


RevNo	Revision note	Date	Signature	Checked
-------	---------------	------	-----------	---------

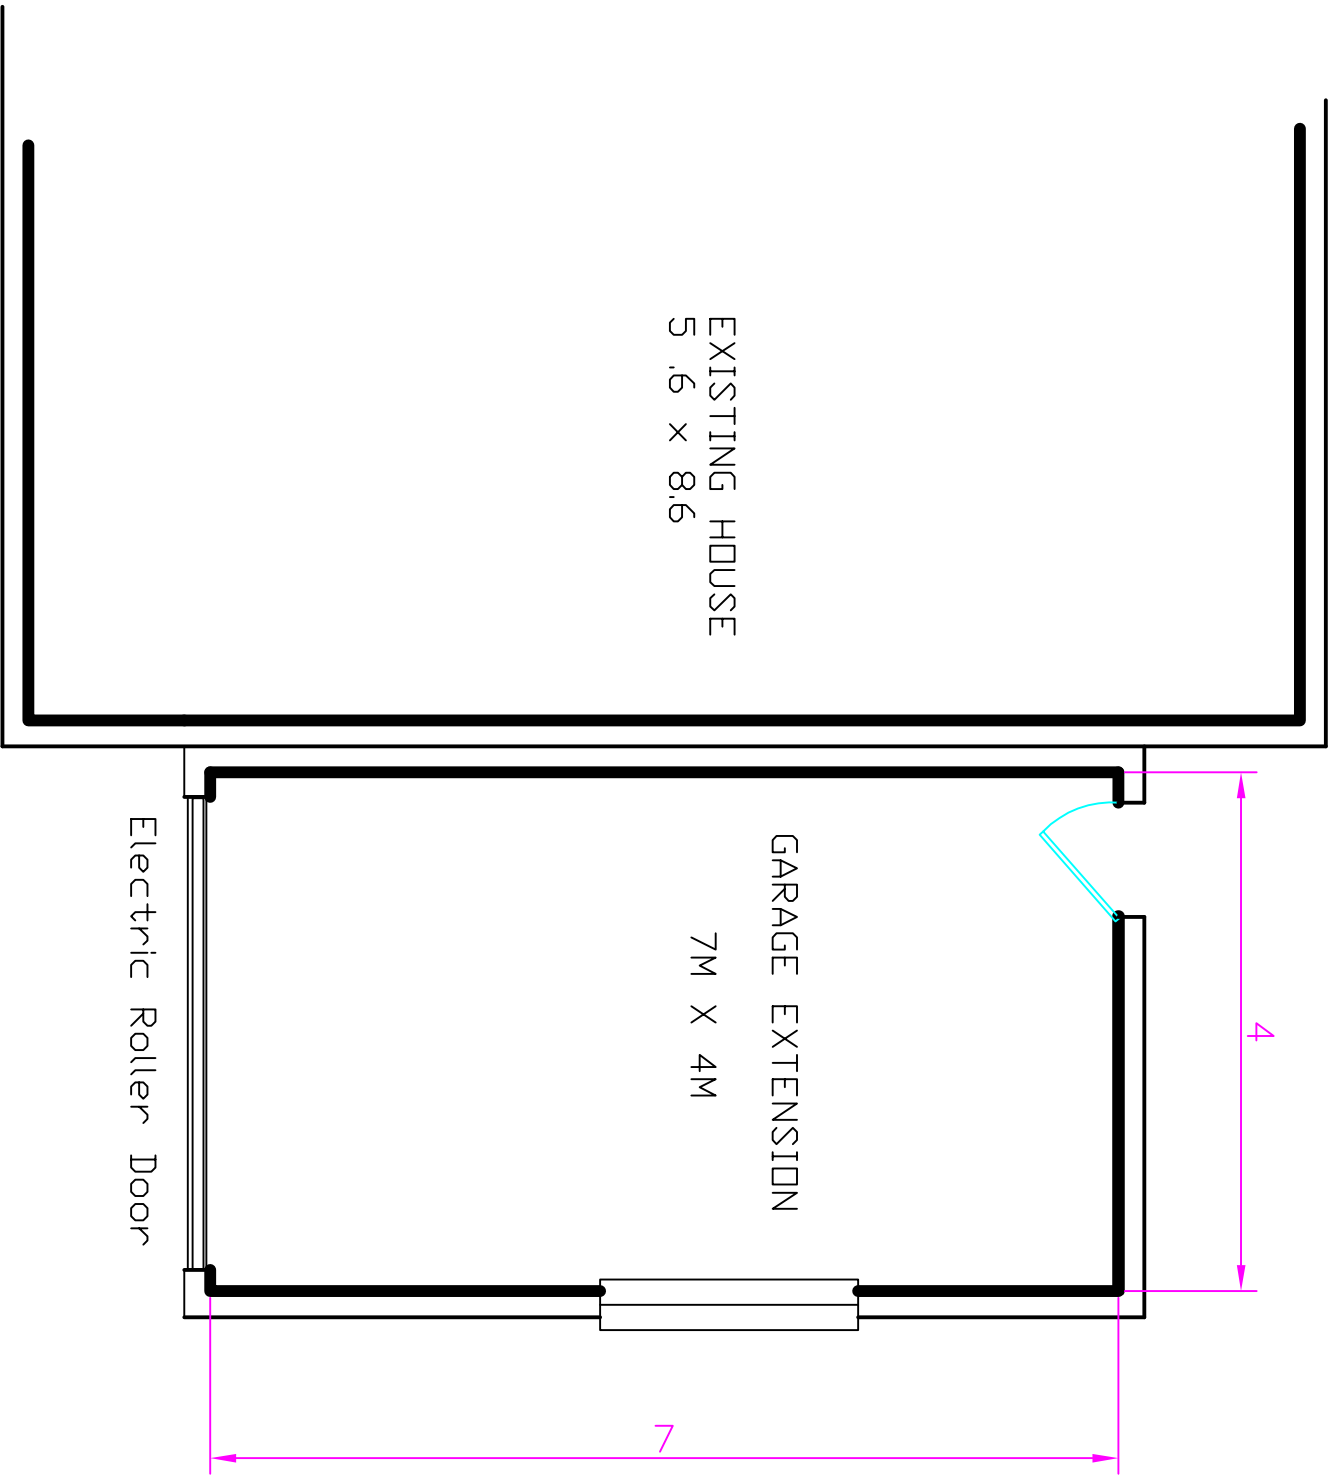

GARAGE FLOOR

APPRDX. 28 SQ.M

DIMENSIONS IN METRES

Itemref	Quantity	Title/Name, designation, material, dimension etc			Article No./Reference	
Designed by	Checked by	Approved by - date	File name	Date	Scale	
4 Gibb Lane Baguley M23 0BA			Floor Plan -Garage Extension		As drawn	
				Edition 0	Sheet 2/2	