




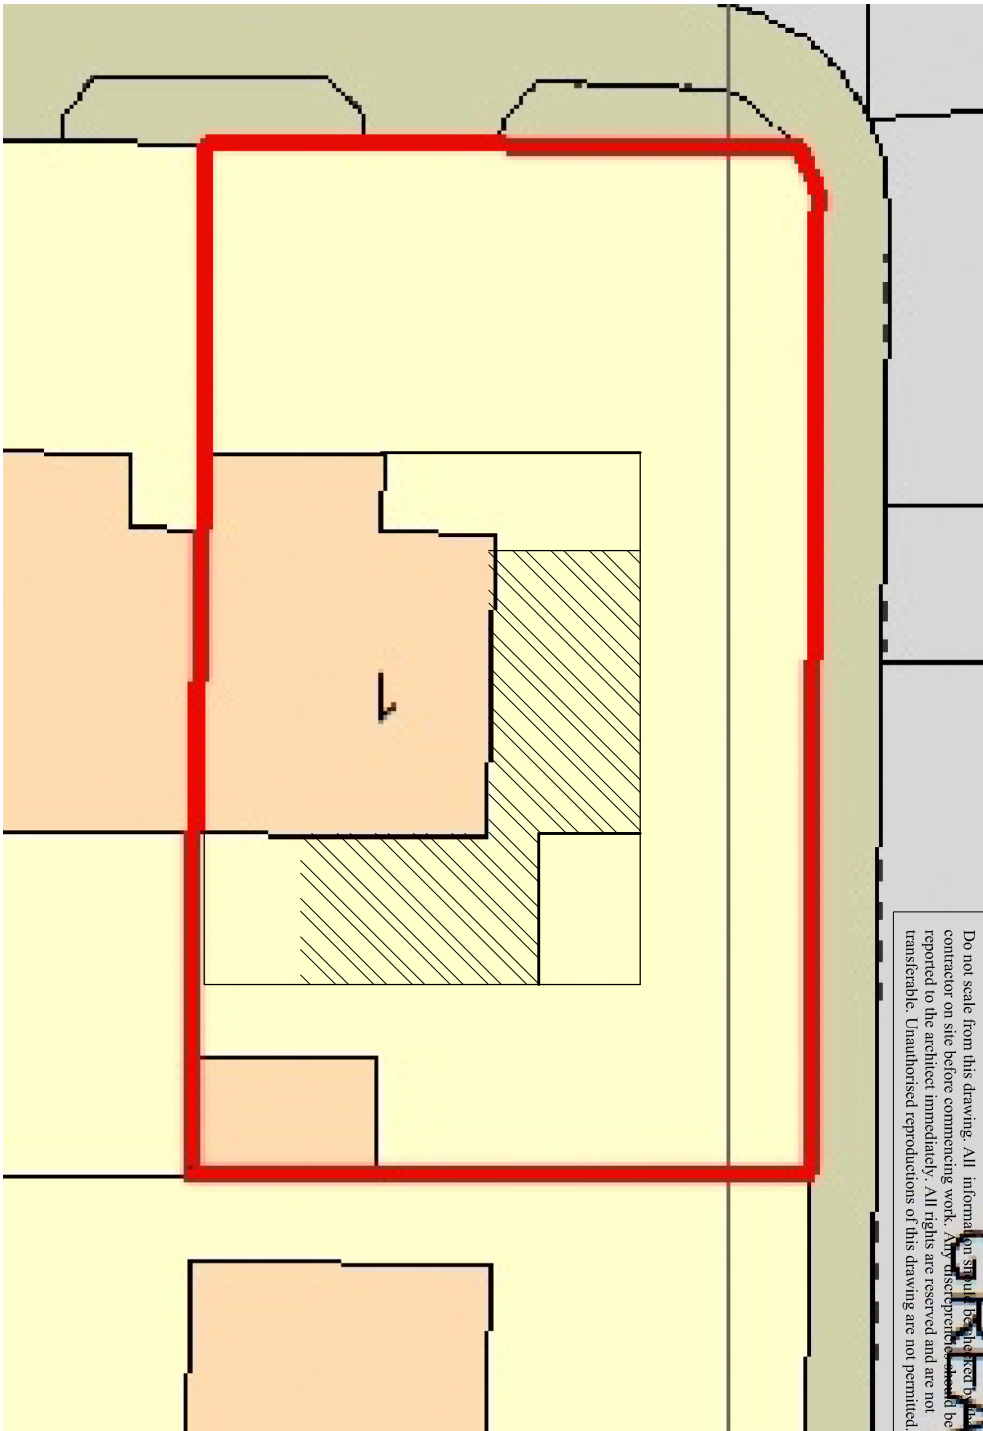

SITE PLAN 1:200

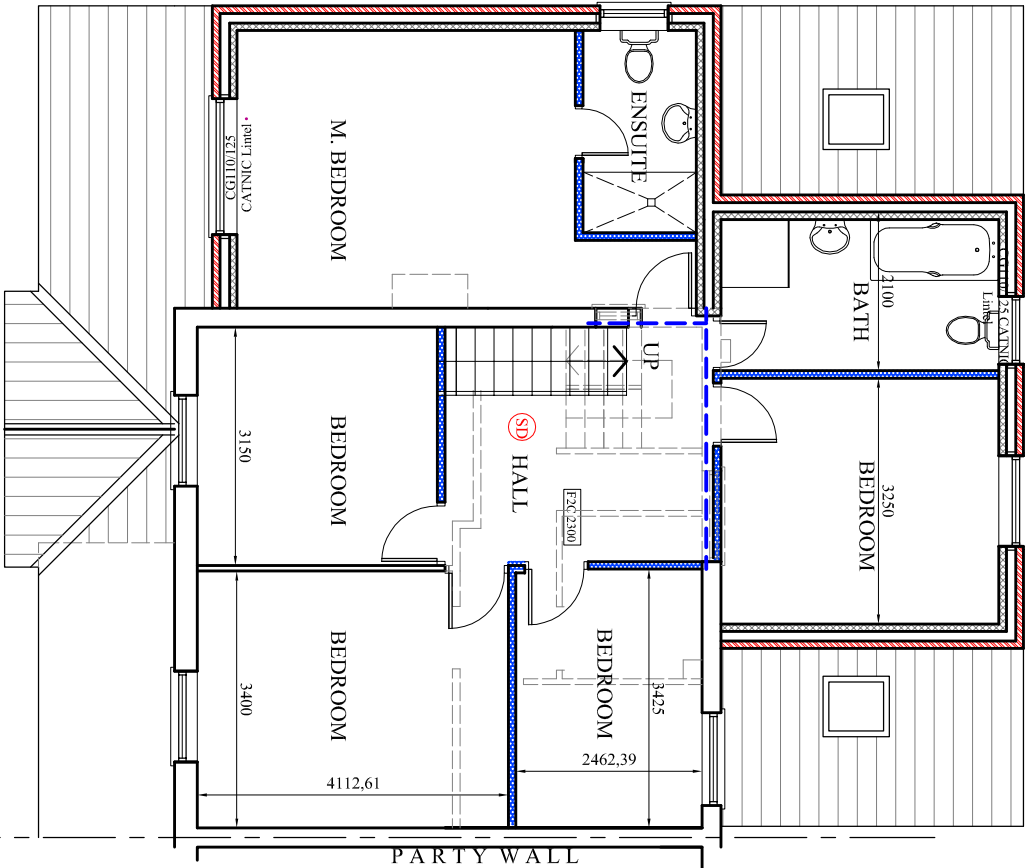

PROPOSED FIRST FLOOR PLAN

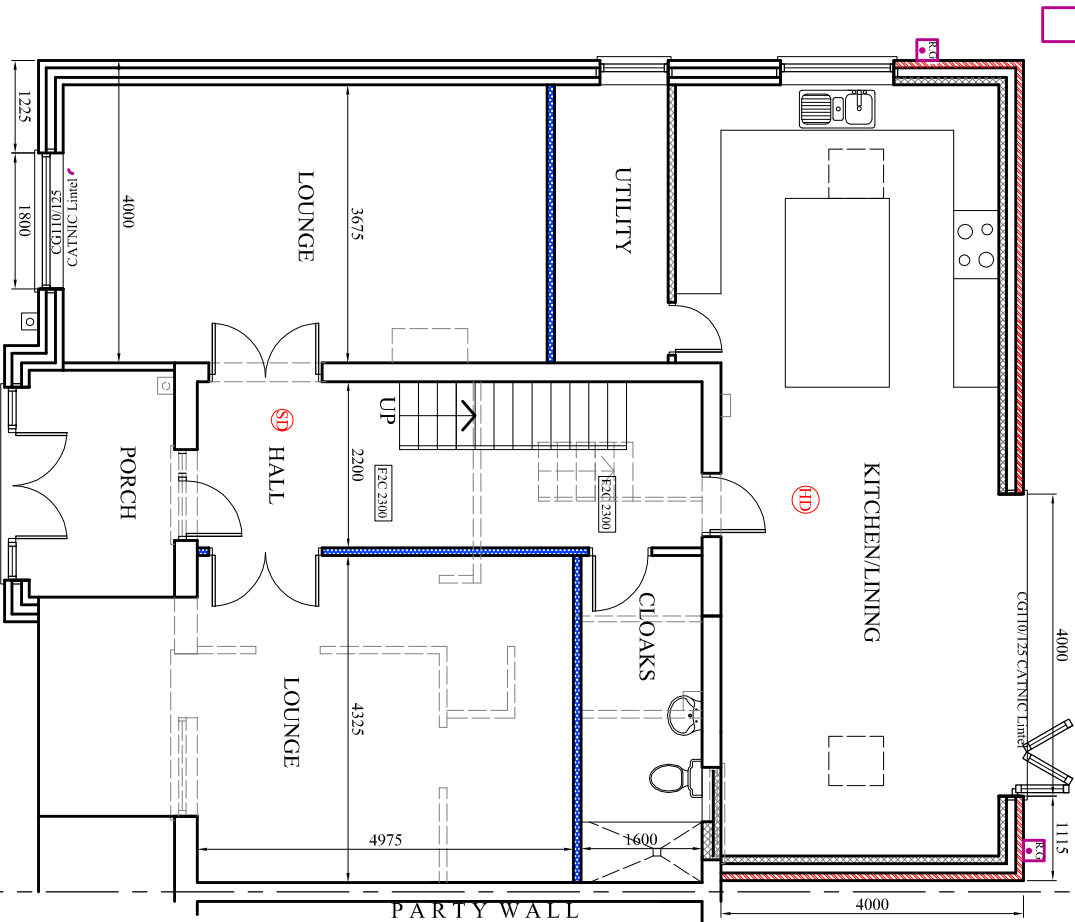

PROPOSED GROUND FLOOR PLAN