




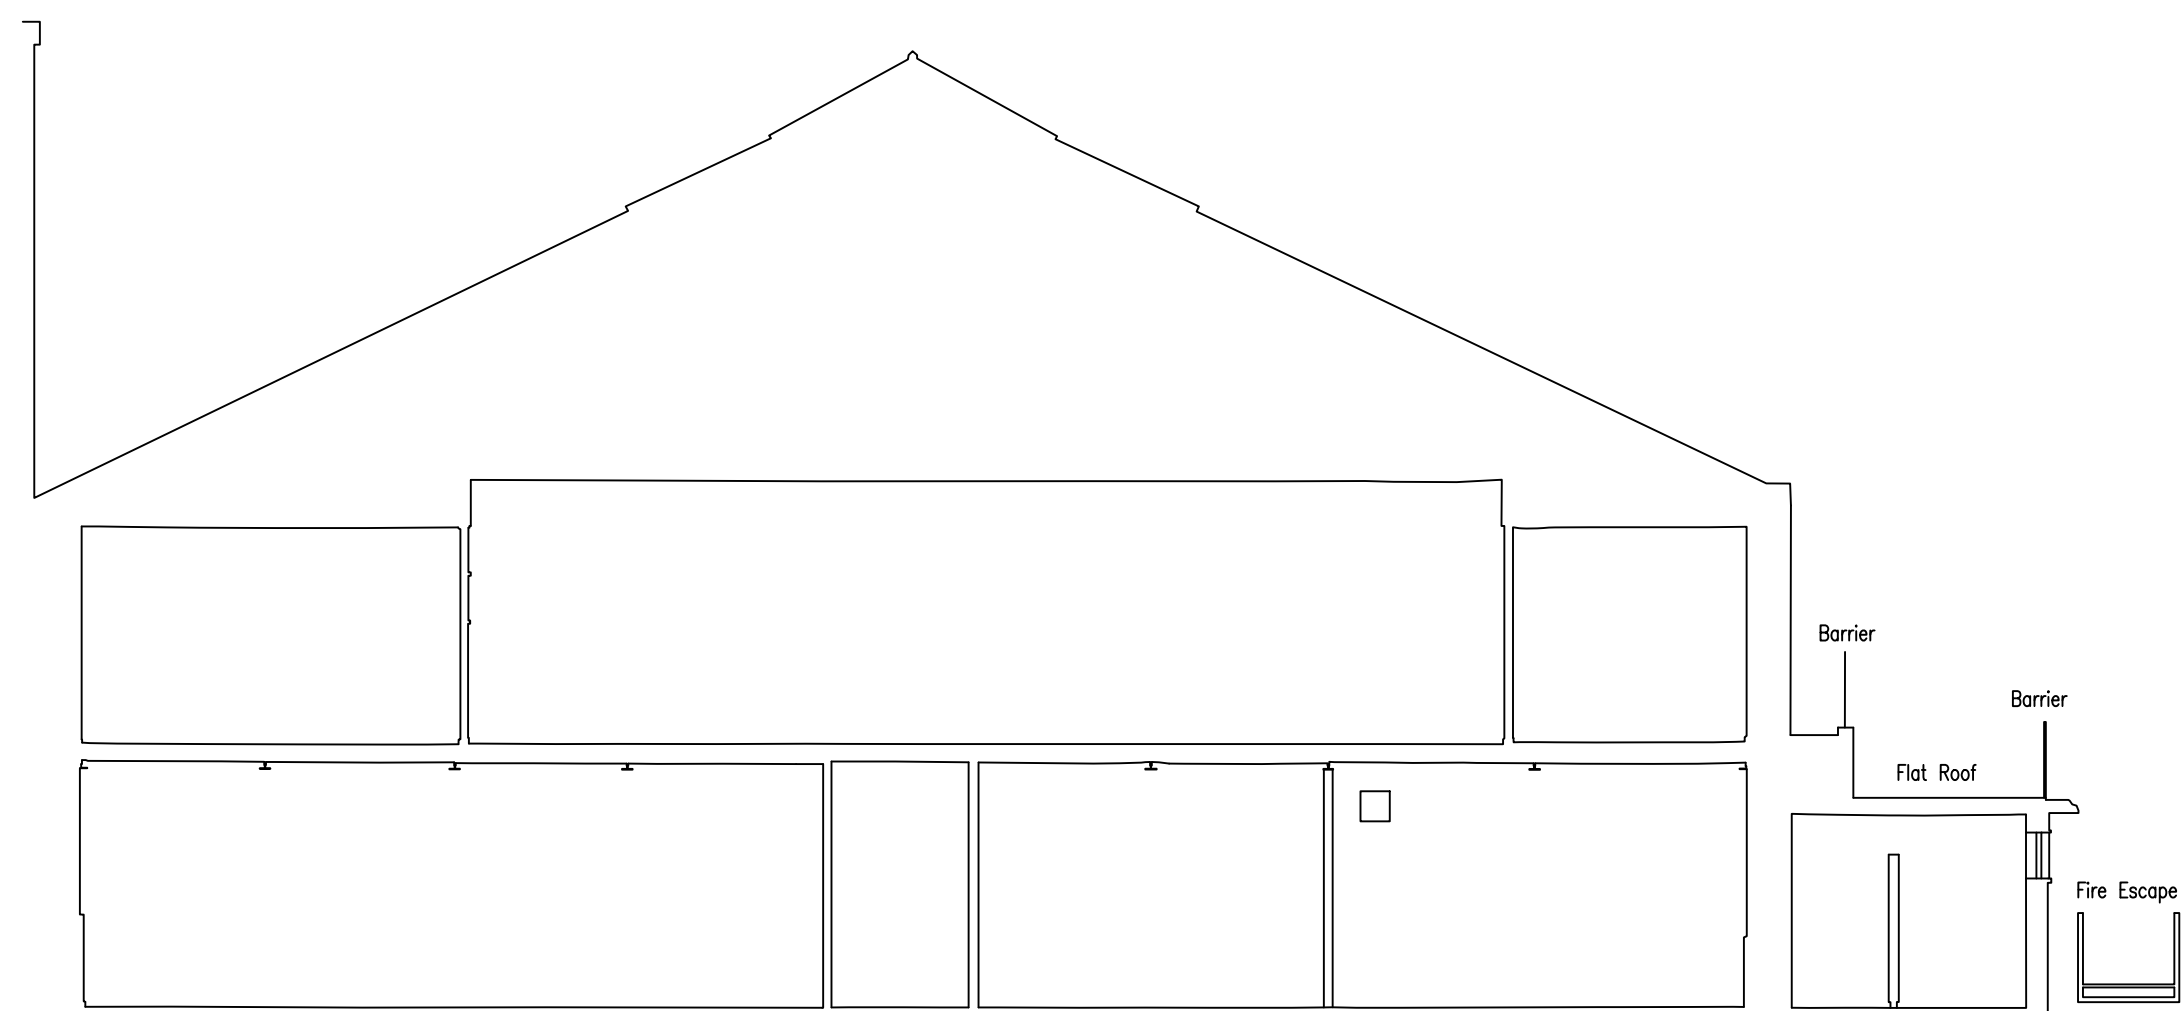

5.000m
Section A

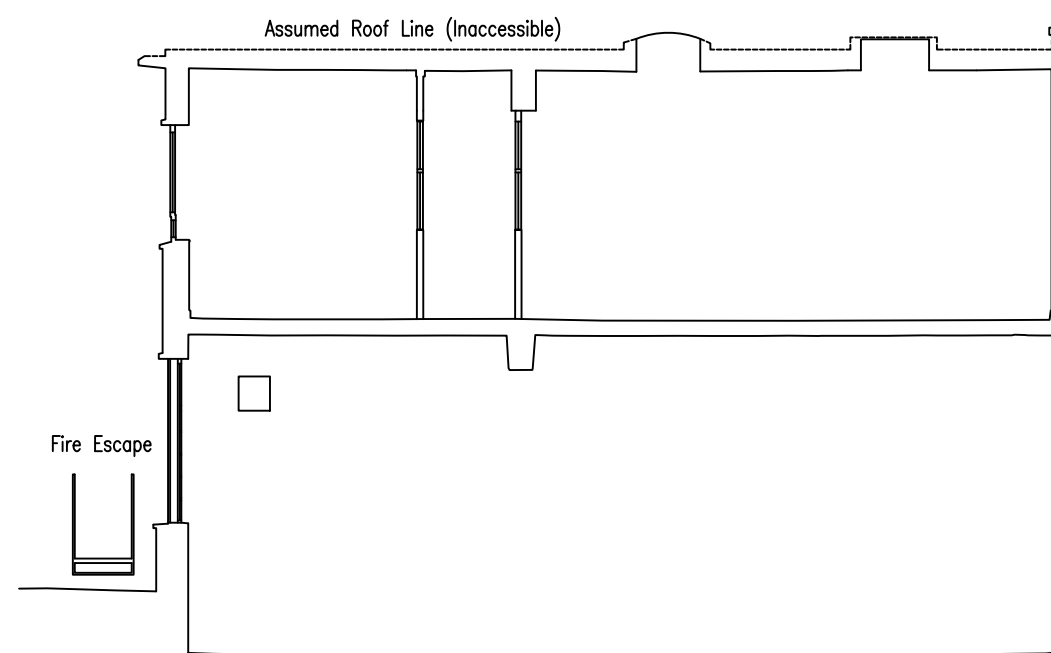

5.000m
Section B

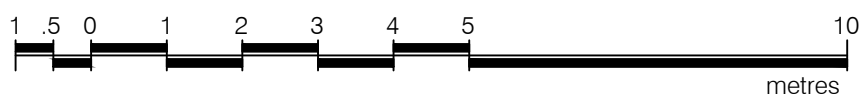

NOTES

REFERENCE DIAGRAM

KEY

Datum: - Local Datum Related to Ground Floor Threshold Level (10.00m)

STANDARD ABBREVIATIONS

AC - AIR CONDITIONING	FS - FLAG STAFF	PM - PARKING METER
AE - ASRA	GA - GAS	PL - PLANT
AL - ALARM	GM - GAS METER	PD - POST
AV - AIR-VALVE	GP - GATE POST	PS - ROAD SIGN
BL - BASEMENT LIGHT	GV - GAS VALVE	RWP - RAINWATER PIPE
BO - BOLLARD	HR - HANDRAIL	SC - SPEED CAMERA
CA - CABLE	IR - IRON RAILING	SD - SKATELITE DISH
CB - CONTROL BOX	JR - JUNCTION BOX	SG - SIGNAL
CC - CLOSE CIRCUIT TV	LA - LADDER	SI - SIGN
CD - CLOSE CIRCUIT TV POLE	LC - LIGHTING COLUMN	SS - SECURITY SENSOR
CO - COLUMN	LB - LITTER BIN	SW - SWITCHGEAR
CT - CLOTHES	LP - LAMP POST	TA - TAP
DR - DOWN PIPE	LI - LIGHT	TM - TICKET MACHINE
DU - DUCT	MO - MONUMENT	TP - TELEGRAPH POLE
EL - ELECTRIC	NP - NAME PLATE	VS - VENT
EP - ELECTRICITY POLE	PB - PELLAR BOX	VP - VENT PIPE
FB - FLOWER BED	PI - PIPE	WM - WATER METER
FL - FLOODLIGHT	PL - PLANT	WP - WASTE PIPE

SYMBOLS

	LEVEL		WINDOW GLAZING		TYPICAL BRICK PATTERN
--	-------	--	----------------	--	-----------------------

Title					
ARDWICK GREEN BARRACKS					
SECTIONS					
SHEET 1 OF 1					
Surveyed	CG	Drawn	PK	Drawn Date: 03/03/2020	
Checked	AM	Approved	NDO	Status: ORIG	
Scale	1:100 @ A1		Project	10458	
CAD File		\\NDO-0855\p\proj\10458\DRAWINGS\10458_008.DWG			
Drawing No			10458 / 008		Rev
					0