


PROPOSED ASHP - ELEVATION B
SCALE @ 1:50

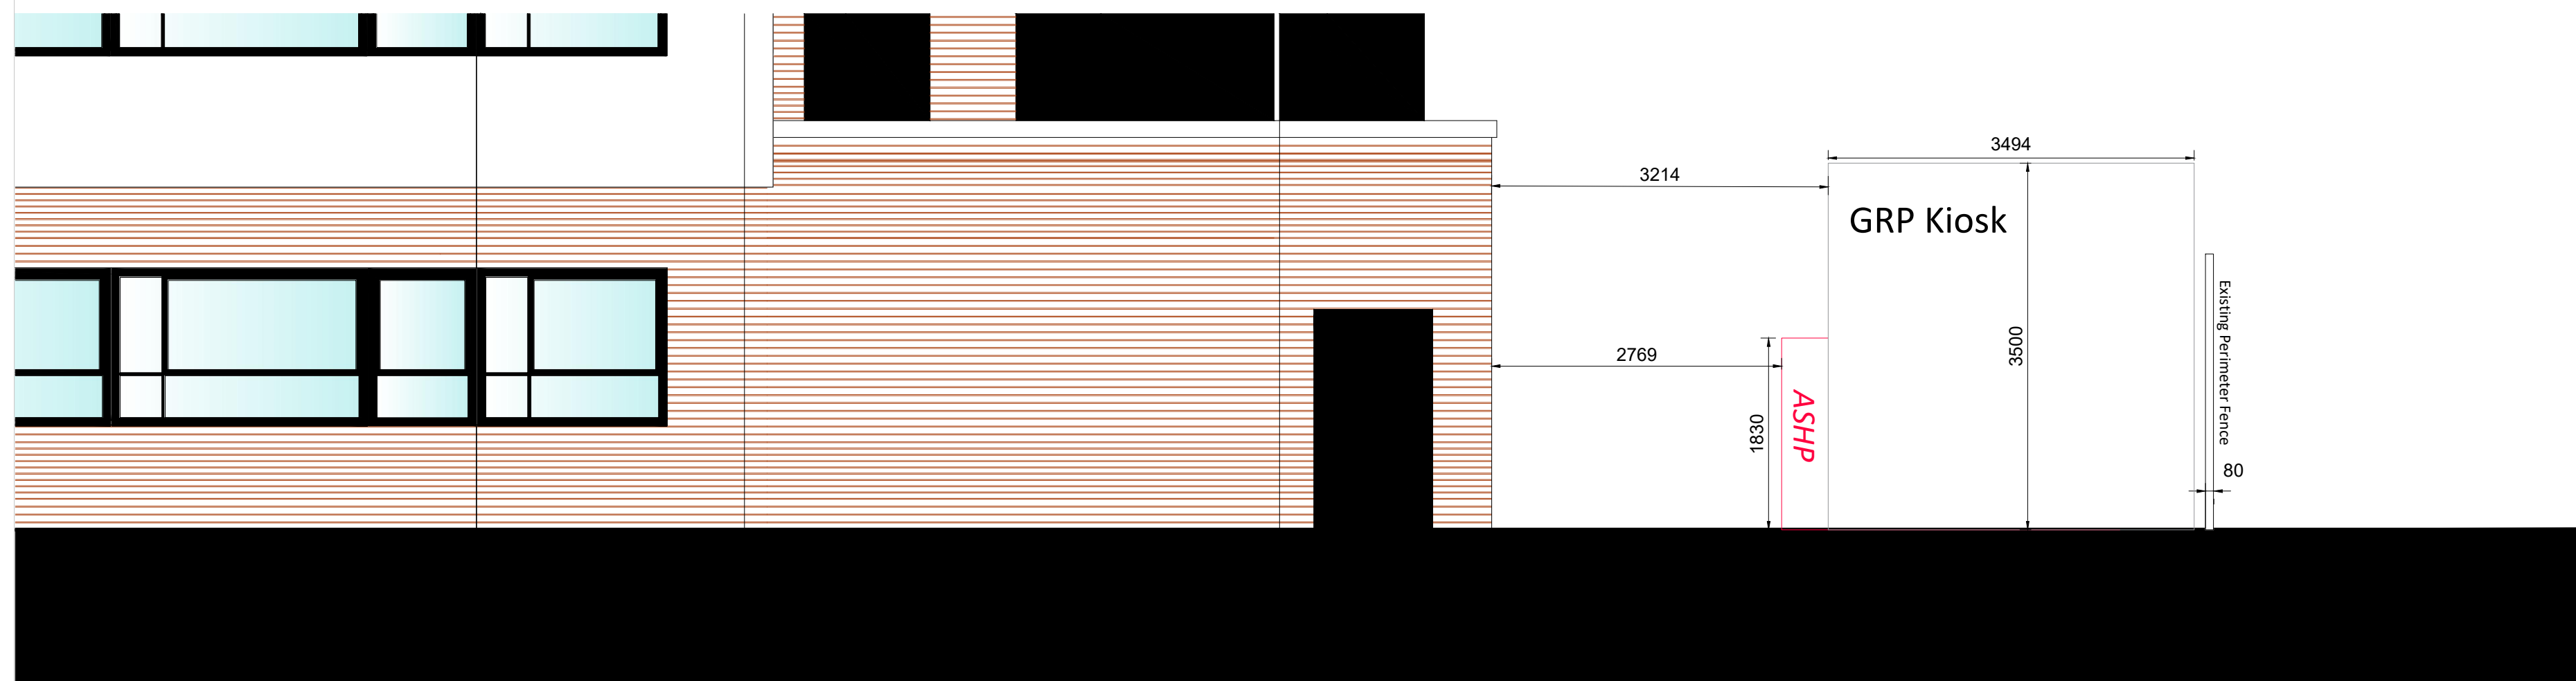