

1st Floor Chimney Support
Stack – Structural drawings
by Clancy Consulting



clancy
consulting

Date: 3-3-23

Purpose: CONSTRUCTION

Job No. 1-20289

Project: 2-16 NEWTON ST.

Title: 10-12 1st FLOOR CHIMNEY SUPPORT


Client: EASTERN GREEN

Sheet No. 10-12/01

Rev:

By: G.E.

Checked:

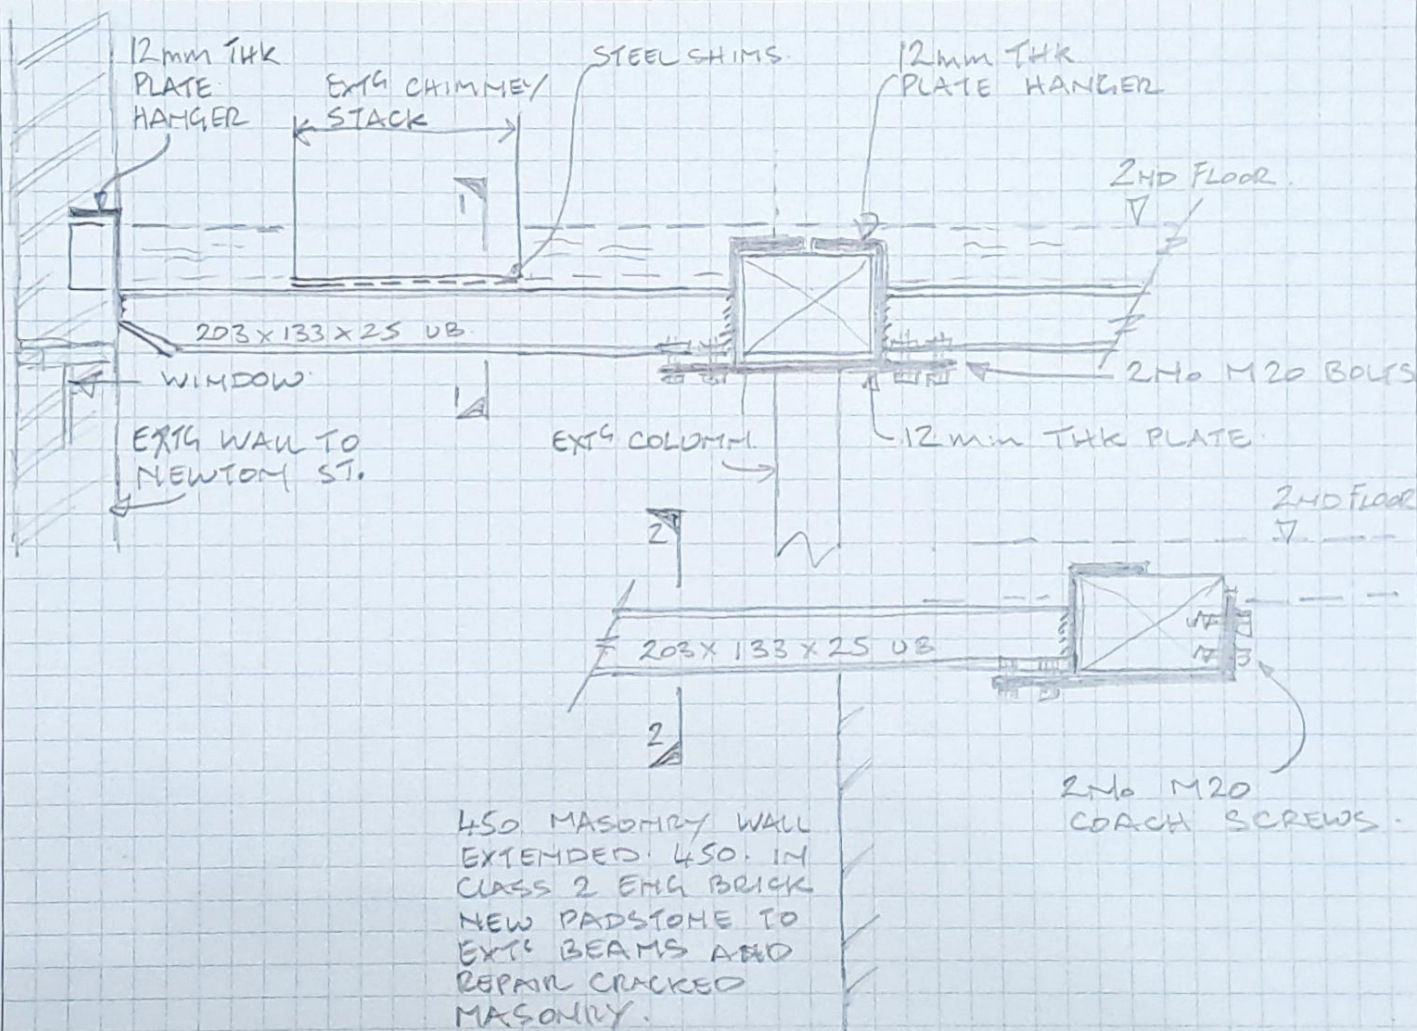



clancy
consulting

Date: 2-3-23

Job No: 1-20259

Purpose: CONSTRUCTION

Project: 8-1/2 NEWTON ST

Title: 10-12 1st Floor CHIMNEY SUPPORT.


Client: EASTERN GREEN

Sheet No: 10-12-02


Rev:

By: GBE


Checked:

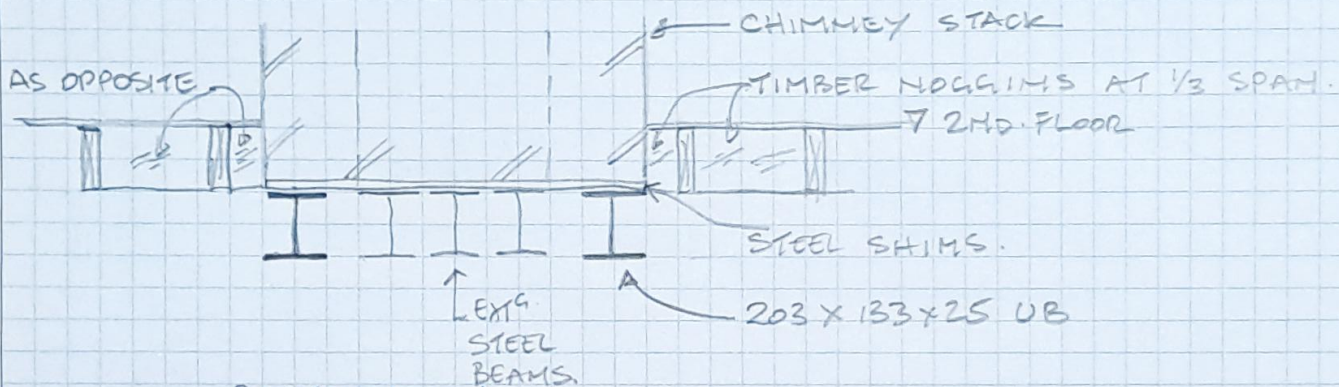

SECTION 1-1

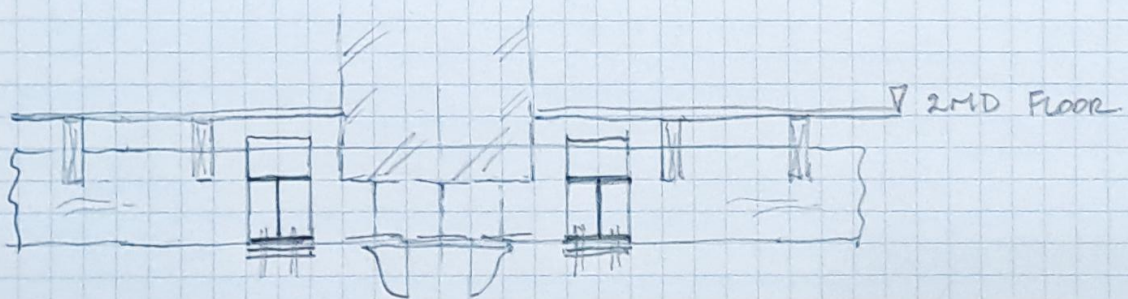

SECTION 2-2

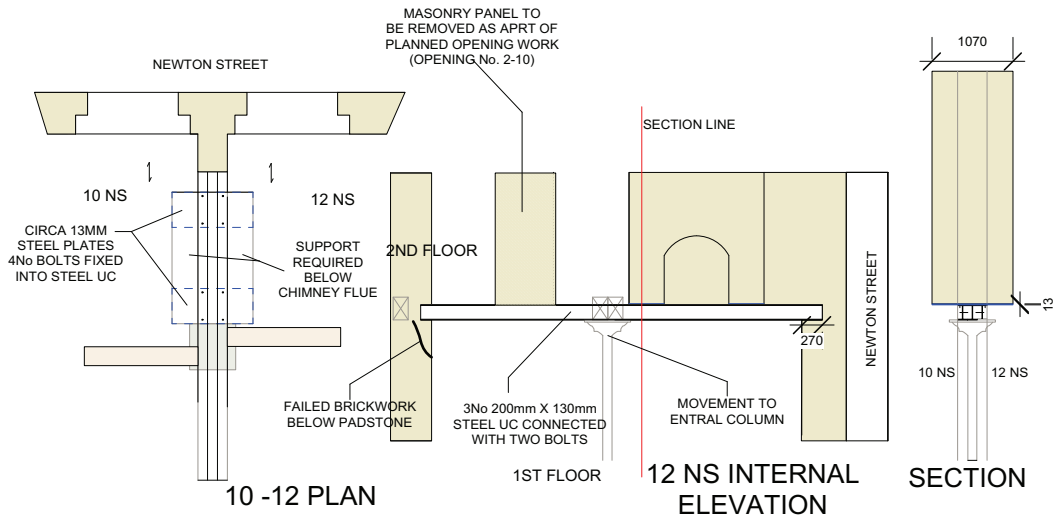


NOTE:
STACK REMOVED ON 1ST FLOOR SUPPORTED ON 13MM STEEL PLATE ON 3No 130mmX200mm UC, ENDS SUPPORTED ON MASONRY SIDE WITH A CENTRAL COLUMN. STACK EXTENDS FROM 2ND FLOOR TO 1M ABOVE EXTERNAL SLATE FINISH.


MASONRY PANEL ADJACENT TO THE STACK TO BE REMOVED FOR THE CREATION OF OPENING 2-10 TO THE 2ND FLOOR.

10- 12 NEWTON STREET
NS- 11-08-22 Rev A
EXISTING CHIMNEY STACK SUPPPORT
SCALE 1:100 @A3
MARCH 2023

NEWTON STREET

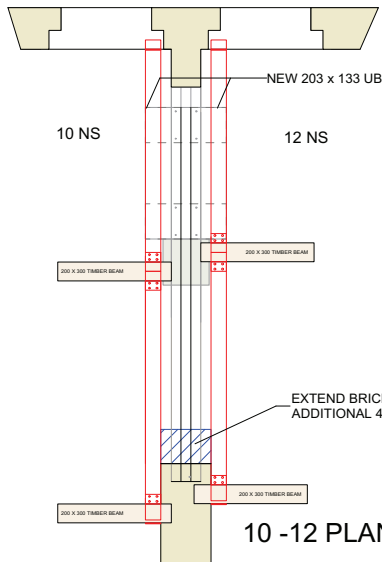

10-12 PLAN

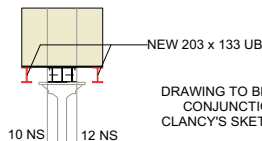


DRAWING TO BEW READ IN CONJUNCTION WITH CLANCY'S SKETCH DESIGN



1st FLOOR PLAN

SECTION

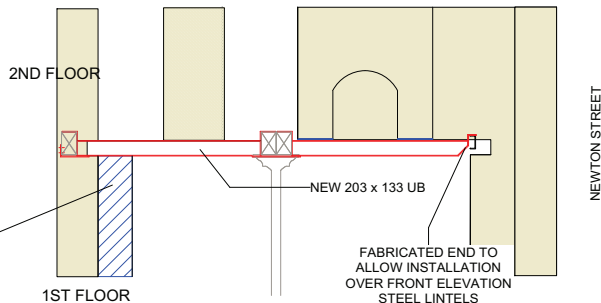

12 NS ELEVATION

NOTE:
INSTALLATION OF 203x133x25 UB EITHER SIDE OF THE EXISTING CHIMNEY STACK SPANNING BETWEEN FRONT ELEVATION OF INTERNAL TIMBER BEAM. EXTEND WIDTH OF PIER BY 450mm TO IMPROVE BEARING OF EXISTING STEEL WHERE MASONRY HAS FAILED.

MASONRY PANEL ADJACENT TO THE STACK TO BE REMOVED FOR THE CREATION OF OPENING 2-10 TO THE 2ND FLOOR.

10-12 NEWTON STREET

NS- 11-08-23

PROPOSED CHIMNEY STACK SUPPORT

SCALE 1:100 @A3

MARCH 2023