



SHIP CANAL HOUSE, MANCHESTER

GROUND FLOOR
SECTIONS - 2 OF 2

This drawing is the property of **bluesky** Design and must not be copied or otherwise reproduced. All dimensions must be checked on site before commencing work. This drawing was produced using AutoCAD 2019.

**NOTE: ALL DRAWING INFORMATION
SUBJECT TO SITE SURVEY AND DRAWING
UPDATES POST STRIP-OUT**

ELEVATION D-D

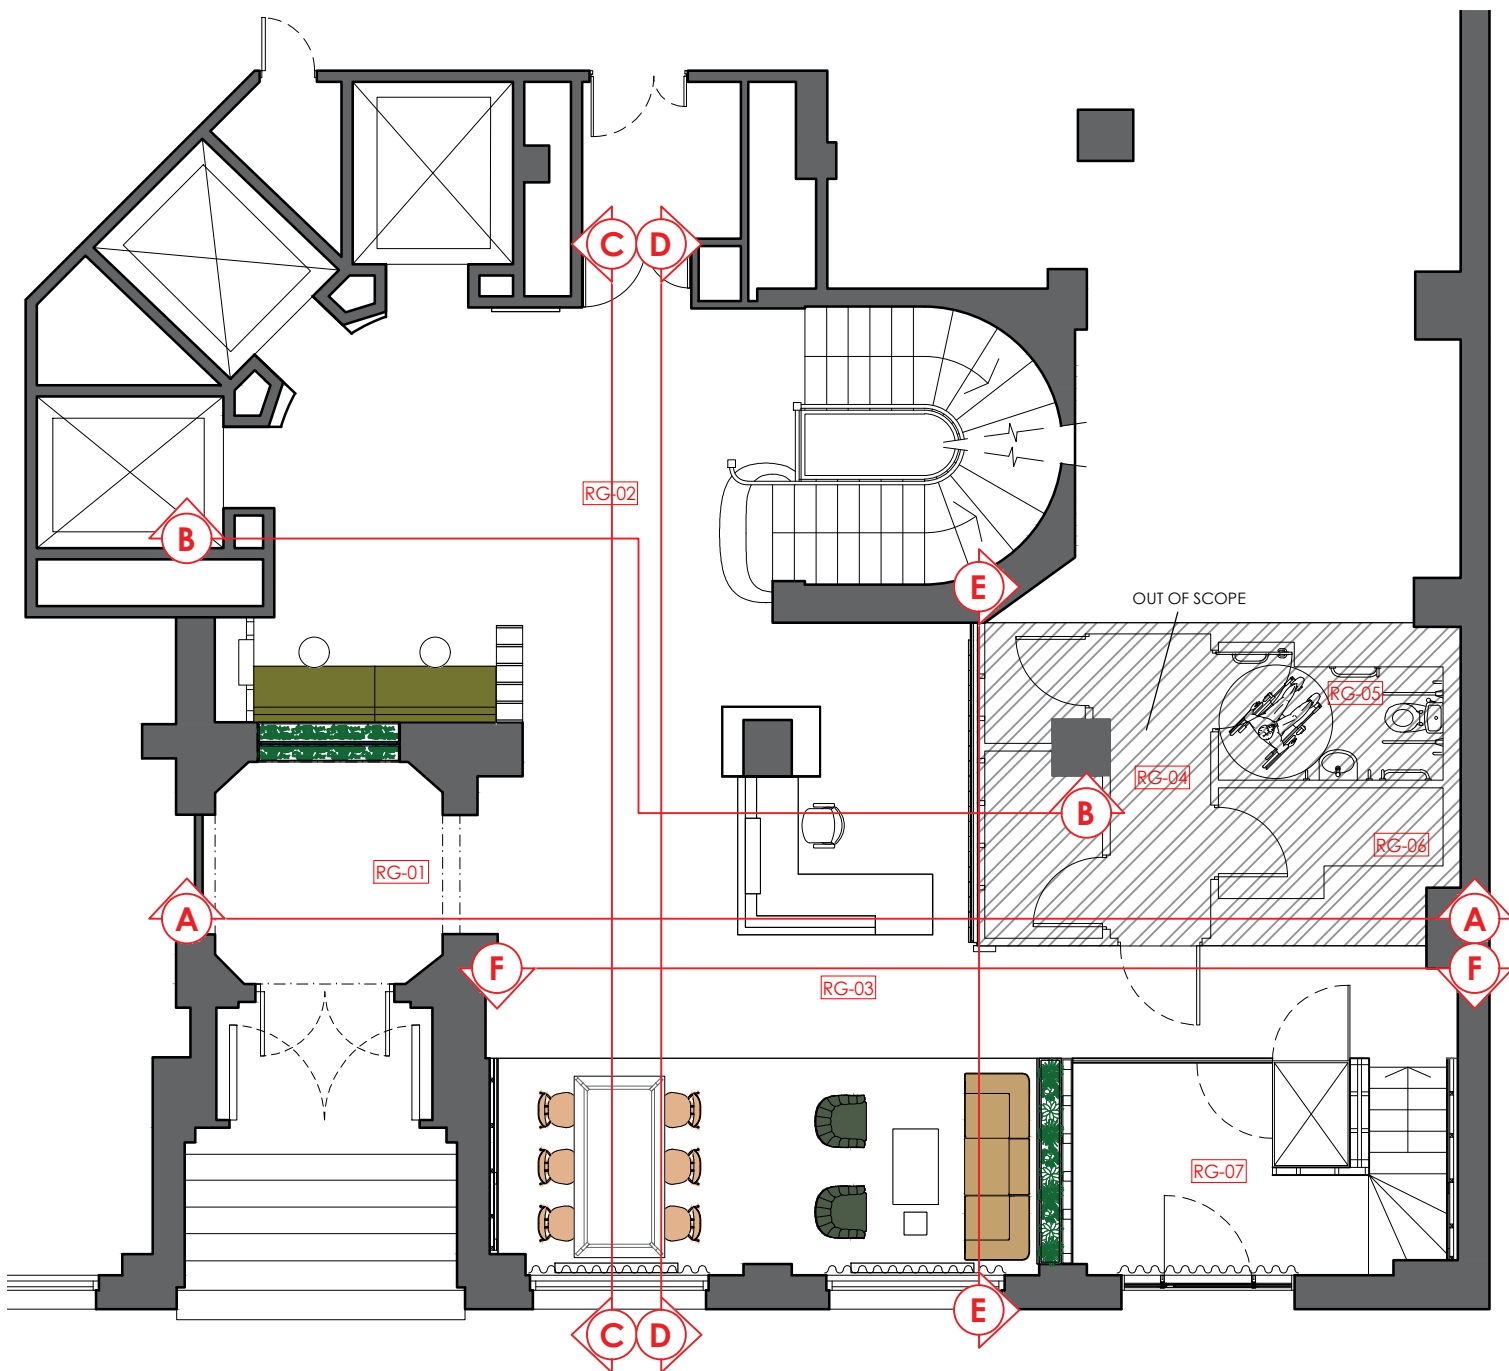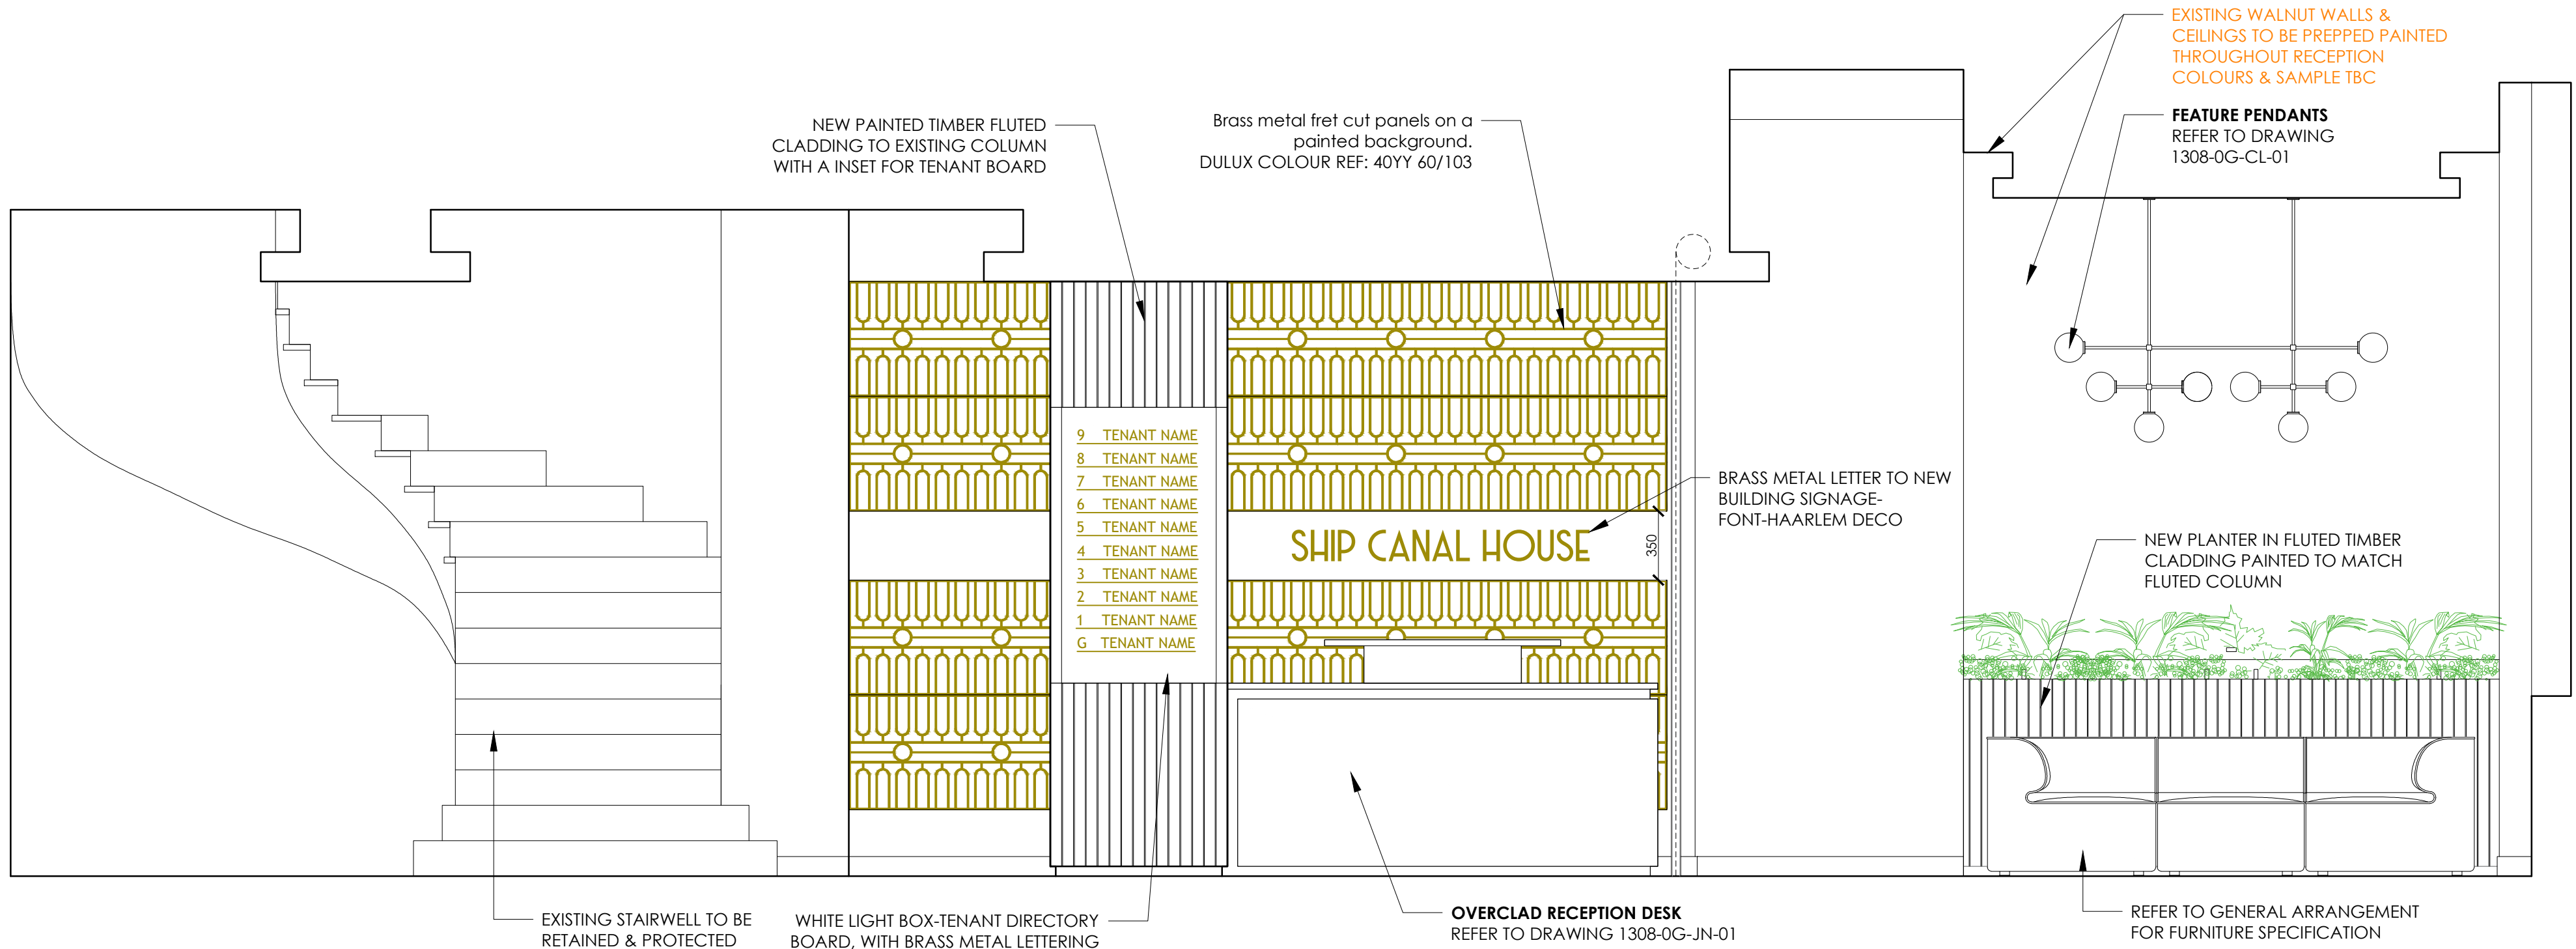

ELEVATION F-F



Rev	Date	Description	Initials
E	06.04.23	UPDATES FROM CLIENT MEETING	PB
D	14.03.23	NEW SCHEME DESIGN FOR COSTING	PB
C		NOT ISSUED VRF HOUSING ADDED	ST
B	13.12.22	HERITAGE ISSUE	ST
A	05.12.22	ISSUED FOR TENDER	ST

Client:	GROSVENOR
Project:	SHIP CANAL HOUSE CAT A REFURBISHMENT
Address:	KING STREET MANCHESTER
Drawing Title:	GROUND FLOOR SECTIONS - 2 OF 2
Date:	25.11.2022
Project Number:	1308
Scale:	1:25@A1
Drawn by:	ST
Drawing Number:	1308-0G-PE-02E

bluesky Design
INTERIORS LIMITED

Studio 1, 169 High Street, Boston Spa, Leeds LS23 6BH
Tel: 01937 845 399 www.blueskydesigninteriors.co.uk