


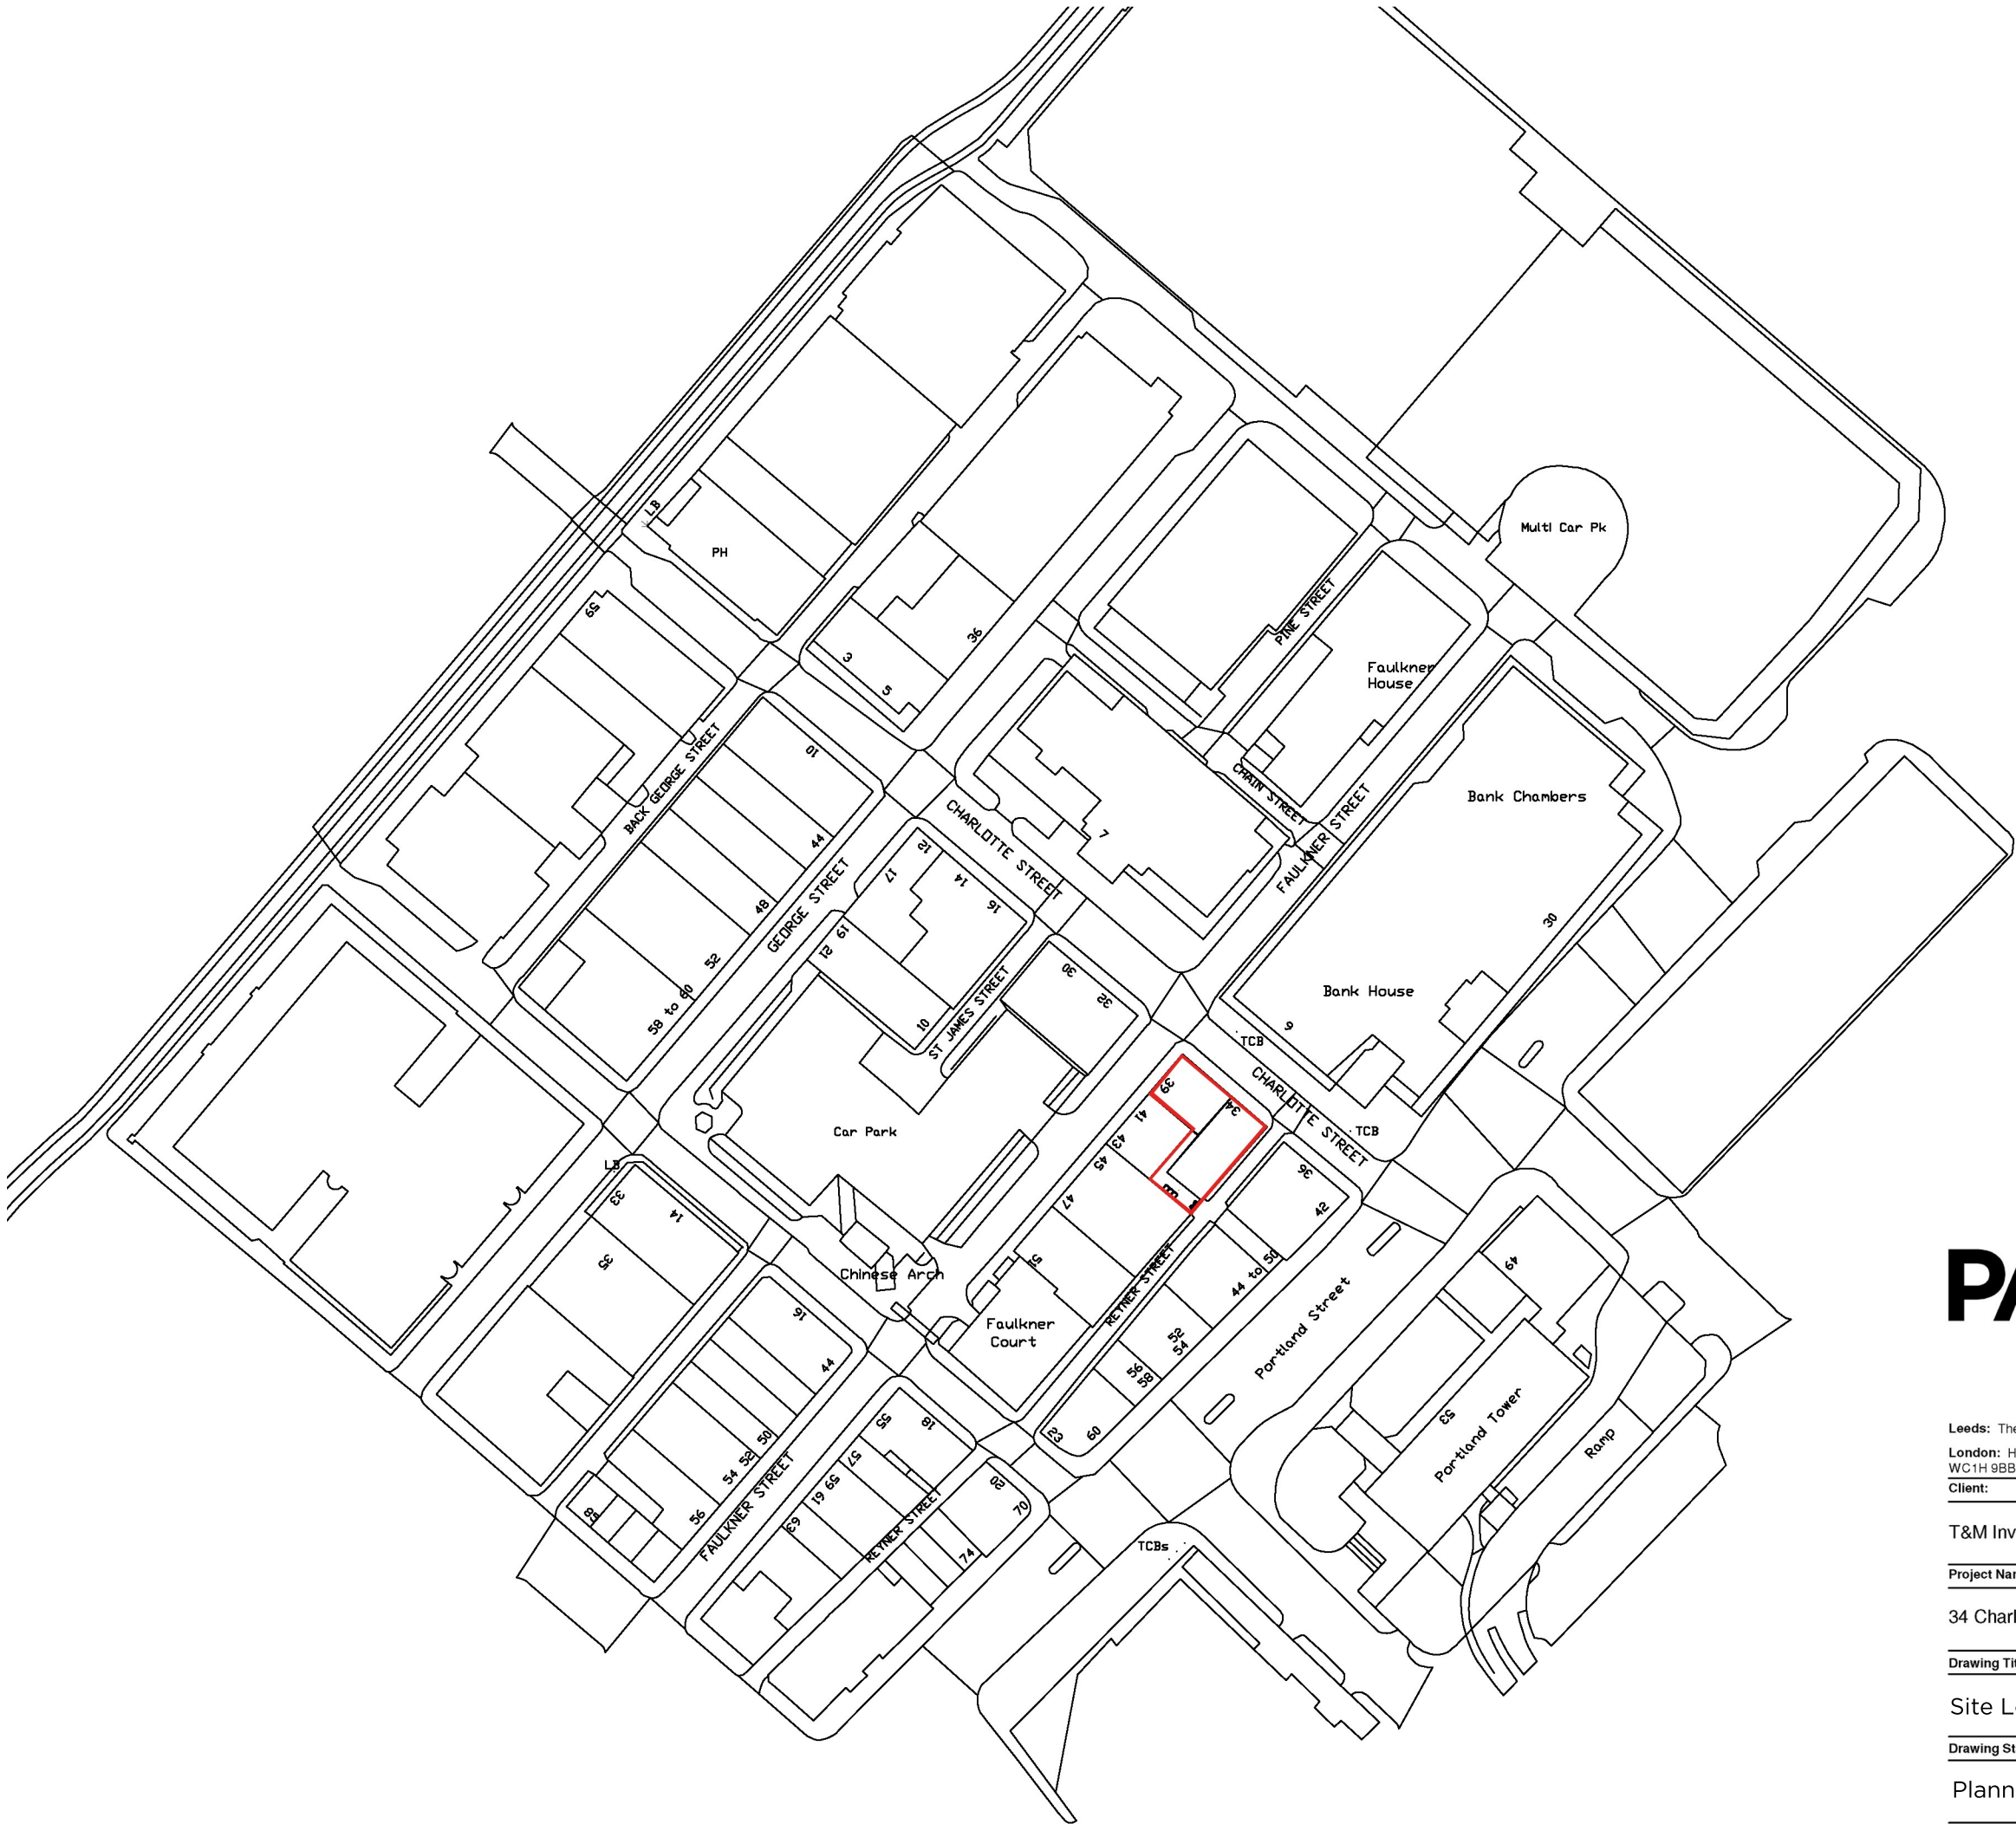

DO NOT SCALE this drawing, figured dimensions only are to be used.
This drawing is the sole copyright of PARKdesigned.
Any discrepancies between this drawing and other information should be reported to the Architect.
THE BOUNDARY SHOWN IS BASED ON INFORMATION SUPPLIED BY OTHERS, NOT PARKdesigned, ALL BOUNDARIES TO BE VERIFIED ON SITE. MODIFICATIONS TO THIS DRAWING TO BE MADE SOLELY ON ORIGINAL MAGNETIC MEDIA, AND MAY ONLY BE CARRIED OUT BY PARKdesigned.

REV:	DATE:	DESCRIPTION:	BY:	RW:
A	27.03.23	Site Boundary Amended	ST	EP

PARKdesigned architects

Leeds: The Loft,13 Carlton Mills, Armley, LS12 2QG		Tel: 0113 819 8057
London: Hamilton House, Mabledon Place, Bloomsbury, WC1H 9BB		E-mail: info@parkdesigned.com
Client:	Date:	Scale:
T&M Investment	03/23	1:1250 @ A3
Project Name:	Drawn:	Reviewed:
34 Charlotte Street	EJ	EP
Drawing Title:	Drawing No:	Revision:
Site Location Plan	001	A
Drawing Status:	Project No:	
Planning	2022.04	