


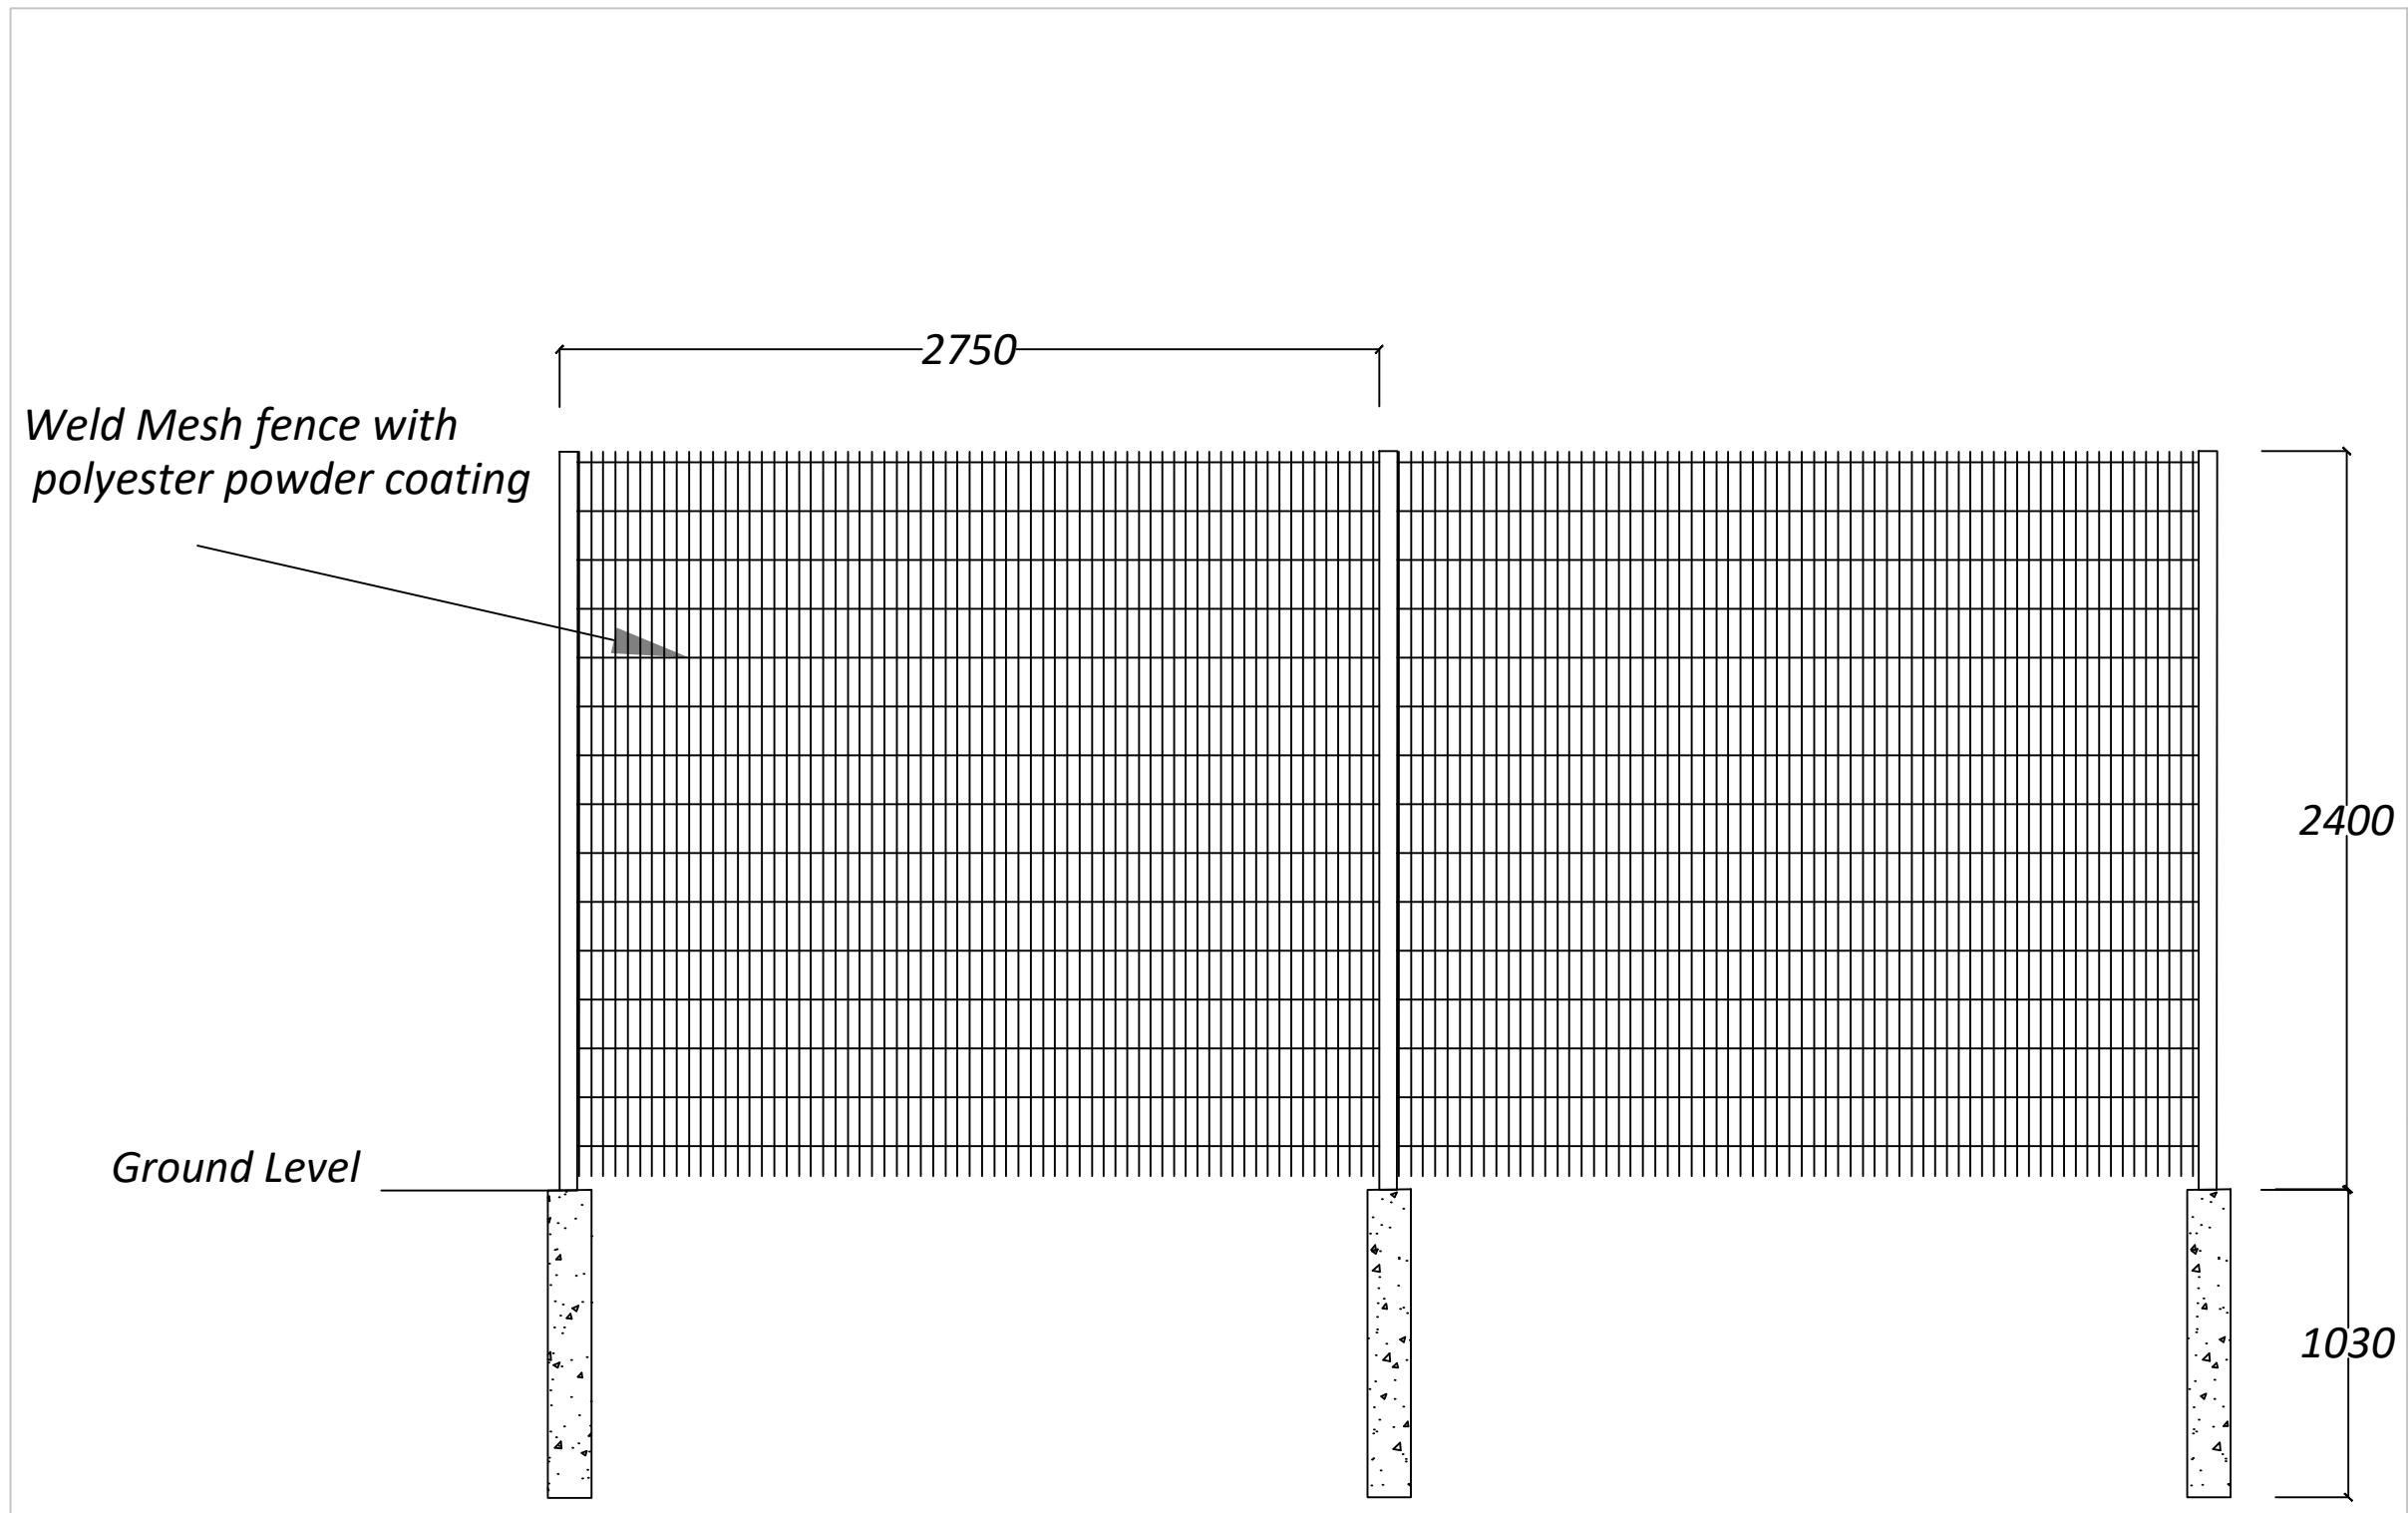

Weld Mesh fence with
polyester powder coating

Ground Level

2750

2400

1030

Indicative Typical Fencing Elevation - Plant & ENWL Compound

**AA PROJECTS**
DELIVERING EXCELLENCE WITH **DREES & SOMMER**

Notes:

Copyright: All rights reserved. This drawing must not be reproduced without permission from AA Projects Ltd. Do not scale off this drawing. All dimensions are to be checked on site by contractor / sub contractor. Any discrepancies to be reported to AA Projects Ltd.

A	30/08/23	Drawing amends	JB	RS
Rev	Date	Revision notes	By	Check

**AA PROJECTS**
Suite 1.06
Part First Floor
South Harrington
Brunswick Business Park
Liverpool
L3 2BQ
Tel: 0151 430 2340
Office Locations
Birmingham, Leeds, Liverpool, London,
Manchester, Oxford, Rugby, Newcastle
www.aaprojects.co.uk

Client Equans MCC	Drawing Title Hall Lane Fencing Elevations
Project Title PSDS Hall Lane Resource Centre	Drawn JB Date 07/06/22
	Checked RS Date /22

A3

DWG No.	19972-HLC-500	Scale	NTS	Revision	A
---------	---------------	-------	-----	----------	---