


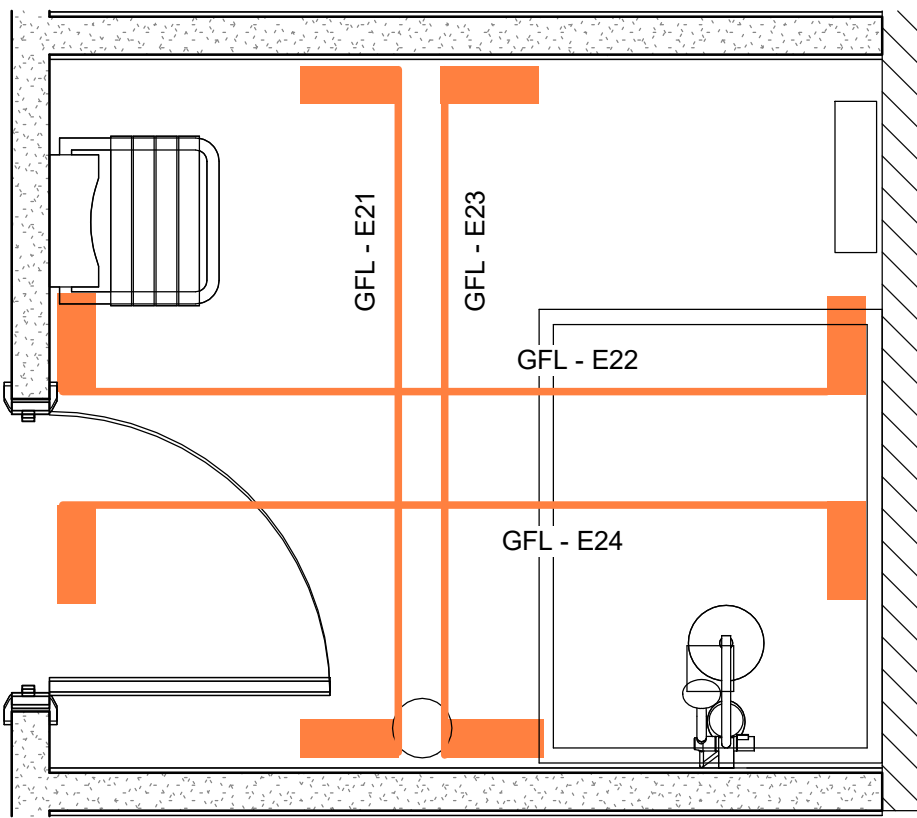

Proposed Typical Shower Plan View
1 : 20

Specification:


FLOOR FINISHES: FF05 - Tile - Supplier: Solus.
Range: Matter. Colour: MTT - Grey.

Mirrors: Supplier: Ideal Standard. Range: Conca,
60cm mirror, ambient light


Shower: Supplier: Ideal Standard. Range: Joy
Neo, BD158A5, Dual control exposed shower
system. Colour: Magnetic Grey

Shower Screen: Supplier: Ideal Standard. Range:
Connect 2, K9396V3. 1200mm slider door with
idealclean clear glass. Colour: Black Matt.


Shower Tray: Supplier: Ideal Standard. Range:
Simplicity, L512001, 1200x900mm low profile, 4
upstand tray inc waste.

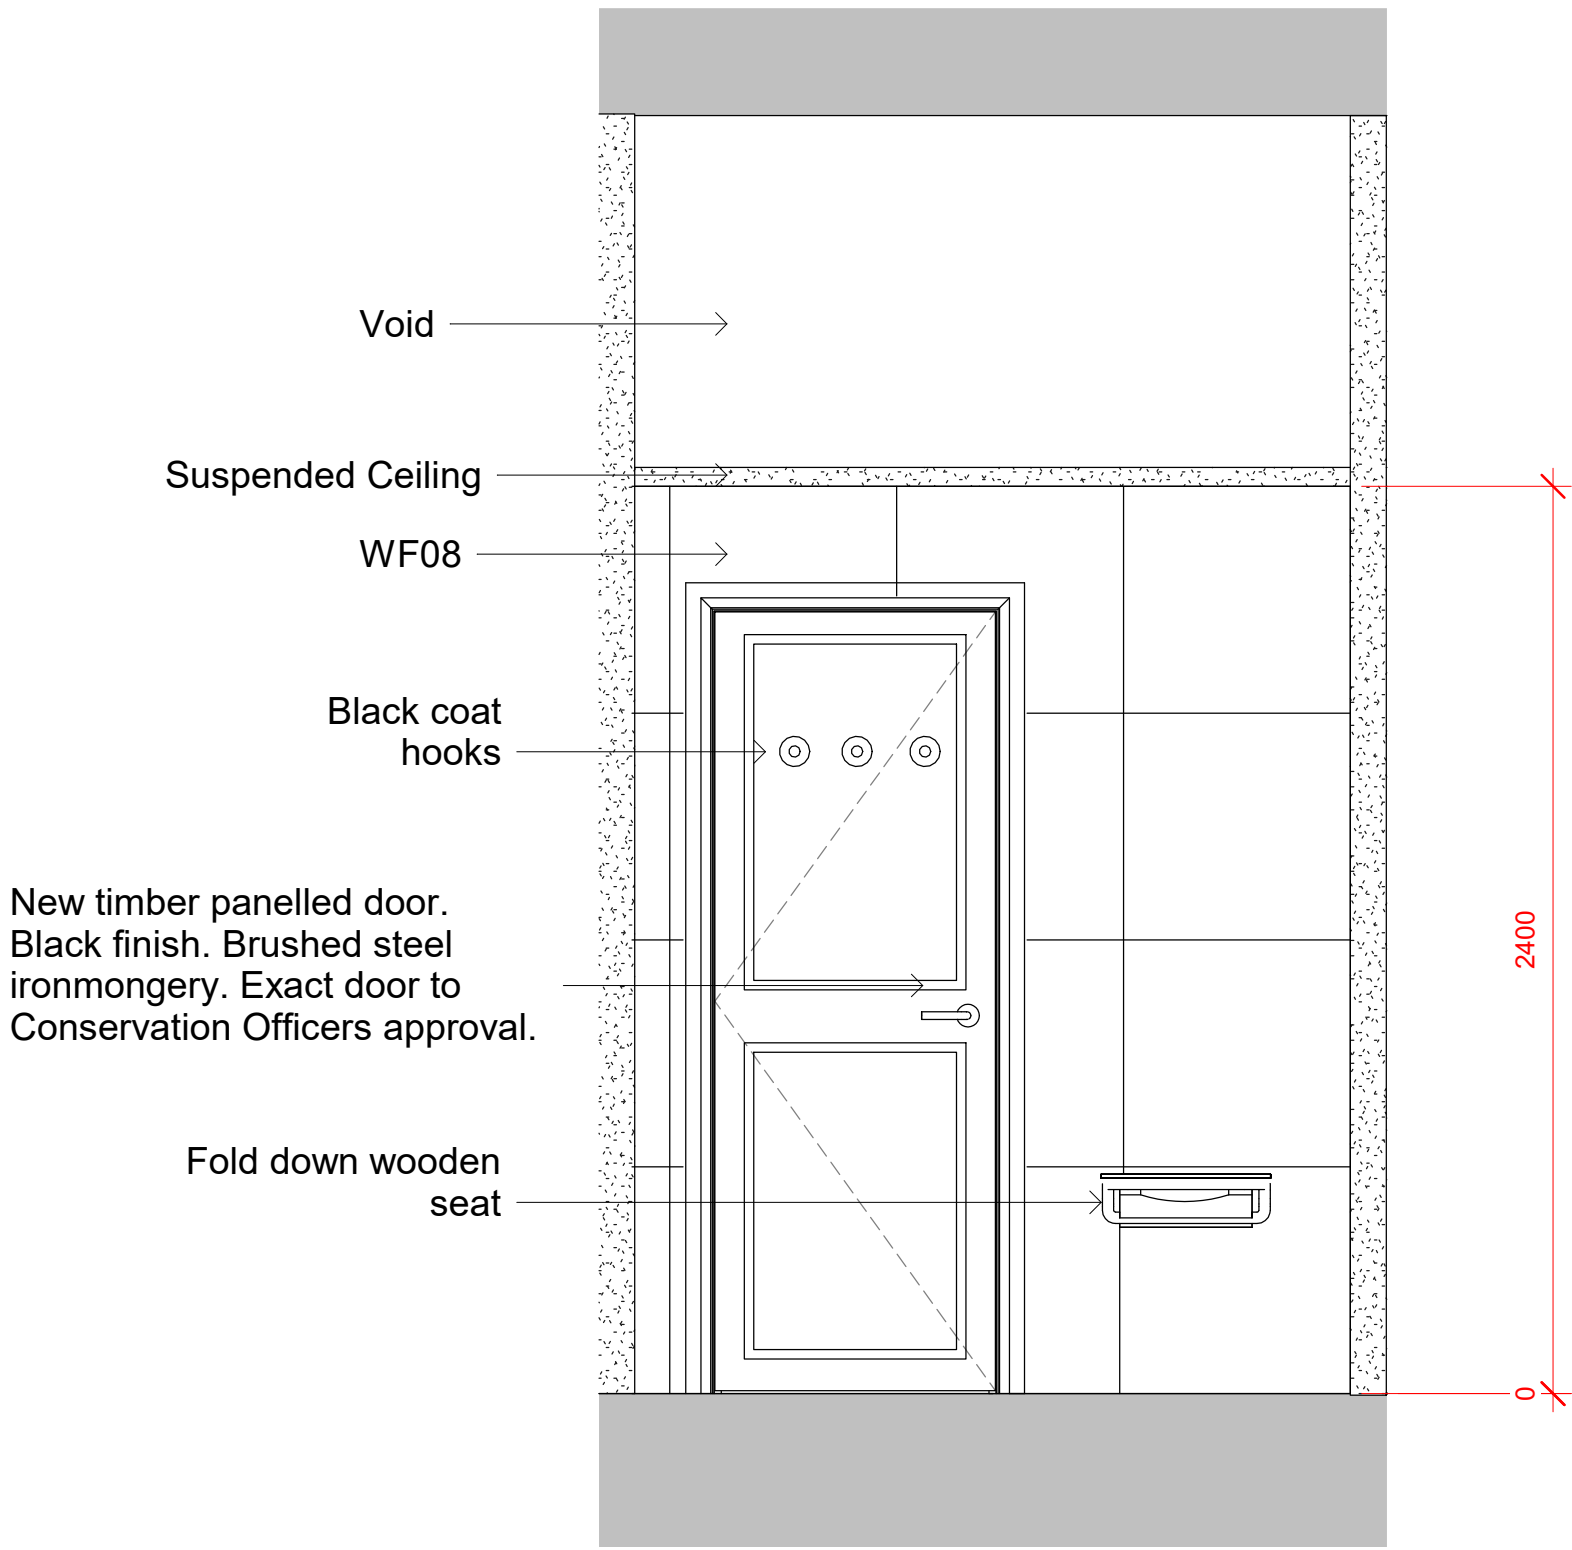


GFL - Elevation 21
1 : 20

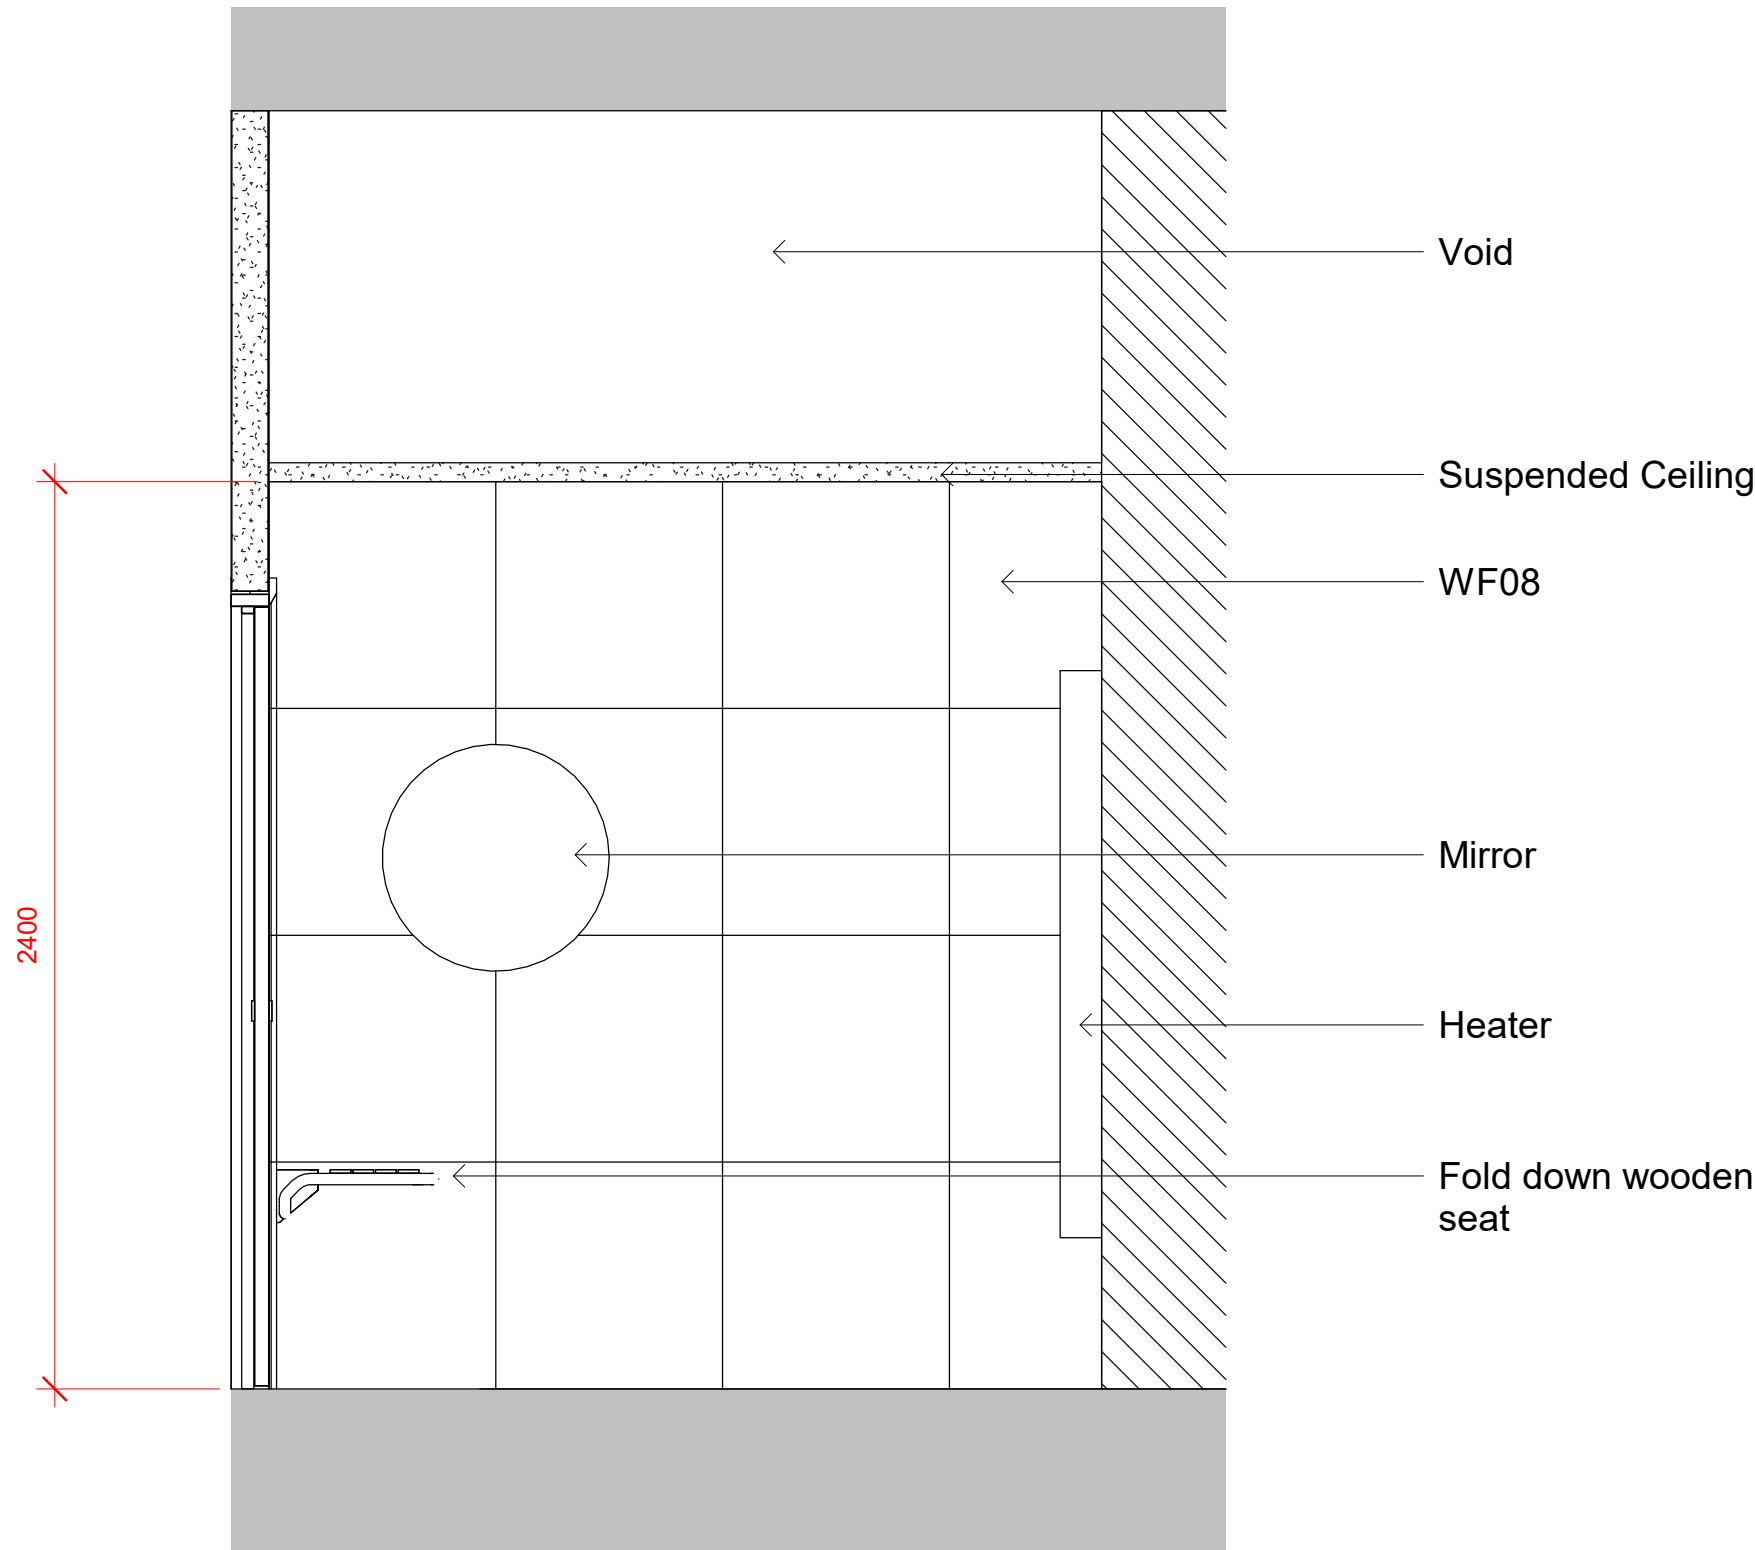

GFL - Elevation 22
1 : 20

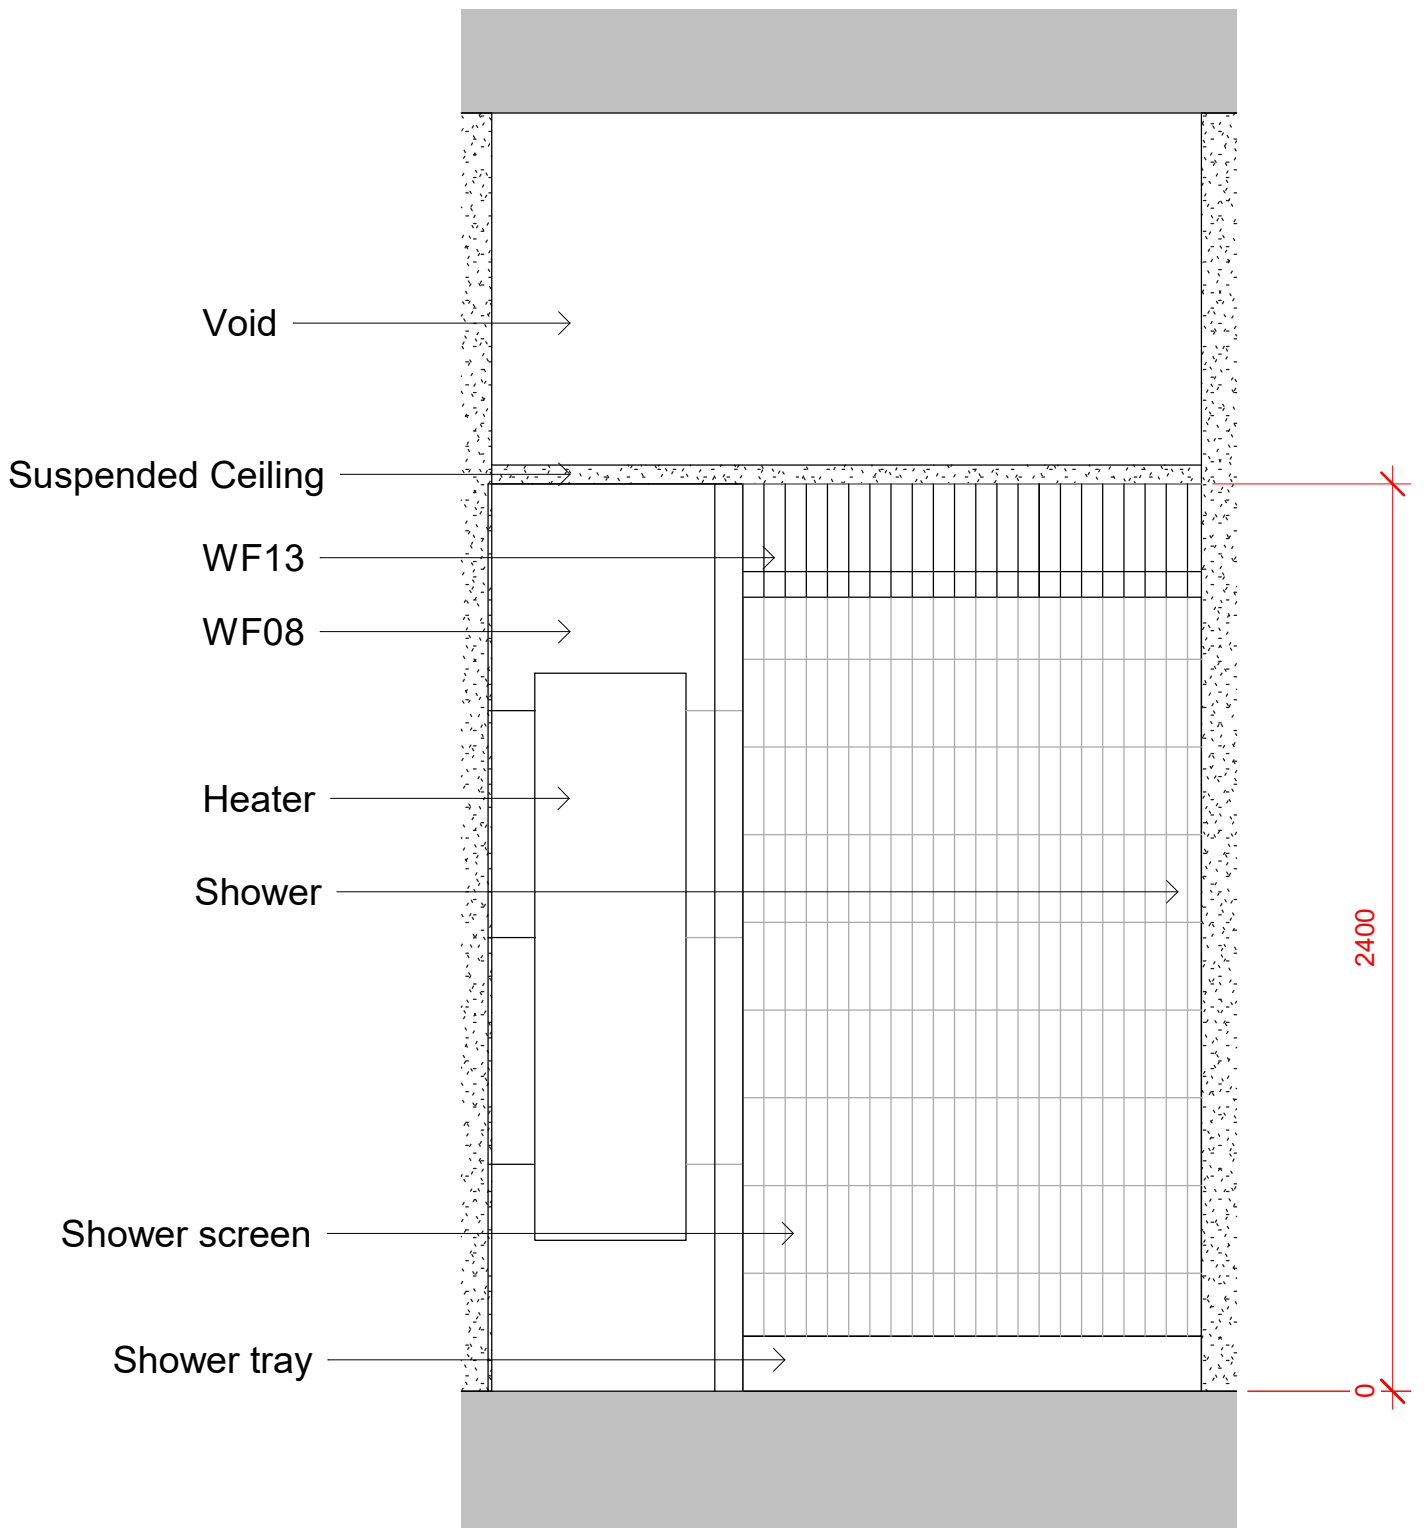

GFL - Elevation 23
1 : 20

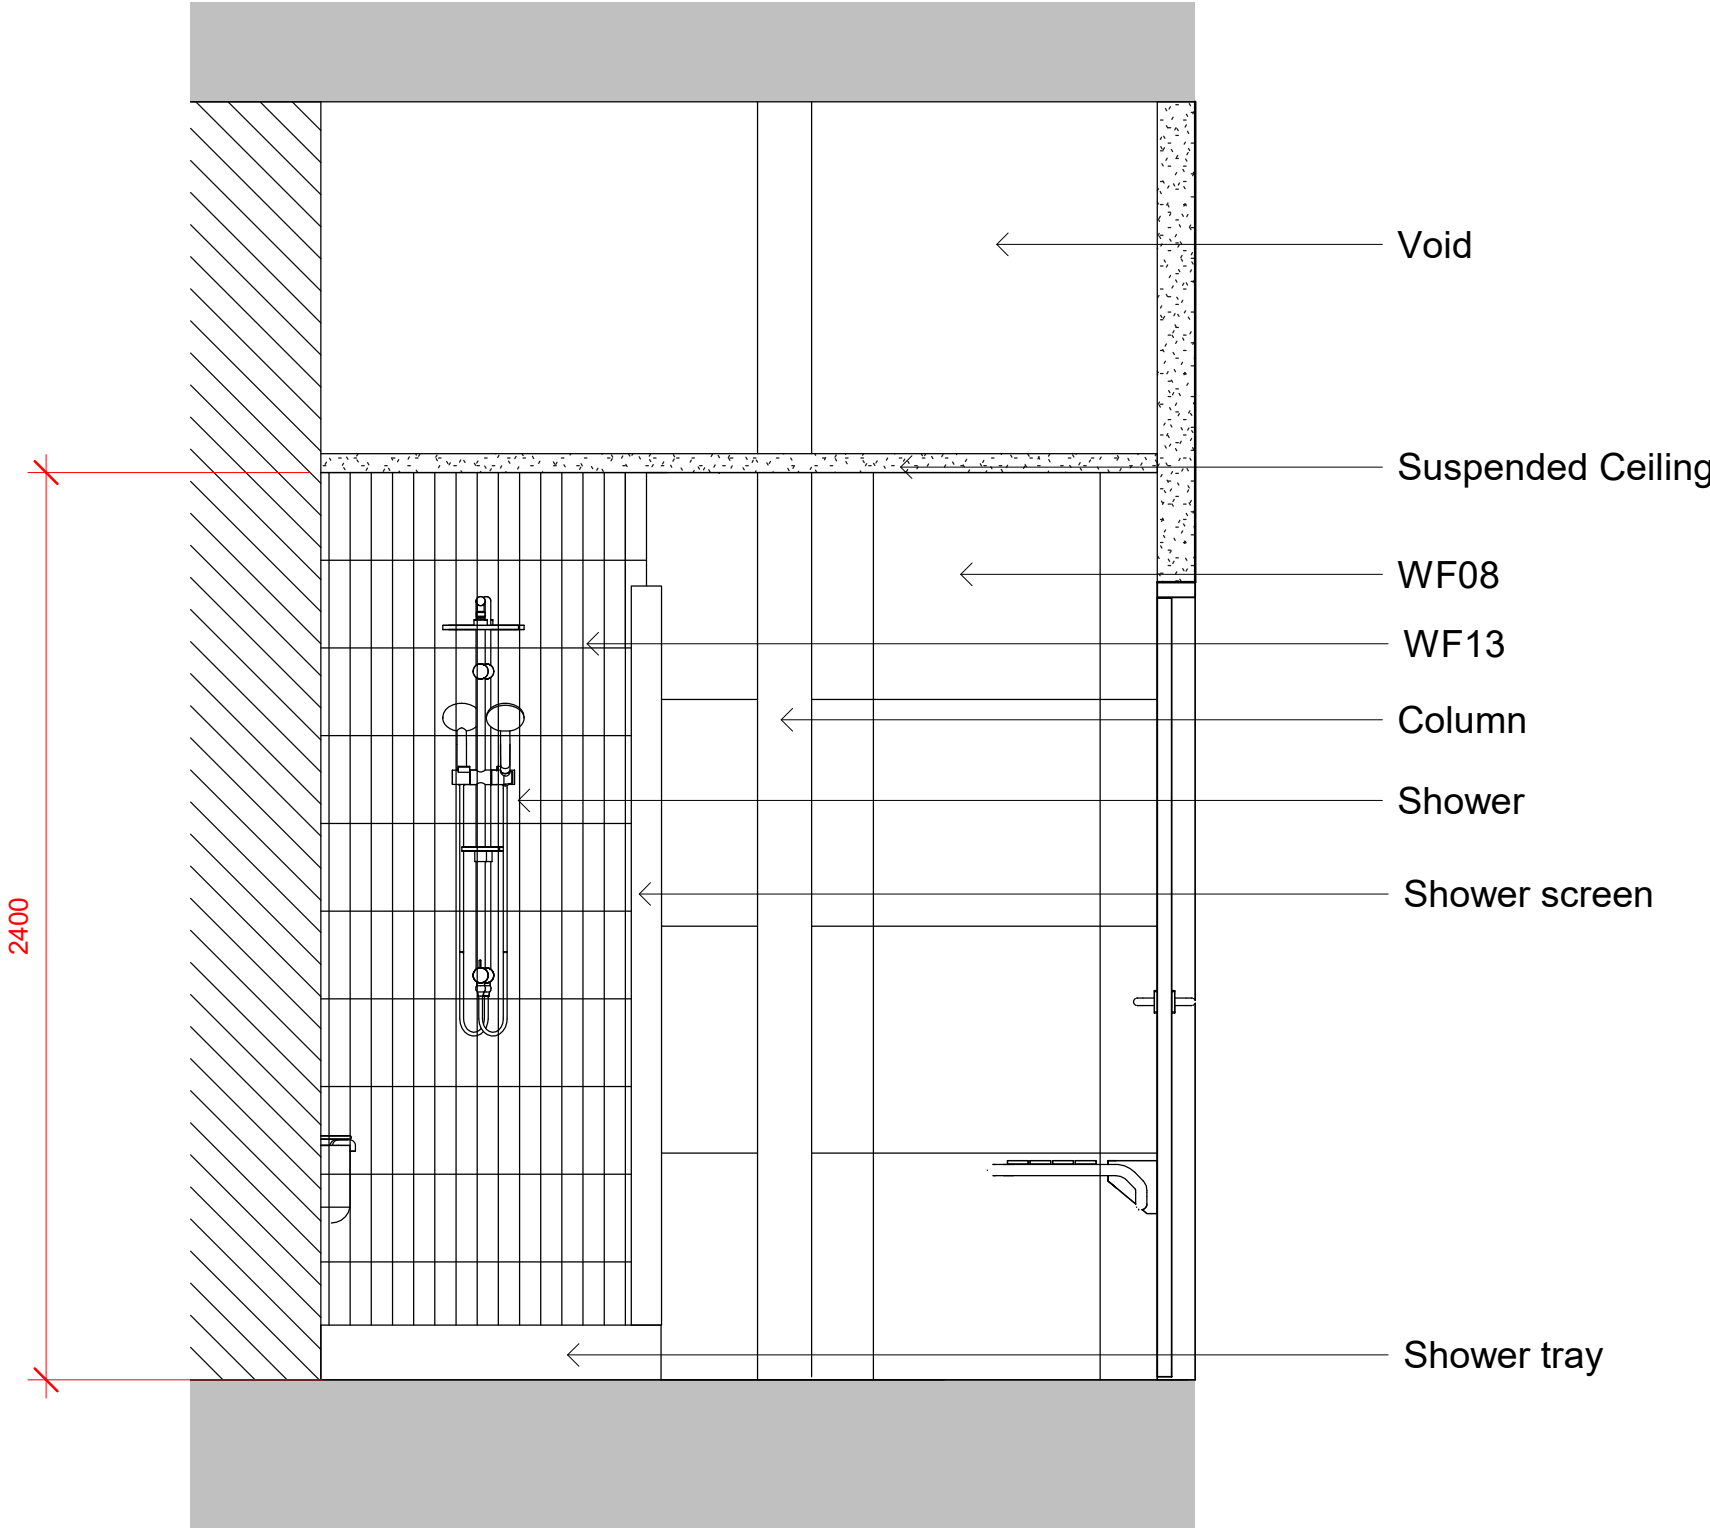

GFL - Elevation 24
1 : 20

A	Updated following planners comments	10.08.23	ES	ER
-	Issued for planning	18.04.23	ES	SV
REV	DESCRIPTION	DATE	BY	CHK

CLIENT NAME

T&M Real Estate

PROJECT NAME

Lindencourt

DWG TITLE:

GFL Proposed Typical Shower

DWG NO: **24_001** REVISION: **A**
SCALE **1 : 20 @A1** DRAWN: **ES**

DWG STATUS:

Planning