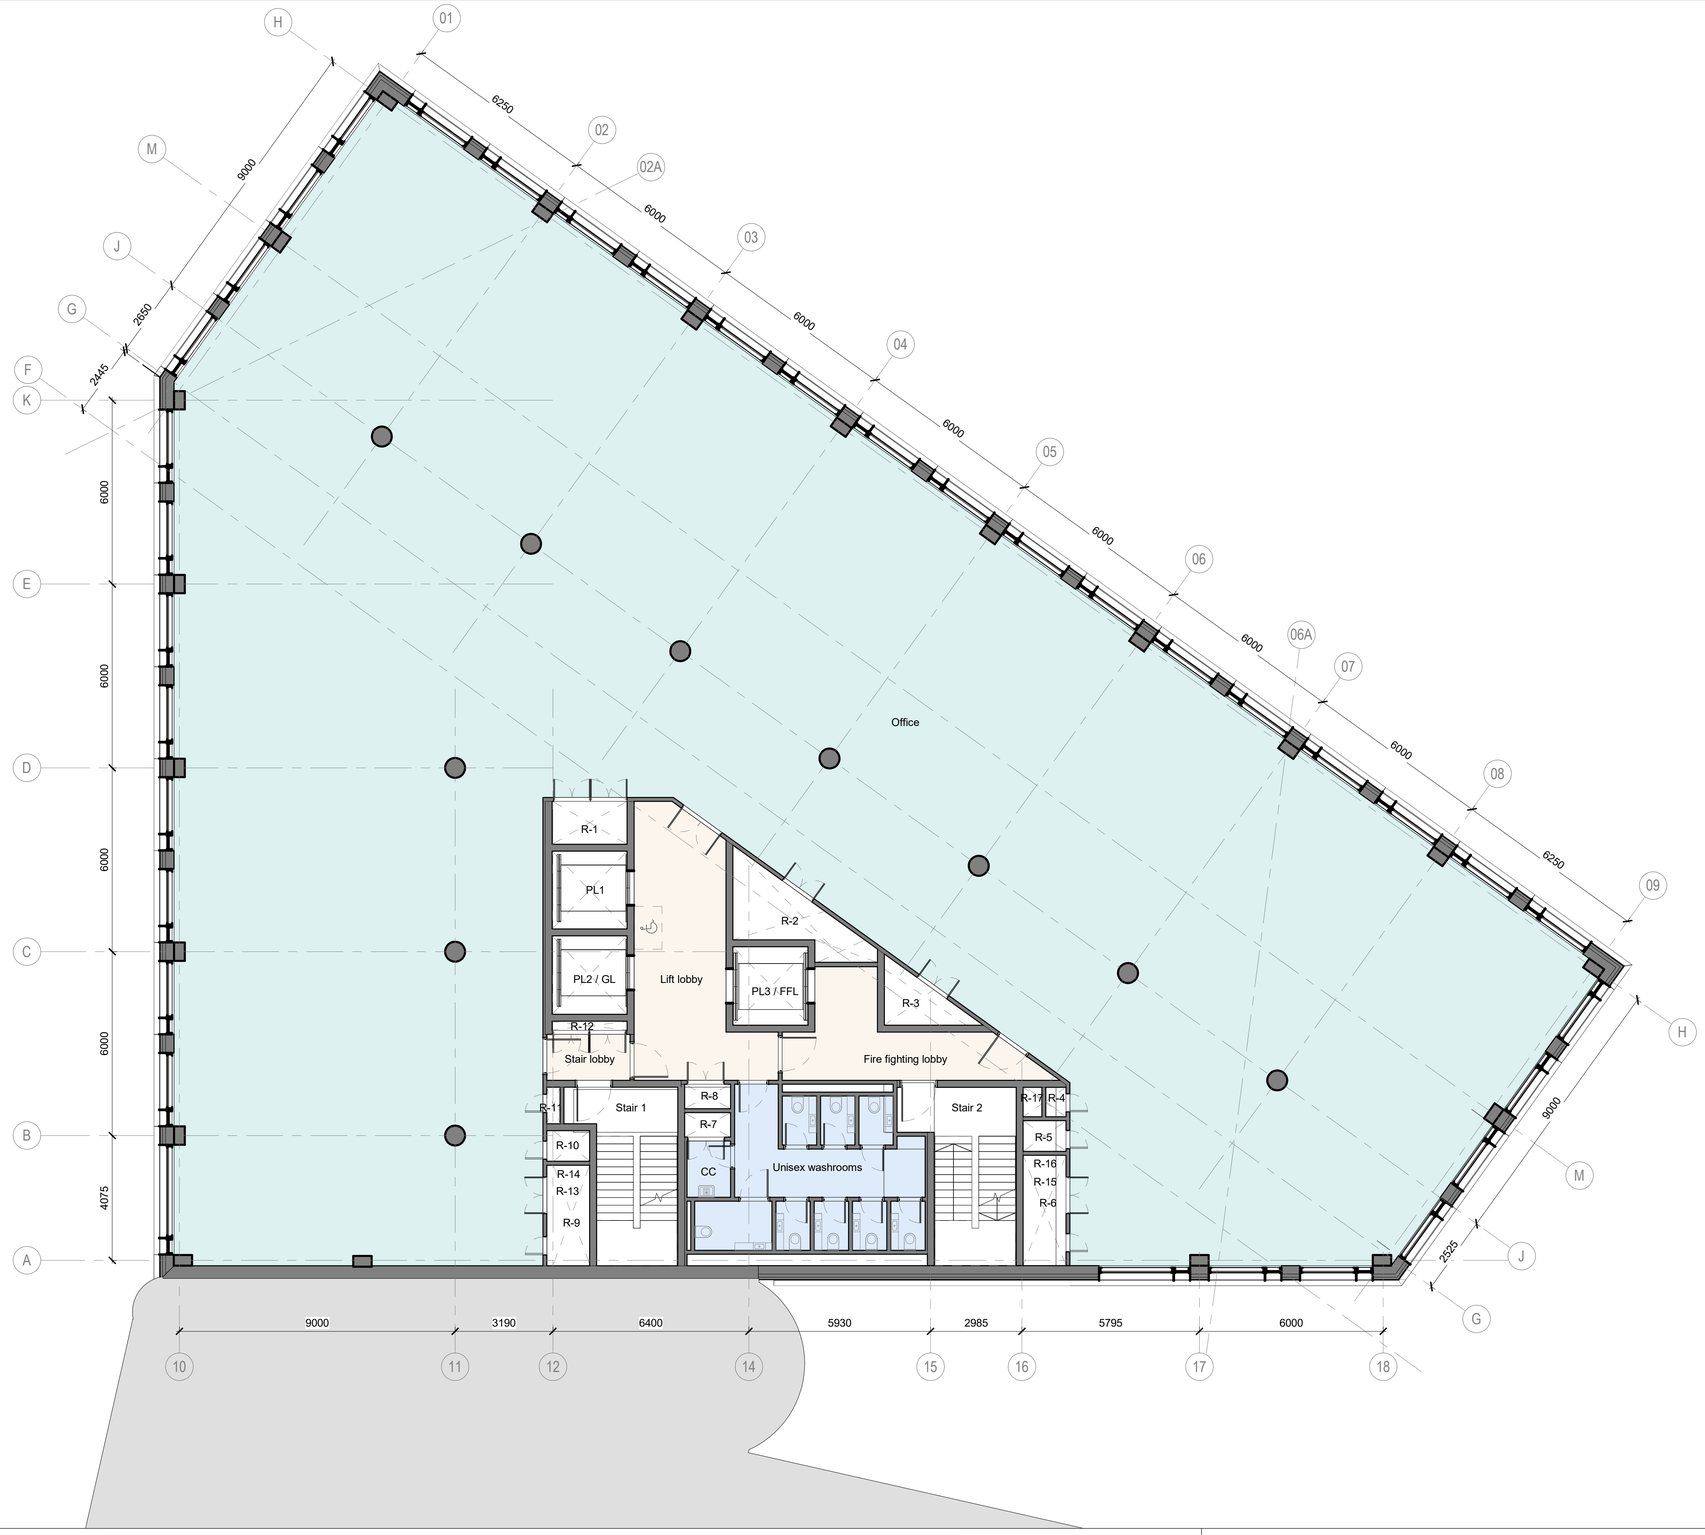


| Rev | Date | Revision | By | Chk |
|---|---|---|---|---|
| \ | 190920 | Issued for Planning | KC | AL |
| A | 191216 | Issued for Planning Addendum | JY | AL |
| B | 191220 | Issued for Planning Addendum | JY | AL |
| C | 230609 | Issued for Planning | HB | AL |

Notes

N


BENNETTS ASSOCIATES

31 Booth Street, Second Floor, Manchester M2 4AF
T +44 (0)161 674 0135 • www.bennettsassociates.com
E manchester@bennettsassociates.com



For Bennetts Associates' electronic information issue disclaimer -


Project
Baring Street Office 1
Mayfield Partnership

Project No. 1811

Drawing Title
Planning
Typical floor plan for levels 2-5
Proposed

Drawing Number
1811-BA-XX-02-DR-A-P-0102

Revision/Suitability
C

Scale @ A3
1:200

Scale @ A1
1 : 100

Revision Date
230609

YY MM DD