
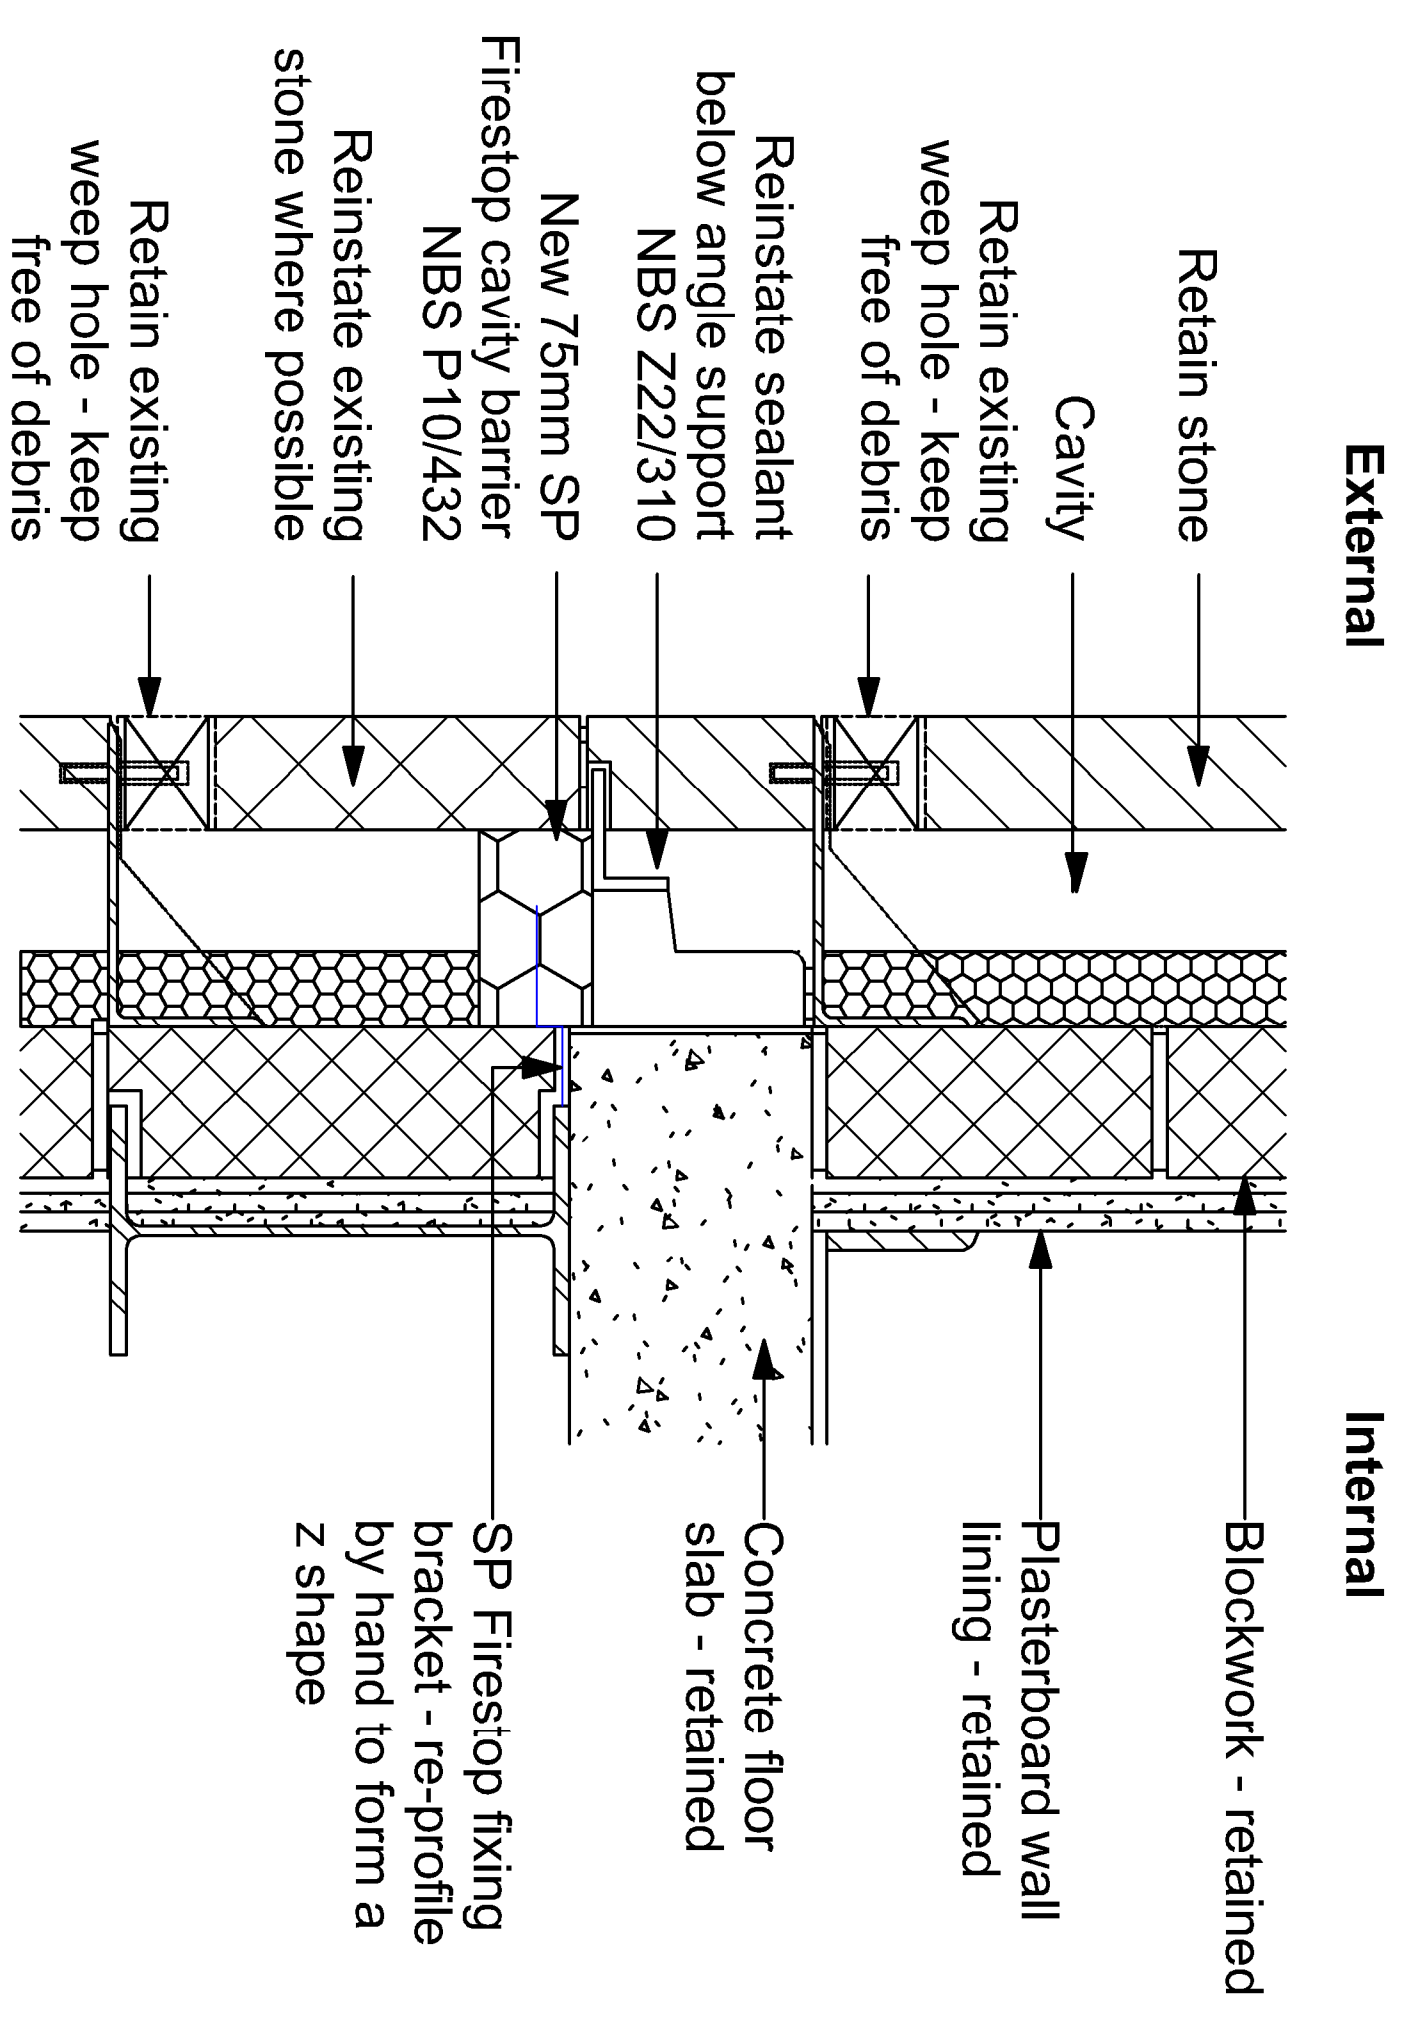
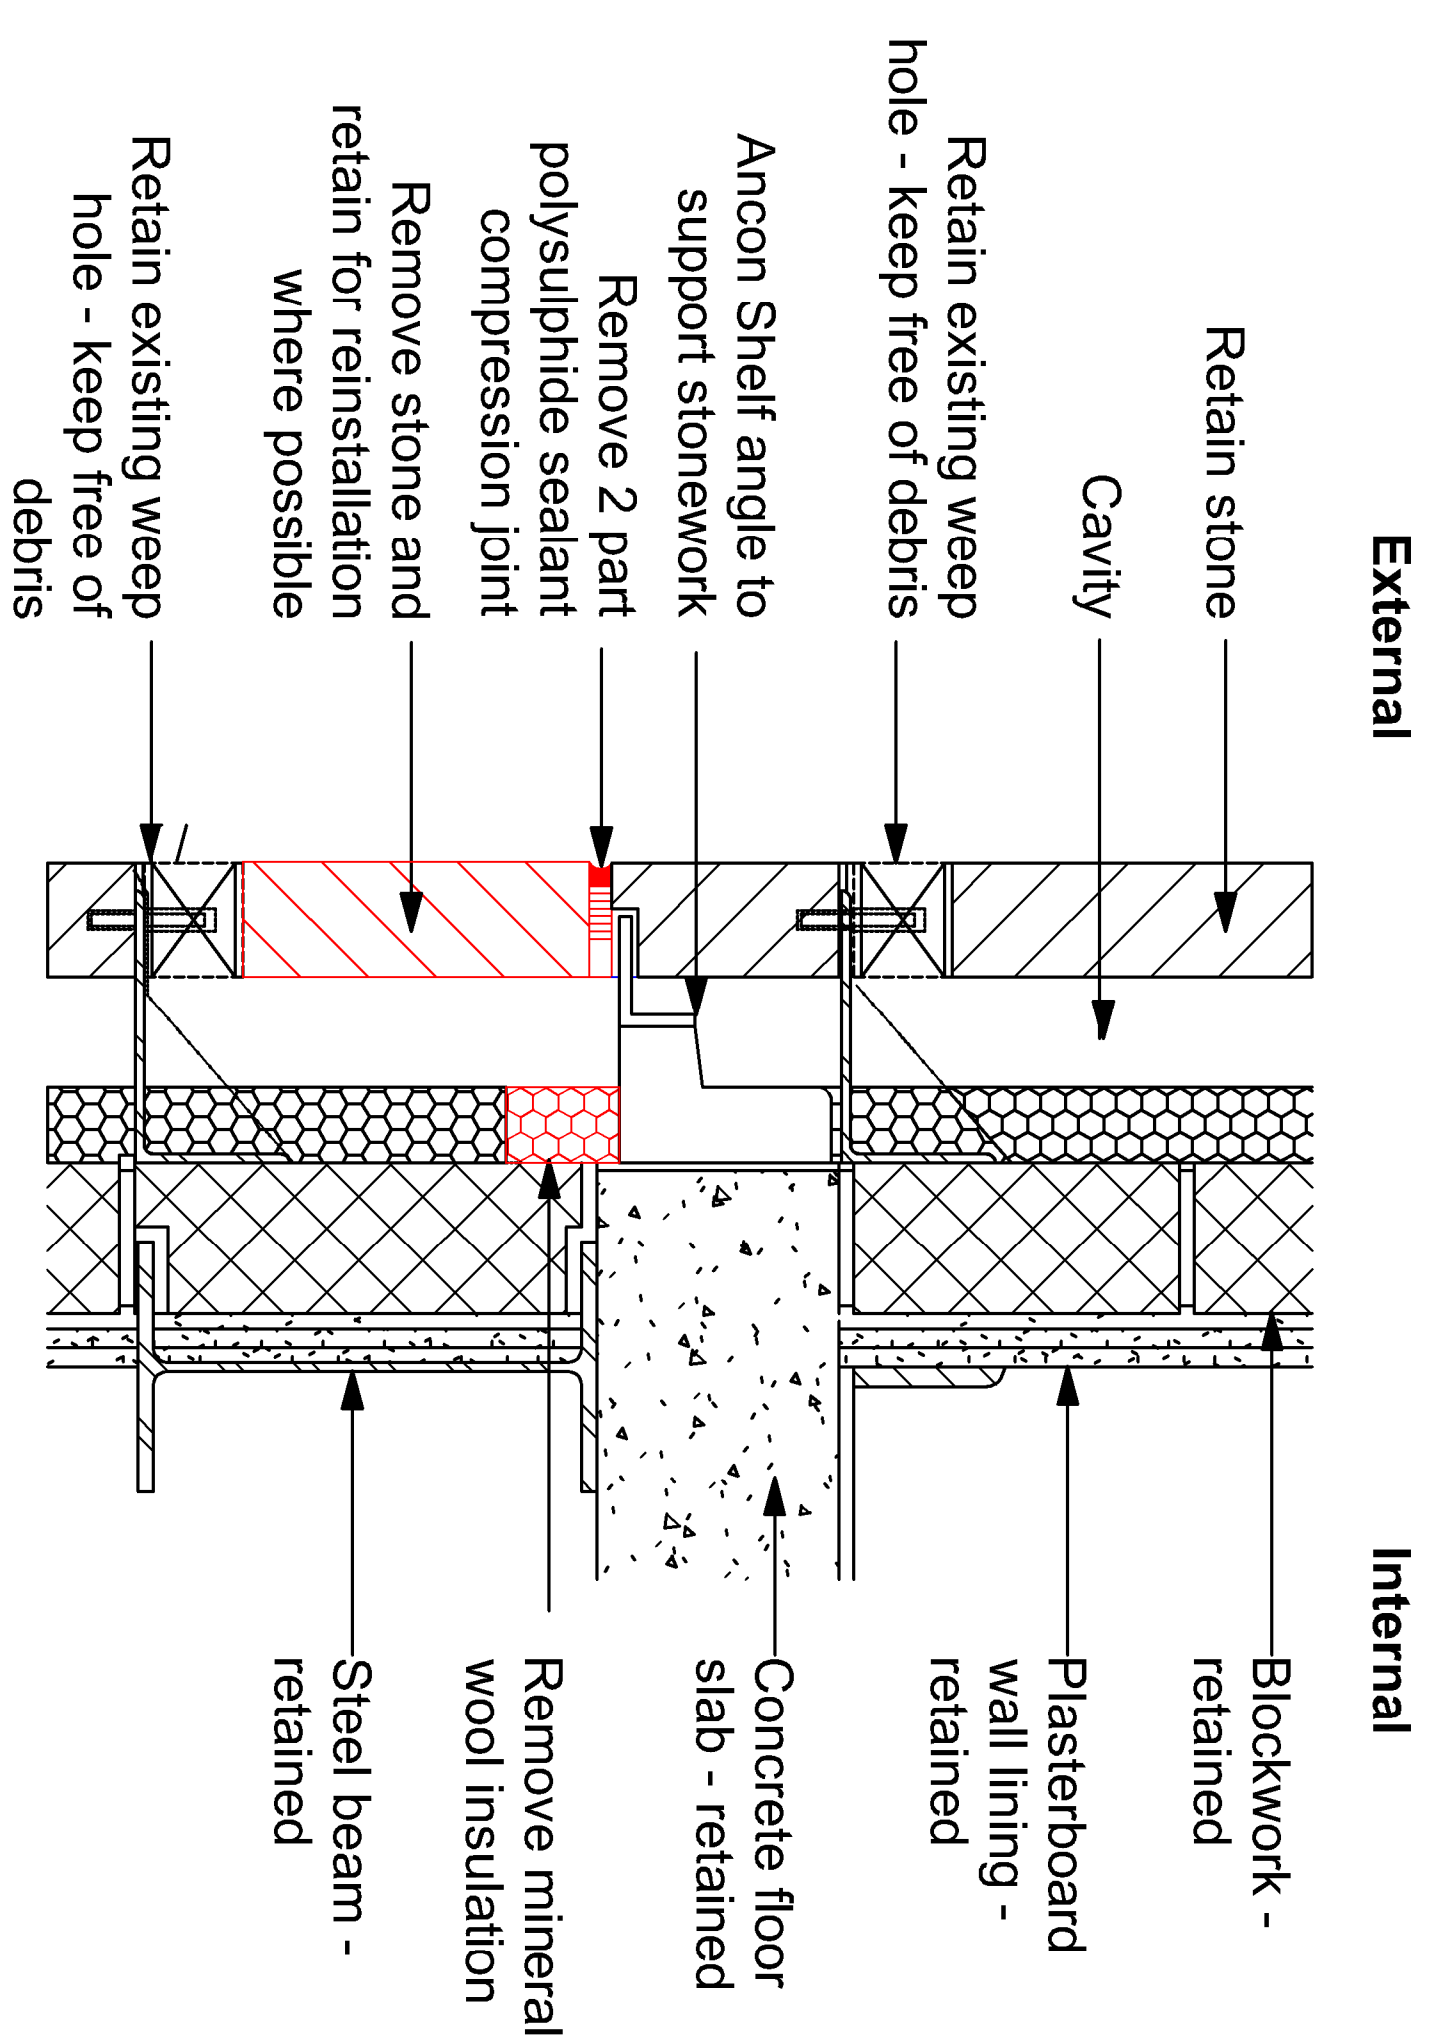


© Copyright: All rights reserved. This drawing must not be reproduced without permission. Do not scale from this drawing. All dimensions are in millimetres unless otherwise stated. Any discrepancies should be reported to the Architect.

Please note:

The contents of this drawing are based on (survey/ existing) information taken on site. Halliday Meecham Architects can accept no responsibility for the accuracy of this information and/or works based upon it. The contractor must check the accuracy of these drawings prior to installation on site and notify Halliday Meecham Architects of any discrepancies.

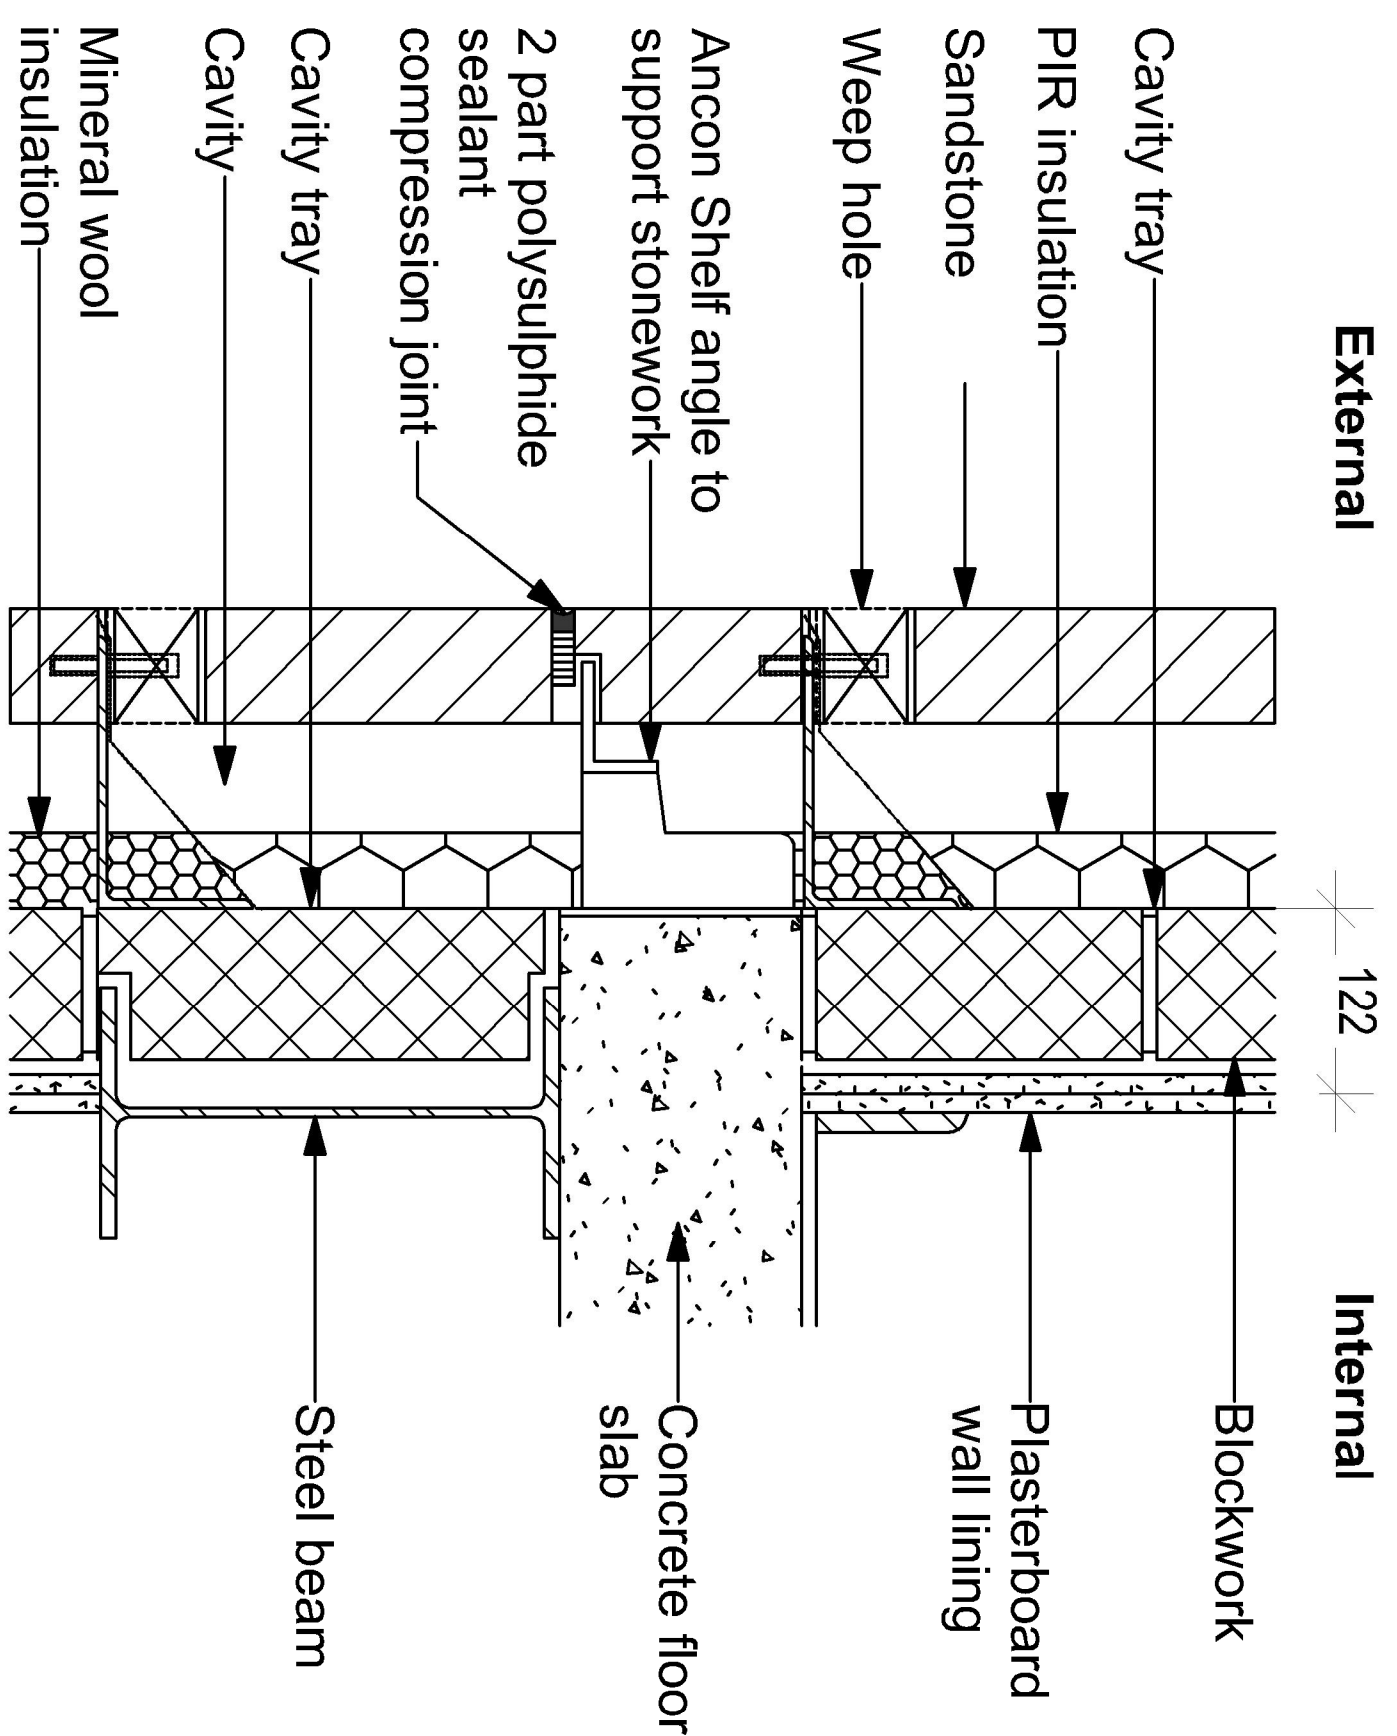

Existing wall build up - stone

1:5 @ A3



Wall build up - stone strip out

1:5 @ A3

Wall build up - stone proposed

1:5 @A3

Revision	Description	Date	Drawn	Checked
P1	First Issue: For Comment/Approval	26/04/23	-	-
PRELIMINARY				

Halliday Meecham Architects Limited

111 Piccadilly Manchester M1 2HY

+44 (0)161 661 5566

4 Devonshire Street London W1W 5DT

+44 (0)203 440 5175

hma@hallidaymecham.com

Client: **Wardens**

Client: **Wardens**

Project: 56 High Street Re-cladding Project

Phase/
Location: 56 High St, Manchester M4 1ED

Drawing: External Wall Treatment - Stonework at Floor Level

	1	2	52
--	---	---	---	---	---	---	---	---	---	----	----	-----	-----	----

Scale @ A1	Scale @ A3	Date:	Drawn:	Checked:	Job No.	Drawing No.
4.40	4.40	20.04.20	CD	HT	ETAG	2

1:3	1:10	26.04.23	CB	IF	3340	2
-----	------	----------	----	----	------	---

5540-HMA-HS-ZZ-DR-A-21201

P1