



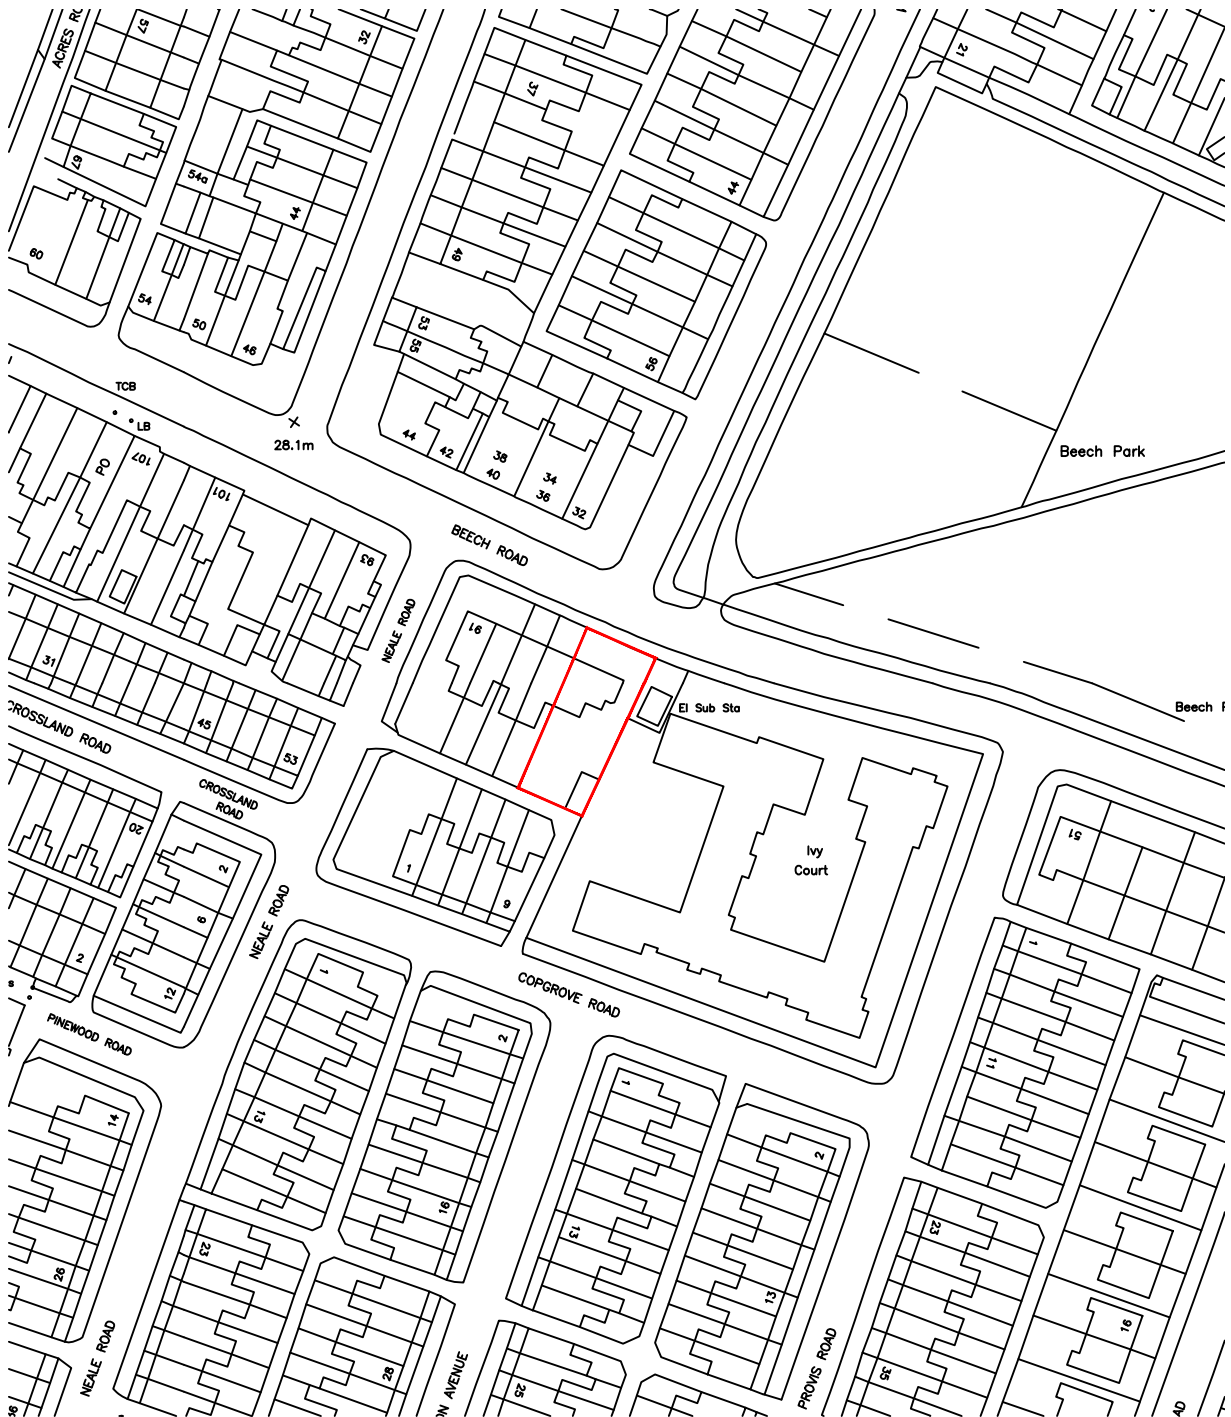

Scale Bar 1:1250

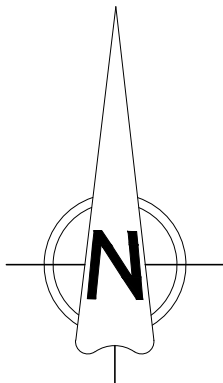

Date.	Revision.	By.	No.
<div></div> <div>B2 Architecture Limited 20 Beech Road, Hale, Altrincham, Cheshire, WA15 9HX Tel No. 0161 928 0051 Email: enquiries@B2architecture.co.uk</div>			
B2ARCHITECTURE			
Proposed development at.		No. 83 Beech Rd, Chorlton, Manchester	
Client.		Britannia Group	
Drawing title.		Location Plan	
Status. Sketch Scheme		Date. APRIL 2023	
Scale. 1:1250 @ A4		Drawn. PGJA	
Checked. B2 Architecture			
Job No. 23-05		Drawing No. 02	
Revision.			

© THIS DRAWING AND THE BUILDING WORKS DEPICTED THEREIN ARE THE COPYRIGHT OF B2 ARCHITECTURE LIMITED AND MAY NOT BE USED, COPIED OR AMENDED EXCEPT BY WRITTEN PERMISSION.