


5 Hurstead Close Cheethamhill Manchester

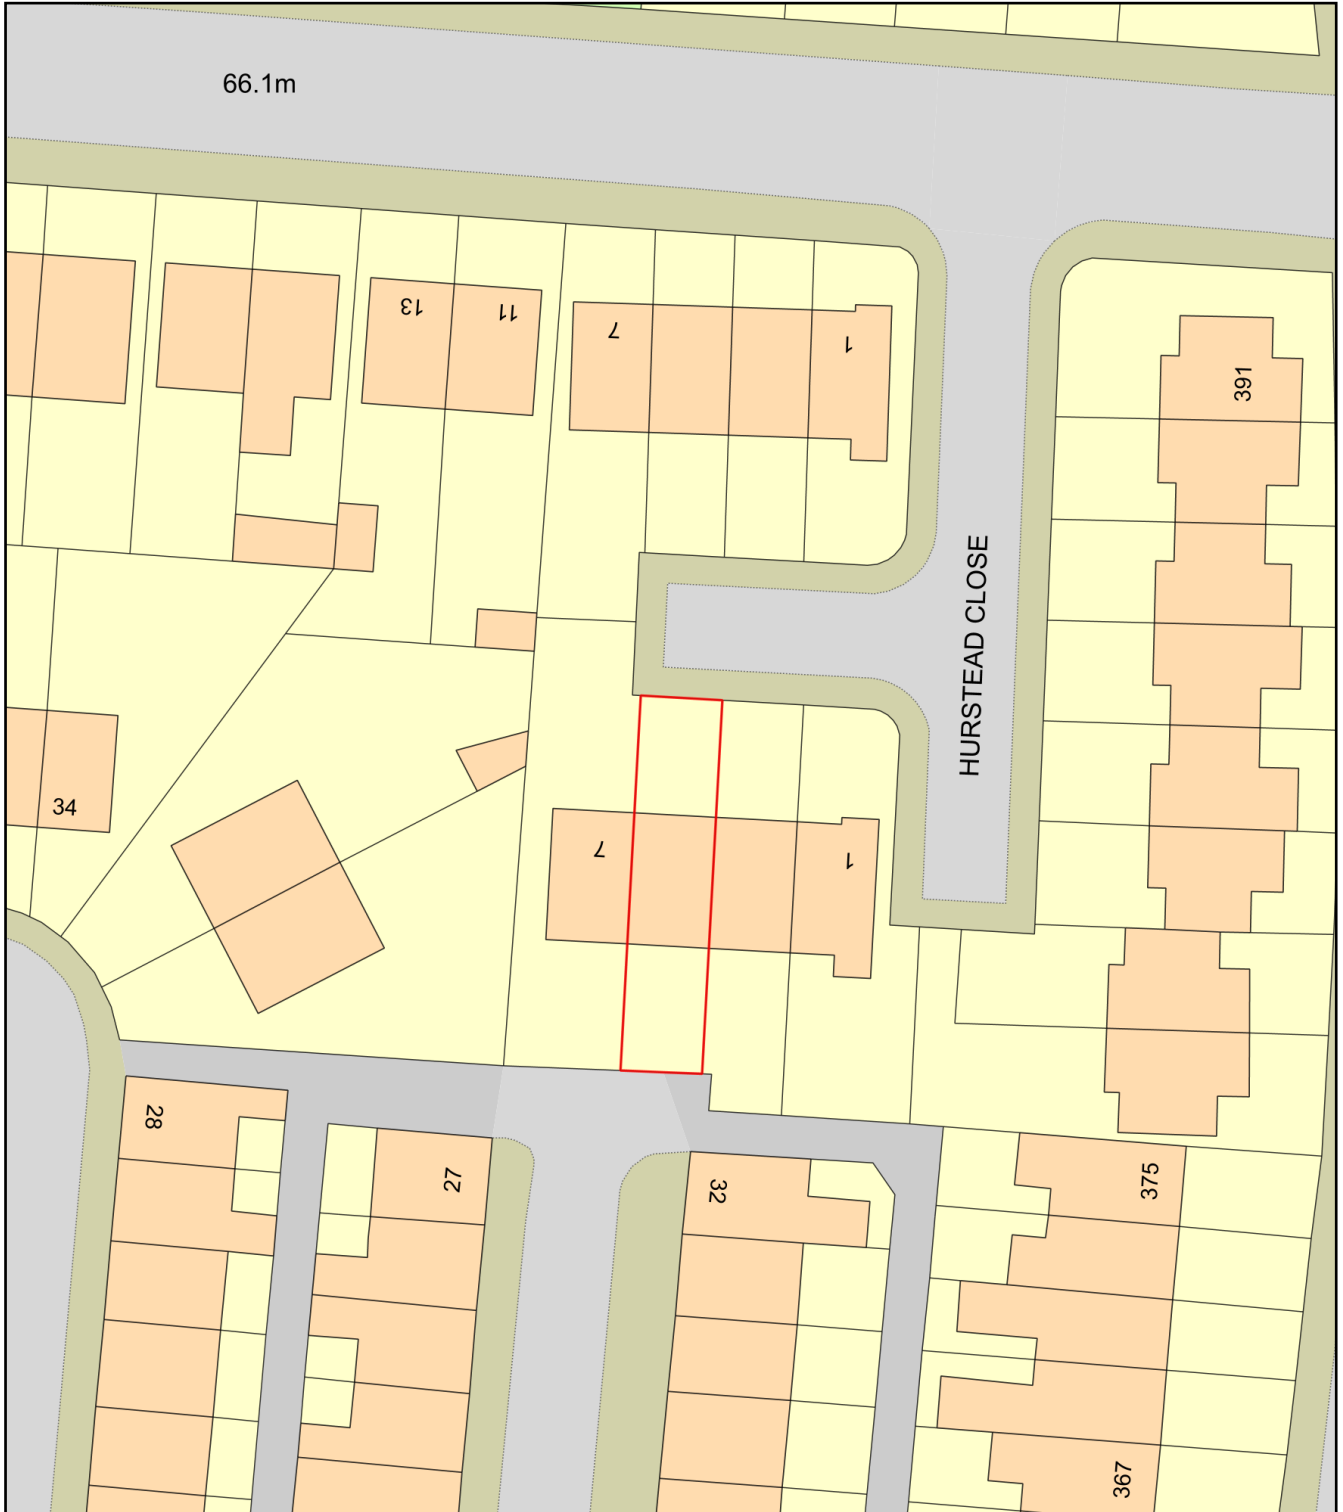

0 20
Metres



Plan Produced for: Sumaira Asjad

Date Produced: 03 Sep 2023

Plan Reference Number: TQRQM23246161054727

Scale: 1:500 @ A4