PROJECT I ORIGINATOR I ZONE I LEVEL I TYPE I ROLE I CLASS I NUMBER	REVISION
P1824-NOV-XX-RF-DR-M-5201	P01

LINKED FILES
1073-TGA-XX-RF-DR-A-03005-P03-General Arrangement - Roof Level

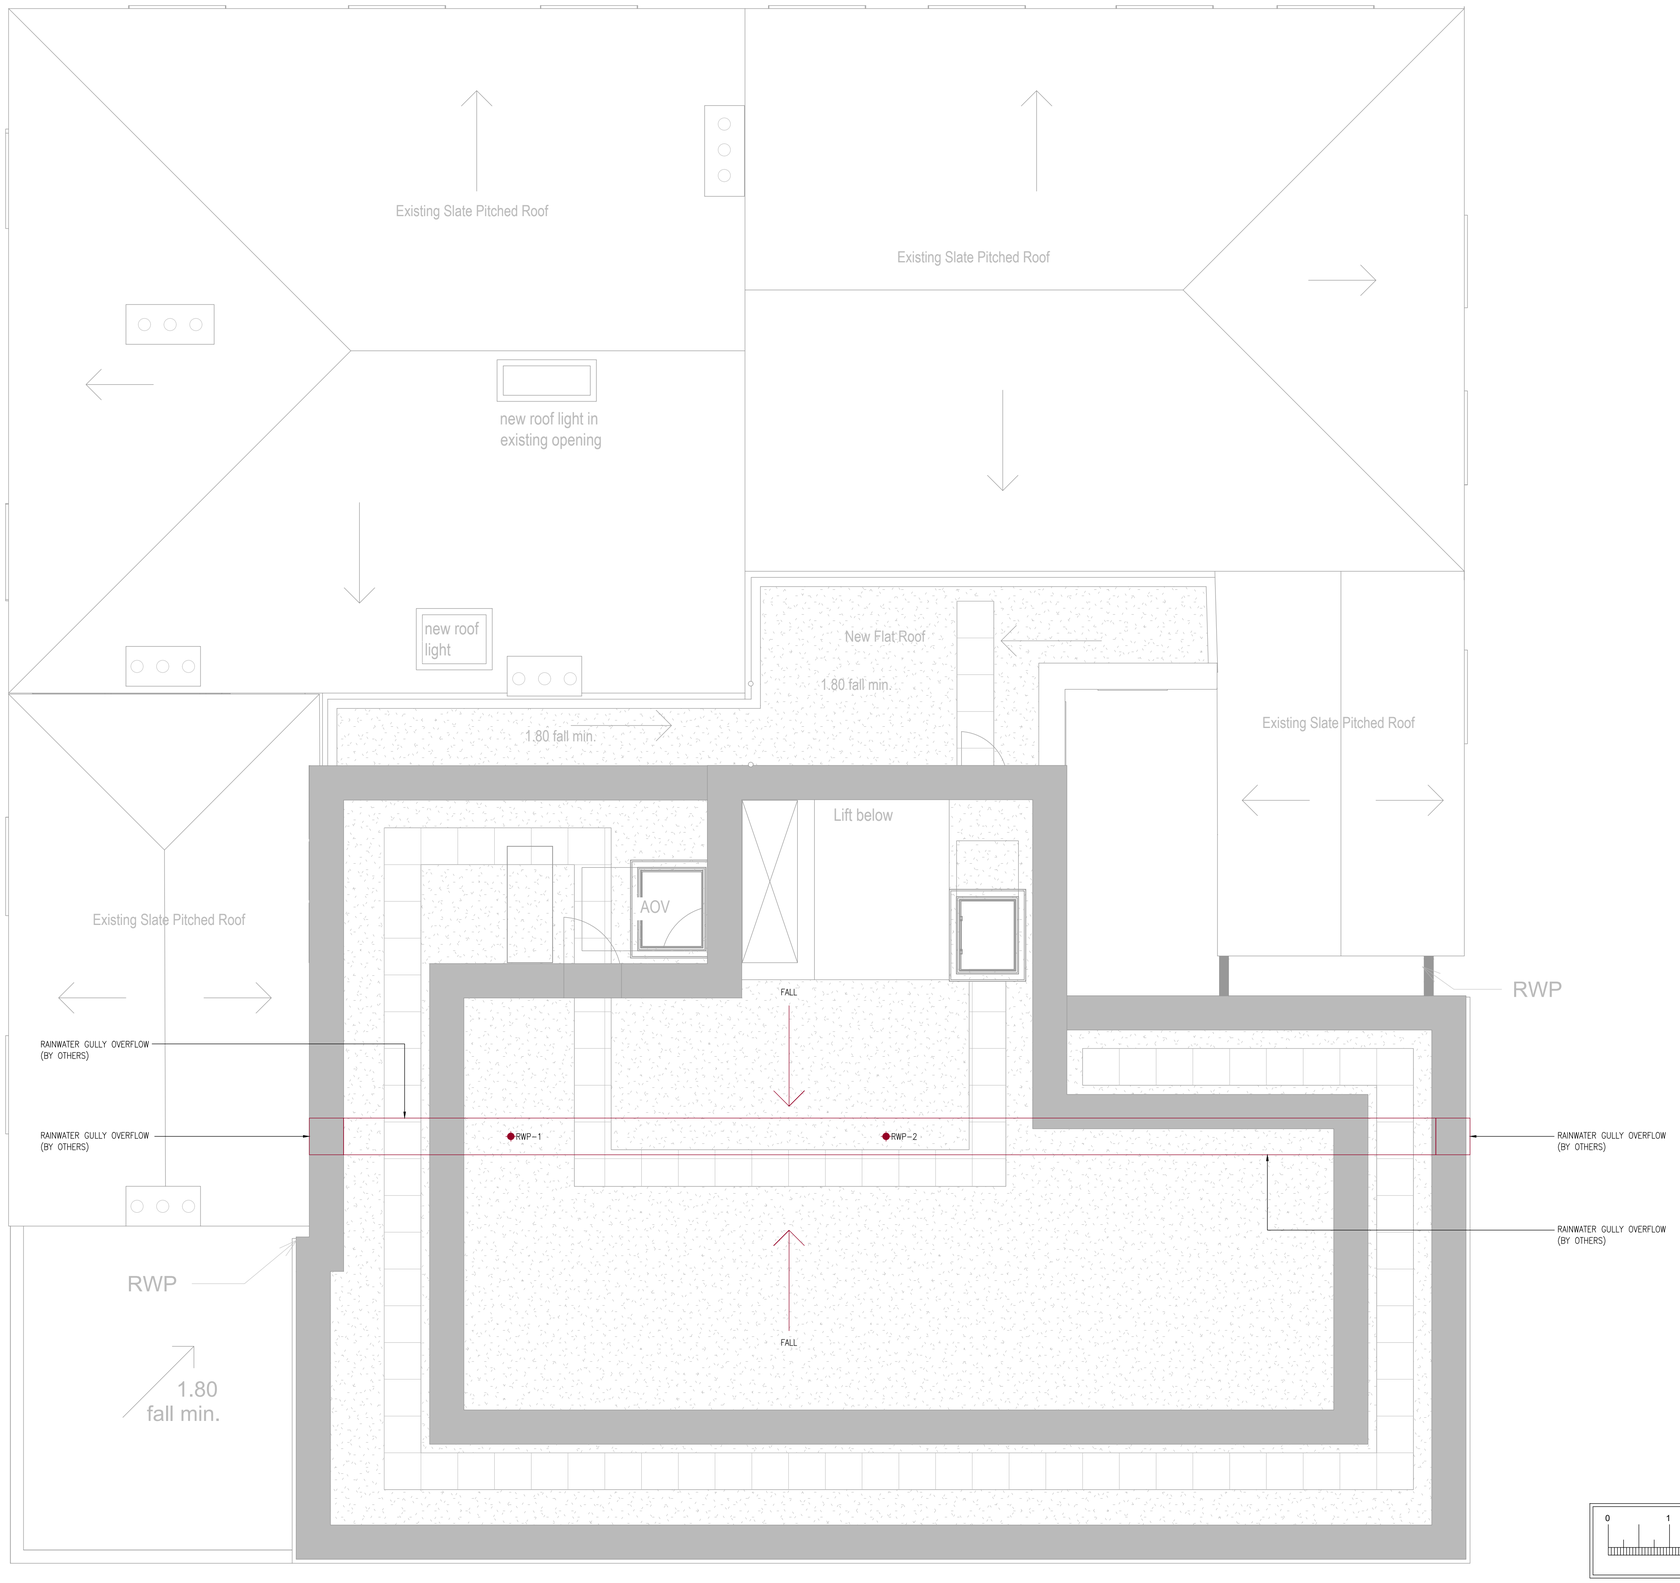

3
Spatial Coordination

0 1 2 3 4 5m
1:50 SCALE

© PROTECTED BY UK COPYRIGHT LAW
DO NOT SCALE OFF THIS DRAWING

DESIGNERS RISK ASSESSMENT
Under section 11, 18 - Construction (Design and Management) Regulations 2015

SAFETY, HEALTH & ENVIRONMENTAL INFORMATION
There are no significant, unusual or location specific risks which are not obvious to a competent contractor or likely to be difficult to manage

NOTES

1. ALL EQUIPMENT AND THE INSTALLATION SHALL COMPLY WITH BS EN 12056.
2. ALL WC OVERFLOW SHALL BE INTEGRAL i.e. OVERFLOW INTO PAN.
3. ALL CONNECTIONS FROM SINKS. WHBs AND URINALS SHALL BE VIA 75mm DEEP TRAP.
4. WCs SHALL CONNECT TO HEADERS VIA SWEPT TEES.
5. OVAL ACCESS POINTS SHALL BE INSTALLED AT LOW LEVEL ON SOIL VENT PIPES ABOVE LOWEST FLOOD LEVEL.
6. ALL HORIZONTAL PIPEWORK AND BRANCHES SHALL BE PVC TO BS4545 14/5255 SOLVENT WELDED.
7. ALL VENTING MUST EITHER BE TO ATMOSPHERE OR BY THE USE OF AAVs SUBJECT TO BUILDING CONTROL APPROVAL.
8. CROSSFLOW MUST BE PREVENTED AT BRANCH CONNECTIONS.
9. PENETRATION BY SANITARY PIPEWORK MUST BE SUITABLY FIRE STOPPED TO PROVIDE COMPARTMENTATION, AS BUILDING REGULATIONS 1991 (PART B 3(2)) SCHEDULE 1 FIREBRAKE INTUMESCENT SLEEVE OR SIMILAR MUST MEET THE HIGHEST FIRE STOPPING REQUIREMENT TO BUILDING CONTROL.
10. PIPES MUST BE ADEQUATELY SUPPORTED WHEN INSTALLED BOTH VERTICALLY AND HORIZONTALLY TO FALLS.
11. UNDER NO CIRCUMSTANCES SHOULD PIPES OF A LARGE DIAMETER BE CONNECTED TO A PIPE OF A SMALLER DIAMETER IN THE DIRECTION OF FLOW.
12. THE CORRECT ADAPTORS AND COUPLINGS MUST BE UTILISED WHERE DISSIMILAR PIPE MATERIALS MEET.
13. SANITATION PIPEWORK MUST COMPLY WITH PART H OF BUILDING REGULATIONS

ABOVE GROUND DRAINAGE LEGEND

SYMBOL	REFERENCE
	WASTE PIPEWORK IN CEILING VOID
	WASTE PIPEWORK AT HIGH LEVEL
	WASTE PIPEWORK AT LOW LEVEL
	WASTE PIPEWORK UNDER FLOOR
	PIPE VERTICAL FALL/RISE
	PIPE BREAK/CONTINUATION
	DRAINAGE STACK
FG	FLOOR GULLY
RE	RODDING EYE/ACCESS POINT
	DRAINAGE CONNECTION FROM SINK/WHB/BATH/ETC
	DRAINAGE CONNECTION FROM WC
FALL 1:80	DIRECTION OF FLOW & GRADIENT

STA	REV	DESCRIPTION	DES	CHD	DATE
-	P01	PRELIMINARY ISSUE	CF	BD	13.01.23

PURPOSE OF ISSUE
PRELIMINARY ISSUE

NOVO Integration Ltd
7 Feast Field, Horsforth, Leeds,
West Yorkshire, LS18 4TJ
t: +44(0)113 2577300 e: novocad@novo.eu.com

CLIENT
DOMIS

PROJECT
LIVERPOOL ROAD
MANCHESTER

TITLE
MECHANICAL SERVICES
ABOVE GROUND DRAINAGE
ROOF

ABOVE GROUND DRAINAGE

SCALE	ORIGINAL SIZE	DATE
1:50	A1	JAN '23
DRAWN	DESIGNED	CHECKED
CF	CF	BD

PROJECT I ORIGINATOR I ZONE I LEVEL I TYPE I ROLE I CLASS I NUMBER	REVISION
P1824-NOV-XX-RF-DR-M-5201	P01