



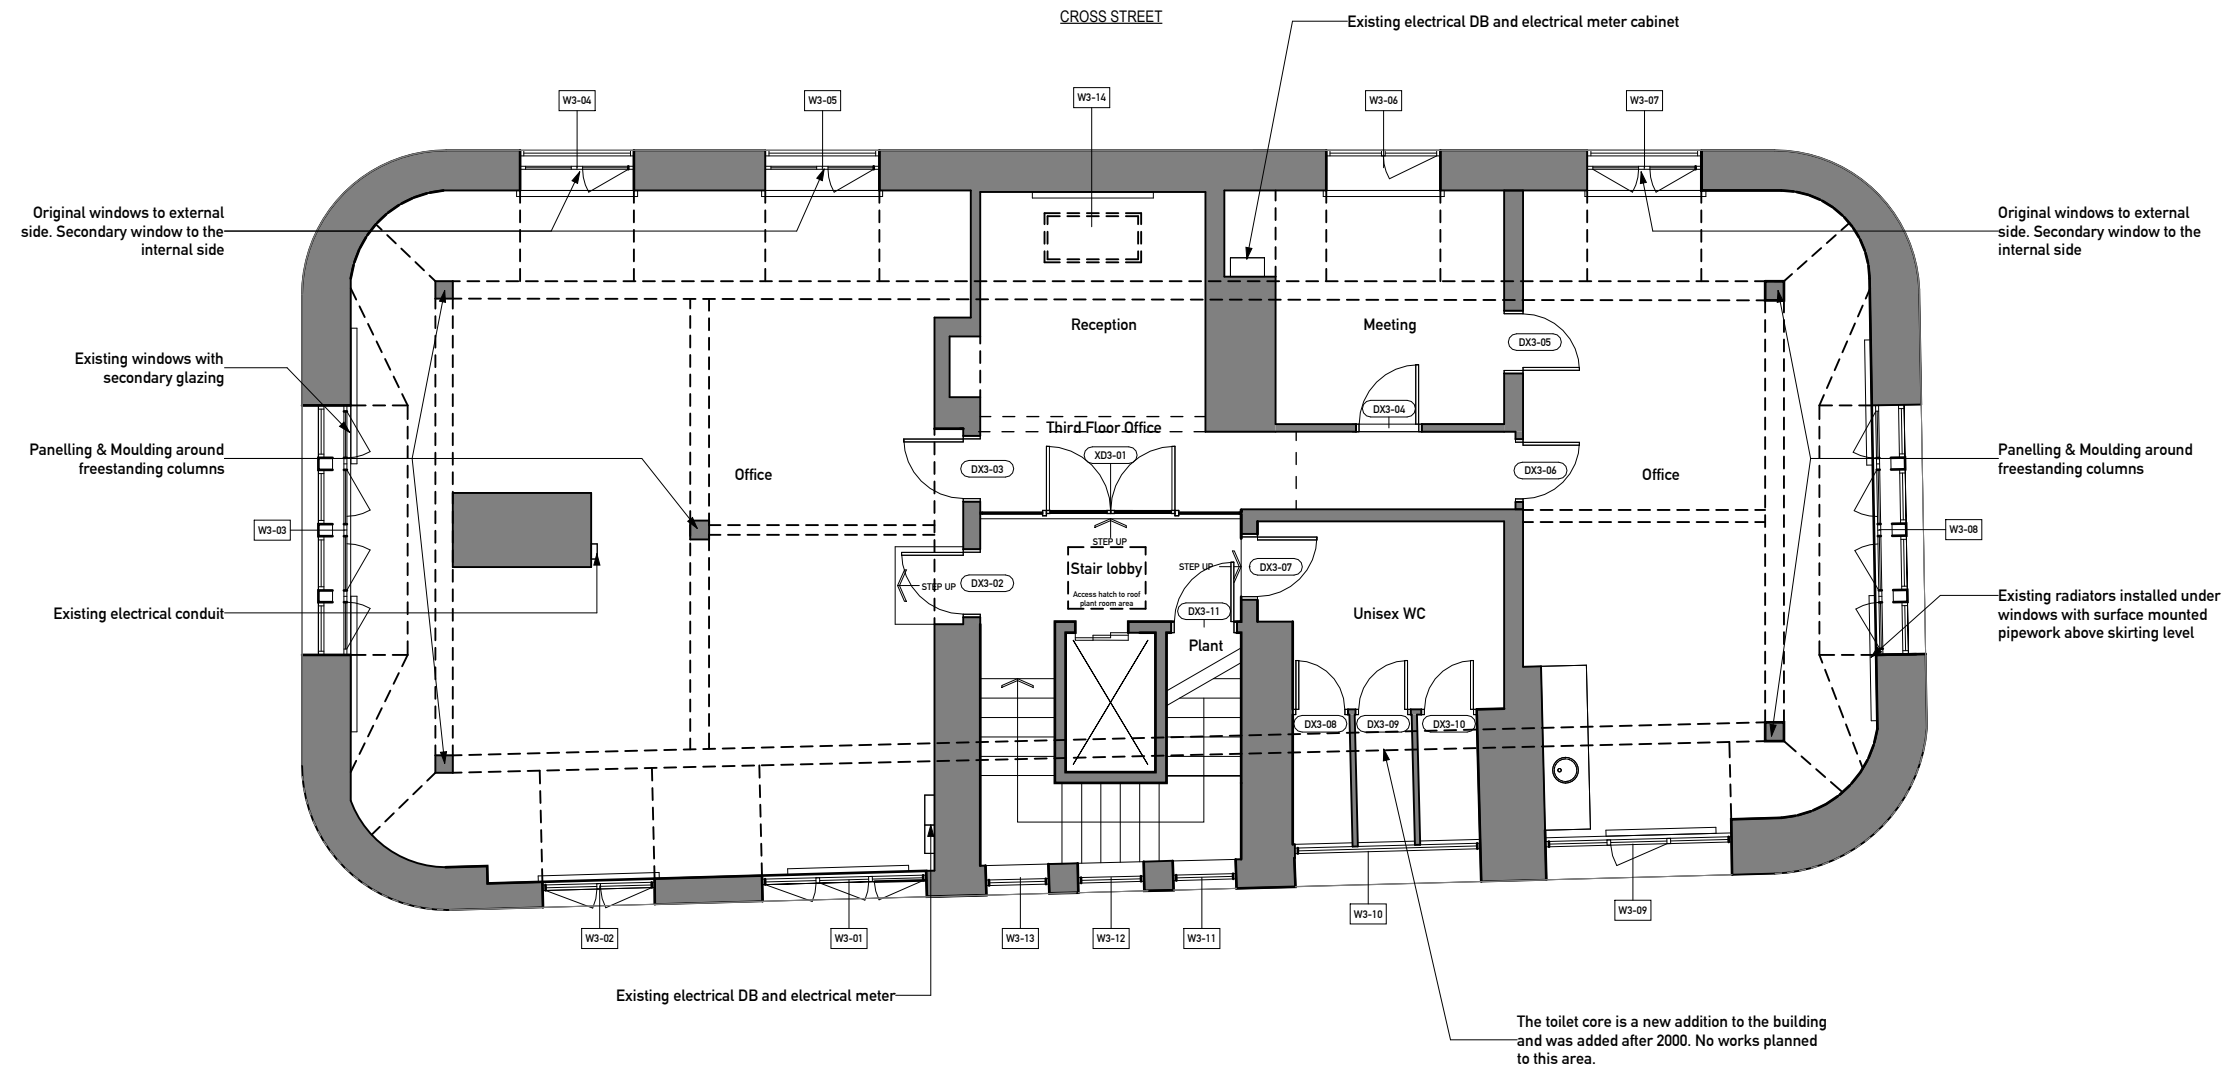

1 Level 3 Existing Plan
02-500 1 : 100

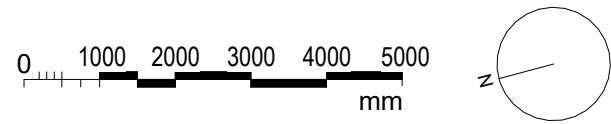

REVISION NOTE:
REV P2 - ALL DOOR NUMBERING UPDATED TO
DIFFERENTIATE BETWEEN EXISTING & NEW
DOORS.

REVISION	DATE	DESCRIPTION
P1	15.05.23	First Issue - LBC
P2	07.07.23	Door numbering updated

CLIENT

RE-DEFINED

PROJECT

Eagle House
62-68 Cross Street, Manchester, M2 4JQ

QBRE PROJECT NUMBER

23049

SCALE @ A3

1 : 100

STATUS

PRECONSTRUCTION

DRAWING

Level 3 - Existing Plan

DRAWING NUMBER

23049-03-010

ISSUE

P2