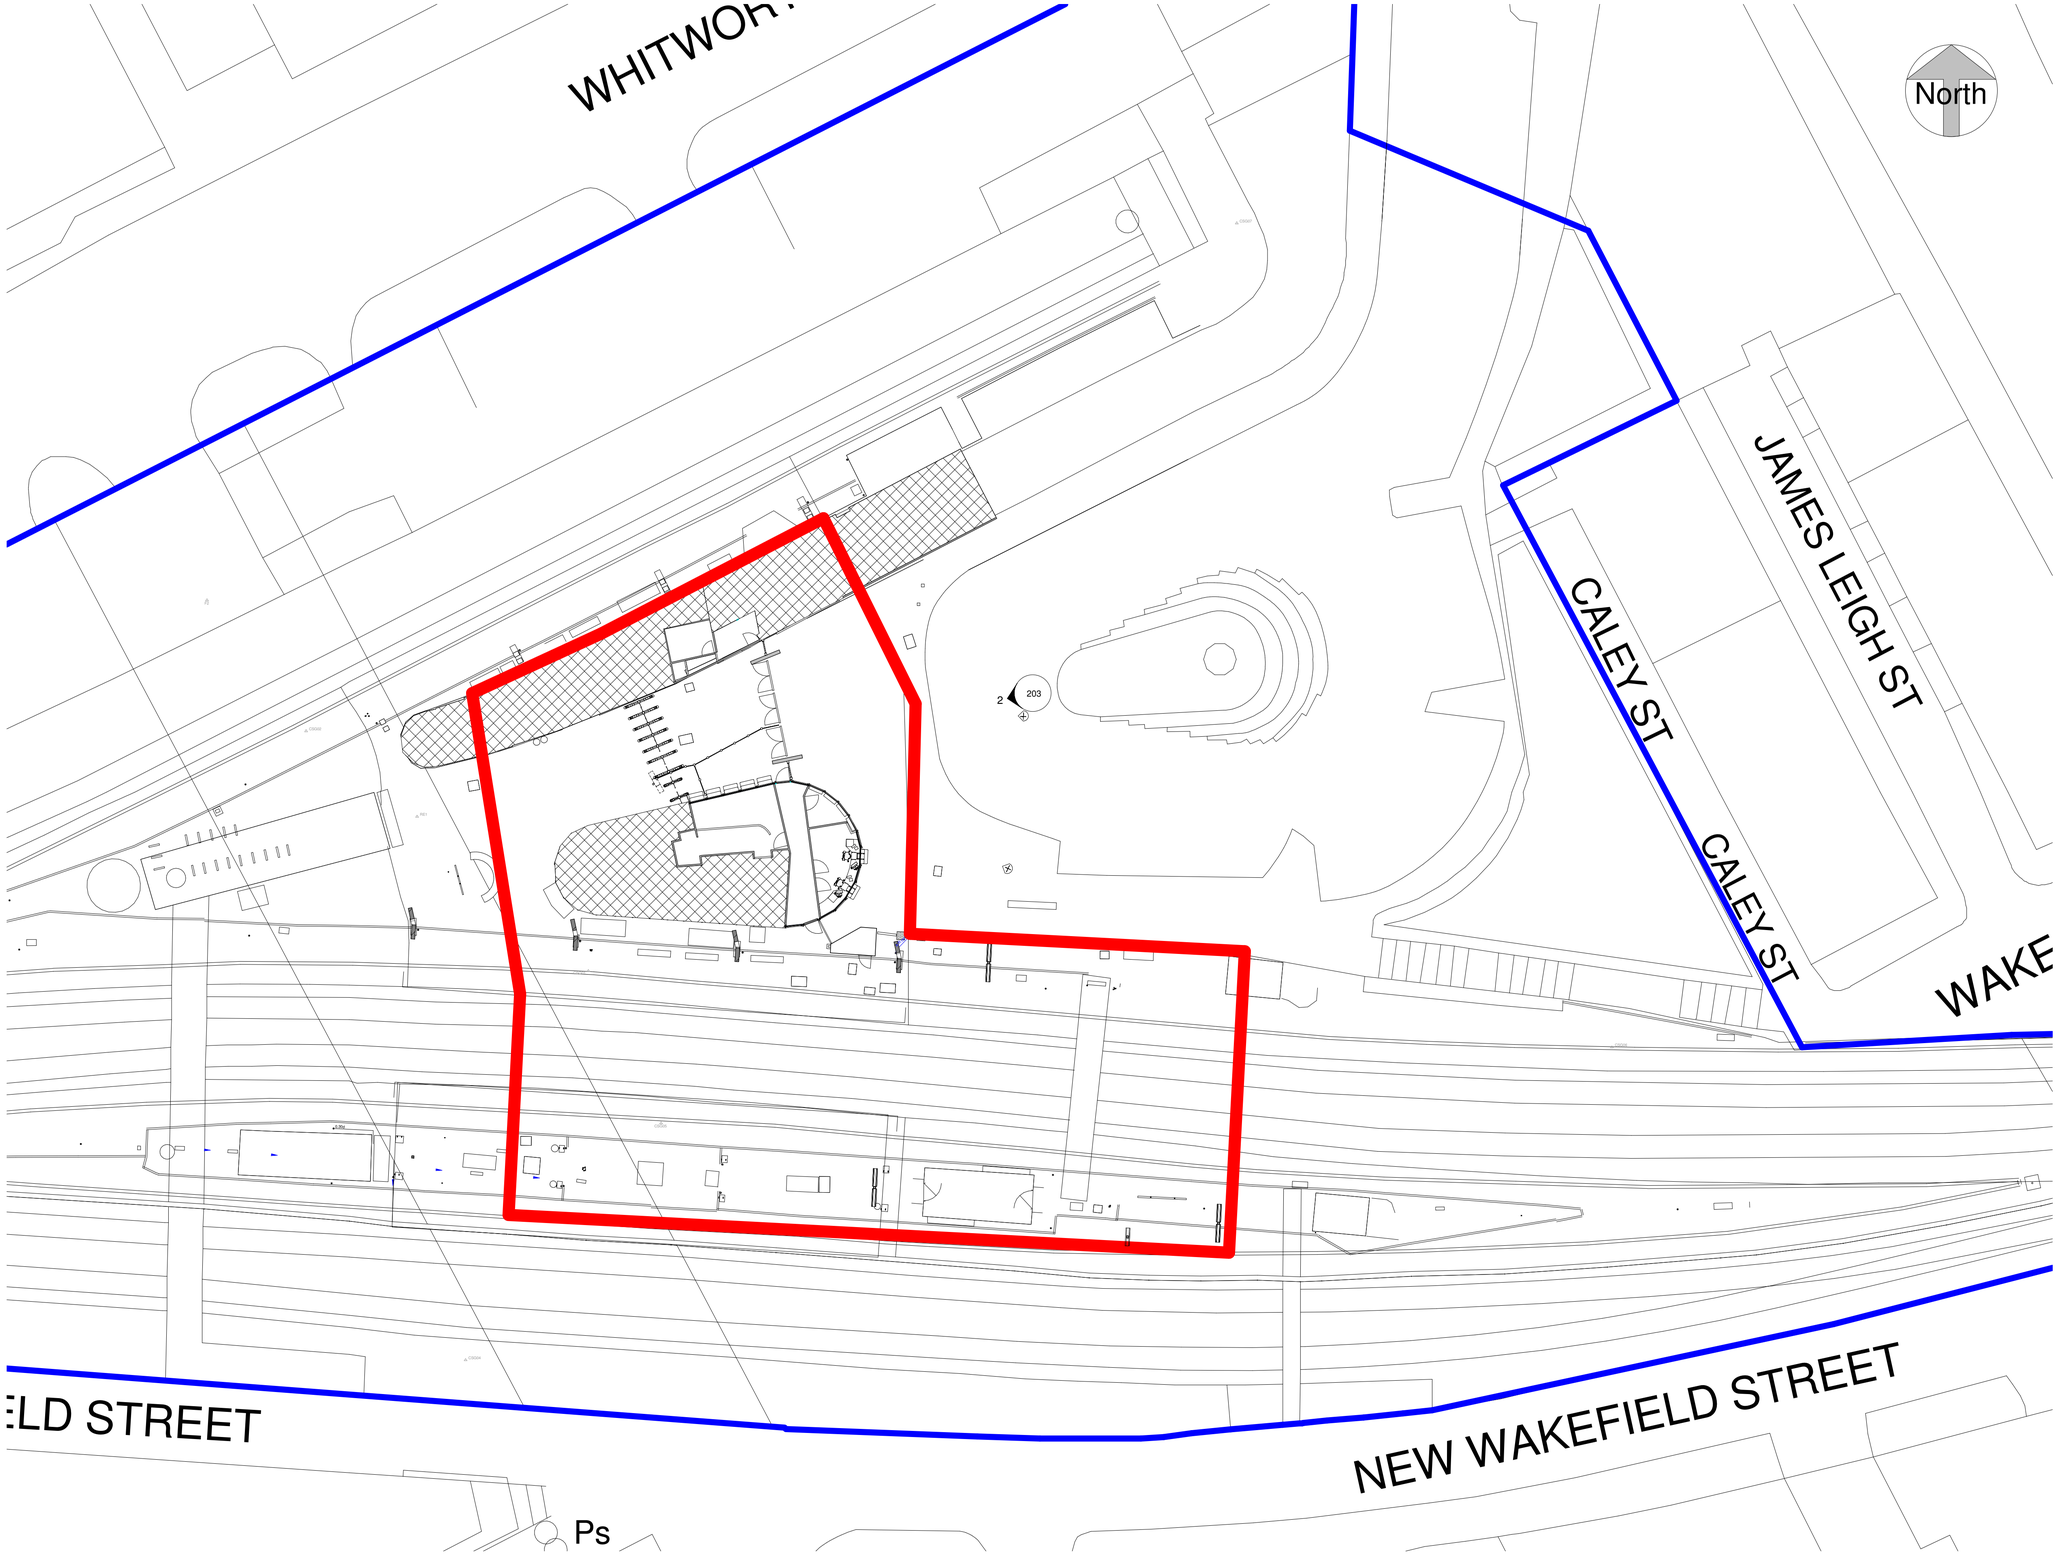

1 **Proposed Station Site Plan**
1 : 200

5m 20m

©
DO NOT SCALE. Use figured dimensions only. Contractor is to check all dimensions before
commencement of works. This drawing is copyright. This data to be used as x-ref file only - not as live data. This drawing must only be used for the purpose for which it is supplied.

NOTES:

Key:

Location Boundary

Area out of scope

Network Rail Ownership Boundary

No	Date	Description of Revision	Drawn	Chkd	Appr
P06	31/07/2023	Heritage application - Updates	GB	TP	GS
P05	28/07/2023	Submission for Heritage application	GB	TP	GS
P04	20/07/2023	Submission for Heritage Pre-application	GB	TP	GS
P03	15/06/2023	Submission following DRN Comments	GB	TP	GS
P02	28/03/2023	Submission following Base Map change	GB	TP	GS
P01	17/03/2023	Submission following IDC Comments	GB	TP	GS

SEED Architects
Parsonage Chambers
3 Parsonage
Manchester
M3 2HW
• Tel: 0161 832 5750 • E: office@seedarchitects.co.uk •

status
PACE 2 ES-4

ARCADIS

Network Rail

job title
Manchester Oxford Road Congestion Relief

ELR:	mileage:
COL	189m 29ch

drawing title
Proposed Station Site Plan

author	date	drawn by	date
GB	28/07/2023	GB	27/02/2023
checker	date	approver	date
TP	27/02/2023	GS	27/02/2023
scale	paper size	Suitability:	Rev.
As Shown	A1	S1	P06

Drawing Number:
175726-STR-XX-XXXX-DRG-EAR-000002