


DO NOT SCALE FROM THIS DRAWING
The contractor shall check and verify all dimensions on site and report any discrepancies in writing to Sheppard Robson before proceeding work.

FOR ELECTRONIC DATA ISSUE
Electronic Data / drawings are issued as "read only" and should not be
interrogated for measurement. All dimensions and levels should read, only
from those values stated in text on the drawing.

Material Legend	
C-001	Anodised Aluminium Shading Panel
C-002	Precast Concrete
C-003	Anodised Aluminium Panel (Textured Profile)
C-004	Double Glazing Unit
C-005	Back Painted Glazing Spandrel Panel
C-006	Perforated Aluminium Plant Screen
C-007	Anodised Aluminium Panel with Precast Concrete Plinth
C-008	Double Height Glazed Curtain Wall System
C-009	Precast Column Casing
C-010	Anodised Aluminium Louvre Panels
C-011	Anodised Aluminium Louvre Panelled Door

REV.	DATE	AMENDMENT
P01	06/06/2023	Issue for 'Planning'

KEYPLAN

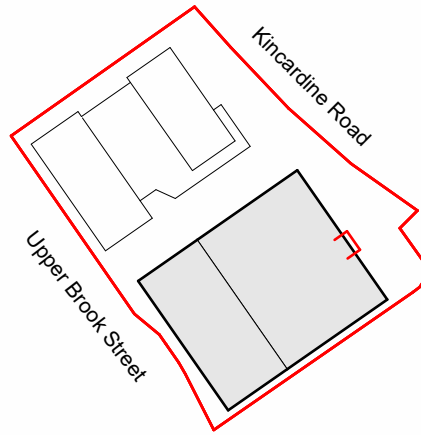

CLIENT

Kadans

McLAREN  **KADANS**
PROPERTY Science Partners

SHEPPARD ROBSON

77 Parkway Camden Town London NW1 7PU
T: +44 (0)20 7504 1700 E: enquiries@sheppardrobson.com

PROJECT
Upper Brook Street - Block B

SCALE@A1	DATE	ORIGINATOR	CHECKED	AUTHORISED
As indicated	06/06/2023	KF	MV	JW




**External Envelope
Sci-Tech
North East Bay Study**

Planning


STATUS	PURPOSE FOR ISSUE	SR NO
S2	Planning	7025

DRAWING NO. REV.


UBS -SRA-ST-EN- DR - A - 02-400 P01

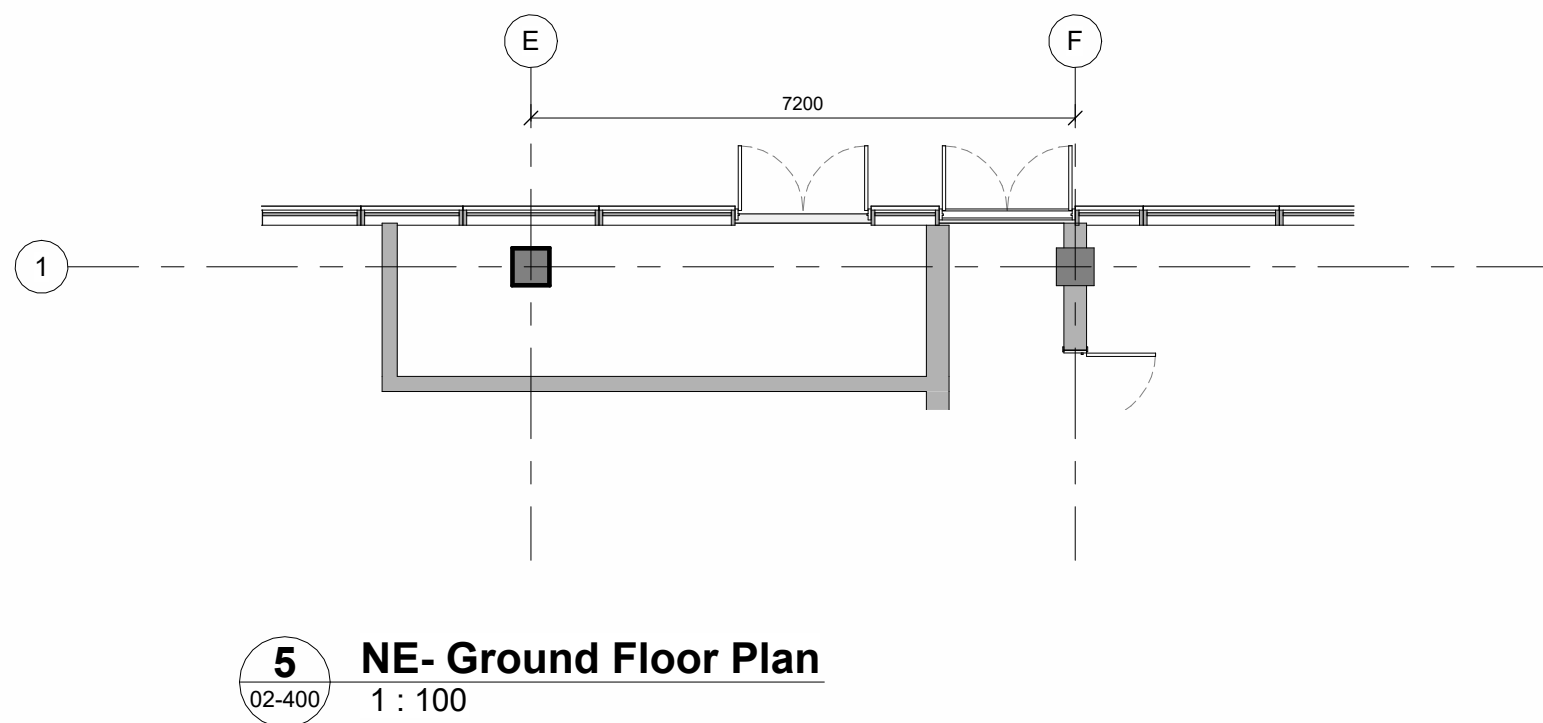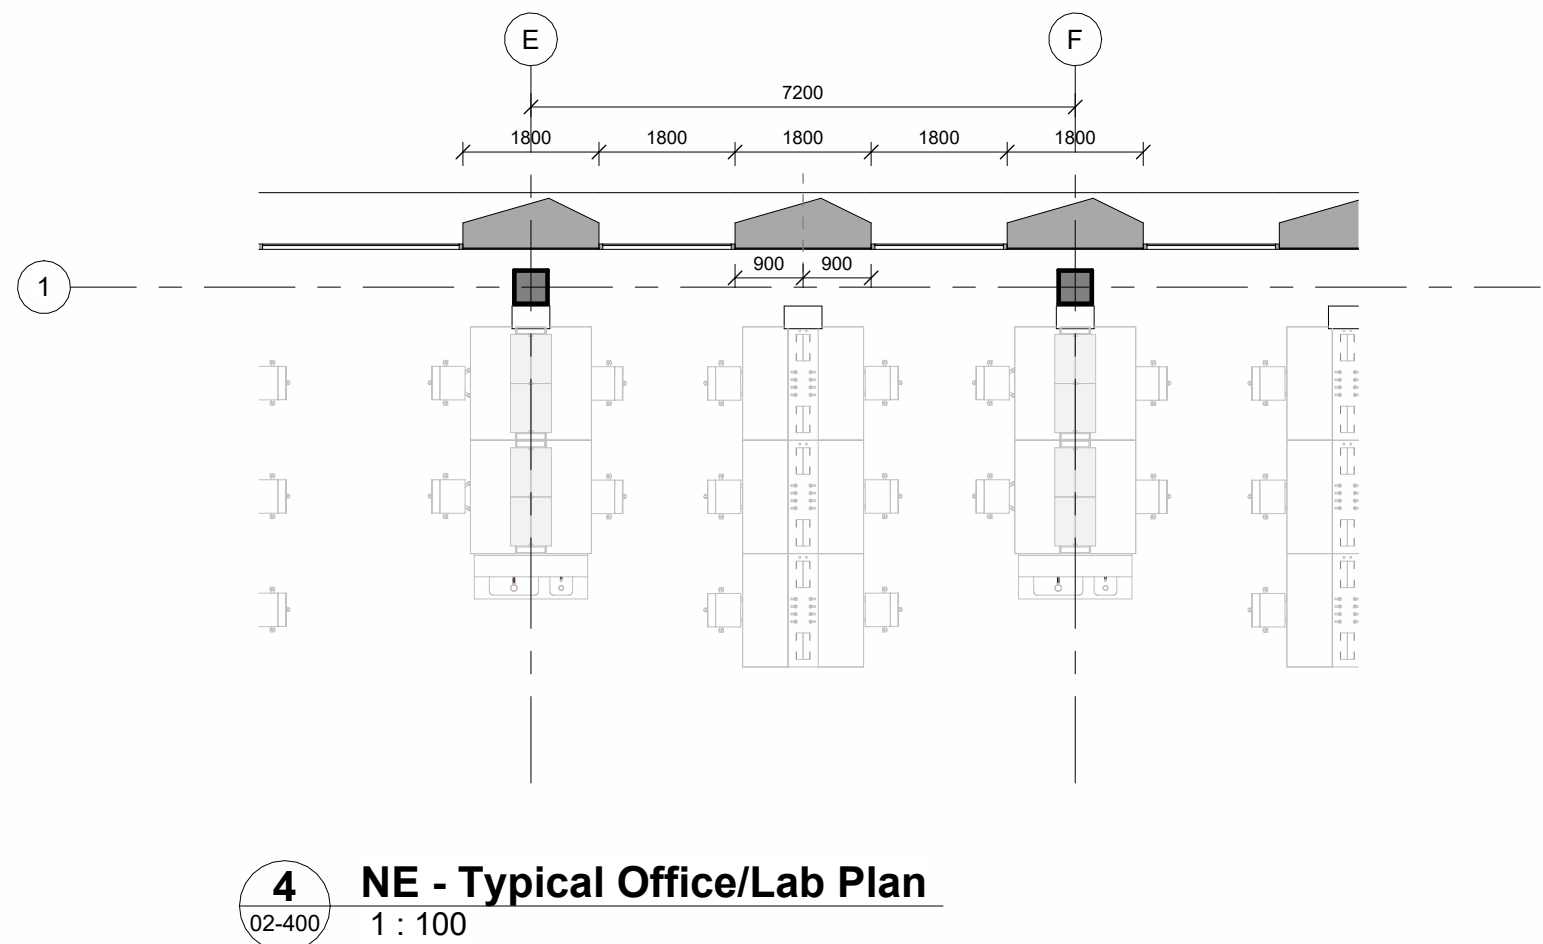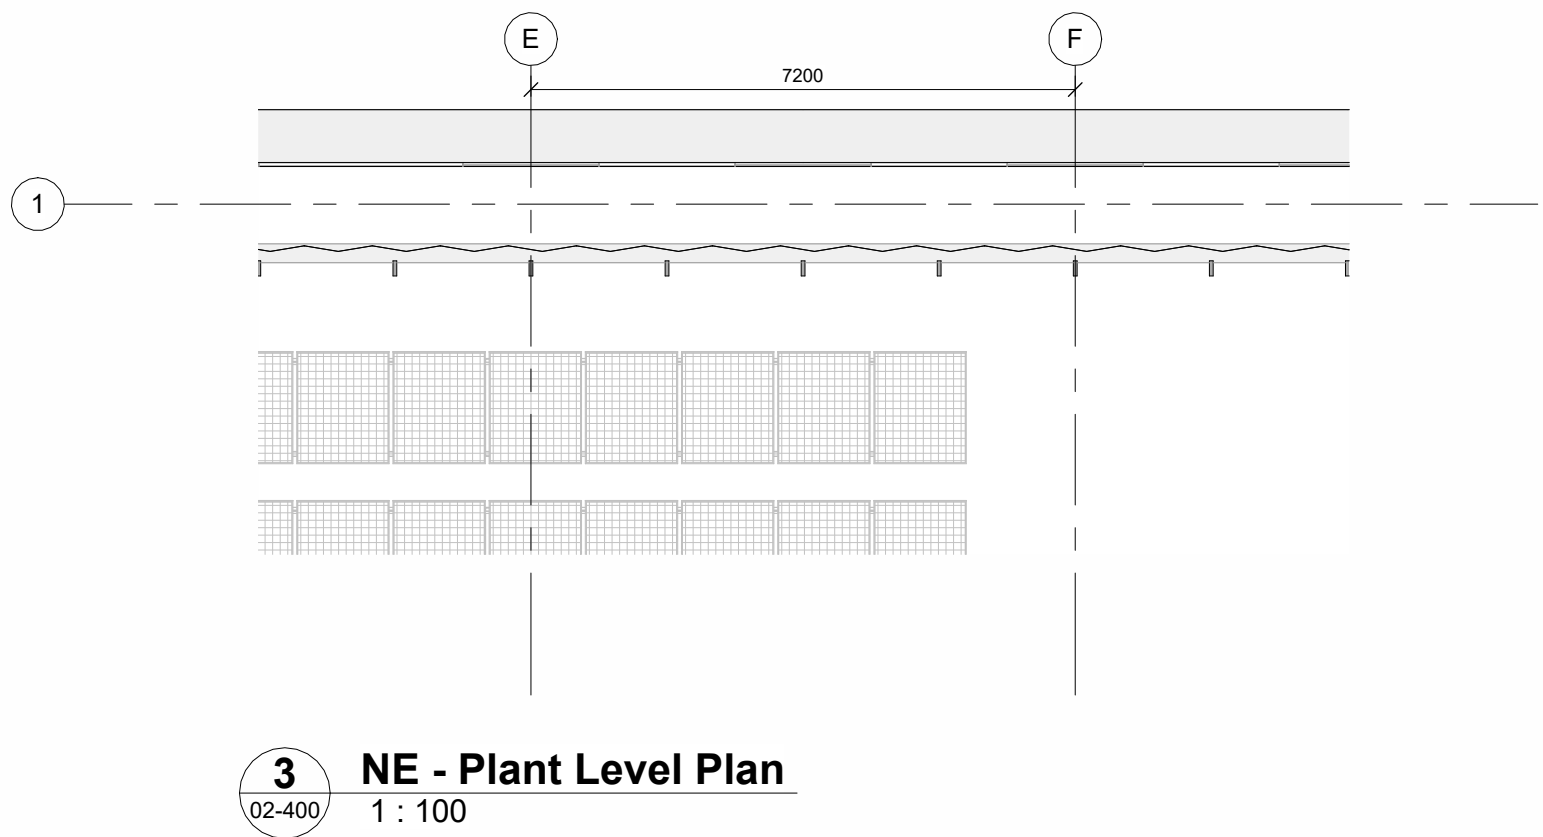

6 NE - Facade View

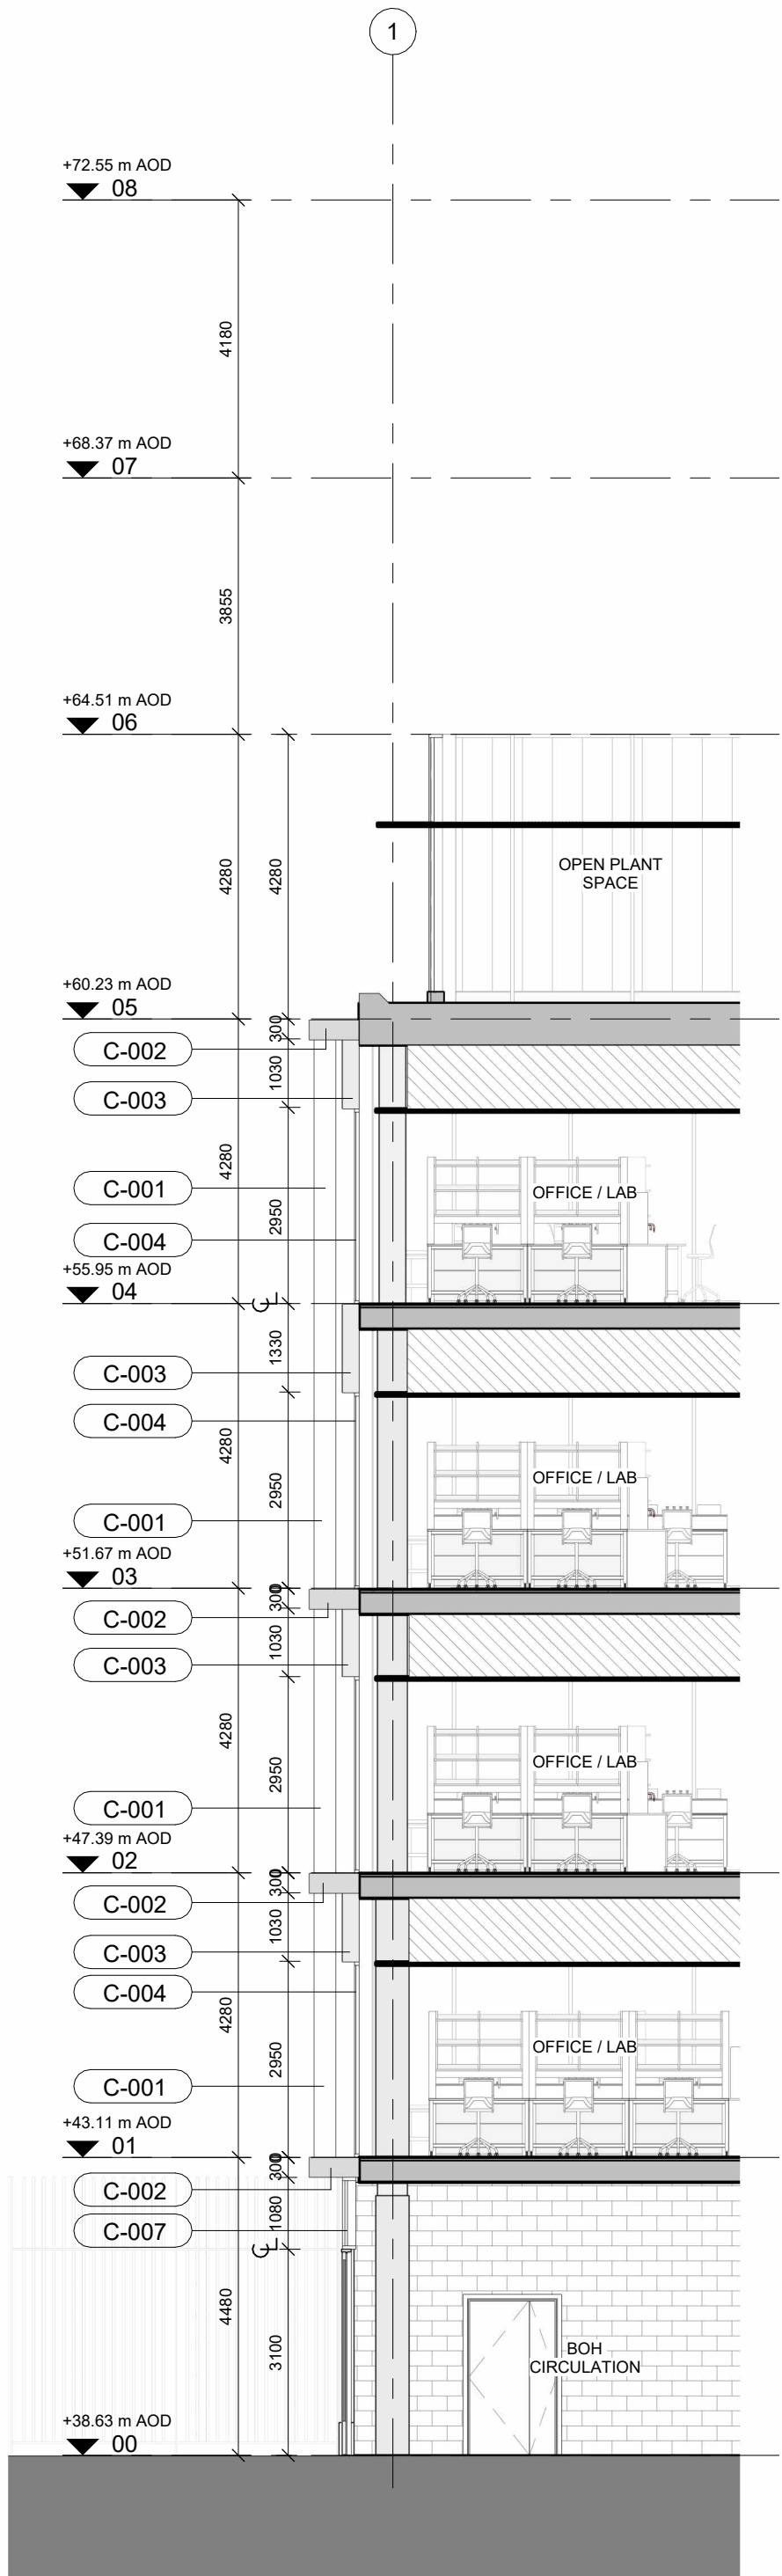

1 NE - Section
02-400 1 : 100

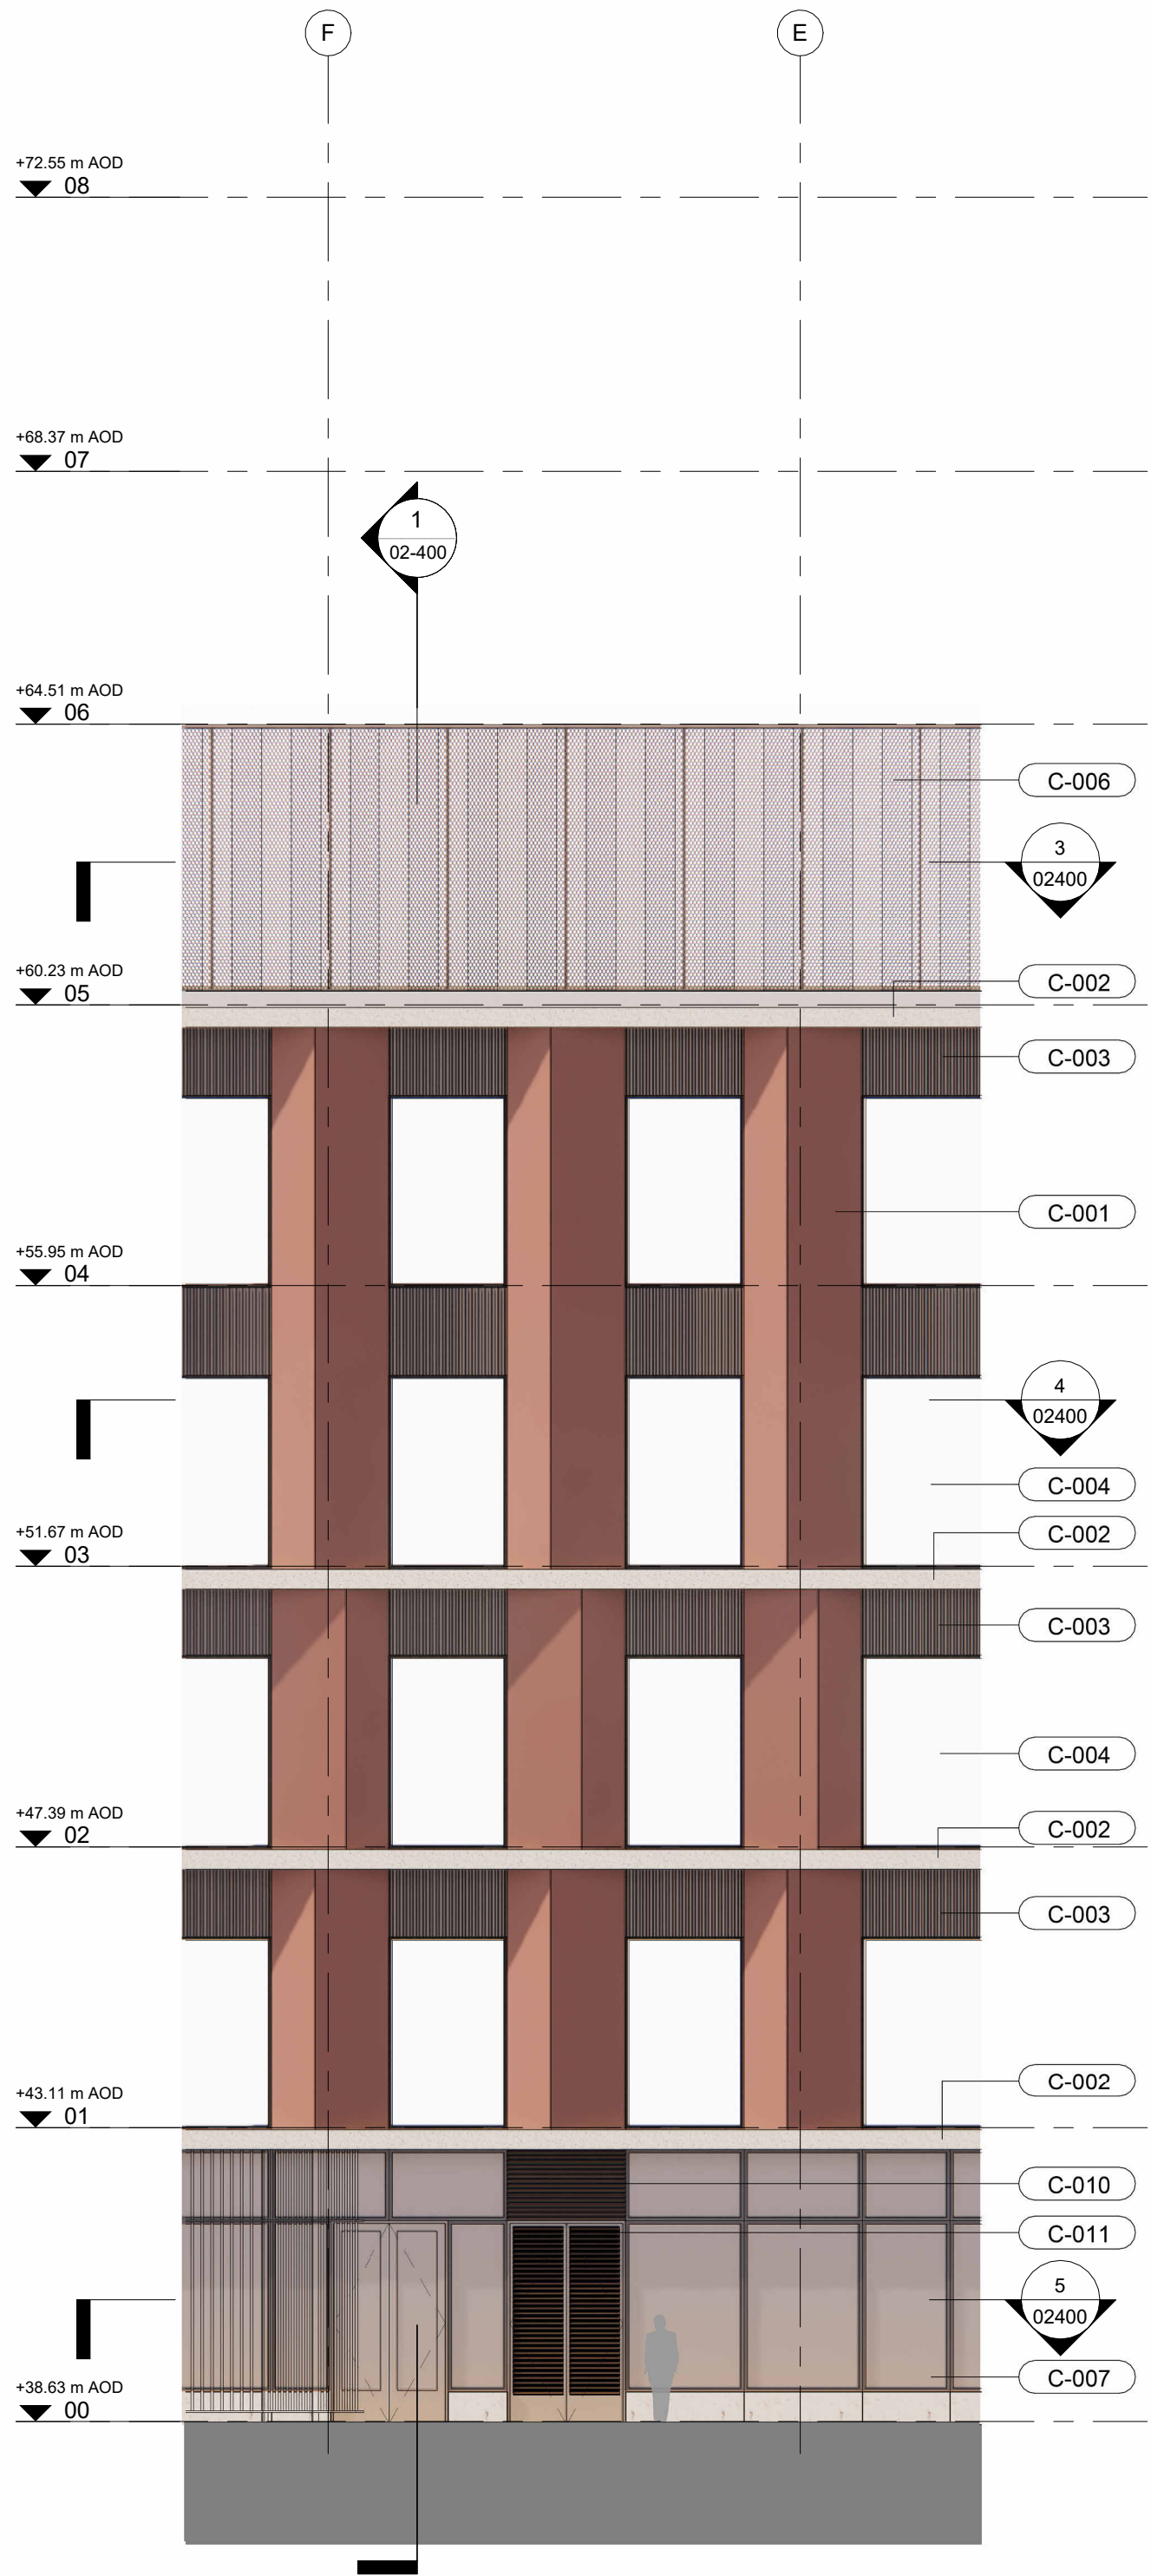

2 NE - Elevation
02-400 1 : 100