


Drawing Status

- ☐ PRELIMINARY FOR APPROVAL
- ☐ AGREED LAYOUT - SIGNED OFF
- ☒ PLANNING DRAWING
- ☐ BUILDING CONTROL DRAWING
- ☐ TENDER DRAWING
- ☐ CONTRACT DRAWING
- ☐ CONSTRUCTION DRAWING
- ☐ AS-BUILT DRAWING

WARWICK STREET

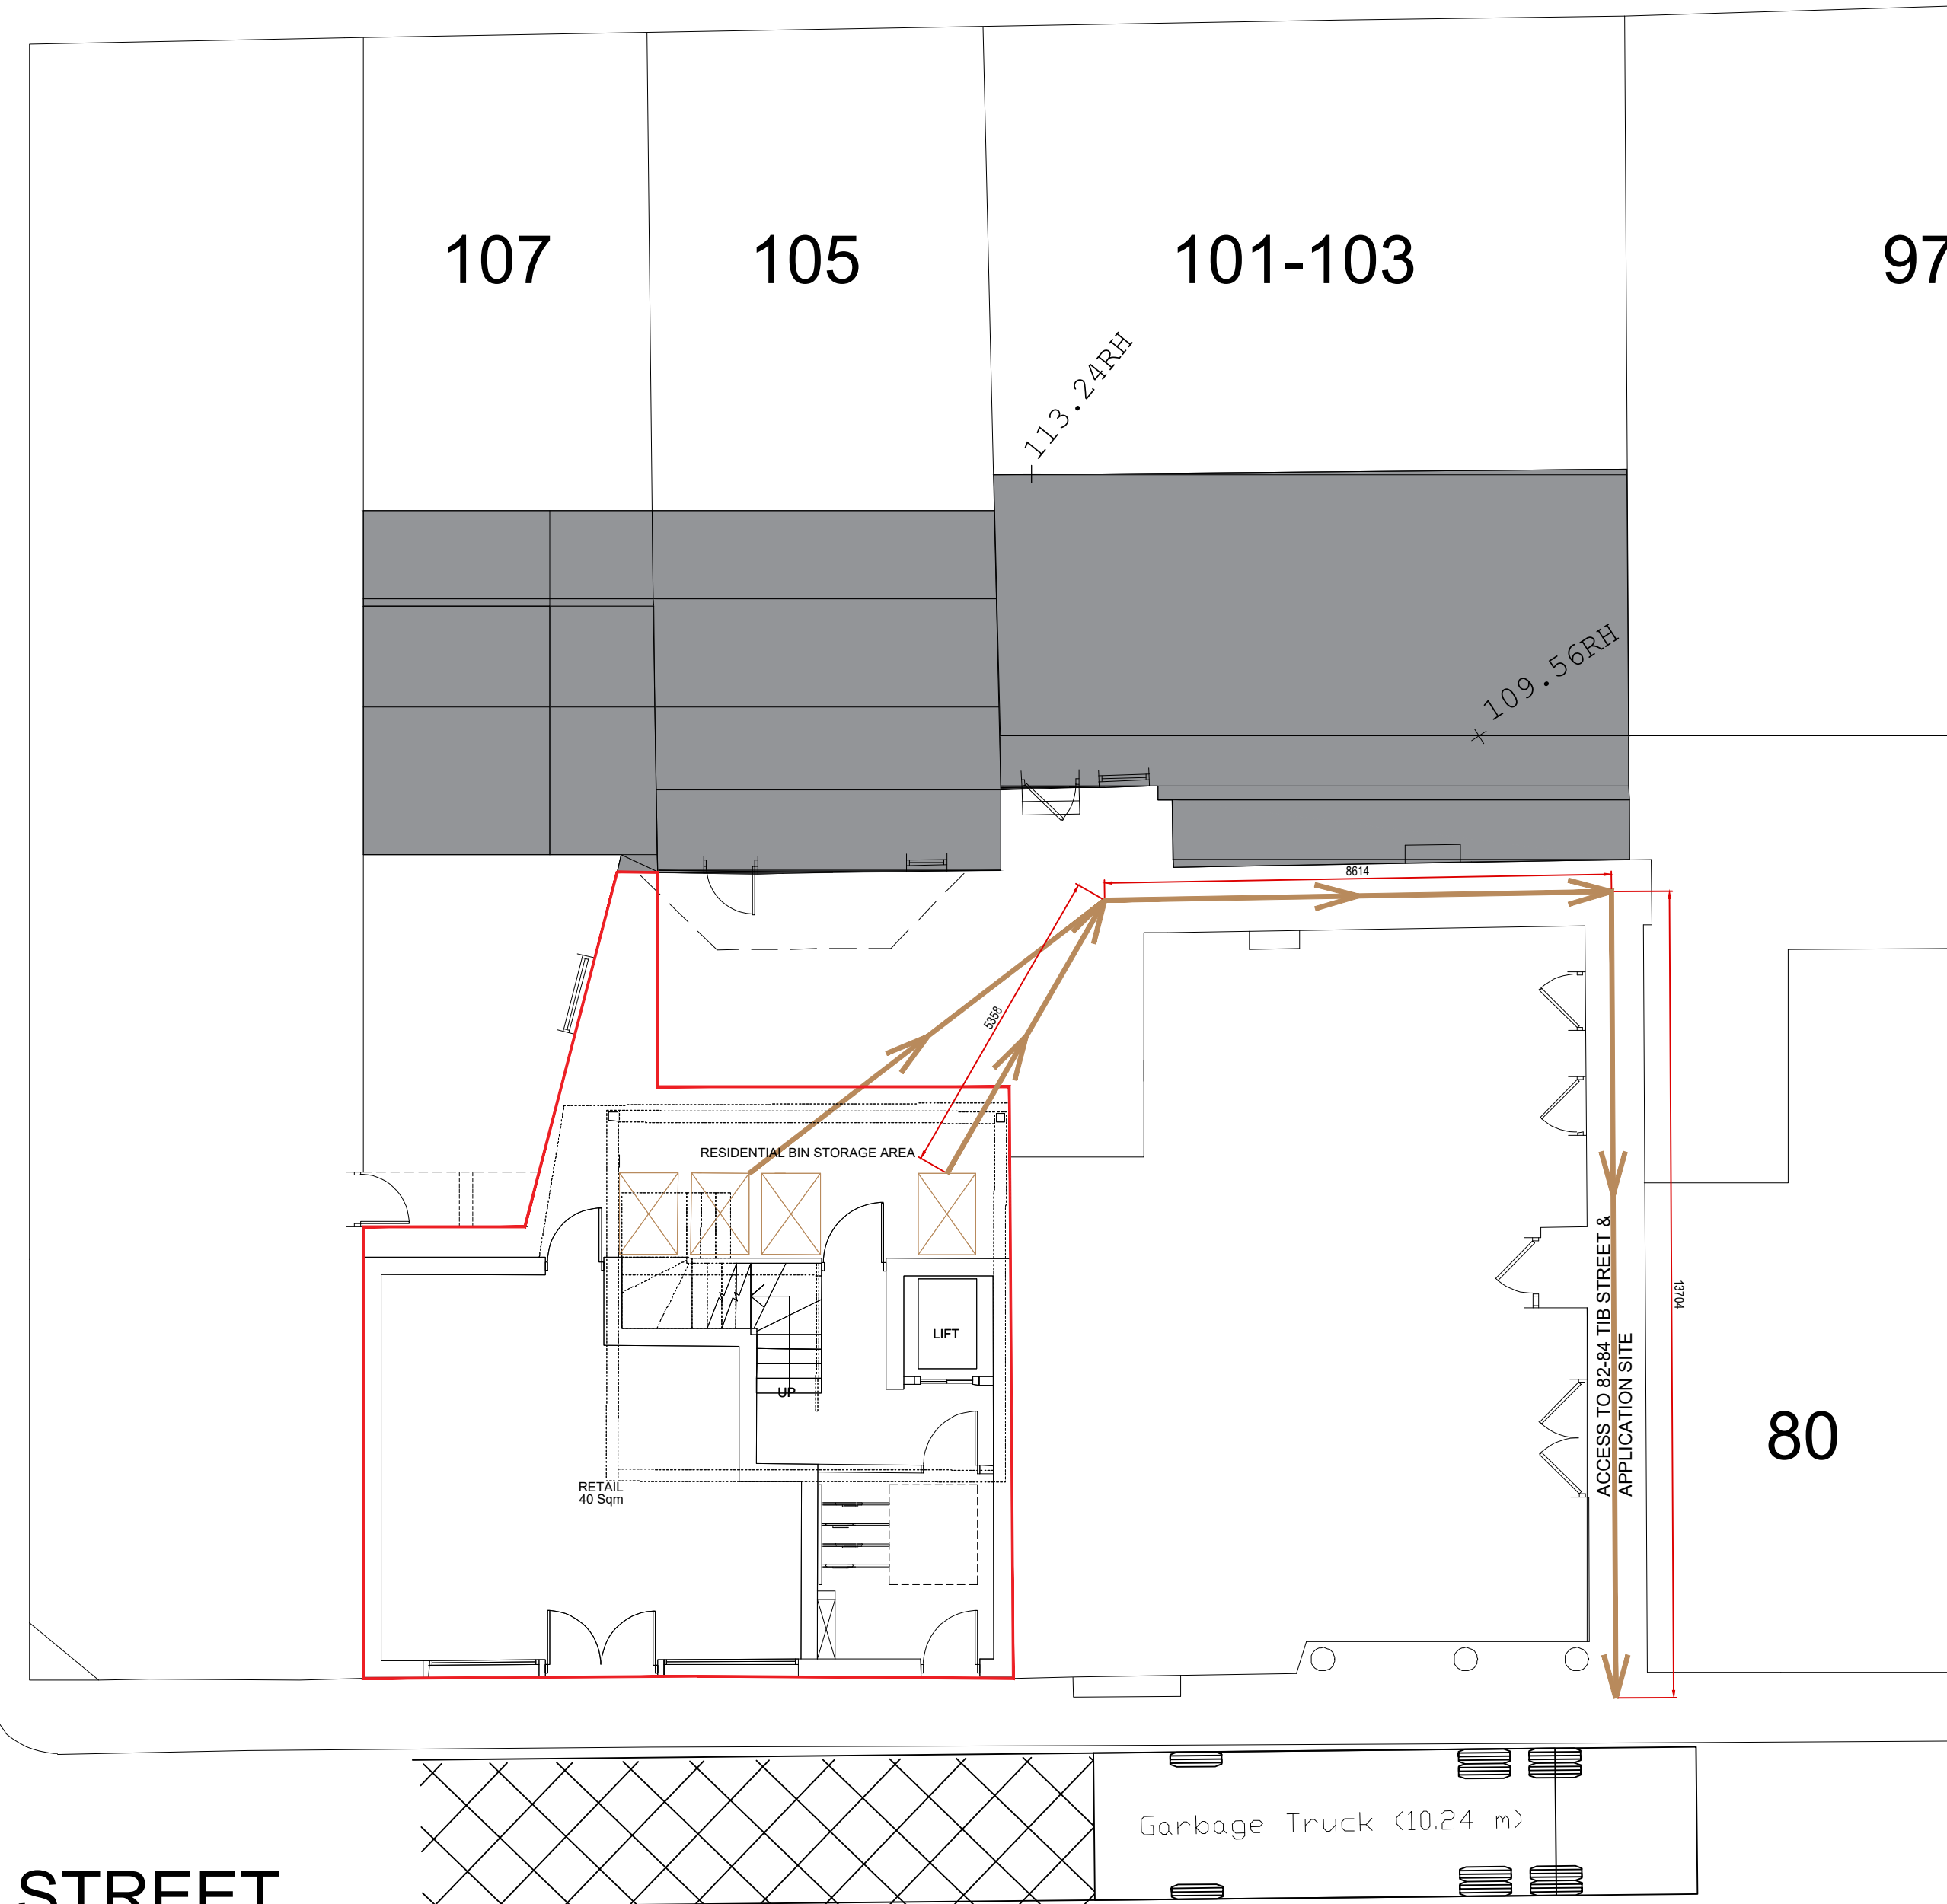

Proposed Refuse Routes
Scale 1:100 @ A1


Proposed
Servicing Route

BIN STORAGE

- RESIDENTIAL
- 1no. CARDBOARD/PAPER RECYCLE BIN
1.0m (W) x 1.38m (L) x 1.4m (H)
 - 1no. PLASTIC/CANS RECYCLE BIN
1.0m (W) x 1.38m (L) x 1.4m (H)
 - 2no. BLACK/GREY GENERAL BIN
1.0m (W) x 1.38m (L) x 1.4m (H)


After consulting with a private waste collection company called Veolia, we have been informed that 4no. commercial bins at circa. 1m x 1m would be required for the waste for this scheme. These bins would be serviced once per month with a commercial waste agreement directly through Veolia (or similar waste company). Veolia would have a key/access to the bin store at the rear and would come onto site collect the bins themselves, empty the bins and then return the bins

LEGEND

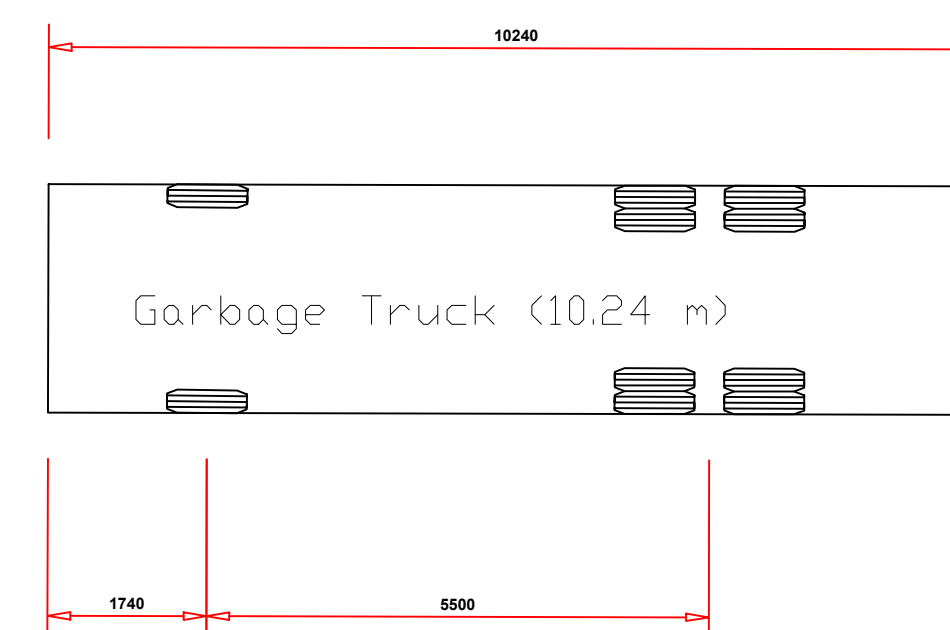

Overall Length 10.24m
Overall Width 2.500m
Overall Body Height 3.500m
Min Body Ground Clearance 0.417m
Track Width 2.500m
Lock-to-lock time 6.00s
Kerb to Kerb Turning Radius 12.50m


GARBAGE TRUCK (10.24m)

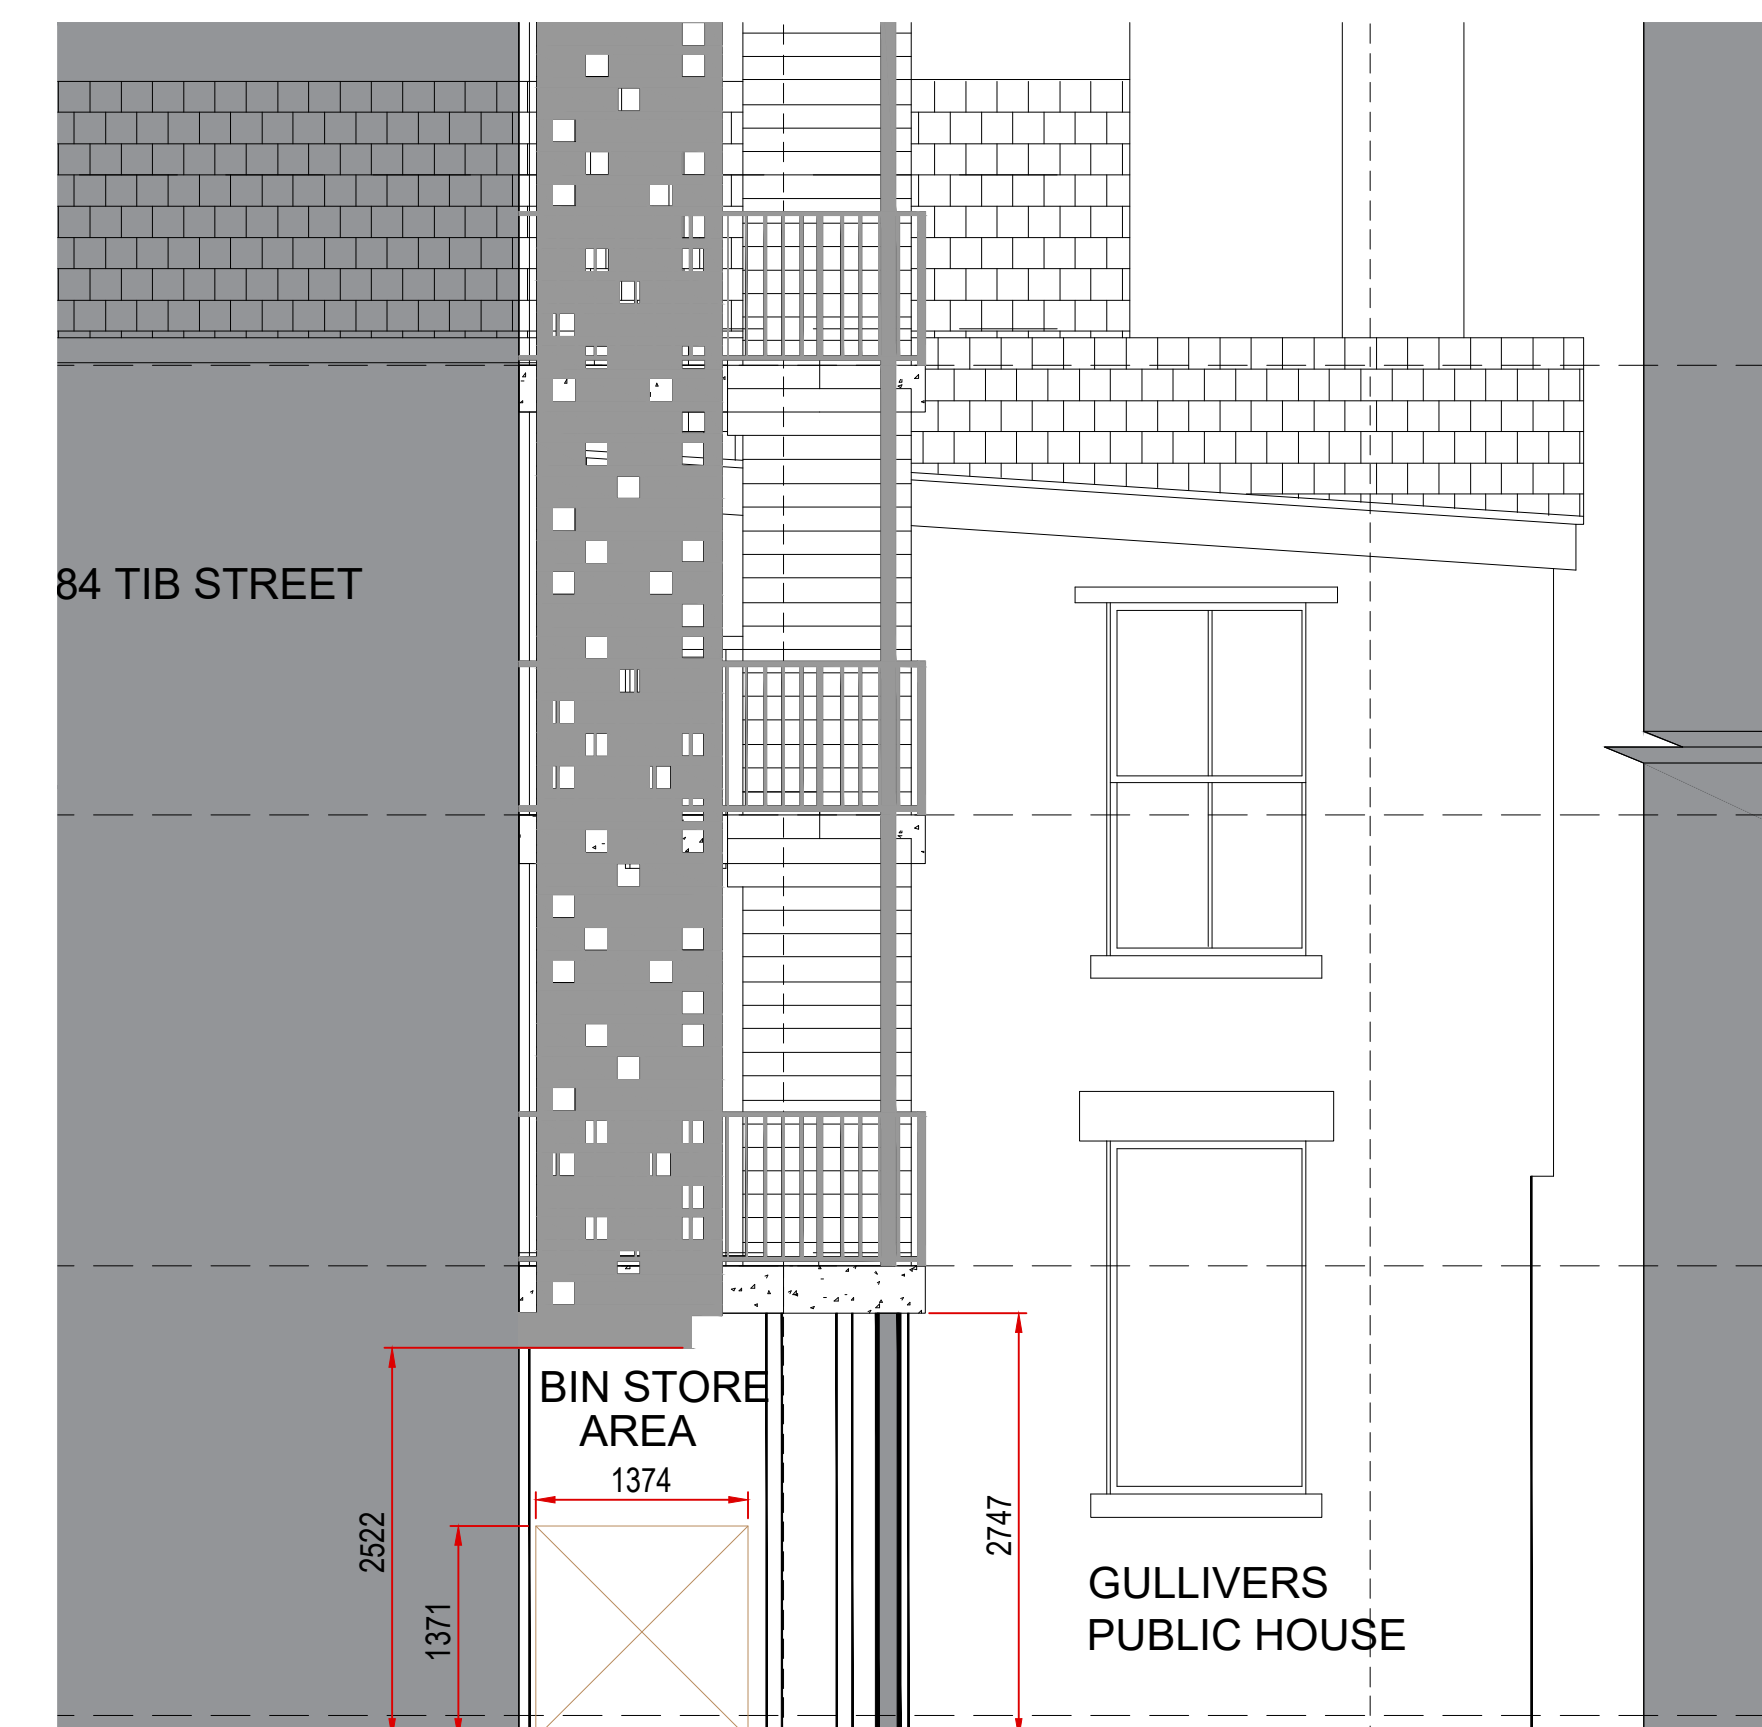

Proposed Bin Storage Area Section
Scale 1:50 @ A1

SCHEDULE

	RETAIL	RESIDENTIAL
GF	1no. Unit 40sq.m.	-
1F	-	1no. 2 BED3 PERSON 63sq.m.
2F	-	1no. 2 BED3 PERSON 66sq.m.
3F	-	1no. 2 BED3 PERSON 66sq.m.
4F	-	1no. 2 BED3 PERSON 66sq.m.
=	1no. RETAIL UNIT 40sq.m.	4no. 2BED UNITS 261sq.m.
		TOTAL = 301sq.m.

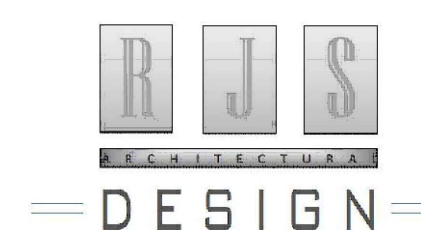

Date:	Revision:	Dr:
Client:		
Drawing Issue:		
PLANNING		
Project:		
86-88 TIB STREET, MANCHESTER		
Drawing Title:		
PROPOSED SERVICING STORAGE/ROUTES		
Scale:	Drawing No:	
AS/10/20/20	AS/10/20/20	
Revision:	Drawn:	Authorised by:
AS/10/20/20	AS/10/20/20	AS/10/20/20
Date:		
10/10/2020		