


Conway Architectural Design shall have no responsibility for any use made of this document other than for that which it was prepared and issued. This drawing should not be scaled. Work to figured dimensions only. All dimensions and levels to be checked on site. No building work is to be started until all relevant approvals are in place. Any discrepancies should be reported to Conway Architectural Design. This drawing should not be reproduced without written permission from Conway Architectural Design. **Standard Building Regs Notes are to be provided by Conway Architectural Design prior to a building regs application being submitted.**

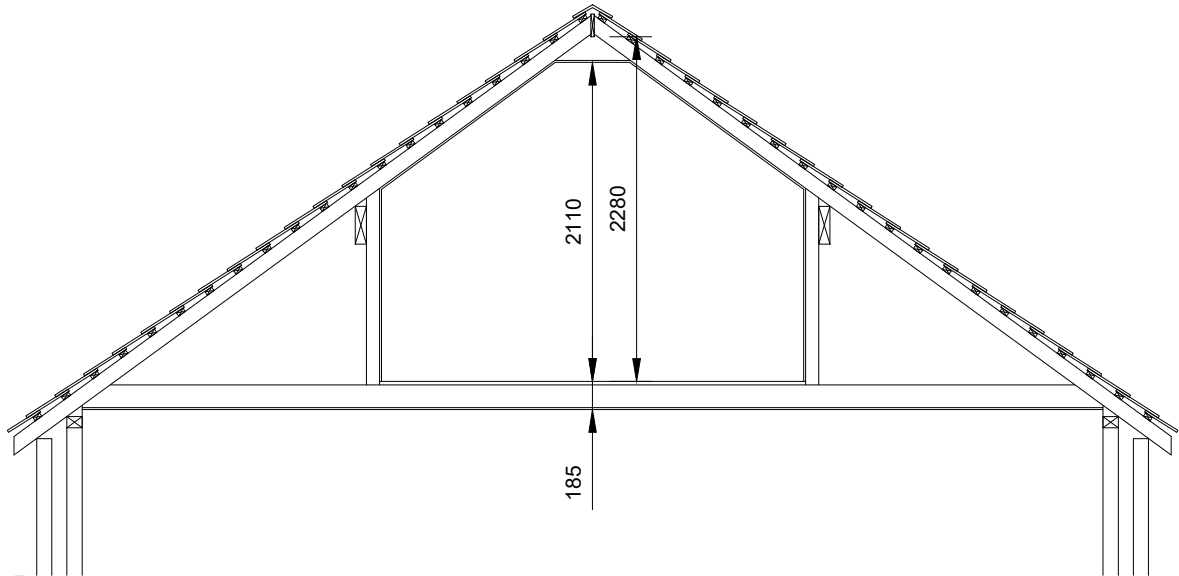


Existing Cross Section

Cold flat roof to be constructed in single ply rubber membrane waterproof top layer, 18mm plywood deck, on 170x75mm C24 roof joists at 400mm centres.
100mm Kingspan Kooltherm TR27 insulation between joists leaving a min. 50mm airgap above insulation. Roof joists underdrawn with 50mm Kingspan Kooltherm TR27 insulation between timber battens, then vapour control layer and 12.5mm plasterboard and skim.
To give a U-Value of 0.15w/m²


To cheeks and gable of dormer fix grey horizontal tiles on 50x25 battens, on Kingspan Nilvent breathable membrane, on 9mm OSB. 75mm Kingspan Kooltherm K7 insulation between 100x50mm timber dormer studs. Lined internally with 52.5mm Kingspan Kooltherm K118 insulated plasterboard with 3mm skim coat.
To give a U-Value of 0.18w/m²k.

If already thickened existing loft floor joists are not suitable then use 175x50mm C16 joists at 400mm centres. To run parallel with and bottom of joists level with existing loft joists. New 18mm ply boarding on top of joists. Line underside where required with 12.5mm plasterboard and skim.
Use 150mm Rockwool mineral insulation between joists.
Structural engineer to confirm floor joists sizes and steel support beams where required.

New steel ridge beam to be positioned as high as possible, in zone of existing timber ridge board, to give as much ceiling height as possible in the loft.

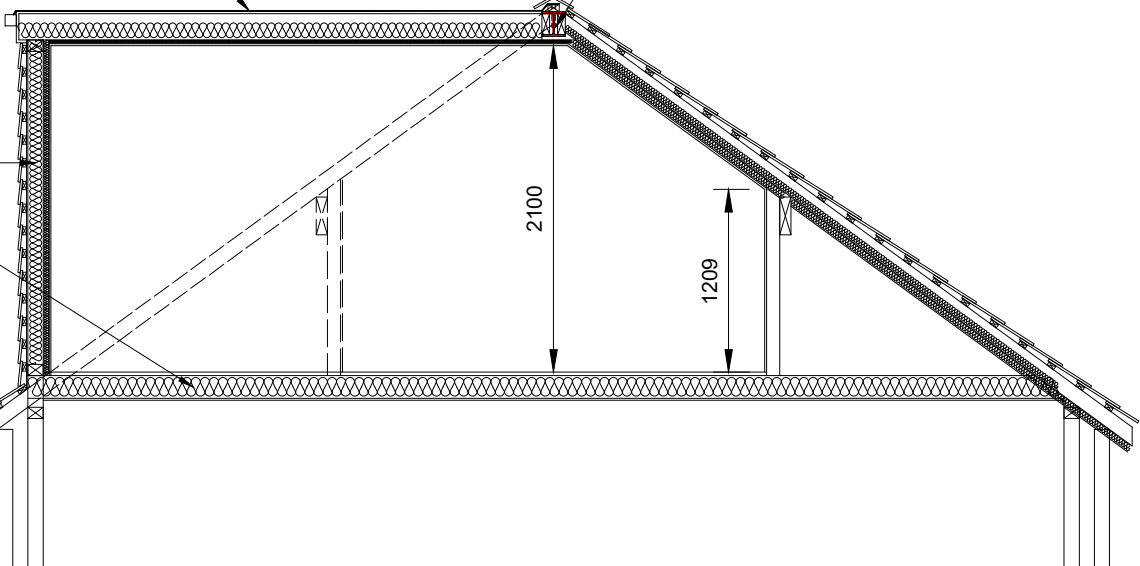

Proposed Cross Section

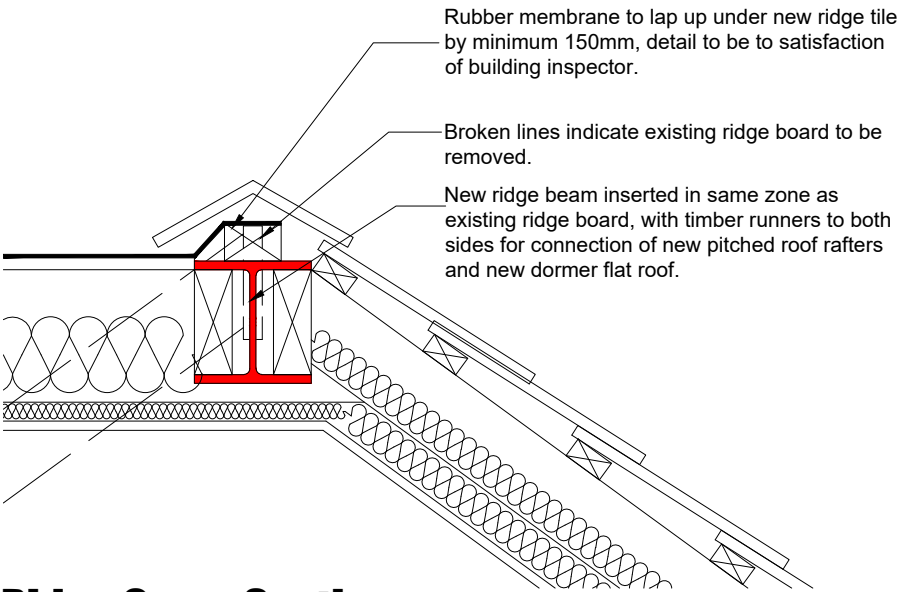

Ridge Cross Section
Scale 1:10

**Conway
Architectural
Design**

6 Conway Close
Alkrington
Middleton
Manchester, M24 1EW
E: conway-design@outlook.com

JOB TITLE :
ADDRESS :
DRAWING TITLE :
SCALE :
DRAWN : xxx

Proposed Extensions And Alterations
1116 Rochdale Road, Blackley
Cross Sections
1:50 @ A3
DATE : 02.02.23

JOB NO./
DWG NO.

705-13A