
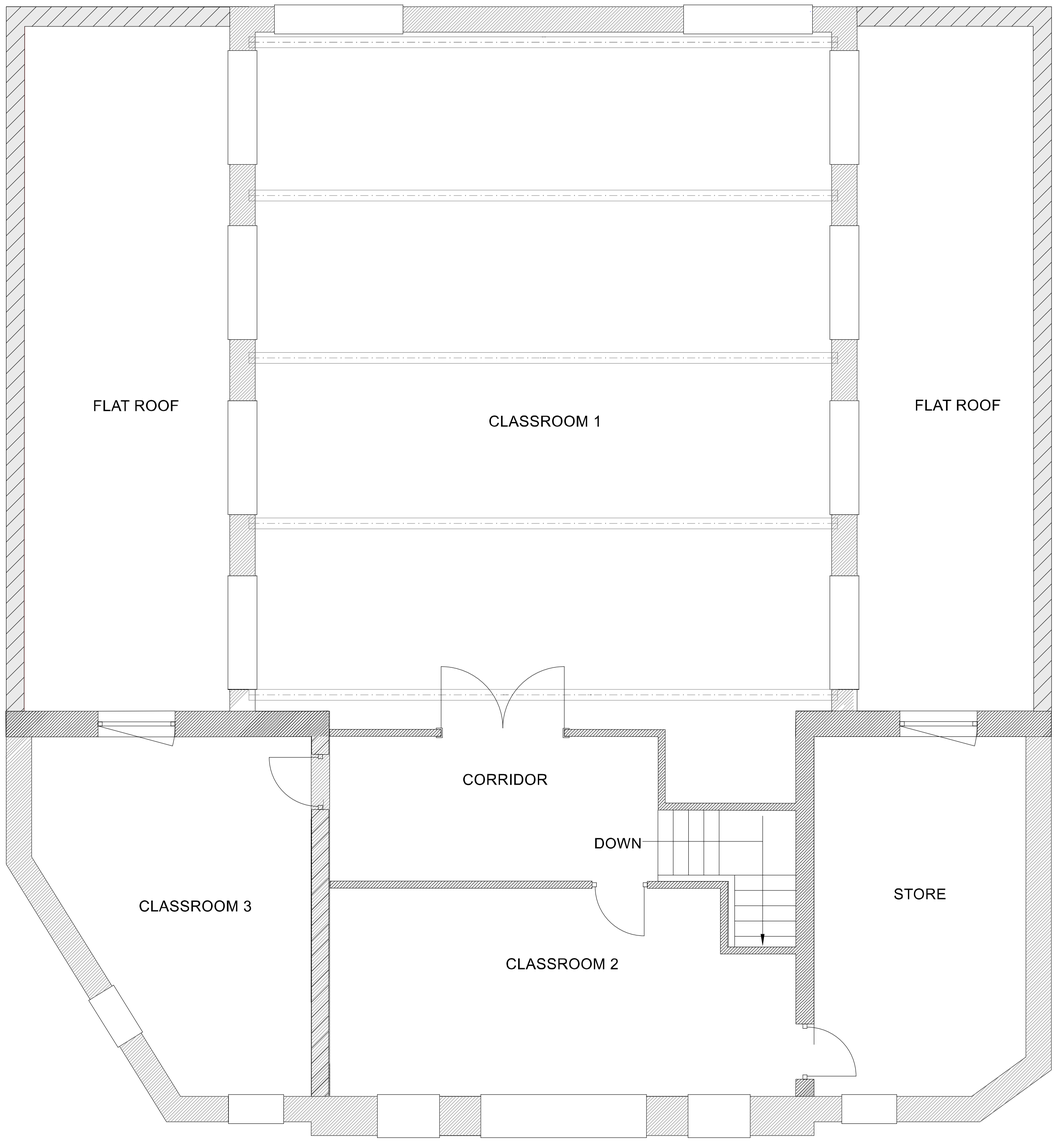


Existing Plan View at Level 3

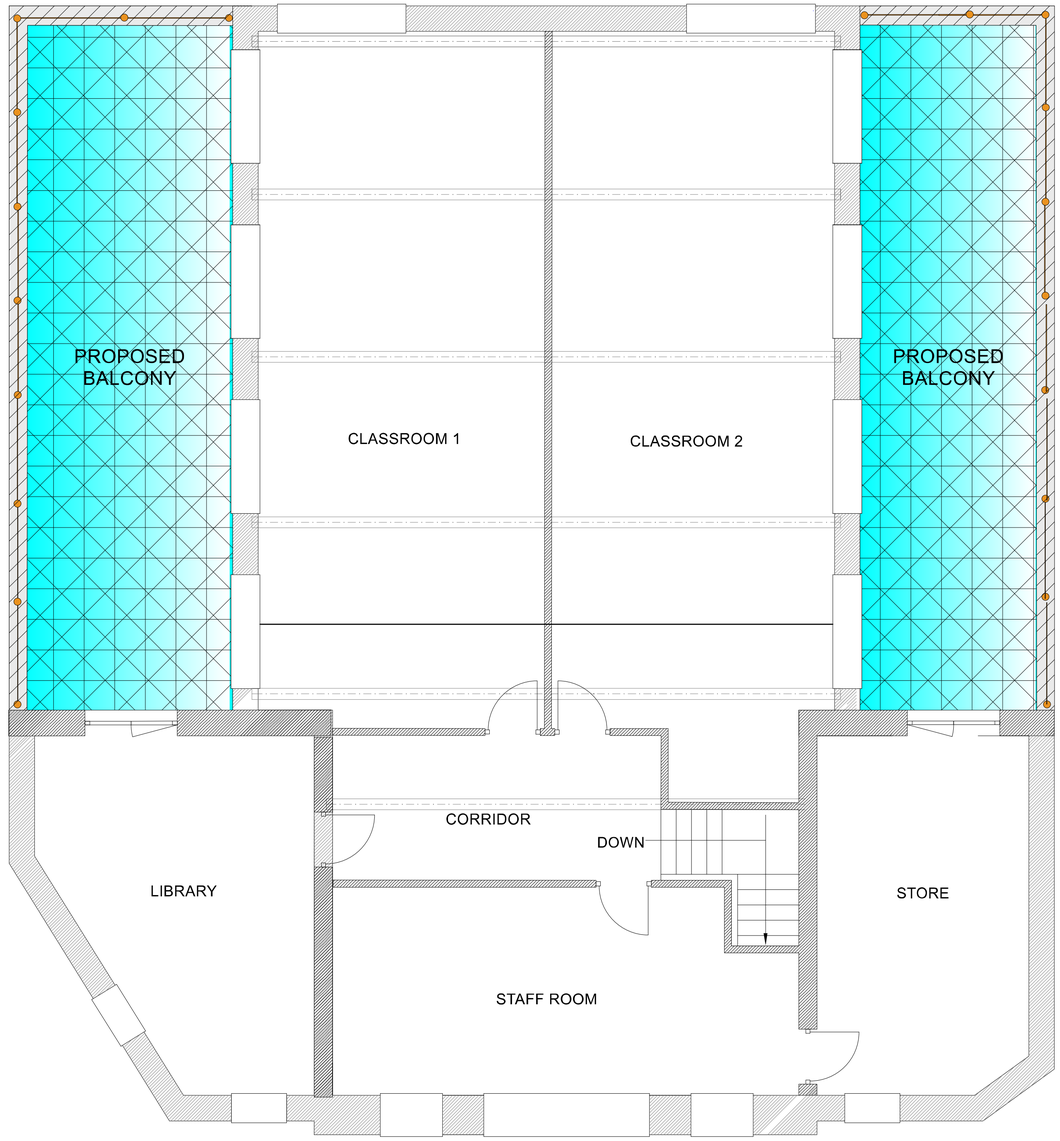

Proposed Plan View at Level 3

Drawing title: UKMC - Proposed Balcony Plan View

Client:
Mr MD Zahidul Islam Zahid
UK Management College
College House
Stanley Street
Manchetser M11 1LE

Drawing no. 2023/UKMC/BC-002 Rev A
Scale: 1:50

Date created:12/09/2023

General notes:

1. This drawing is intended for the use in planning ONLY at this stage.
2. Do not Scale this drawing.
3. All dimensions provided are in meters Until Noted Otherwise.

SR ENGINEERING SERVICES LIMITED
srenggandservices@gmail.com
Contact:07809569032