
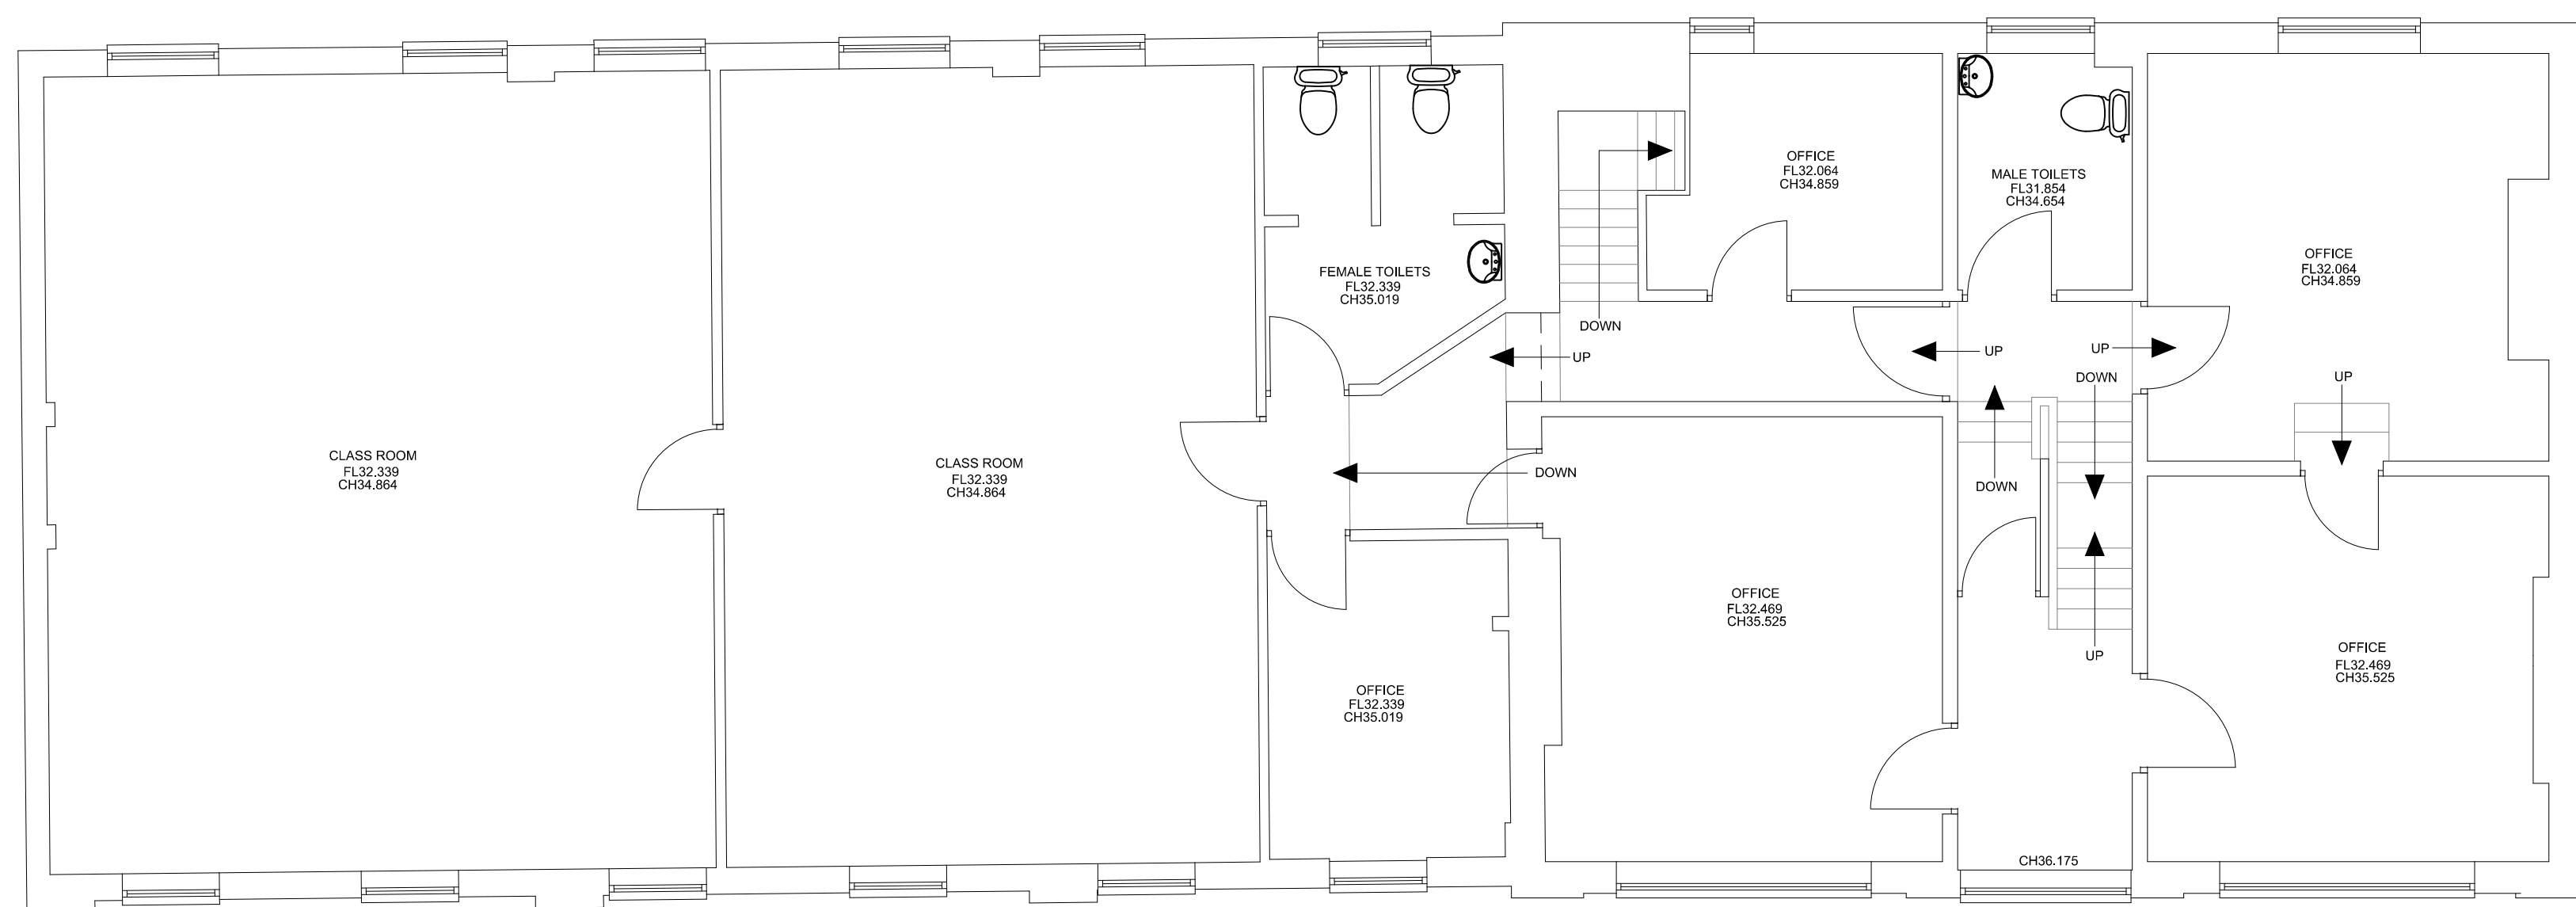
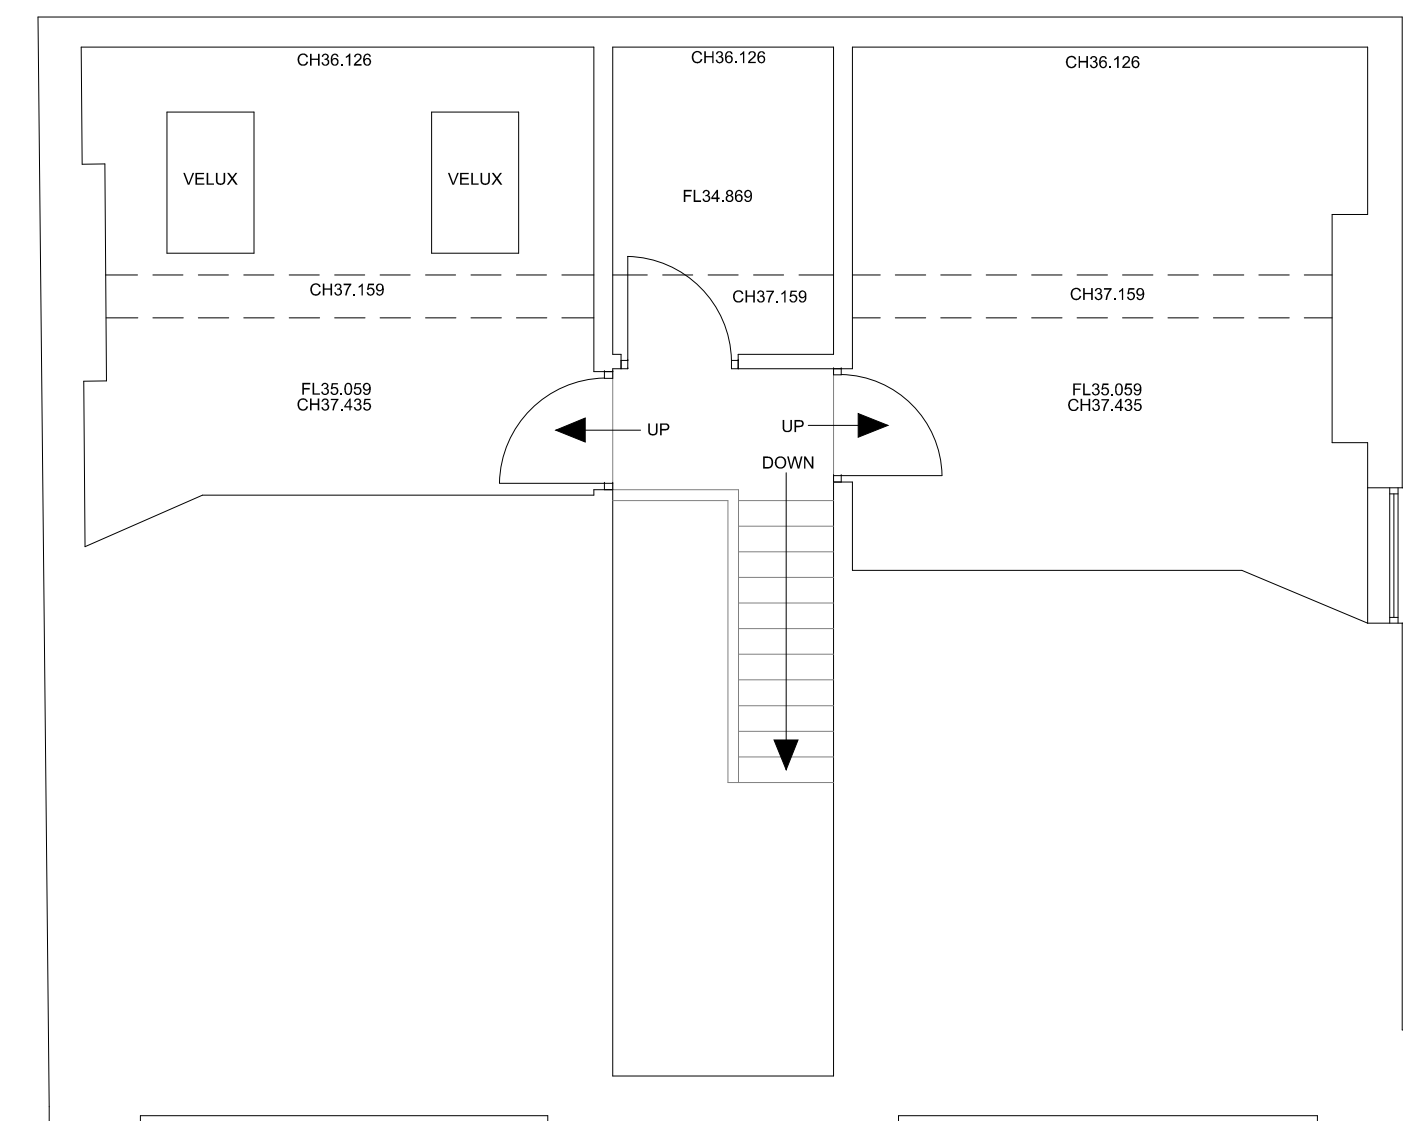
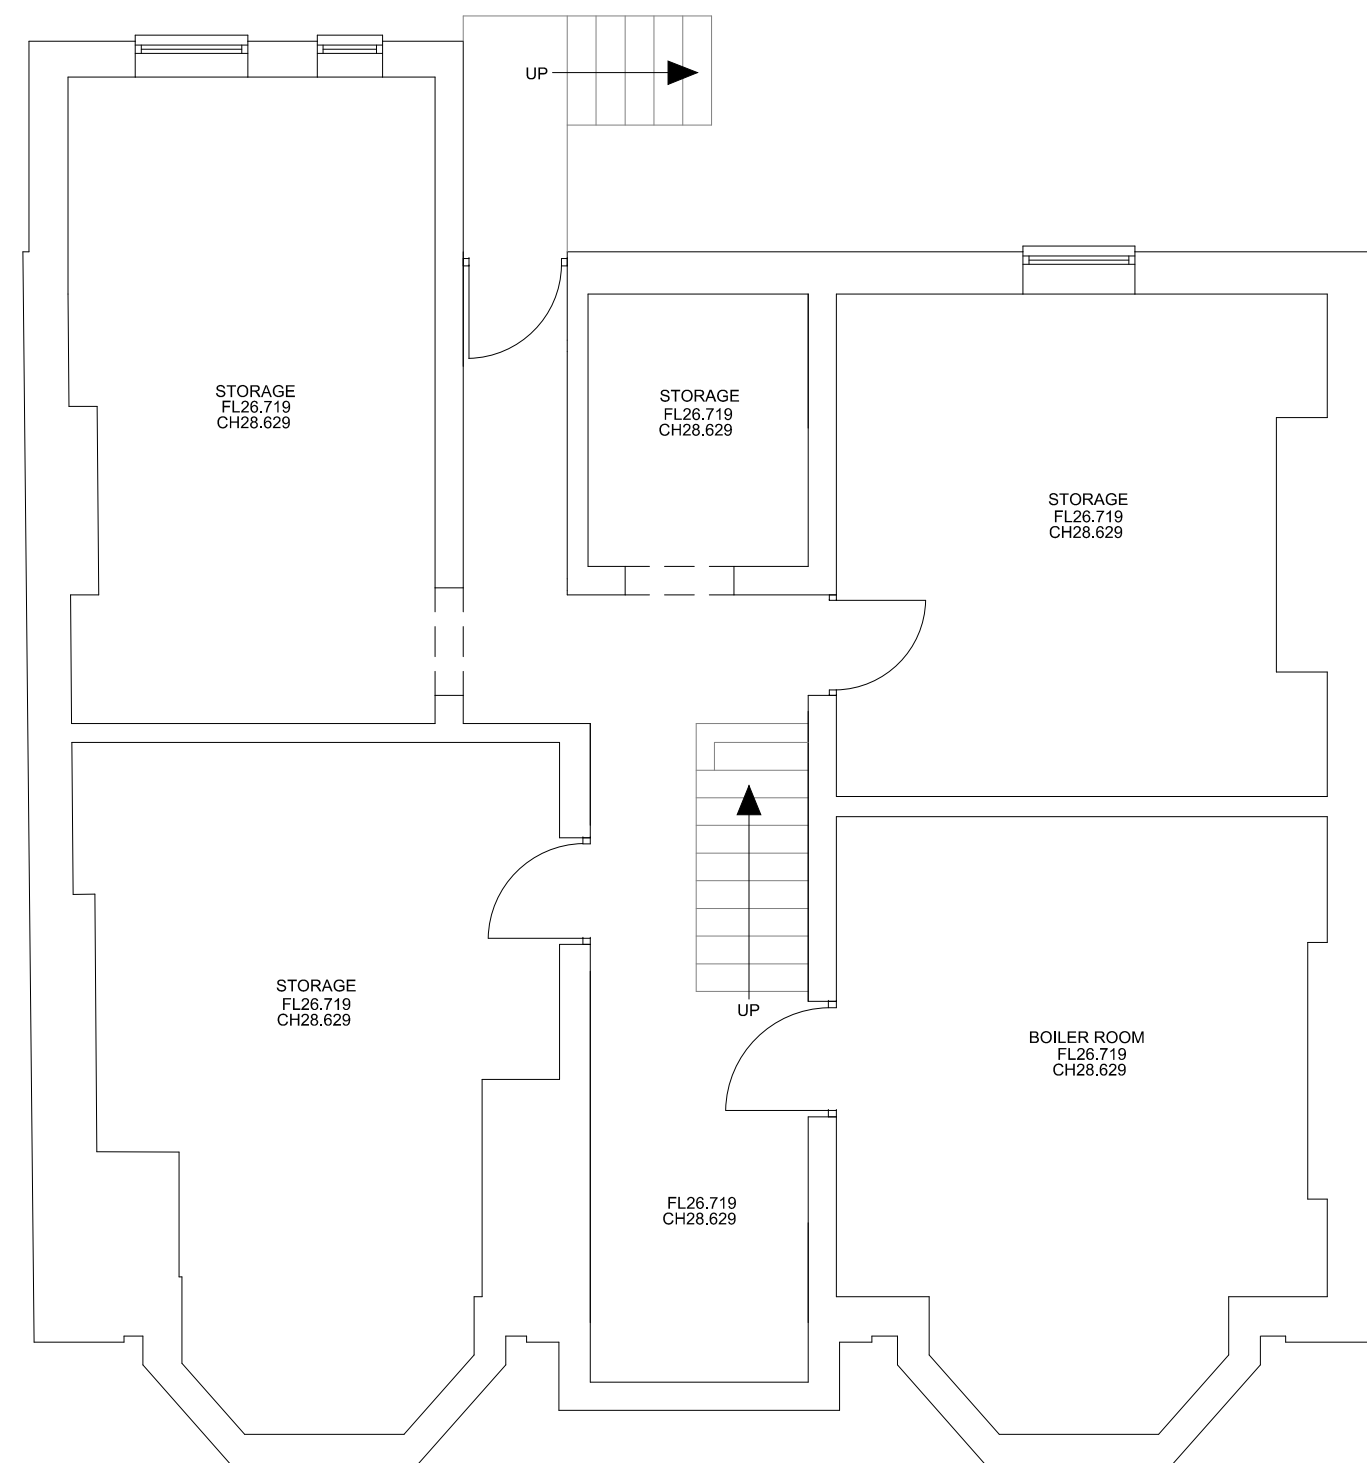


REVISIONS				
REV.	DESCRIPTION	SURVEYED	DRAWN	DATE

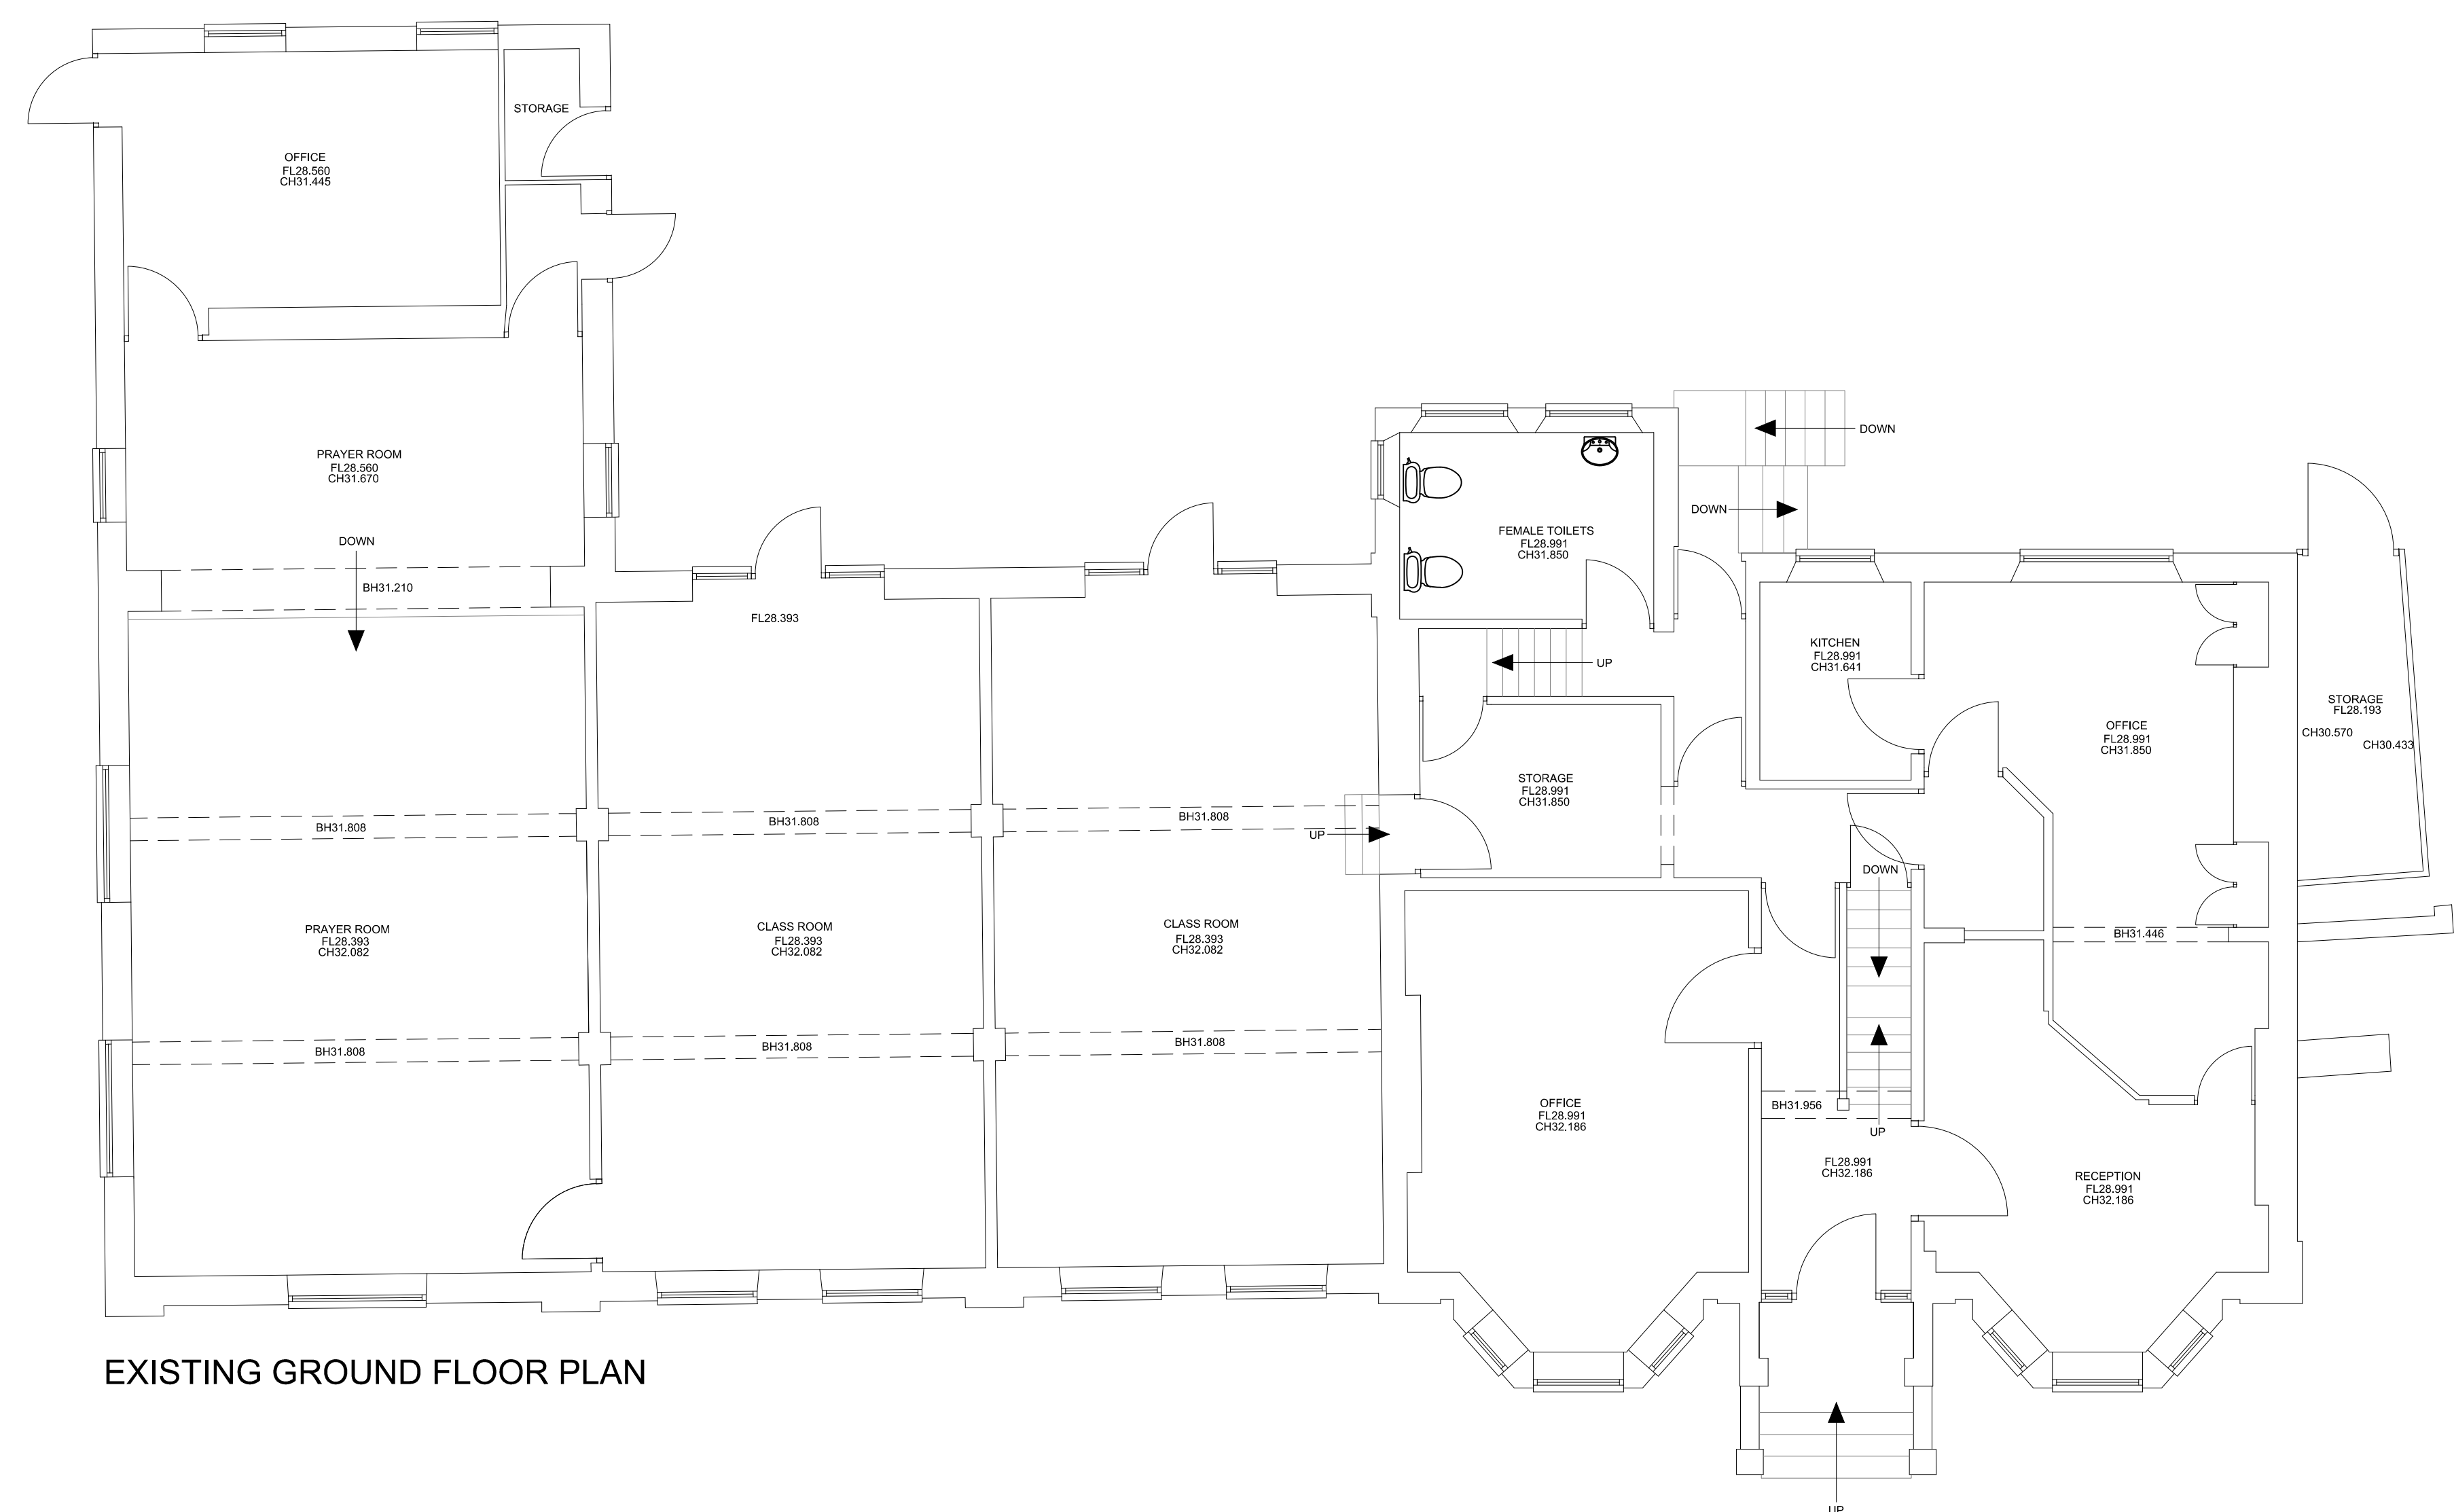

JLP Surveying

JLP Surveying Consultants Ltd.
Suite 4, Rockley House,
High Street,
Wigan
WV1 1BT
Tel: 01942 443331
Fax: 01942 802020
Mobile: 07760 428498
EMAIL: enquiries@jlp-surveyors.com

PROJECT
High Lane
Chorton

DRAWING TITLE
Existing Elevations & Floorplans

SCALE	1:100	1:200	No. of SHEETS	DATE	REVISION
			1	22.09.2023	

DRAWING NUMBER
S23-0122