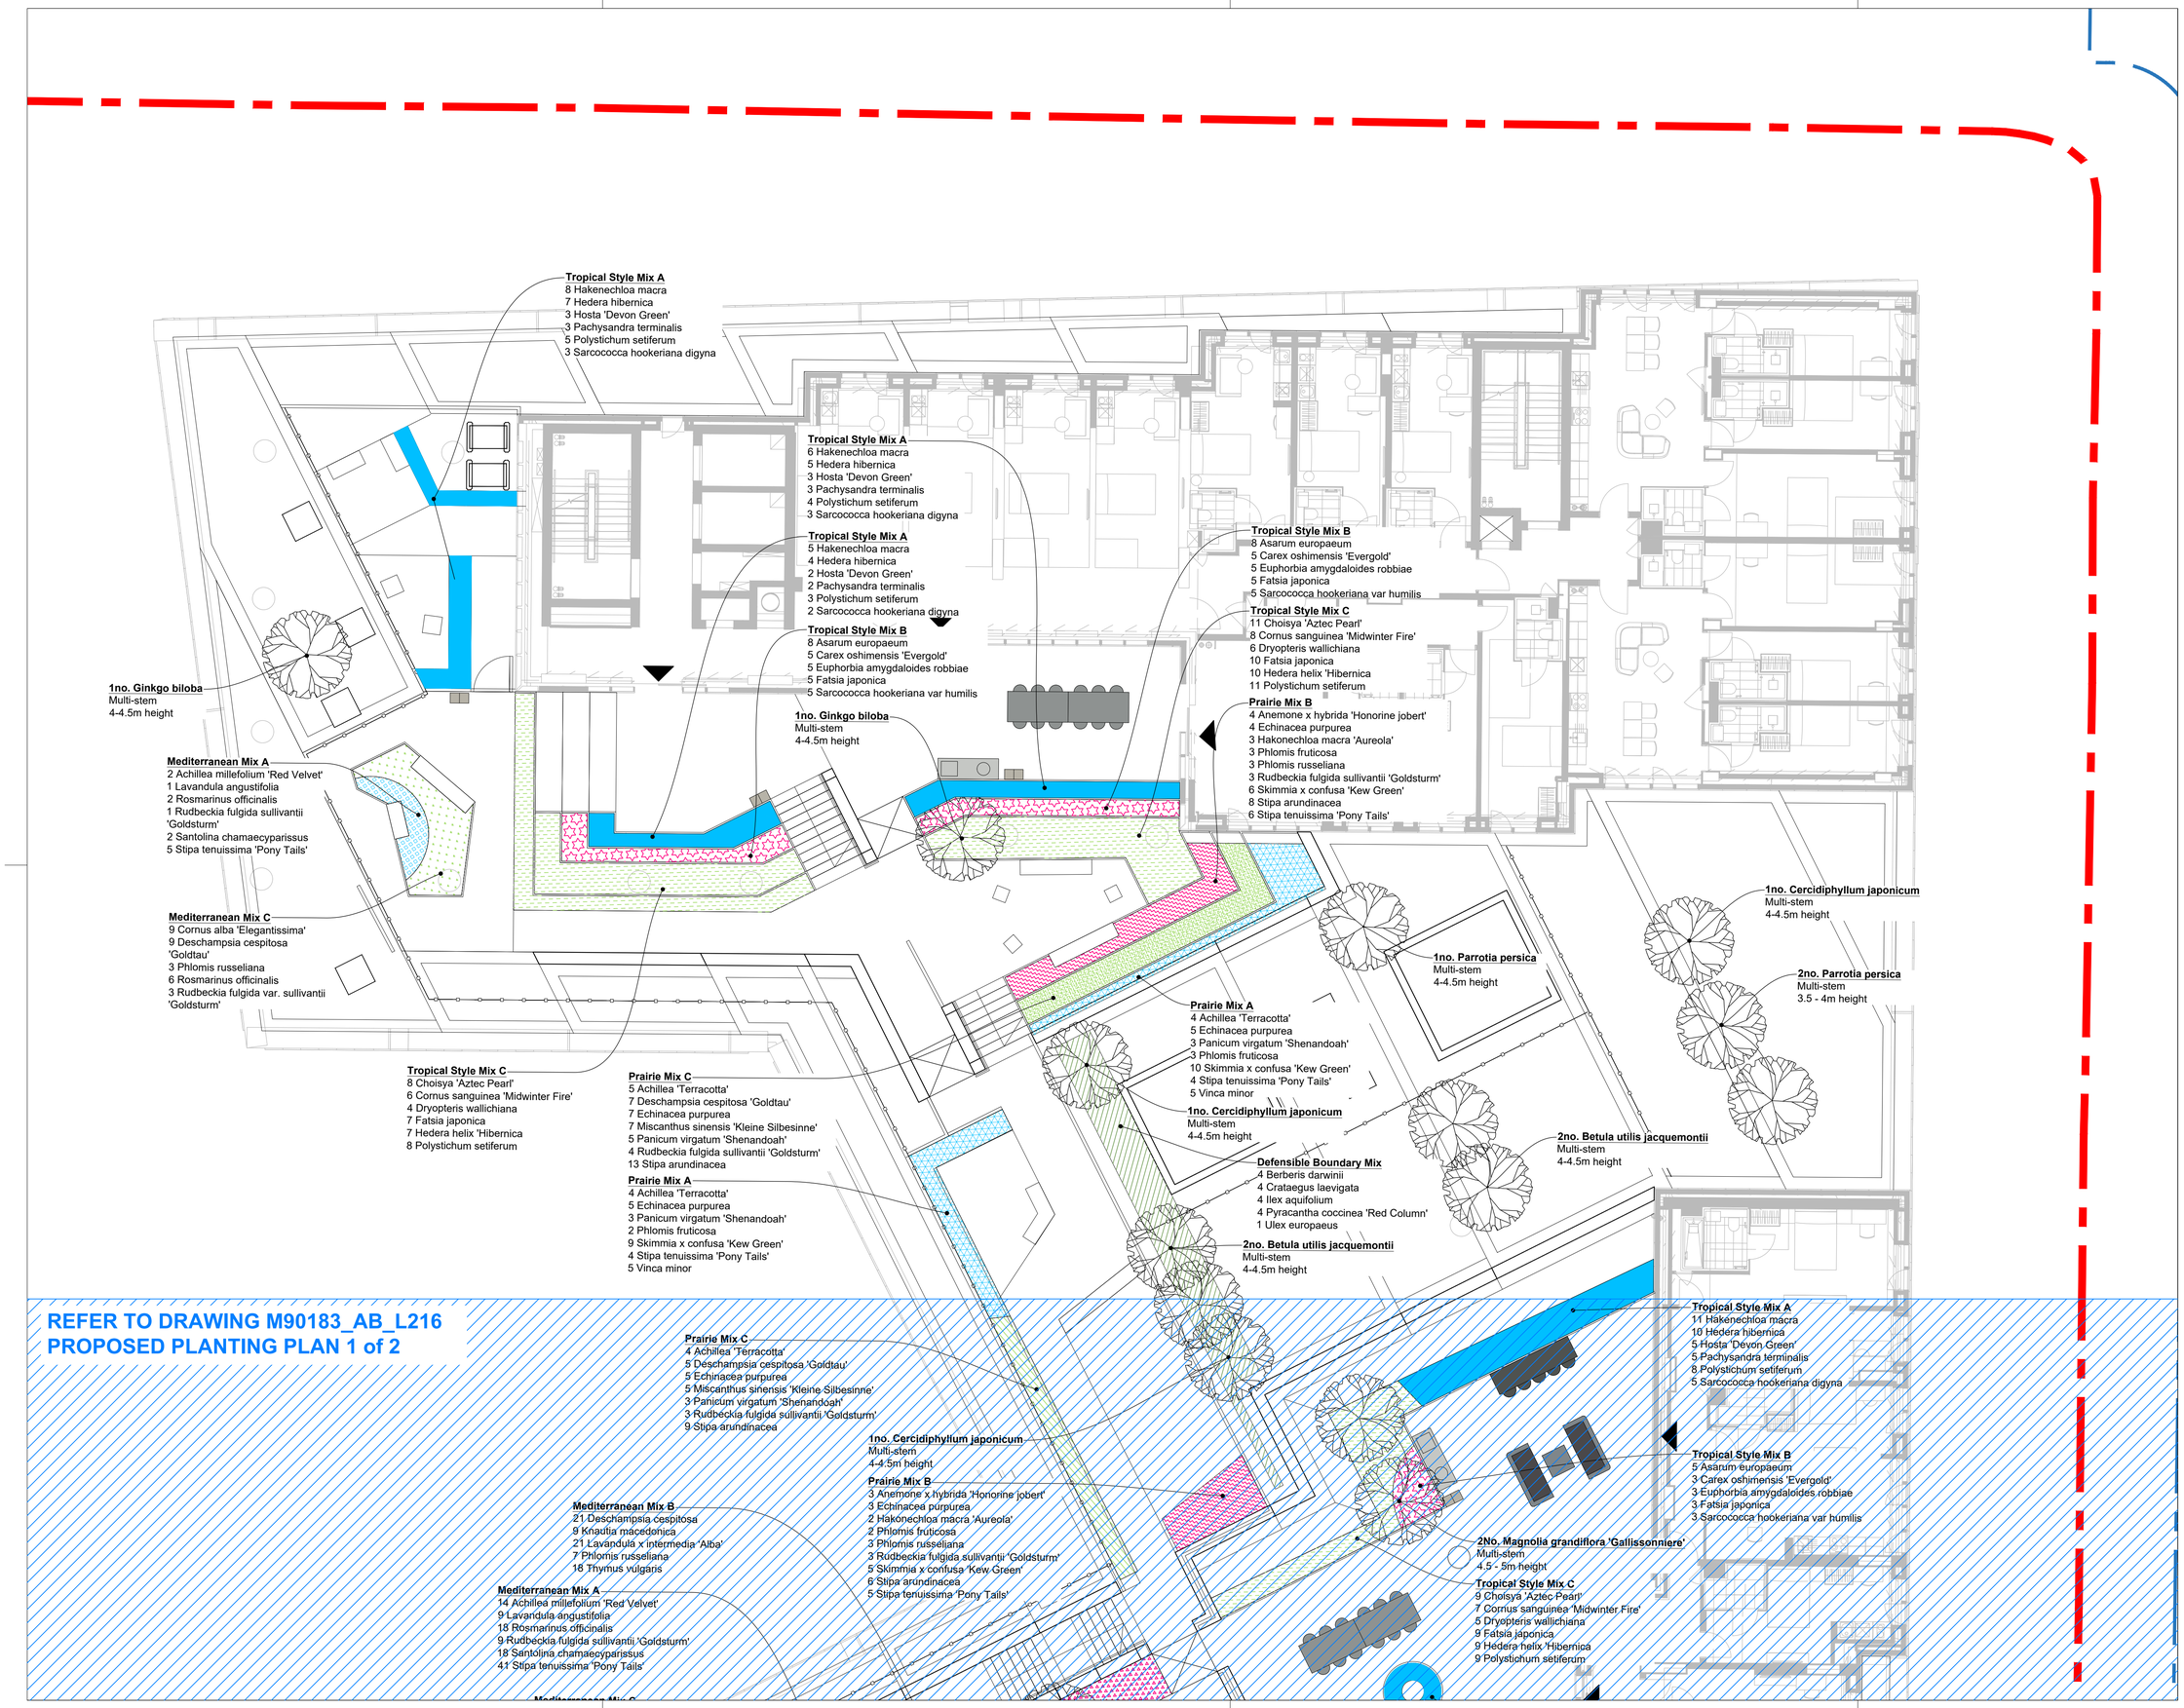

NOTES

1. This drawing is to be read in conjunction with all other drawings and specifications.
2. Do not scale off this drawing. Written dimensions to be taken only.
3. Any discrepancies found between this drawing and other drawings and specifications in the construction documents must be referred to the Landscape Architect prior to work commencing.
4. This drawing must not be copied in whole or in part without prior written consent of Optimised Environments Ltd.
5. Survey information is based upon aspect surveyors Topographical as Survey.

CDM INFORMATION

KEY PLAN

Issue	Revision	Initial	Date
02	Revised Architectural Information	CO	19.06.23
-	FIRST ISSUE	AH	13.06.23

optimised environments

optimised environments ltd

EDINBURGH 2nd Floor | Quartermile Two | 2 Lister Square | Edinburgh | EH3 9GL
t 0131 221 5920 | w optimisedenvironments.com

LONDON Warnford Court | 29 Throgmorton Street | London | EC2N 2AT
t 020 79474062 | w optimisedenvironments.com

MANCHESTER 13 Swan Street | Manchester | M4 5JJ
t 0161 696 7550 | w optimisedenvironments.com

Optimised Environments Ltd. Registered in Scotland SC242693.
Registered address: 2nd Floor | Quartermile Two | 2 Lister Square | Edinburgh | EH3 9GL

Client

Downing Living (Manchester) Ltd

Project

PLOT 11 FIRST STREET SOUTH

Manchester

Drawing Title

BUILDING A_B
PODIUM PLANTING PLAN
2 of 2

Scale Bar 2m 4m 6m 8m 10m

North

Scale:	1:100@A1	Date:	APR 2023
By:	AH	Status:	TENDER
Checked:	AW	Approved:	AW

Drawing Number **M90183_AB_L217** Rev **02**

Computer File: R:\Projects\2019\M90183_FirstSt\CAD\AUTOCAD\SHEETS\PHASE AB