



Ceiling Types

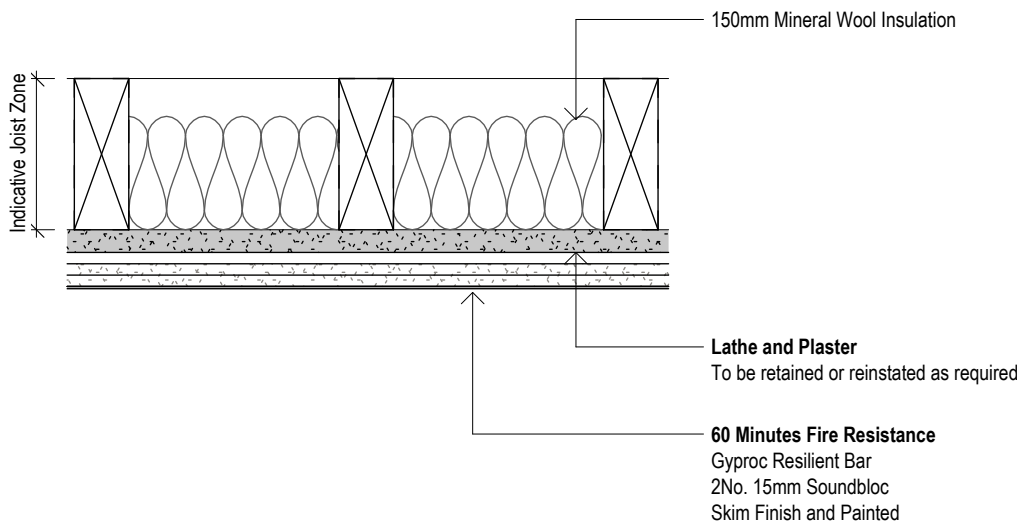


Type CT-01

Lath and Plaster (Retained or Reinstated as required).
Underdrawn with no service void.

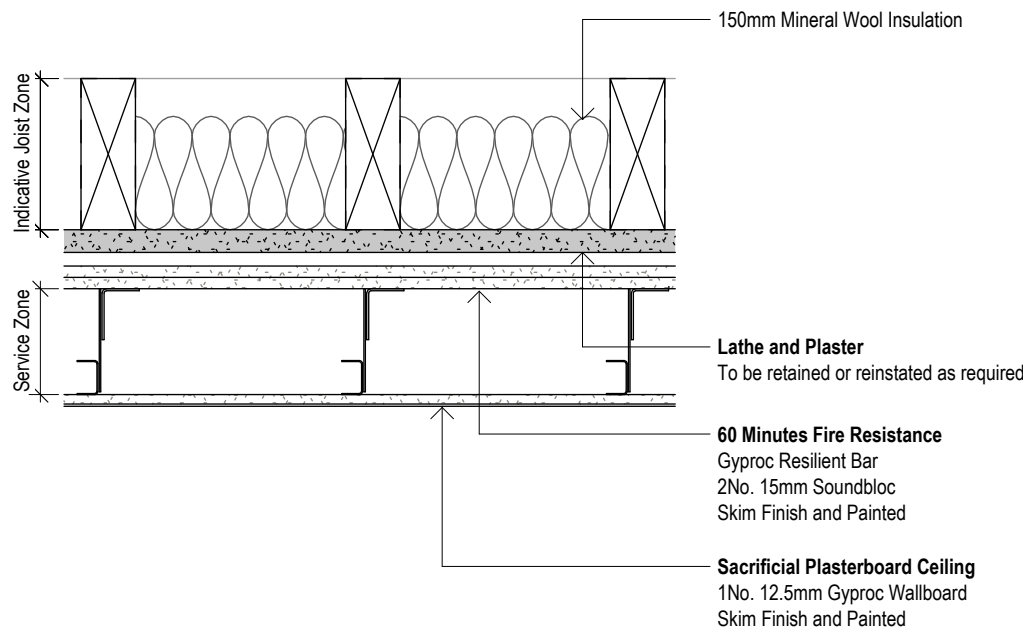


Type CT-02

Lath and Plaster (Retained or Reinstated as required).
Underdrawn with variable service void.

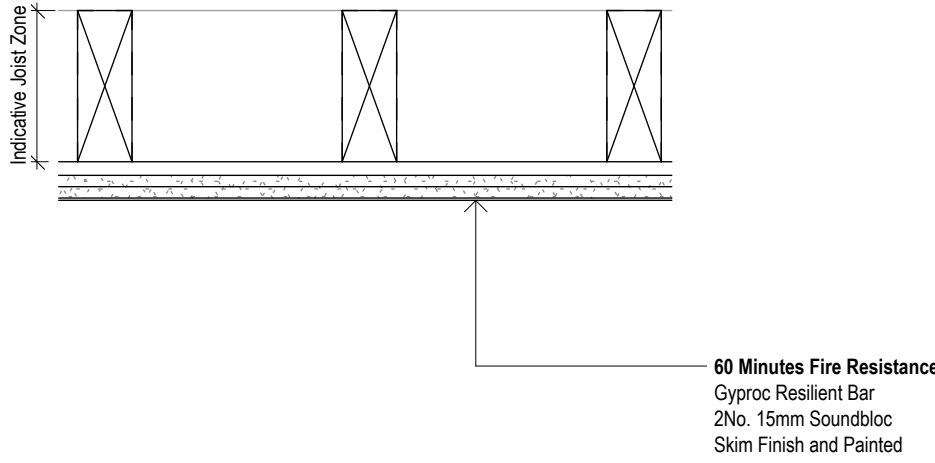


Type CT-04

Guestroom to Guestroom.
No Service void.

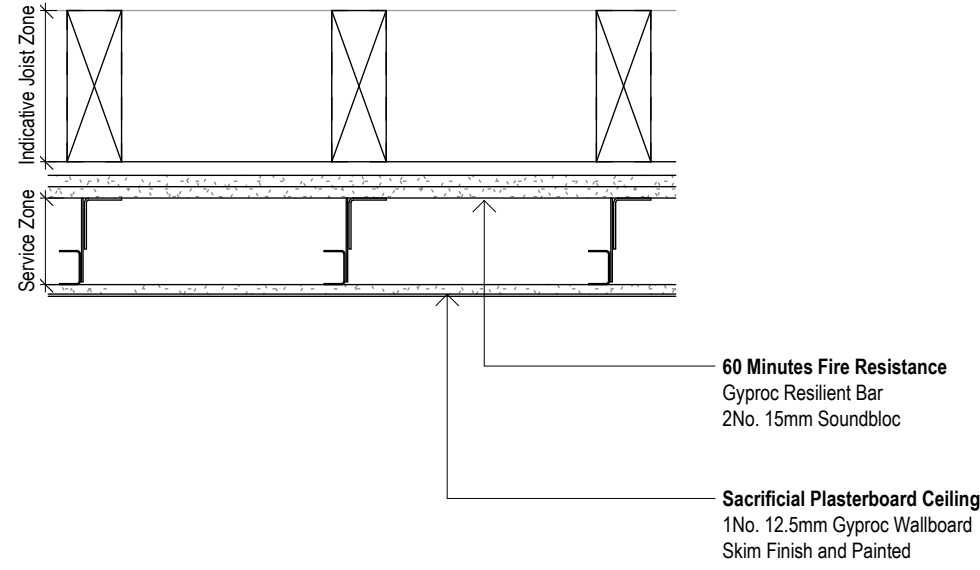


Type CT-05

Guestroom to Guestroom.
With Service void.

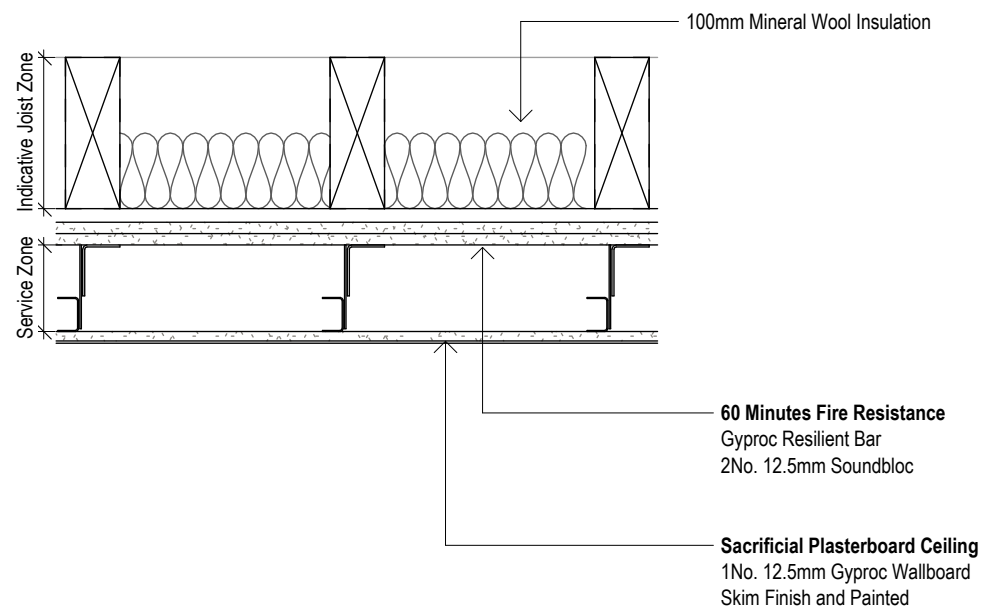


Type CT-06

Spa to Restaurant.
Service void.

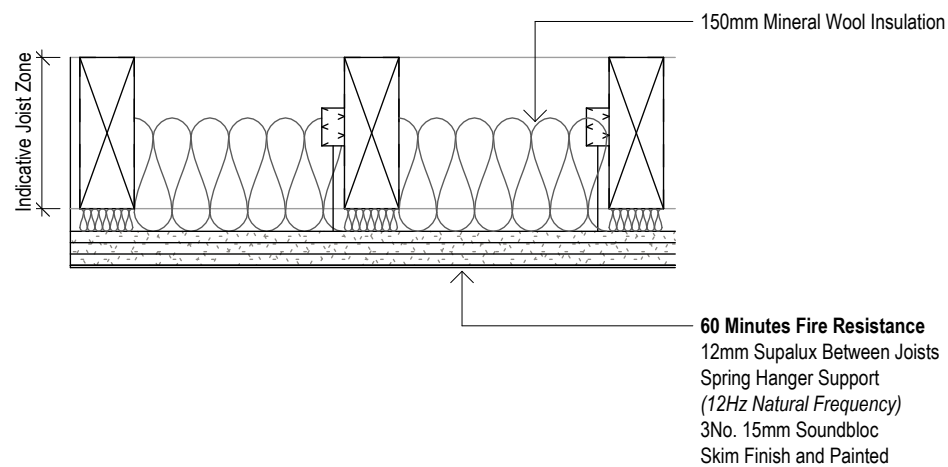


Type CT-10

Restaurant to Guestroom.
No service void.

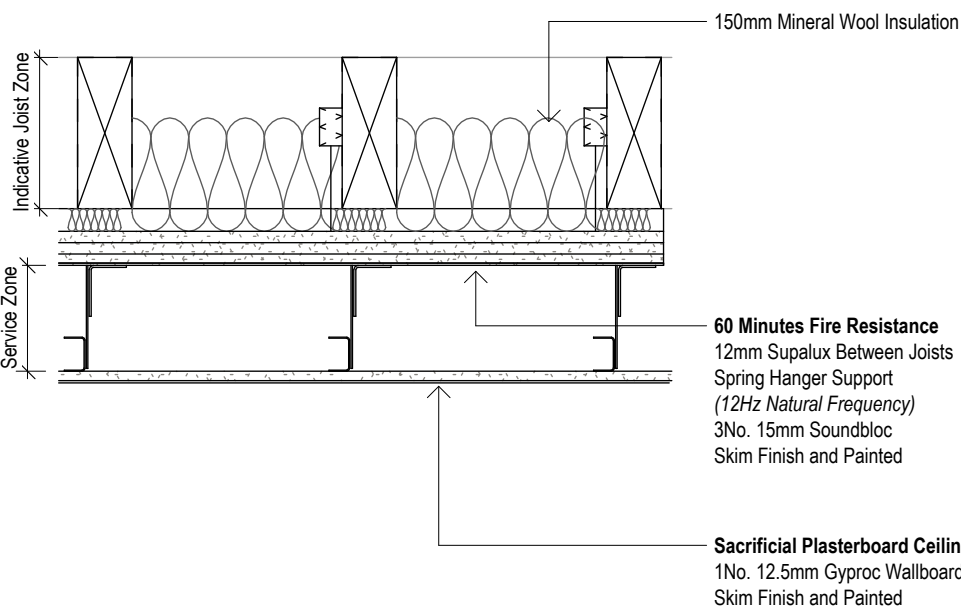

Type CT-11


Restaurant to Guestroom.
Service void.

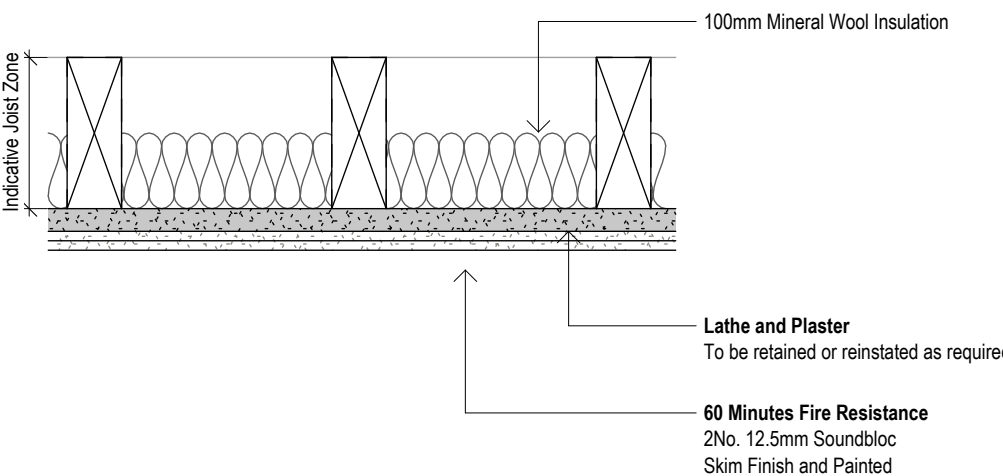


Type CT-13

Plant to Bar.
No Service void.


Typical Cornice Details

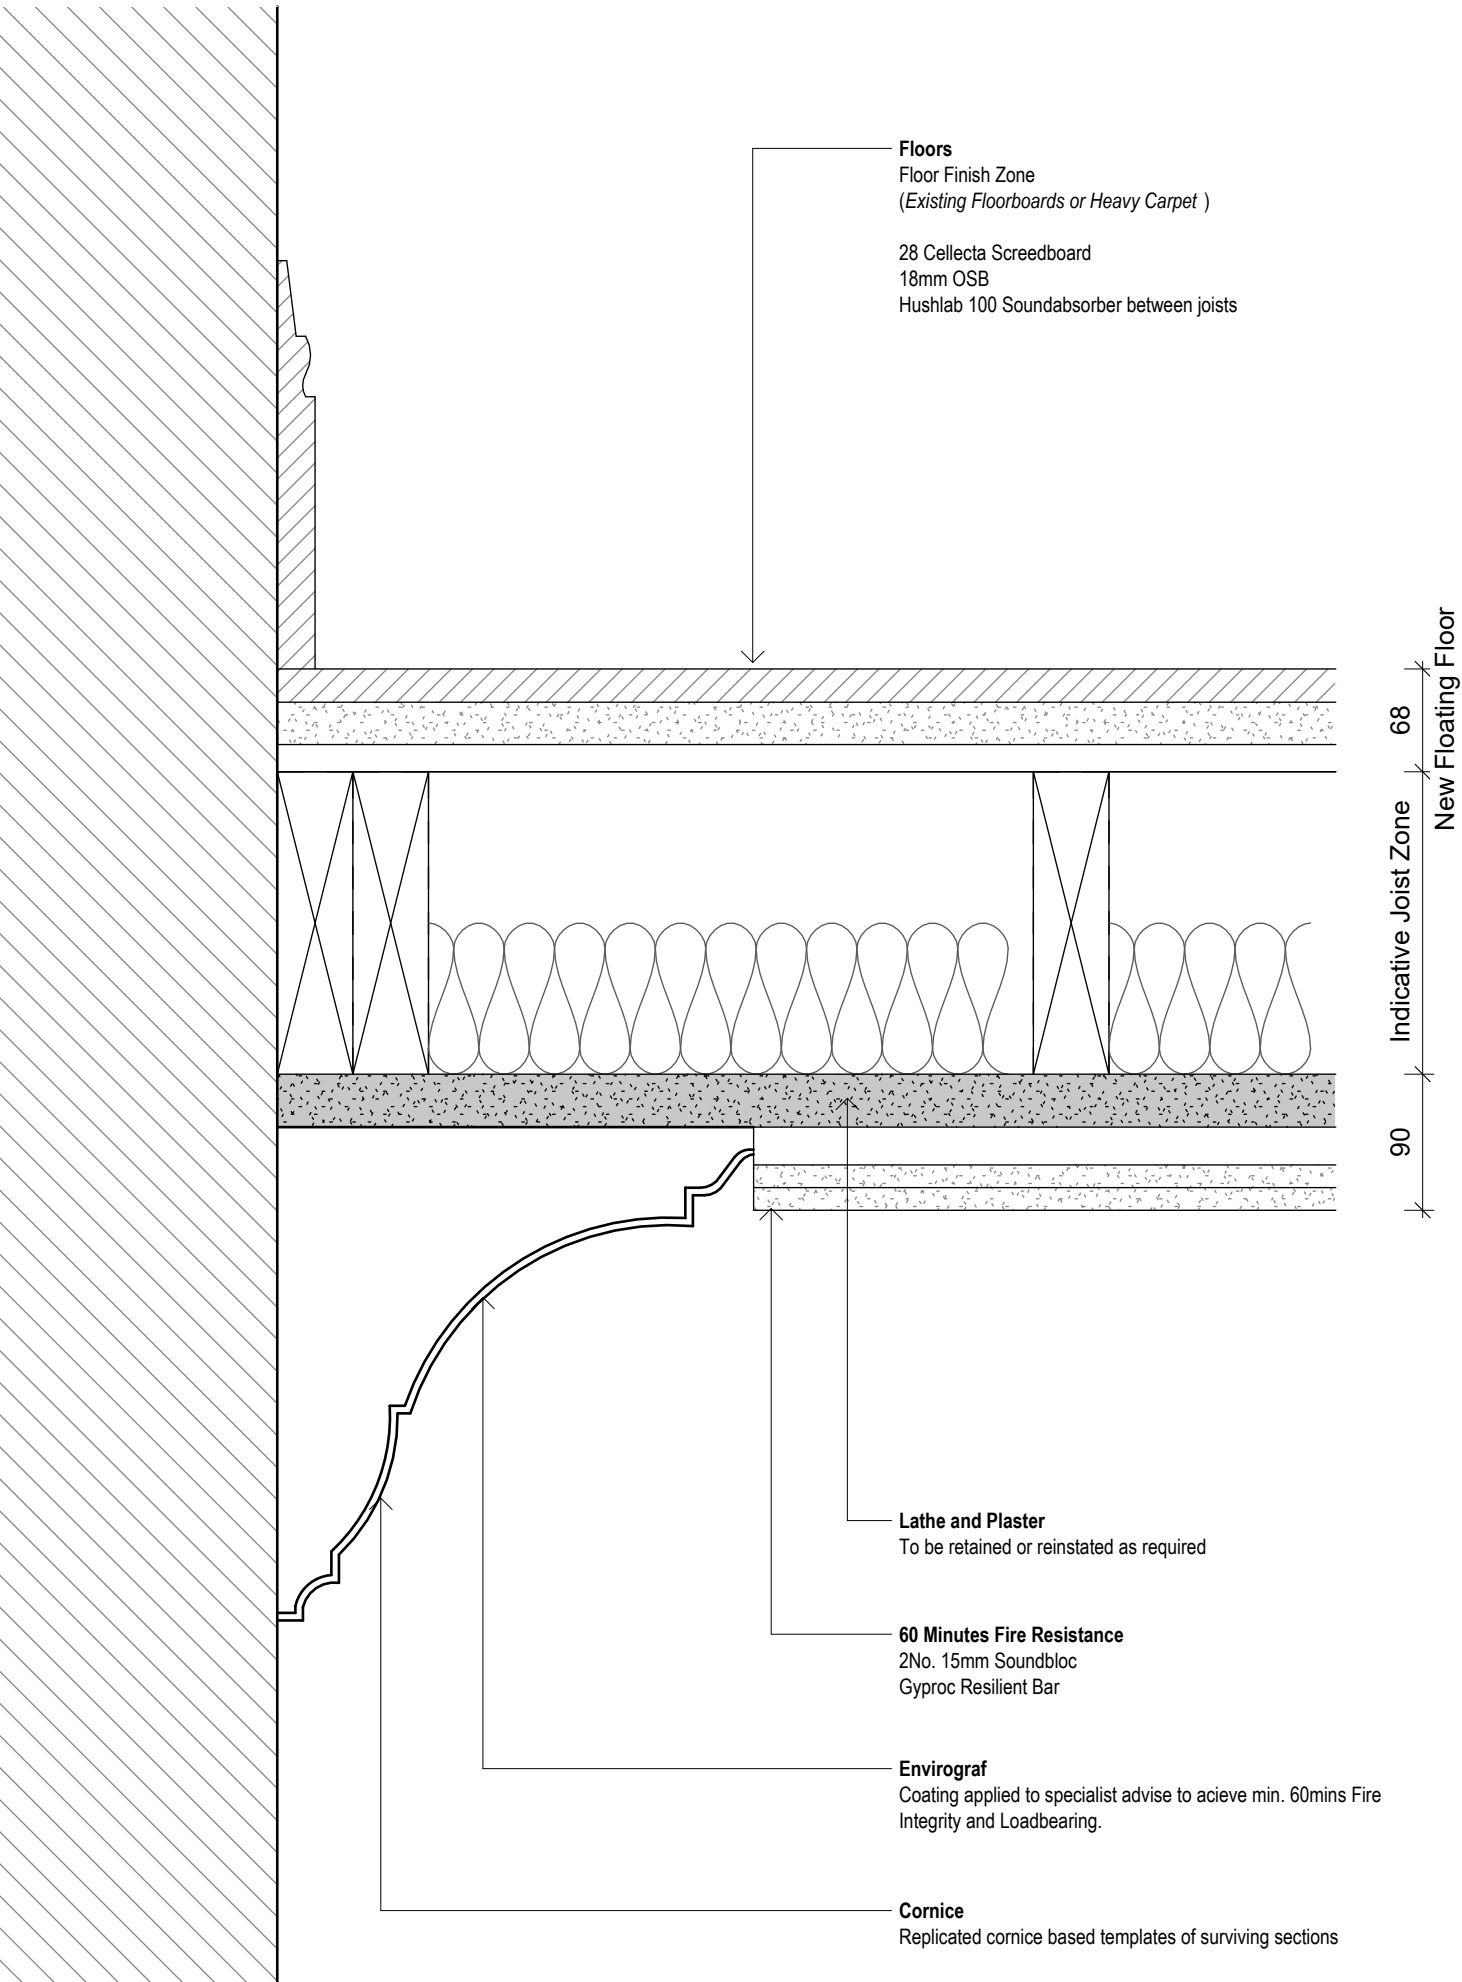

Typical Floor & Ceiling Detail
Principal Rooms Only

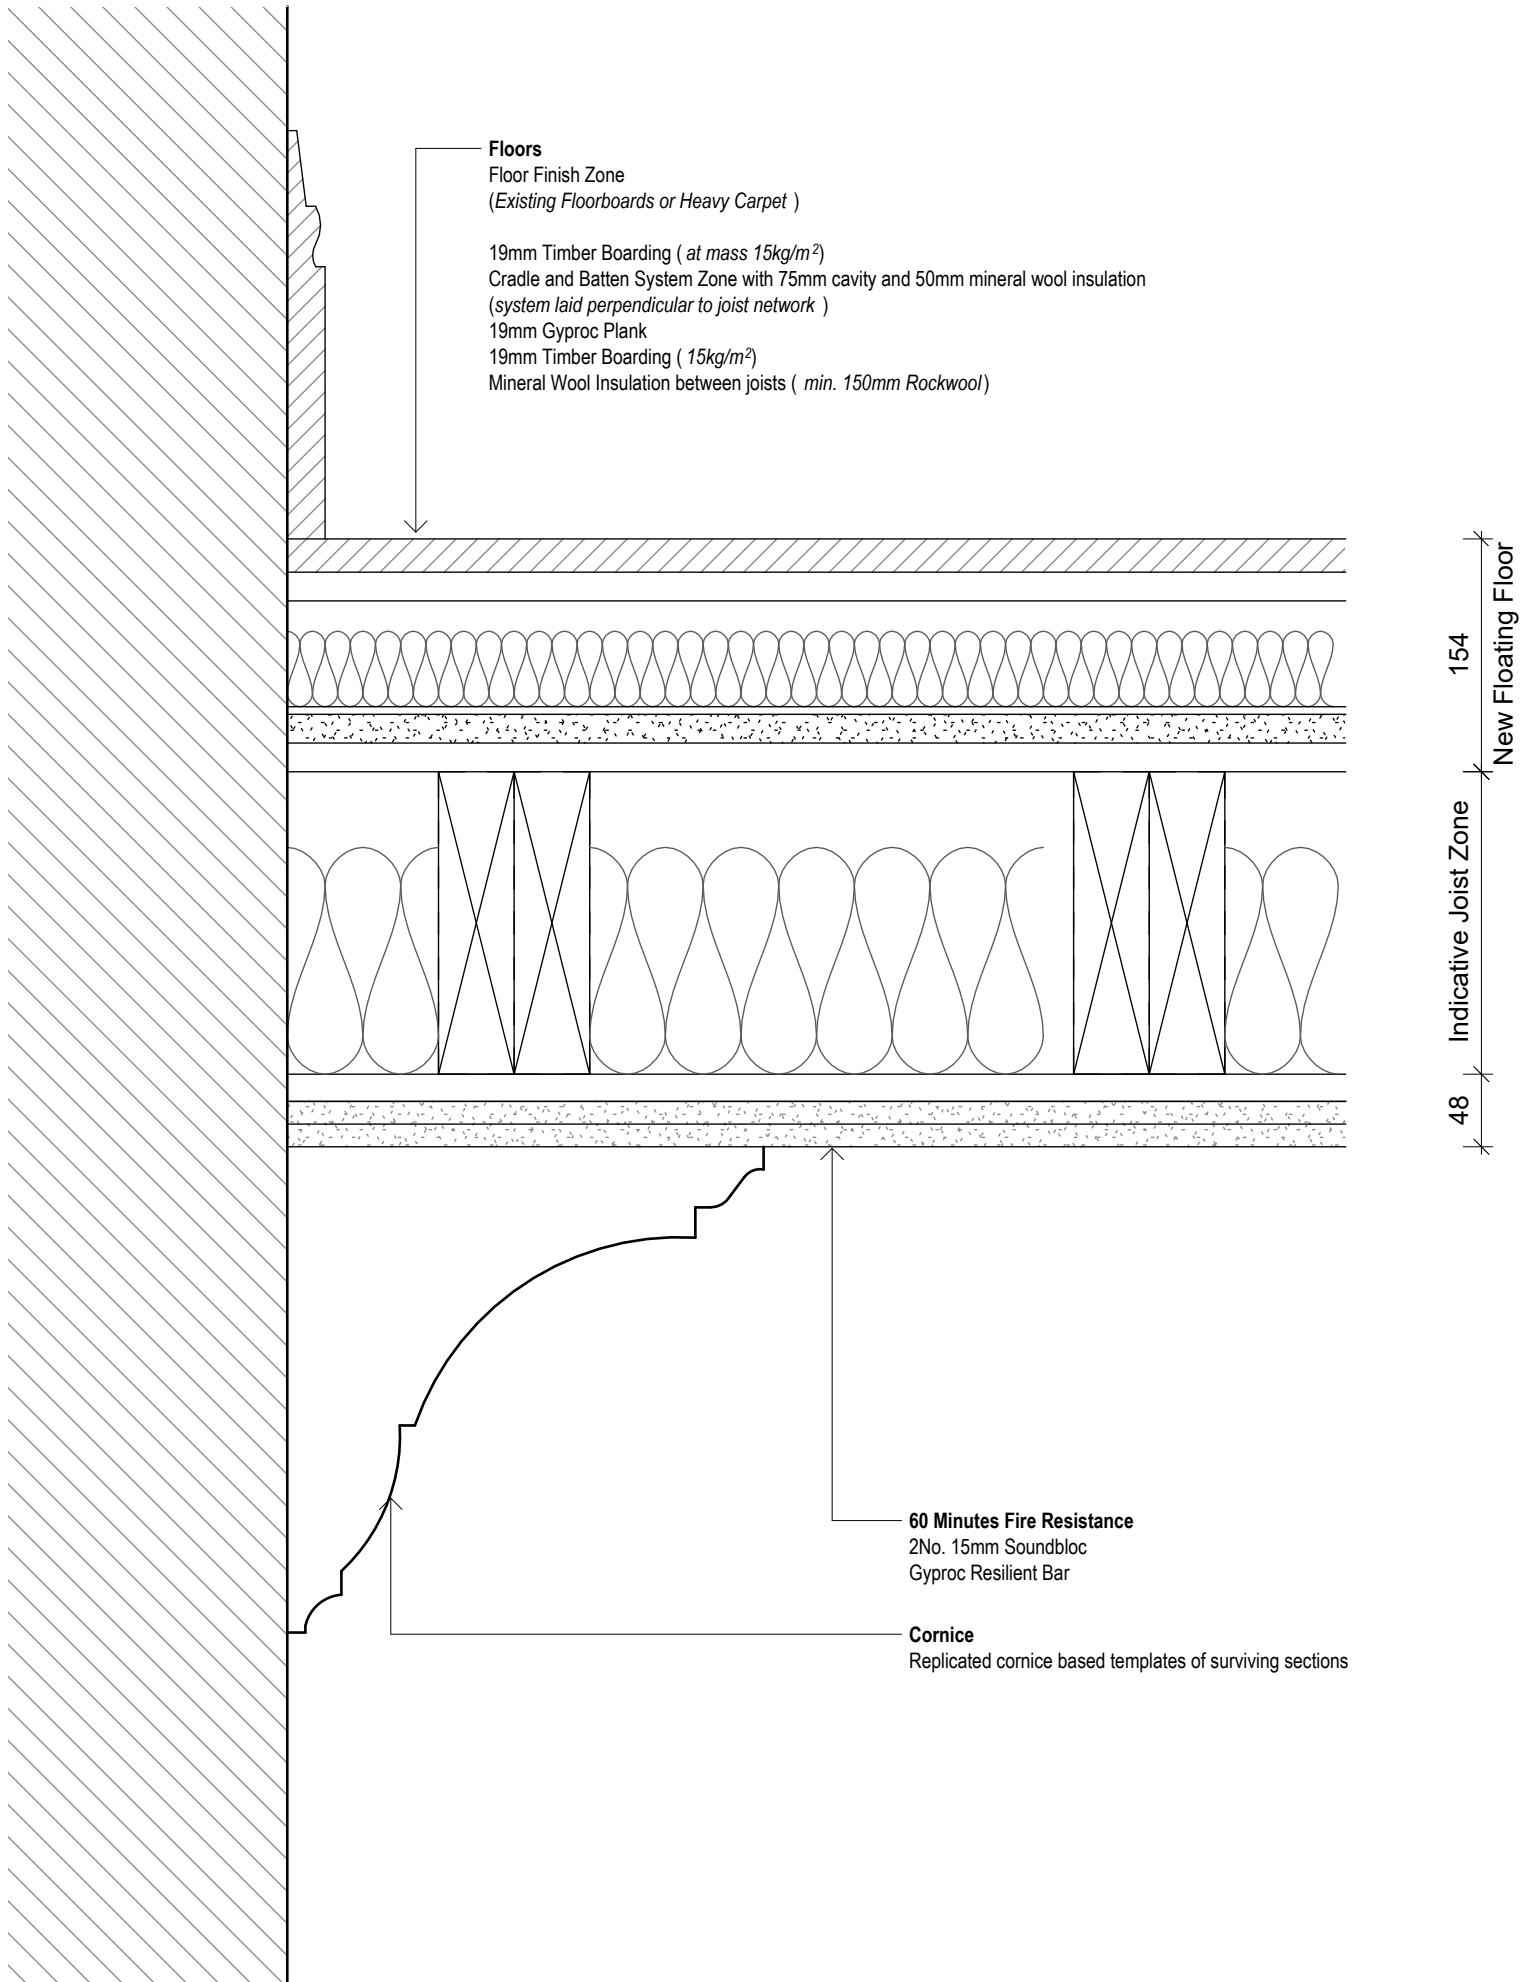

Typical Floor & Ceiling Detail
Guestroom to Guestroom

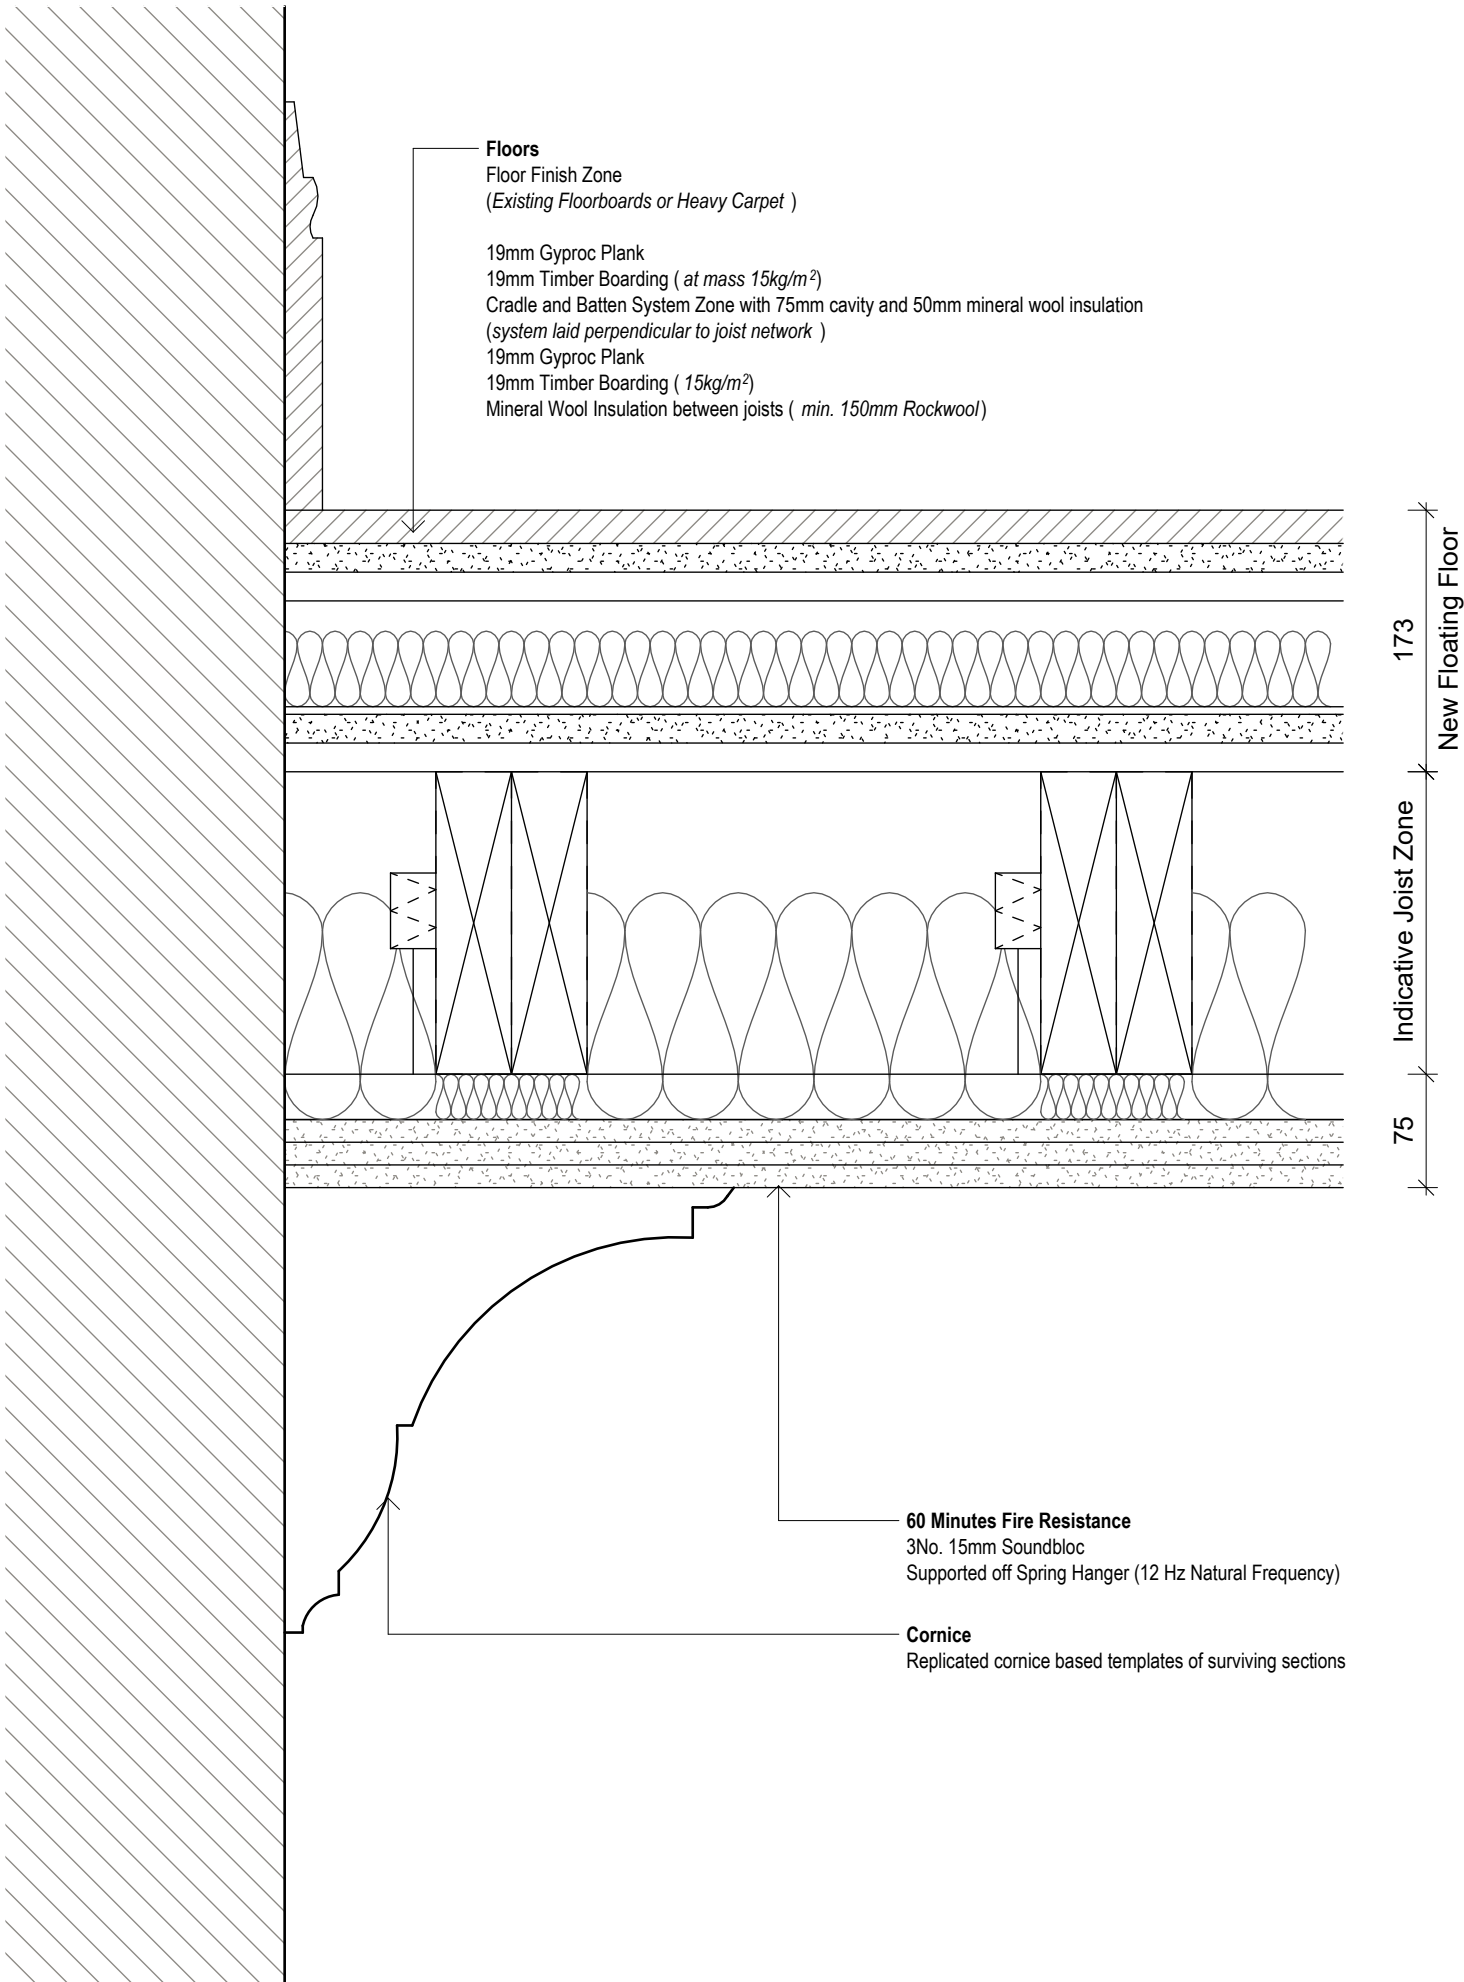

Typical Floor & Ceiling Detail
Restaurant to Guestroom

General Notes

Use figured dimensions only. Do not scale off this drawing. All dimensions must be set out and checked by the contractor on site prior to commencement of construction. Any variations between drawings and site must be reported to TGA before work proceeds.

Drawings to be read in conjunction with Architectural Specification, Structural Engineer's Drawings and Specifications, Mechanical & Electrical Engineer's Drawings and Specifications, all Supplemental Information, including but not limited to: Detailed Fire Strategy, Acoustic Report, Thermal Report & Overheating Report.

No portion of the Works to commence without acceptance of the required submittals by the Employer.

Main Contractor to submit relevant documents to building regulation and legislation approval authorities as required to comply with the Specification.

Rev	Description	Date	By
P01	Planning Issue	02.06.23	LS

Title

Ceiling Types

Drawing No.
1073-TGA-XX-ZZ-DR-A-95090

Revision
P01

Status

Scale

As indicated@A1

Project

Liverpool Road

Client

DOMIS Construction

TIM GROOM ARCHITECTS

Eastgate, 2 Castle Street, Manchester, M3 4LZ

0161 870 1152

Copyright © Tim Groom Architects Ltd (TGA). All rights reserved. No part of these drawings or designs may be copied, reproduced or stored in any form without written consent. No works of construction relying on these drawings or designs are permitted without the express written consent of TGA.