


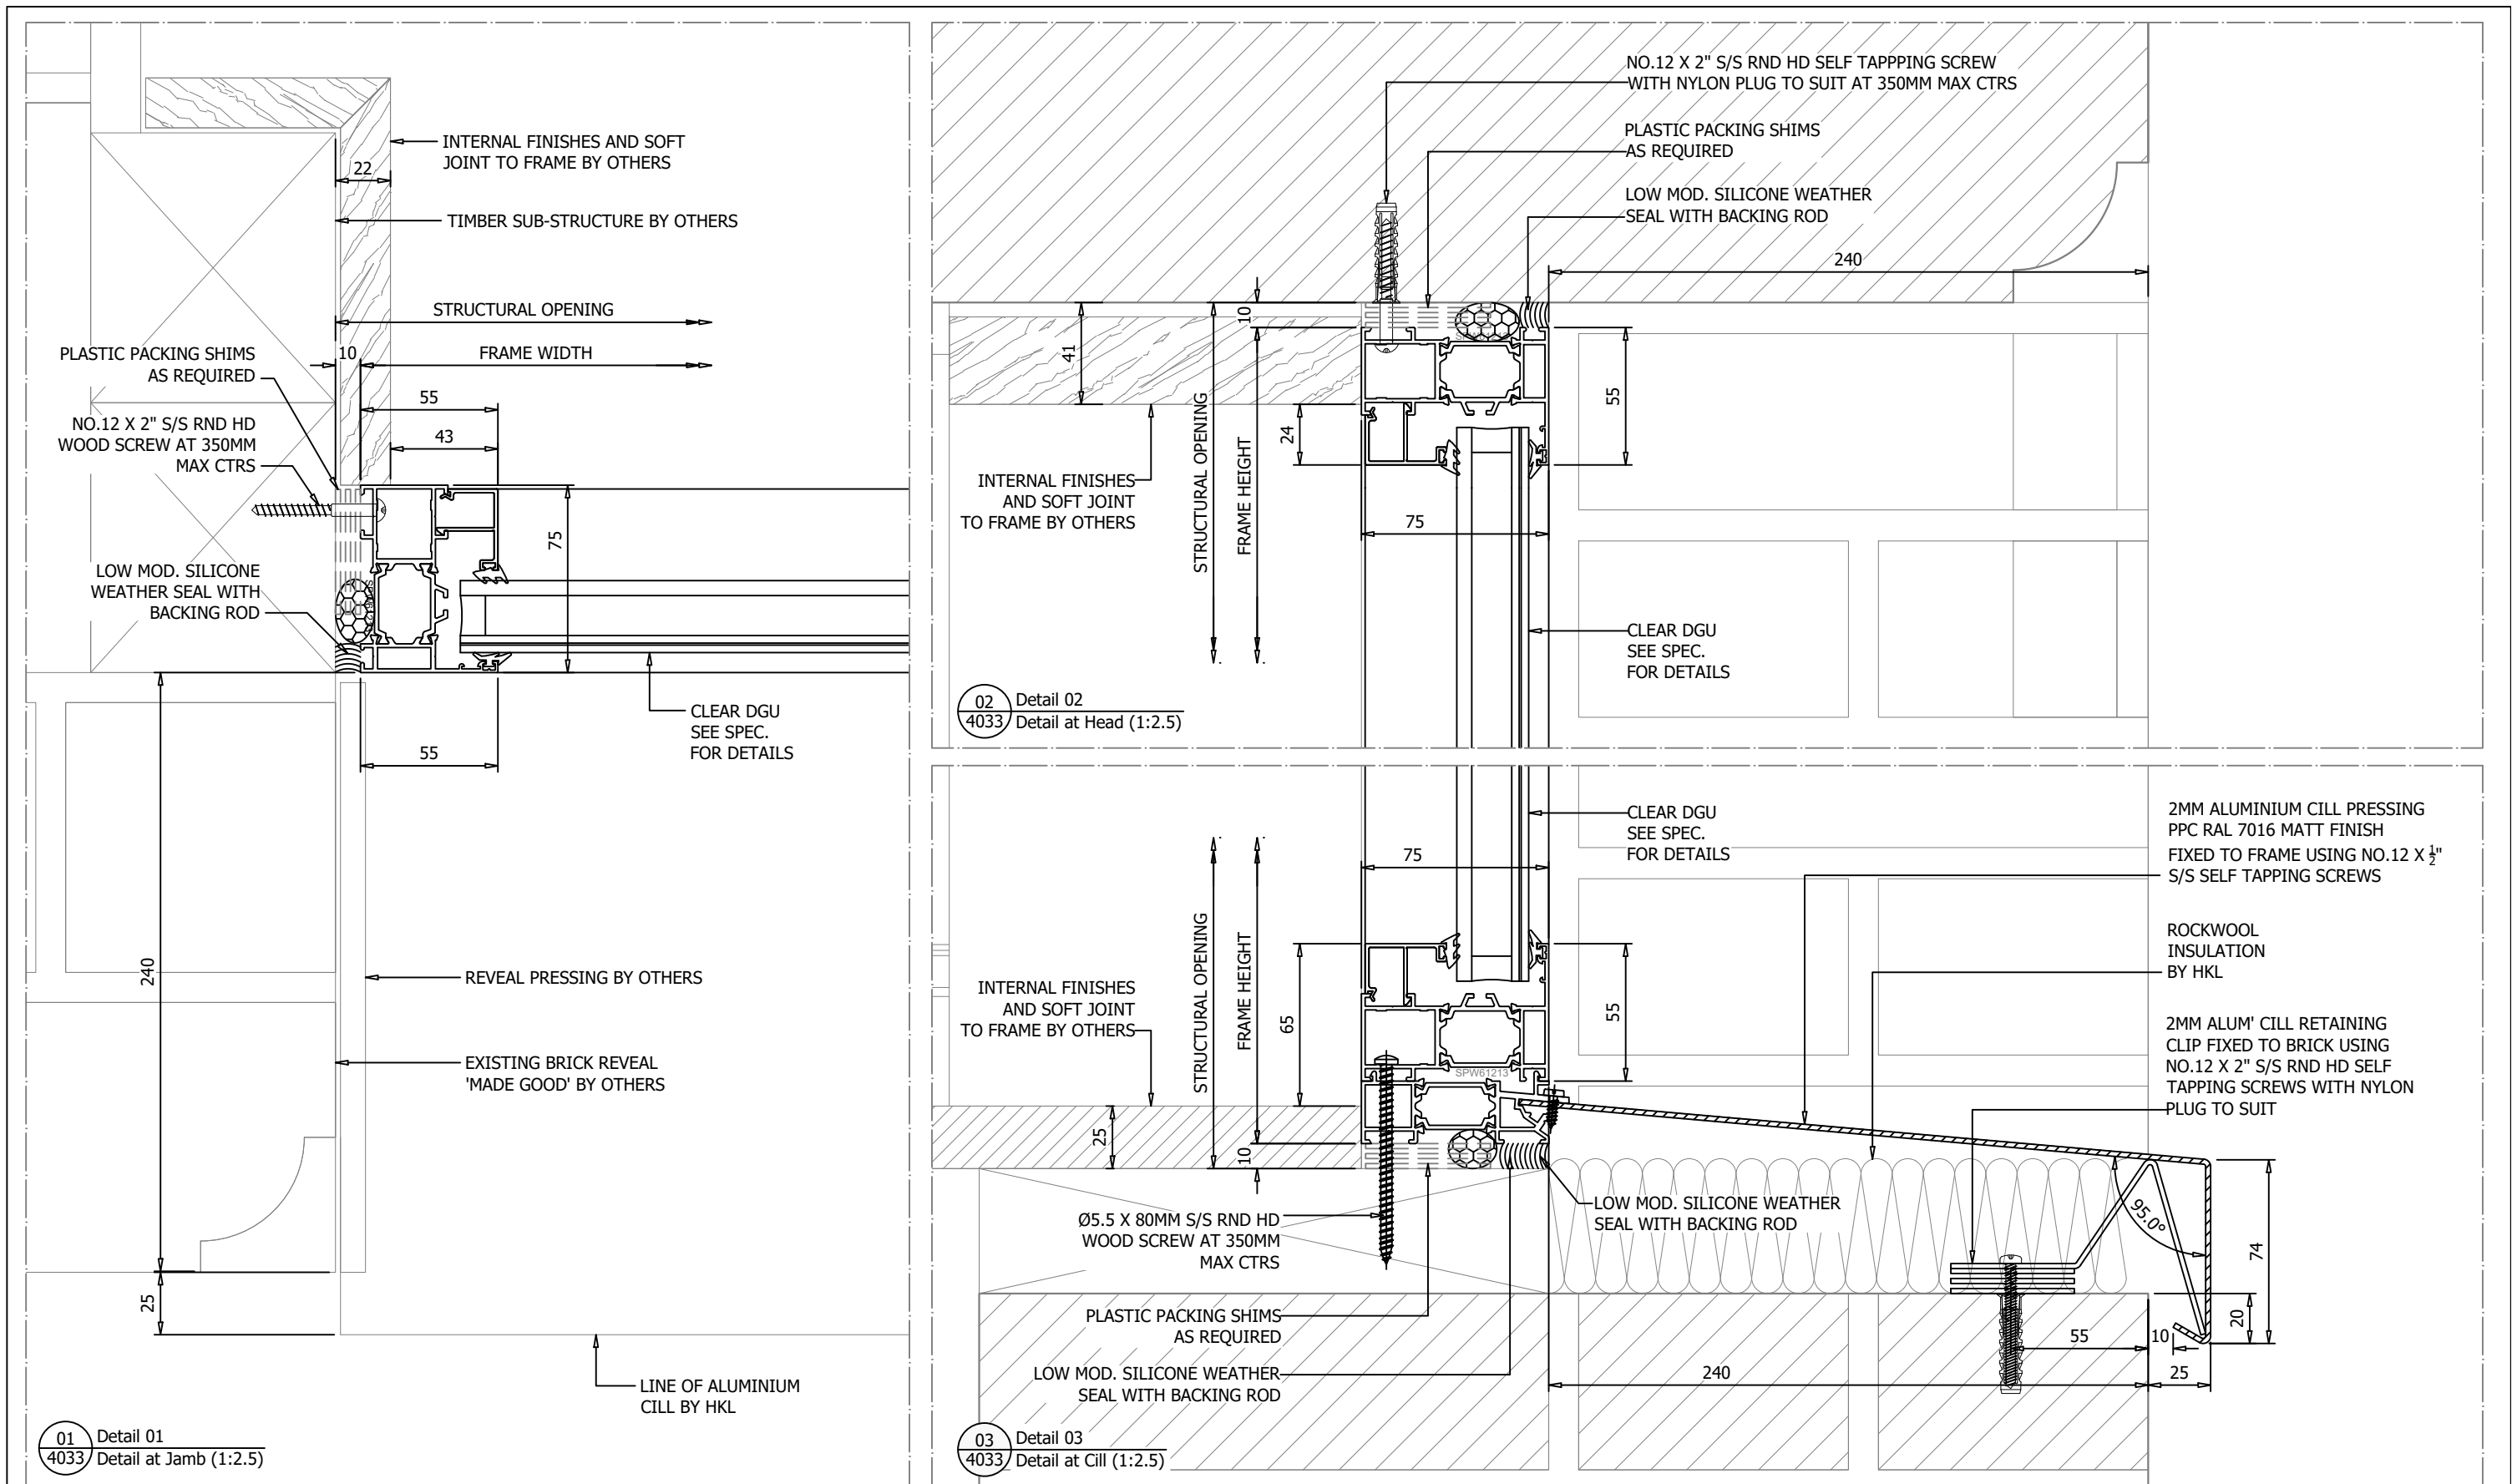

REVISIONS				NOTES	Client:	Drawn:		H-K-L Specialists Ltd	
					Cubic Works	JP		Common Road, Huthwaite, Notts, NG17 2JT	
CHKD				DRAWING ISSUED FOR : CONSTRUCTION	Project:		Date:	06.02.23	
					Princess Street, Manchester		Design Check:	JP	
CHKD					Site:		CAD Ref:	HKL/JN223/PSM/MASTERFILE	
01	08.03.23	JP	ISSUED FOR CONSTRUCTION		Title:	Window Type 08: Ref WP.7.01 & WP.9.01		Scales:	1:2.5 @ A3
00	07.02.23	JP	ISSUED FOR APPROVAL		Detail Sheet 1 of 1		Project/Drawing No.:	JN223-HKL-4033	Revision: 01
CHKD							THIS DRAWING REMAINS THE PROPERTY OF J.P SPECIALIST GLAZING DESIGN LIMITED AND MAY NOT BE COPIED, REPRODUCED OR ITS CONTENTS DIVULGED WITHOUT PRIOR WRITTEN CONSENT FROM HKL SPECIALISTS LIMITED.		