


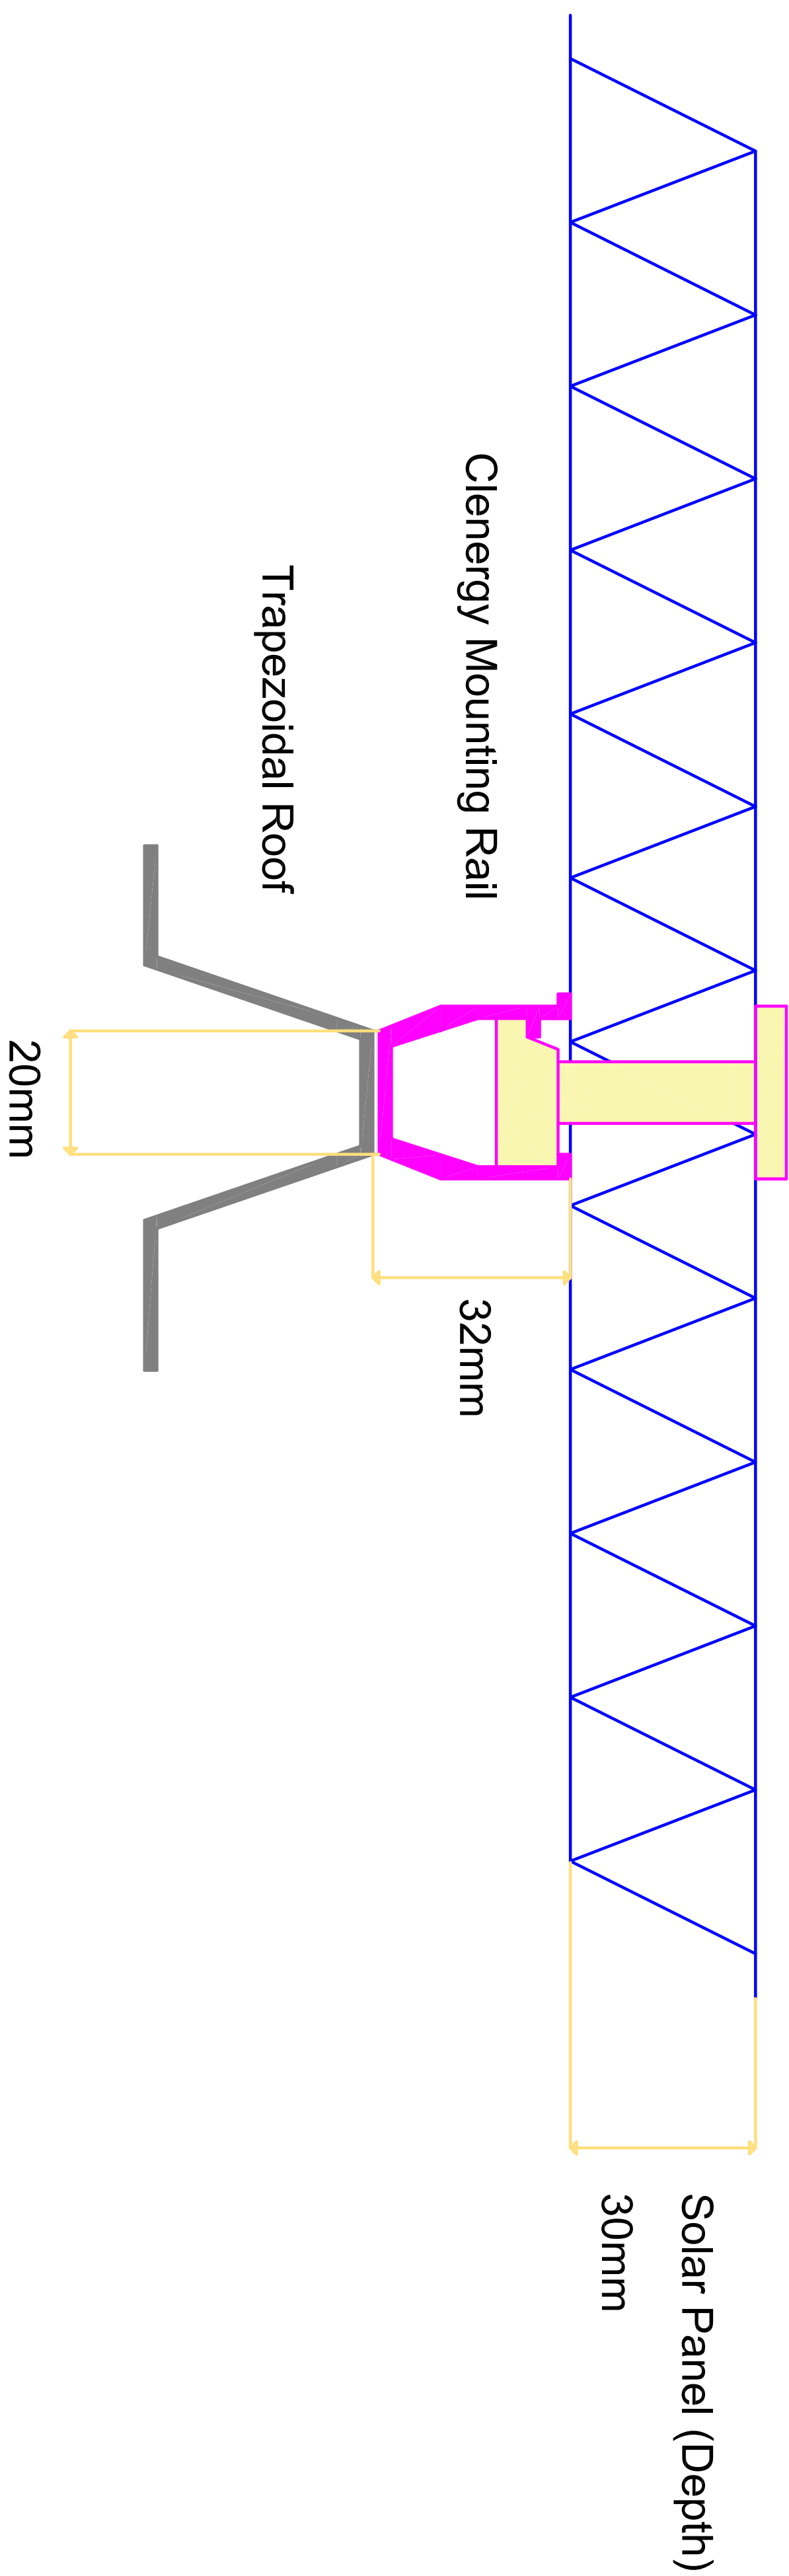

1. Existing asbestos cement roof sheeting to be replaced with New Kingston K5300HW roof tiles. Trisulphate compound insulated Colour Glossing Grey BS10A05
NBS: J44 2215
 2. New parapet roof lights
NBS: J44 355
 3. New insulated steel roof access stair
NBS: J40 490
Colour: Black Grey RAL 7021
 4. New roof access system
NBS: J35 10A
 5. New aluminium cladding
NBS: J47 470A
Colour: Black Grey RAL 7021
 6. Hooped access ladder
NBS: J30 400A
- Siphonic Drain

☐ SolarPV Panel - Jinko Tiger Neo N-Type 54HL4-(V) 420Watt

☒ Proposed location of Solar Inverters

[illegible]

Navitas Solar Installations Ltd
Unit 29, Rotherham Close
Norwood Industrial Estate
Kilham Marsh
Sheffield

Tel: 0114 248 4228
Email: info@navitas-solar.com
Web: www.navitas-solar.com

Morgan Sindall Construction

Hammerstone Road, Manchester

Solar PV - Clenergy Mounting Detail

Drawing No
NAV-MS-HS002

Scale
n/a

0