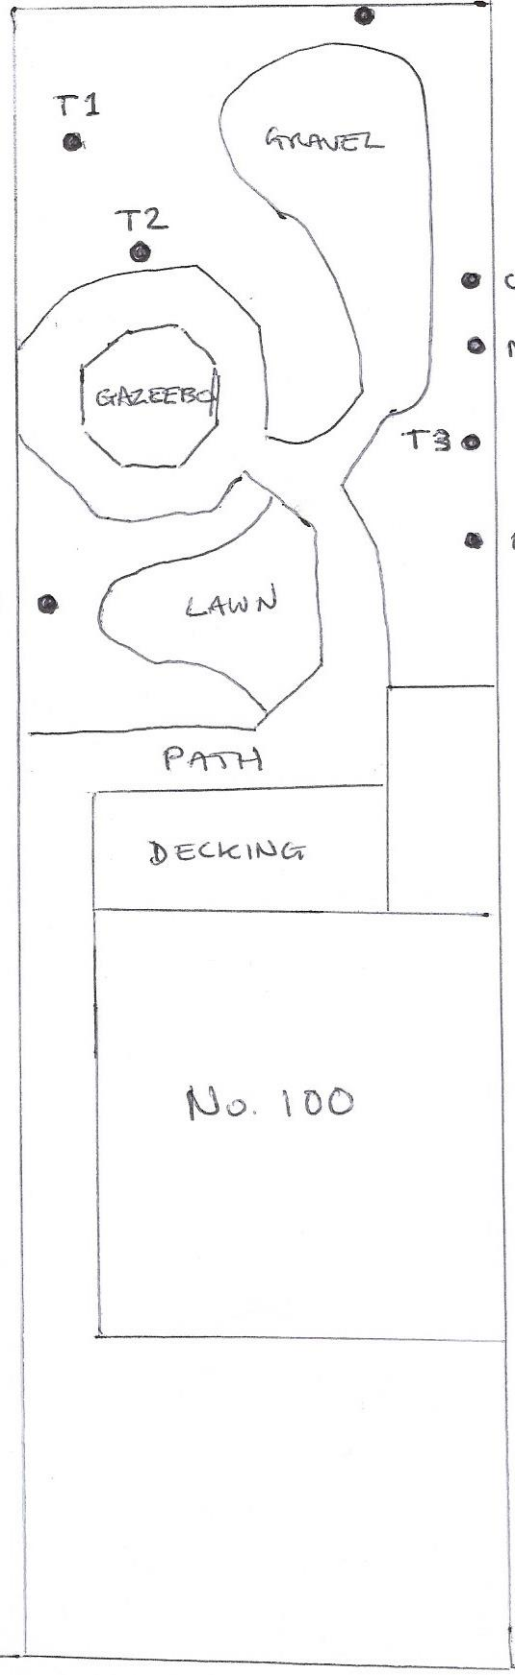

T1
GRAVEL
T2
GAZEEBO
T3
LAWN
PATH
DECKING
No. 100