



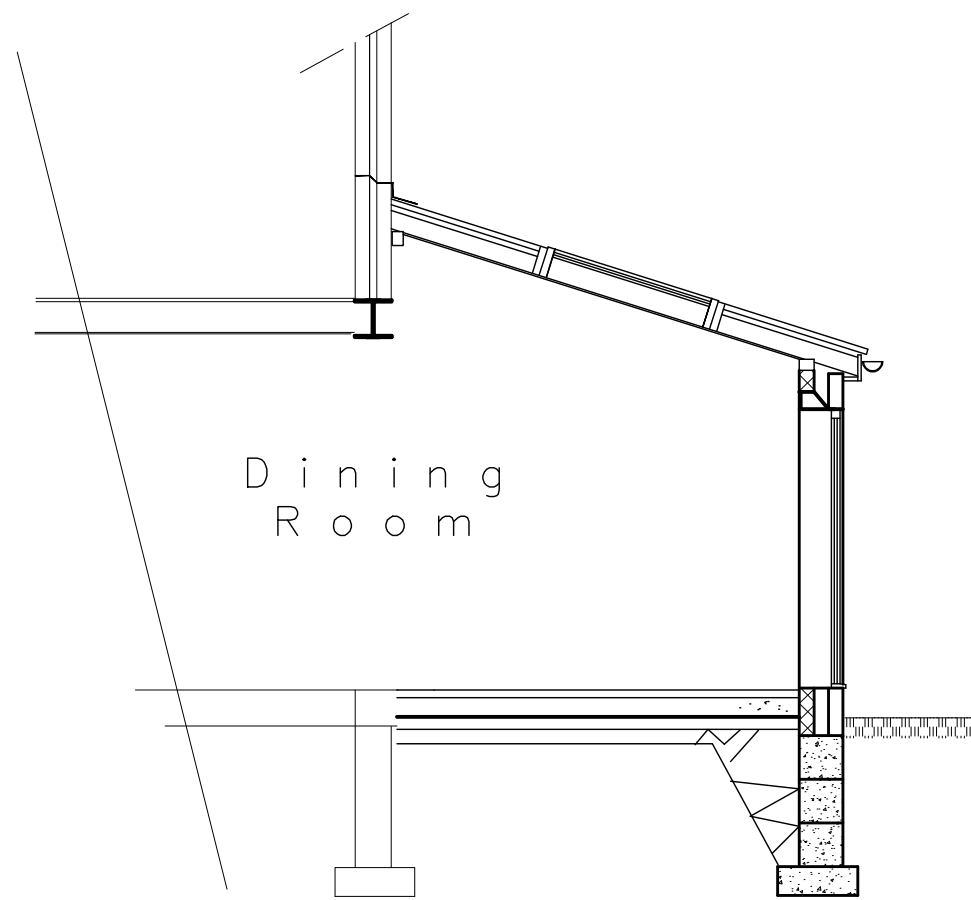

S e c t i o n

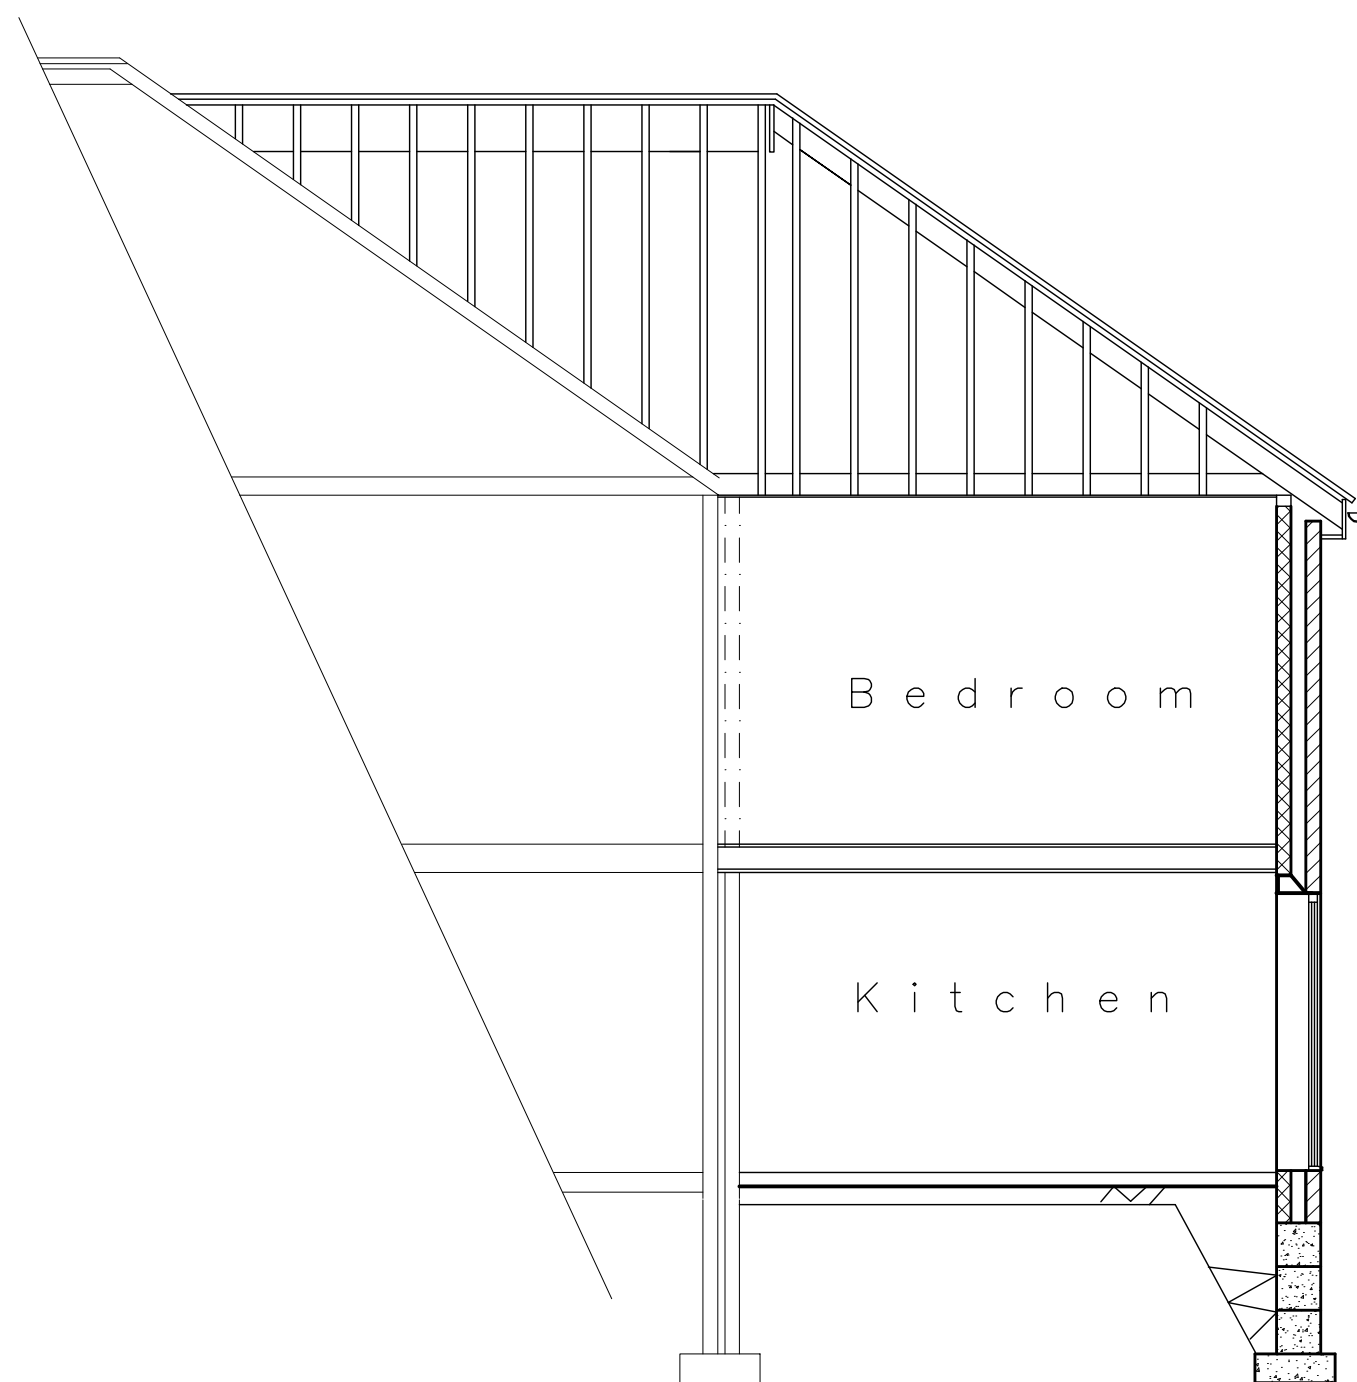

Section


Planning Plan

**Proposed Two Storey Side and First
Floor Rear Extension with Single Storey
Rear Extension and Front Proch**
8 DENIS AVENUE
WHALLEY RANGE
MANCHESTER
M16 8HY



Prepared by:-
A & S INMAN (Designs) Ltd.
24 GRANGETHORPE ROAD
URMSTON
MANCHESTER
M41 9HT

Phone 0161 747 7433

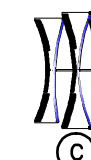

Scale 1:50 @ A2

Drg. No. 1925 / 06 / 23 Sht. 5

A