


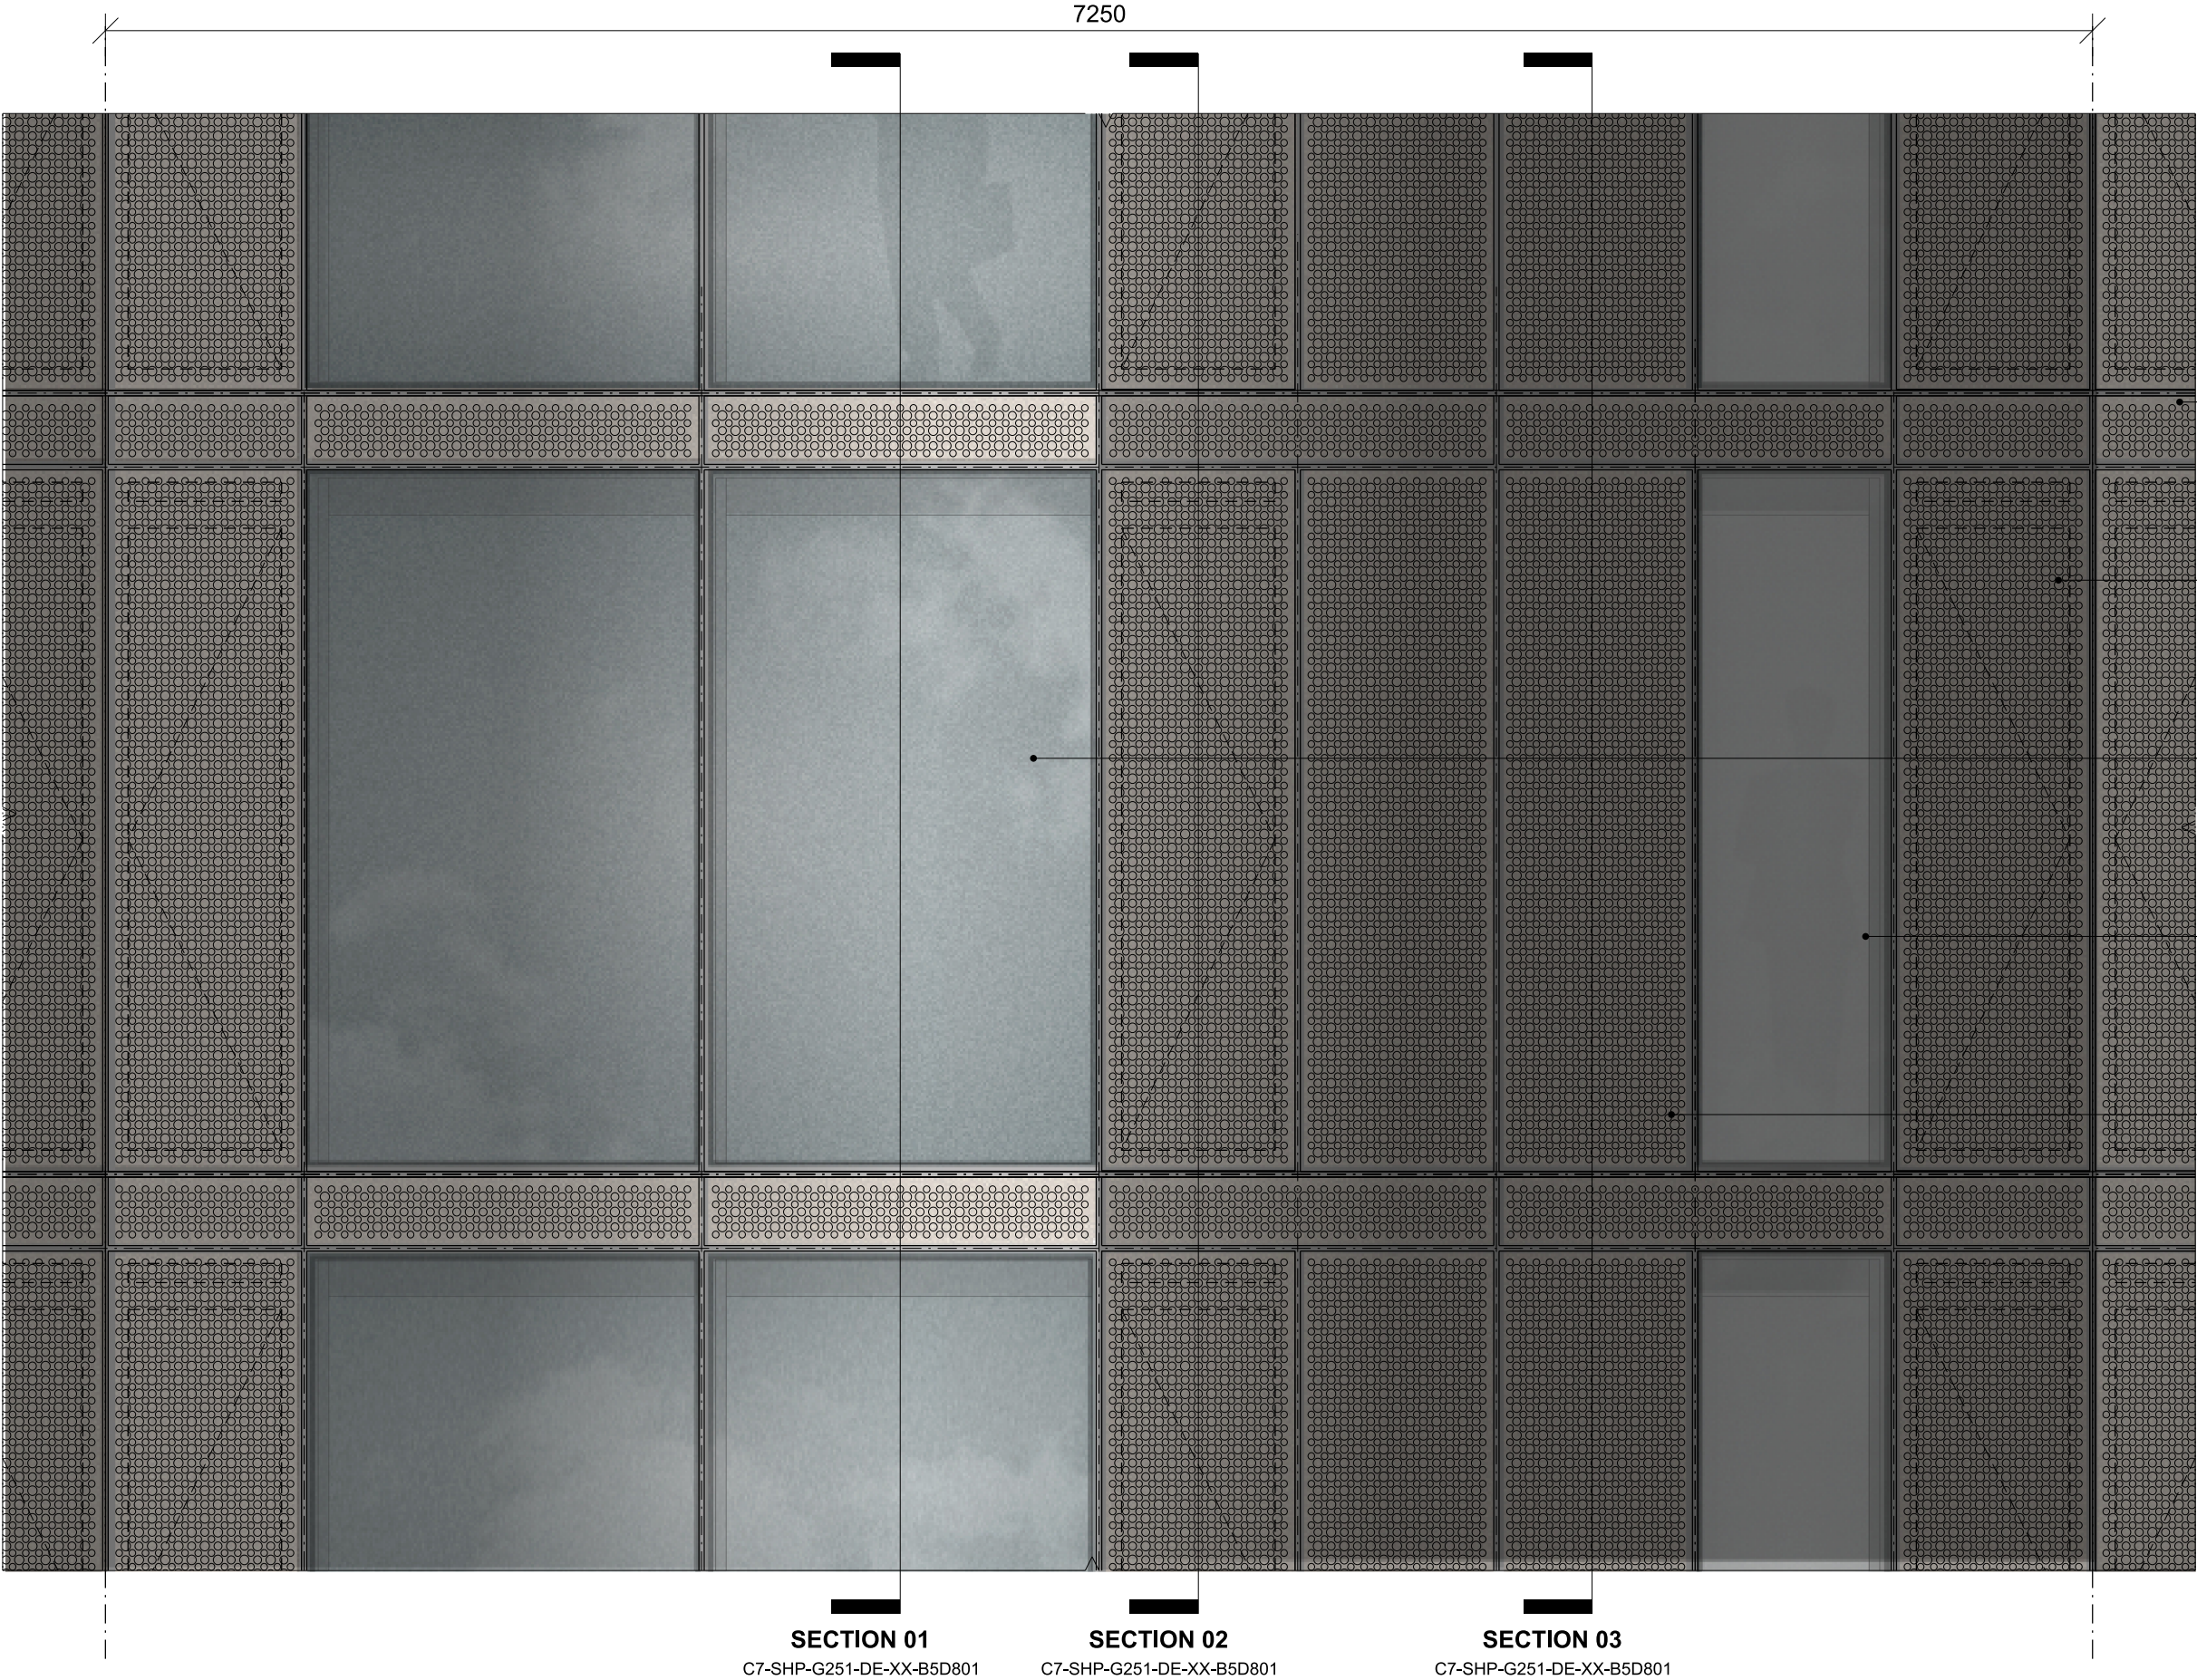

This drawing is copyright
Do not scale off dimensions.
All dimensions to be checked on site by contractor.
Contractor to report any dimensional discrepancies,
errors or omissions prior to commencing on site.

NOTE:

NORTH

Rev	Date	Description
X01	20.04.2023	Planning Issue

Project Title	Crown Street Phase 3 Manchester
Status	Planning

Drawing Title		
Tower C7 Typical facade bay Detail elevation		
Job No	Scale	
10418	1:25@A3	
Drawing No		Revision
C7-SHP-G251-DE-XX-B5D802		X01

simpsonhaugh

MANCHESTER
Riverside, 4 Commercial St
Manchester M15 4RD
+44 (0)161 835 2345
www.simpsonhaugh.com

LONDON
5-8 Roberts Place
London EC3R 0BB
+44 (0)20 7549 4000
mail@simpsonhaugh.com