


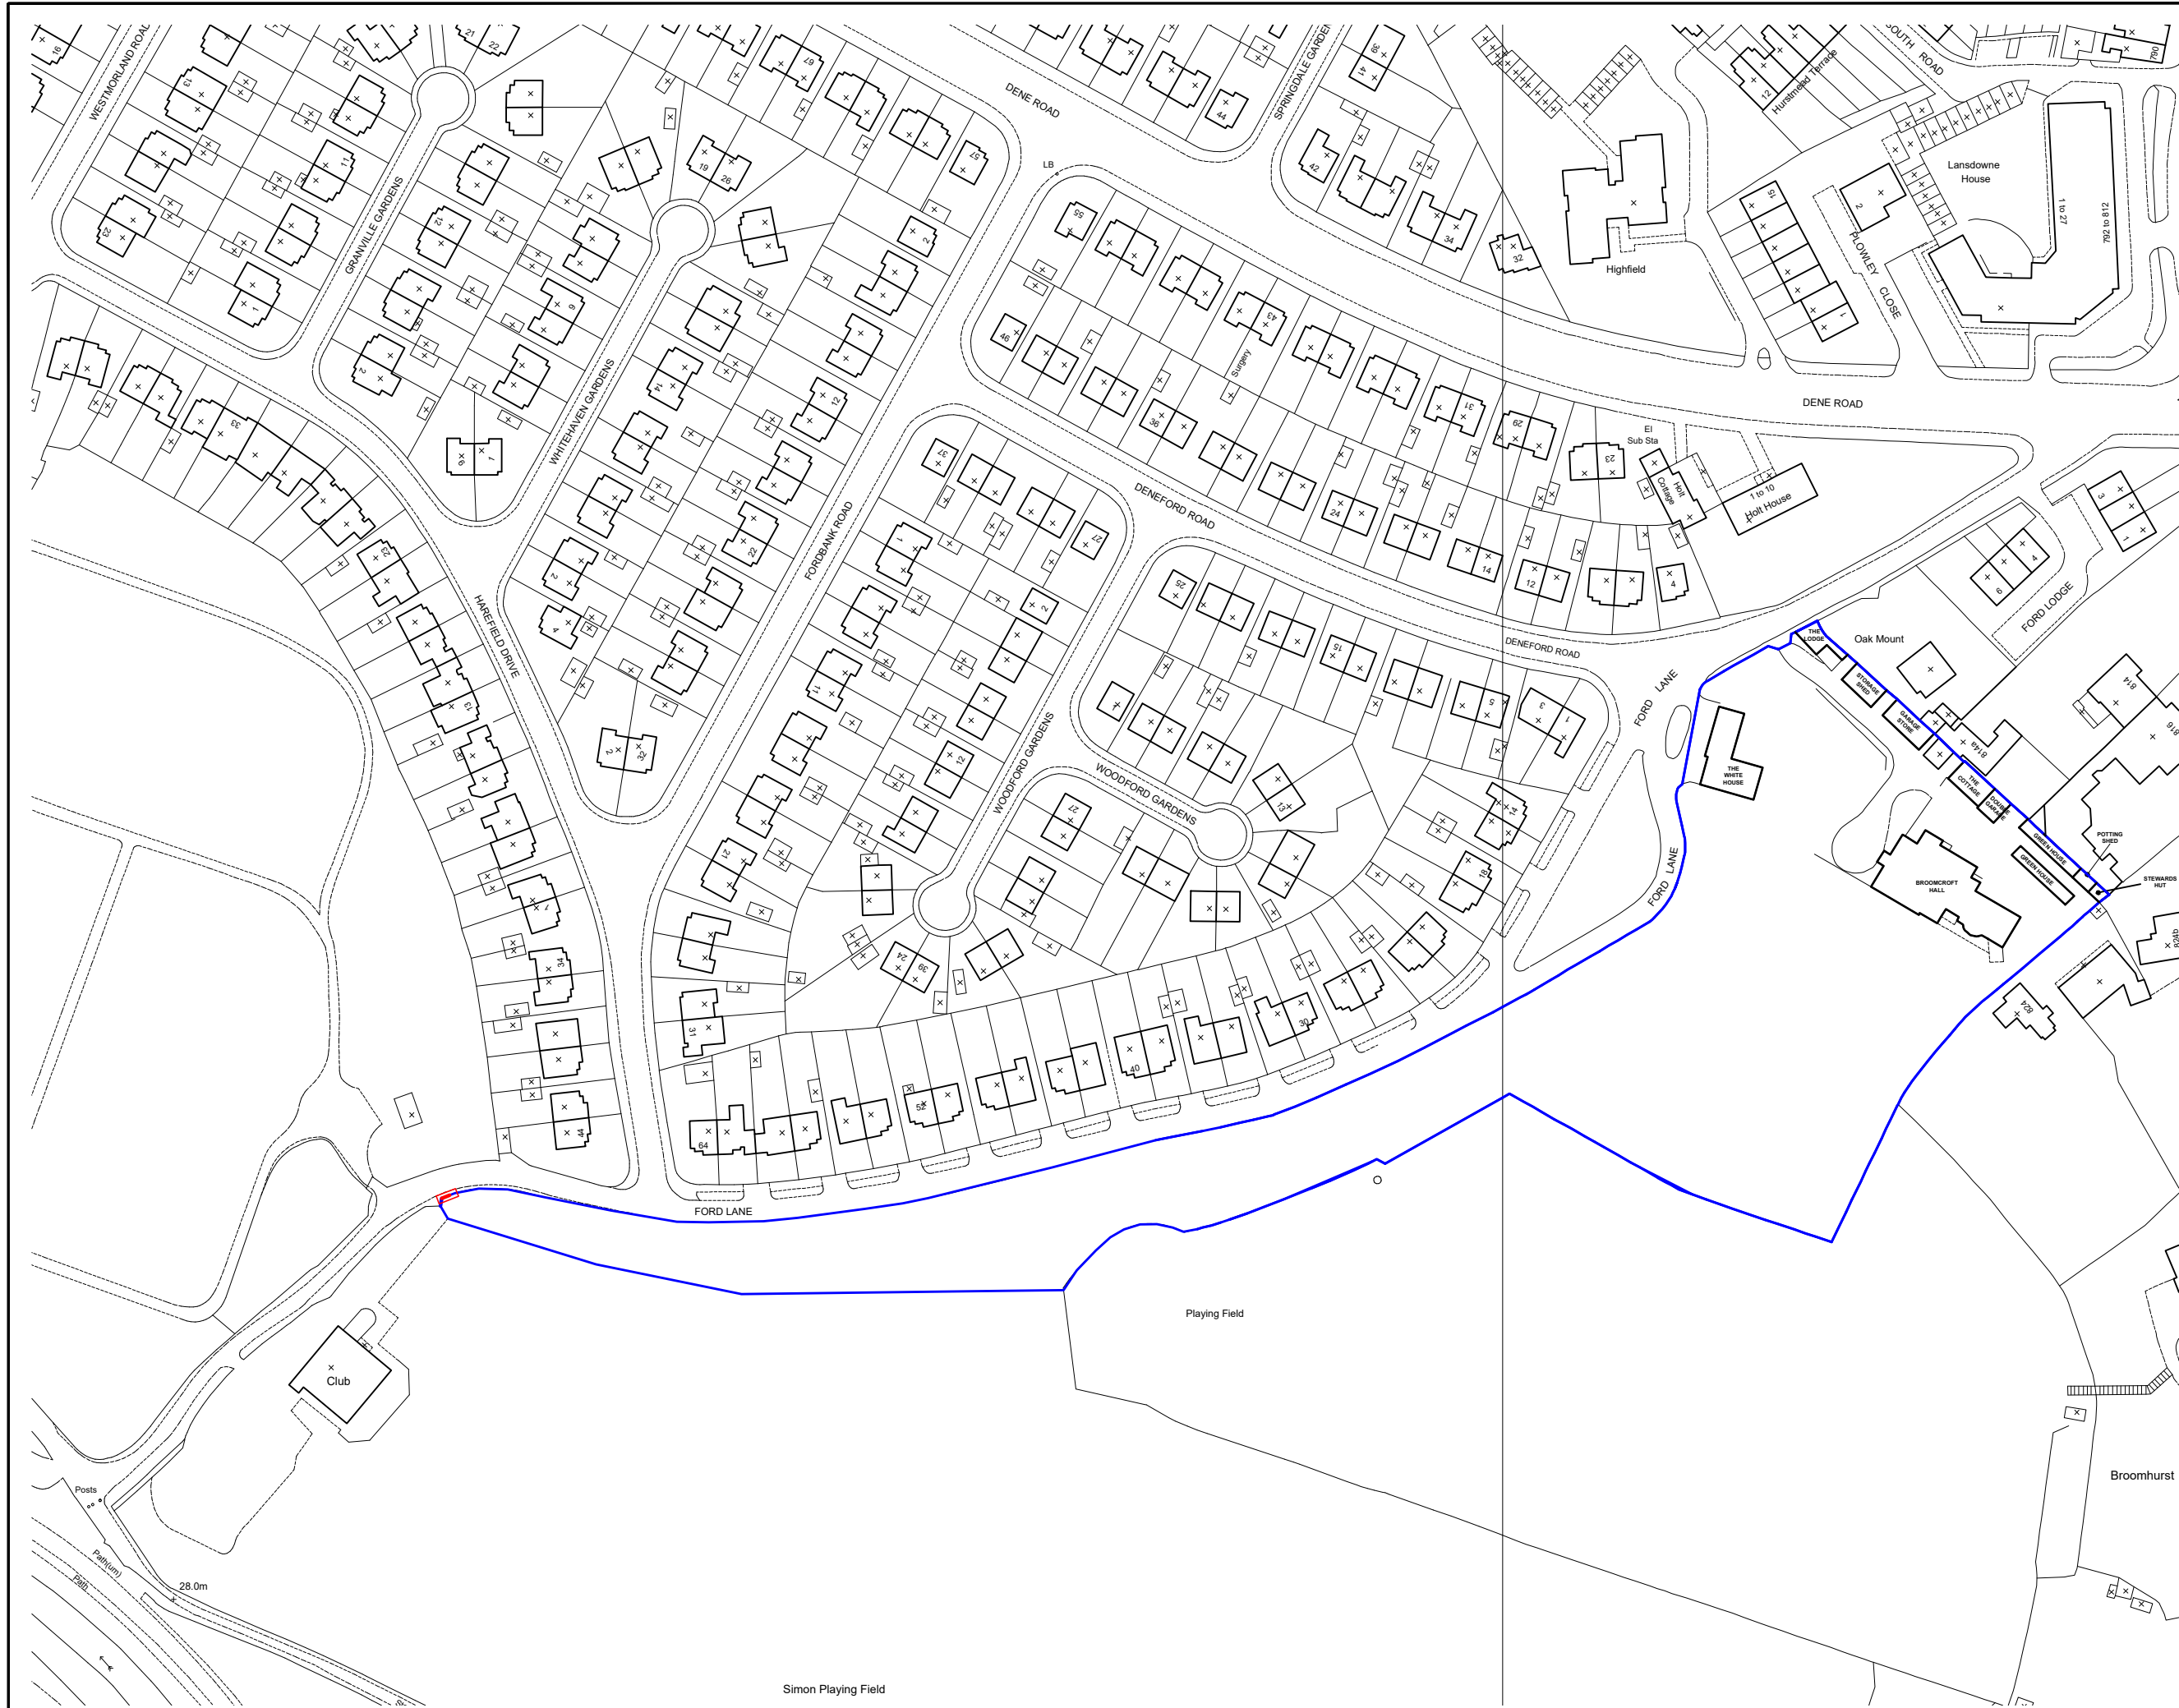

- NOTES
- DO NOT SCALE FROM THIS DRAWING.
 - ALL MEASUREMENTS ARE IN MILLIMETERS UNLESS STATED OTHERWISE.
 - THIS DRAWING IS TO BE READ IN CONJUNCTION WITH THE SPECIFICATION AND ALL RELEVANT ARCHITECTURAL, ELECTRICAL, MECHANICAL AND STRUCTURAL DRAWINGS.
 - (c) UNIVERSITY OF MANCHESTER. THIS DRAWING MUST NOT BE REPRODUCED WITHOUT PERMISSION.
 - DIRECTORATE OF ESTATES AND FACILITIES TO BE NOTIFIED OF ANY DISCREPANCIES.

Rev	Description	Rev	By	Chkd	Auth

The University of Manchester
Directorate of Estates and Facilities
Beyer Building
The University of Manchester
Oxford Road
Manchester
M13 9PL

Drawing Status	
PLANNING	
Project PN 8529 - BROOMCROFT BOUNDARY WALL WORKS	
Building Name BROOMCROFT HALL	Building No. 071AA
Site Name DIDSBURY	
Sub Site Name -	
Drawing Title SITE LOCATION PLAN	
PM JW	Drawn JW
Checked -	Authorised -
Scale @ A3 1:1500	Date 24-07-23
Date -	Date -
Drawing No. 071AA-8529-A100	Revision -