


DO NOT SCALE FROM THIS DRAWING. USE GIVEN DIMENSIONS ONLY.
ALL DIMENSIONS ARE TO BE CHECKED ON SITE BY THE CONTRACTOR.
ANY DIMENSIONAL DISCREPANCIES TO BE REPORTED BACK TO HEALEY CONSULTING PRIOR TO PROCEEDING WITH CONSTRUCTION

GENERAL NOTES

1. All dimensions are in millimeters unless noted otherwise.
2. All levels are in metres unless noted otherwise.
3. This drawing is to be read in conjunction with all other HC drawings issued for the project, HC specifications, Architects, M&E drawings and specifications where issued.

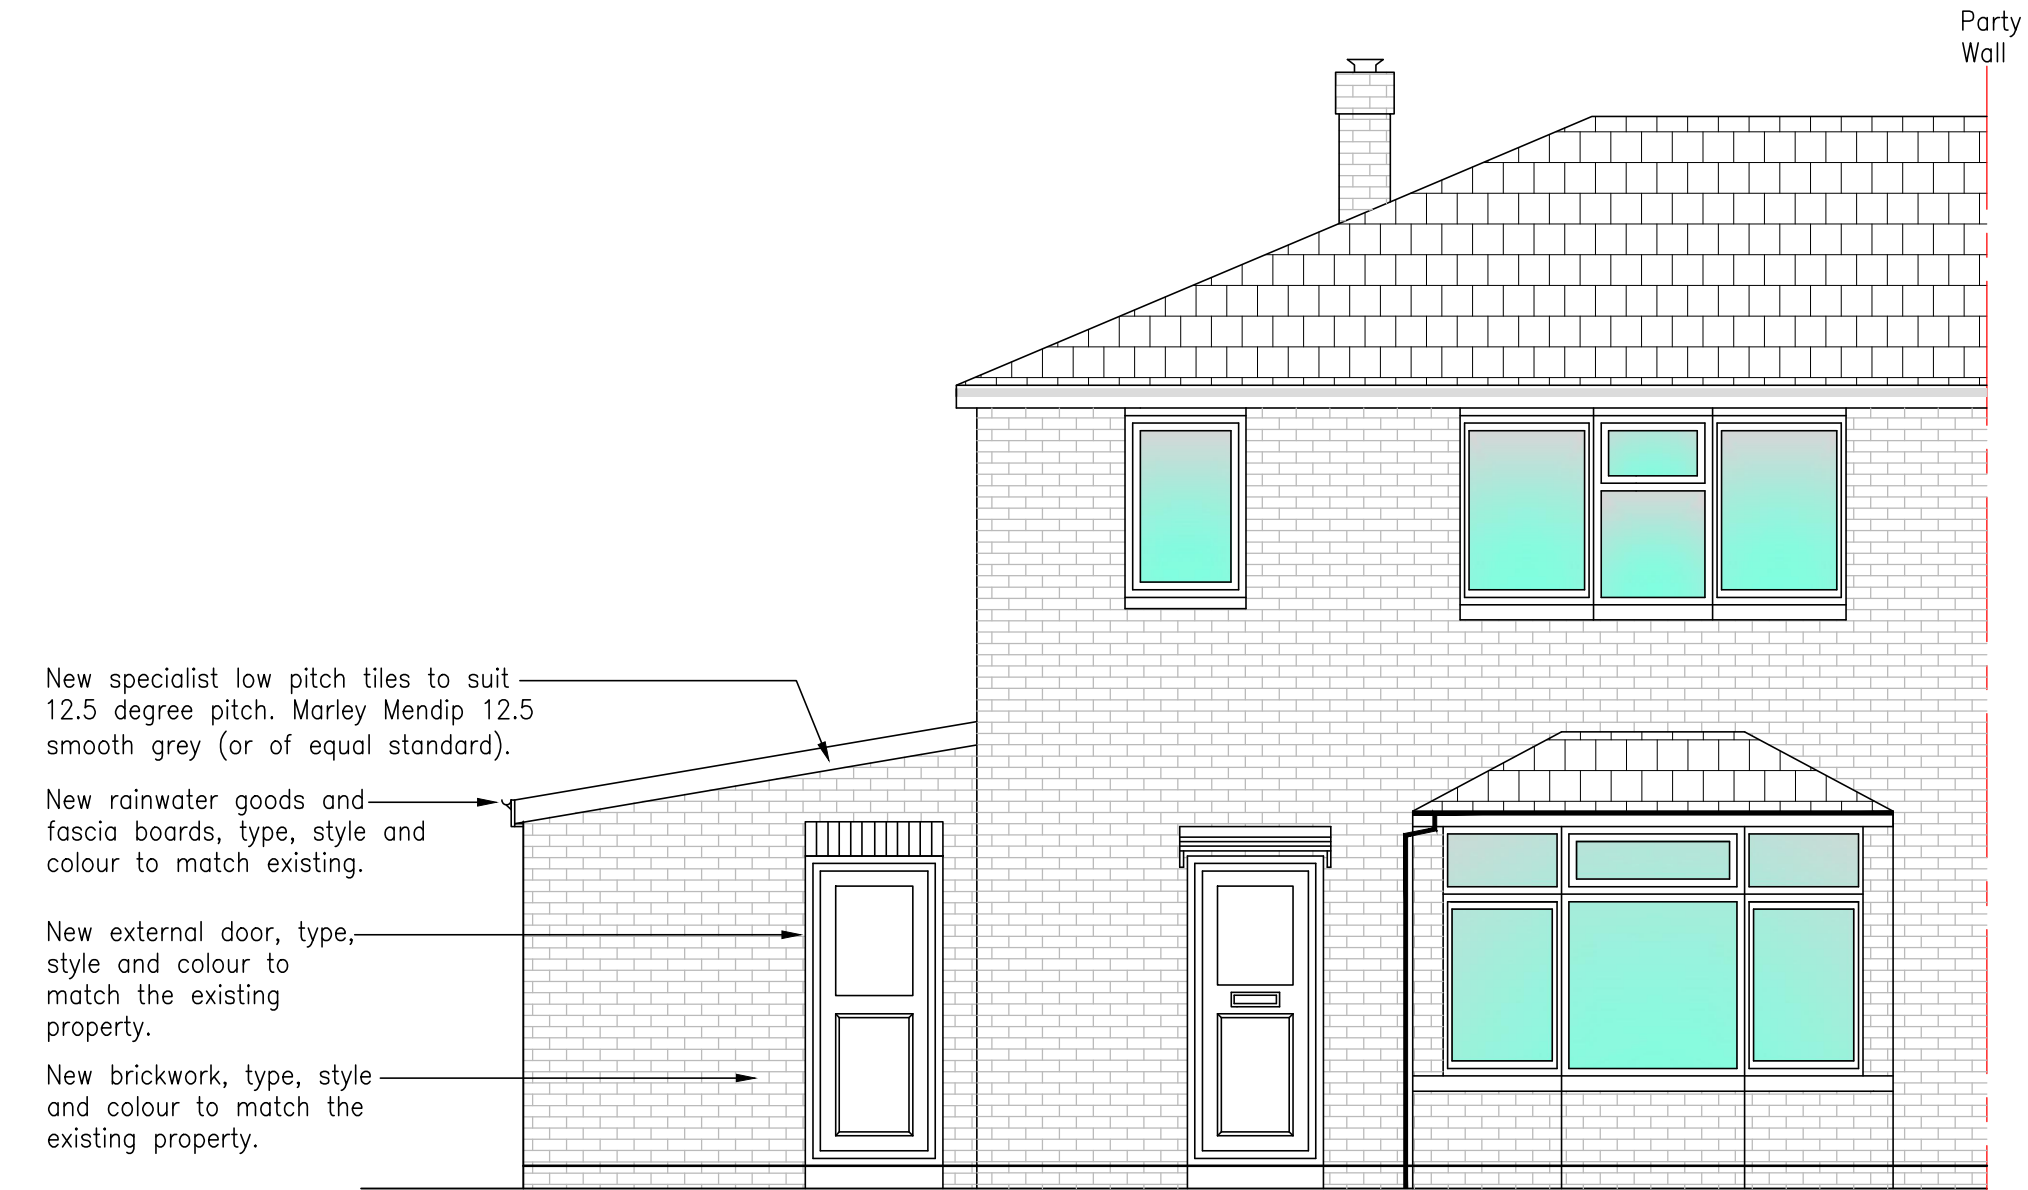


ELEVATION – PROPOSED FRONT

Scale 1:50




ELEVATION – PROPOSED SIDE

Scale 1:50

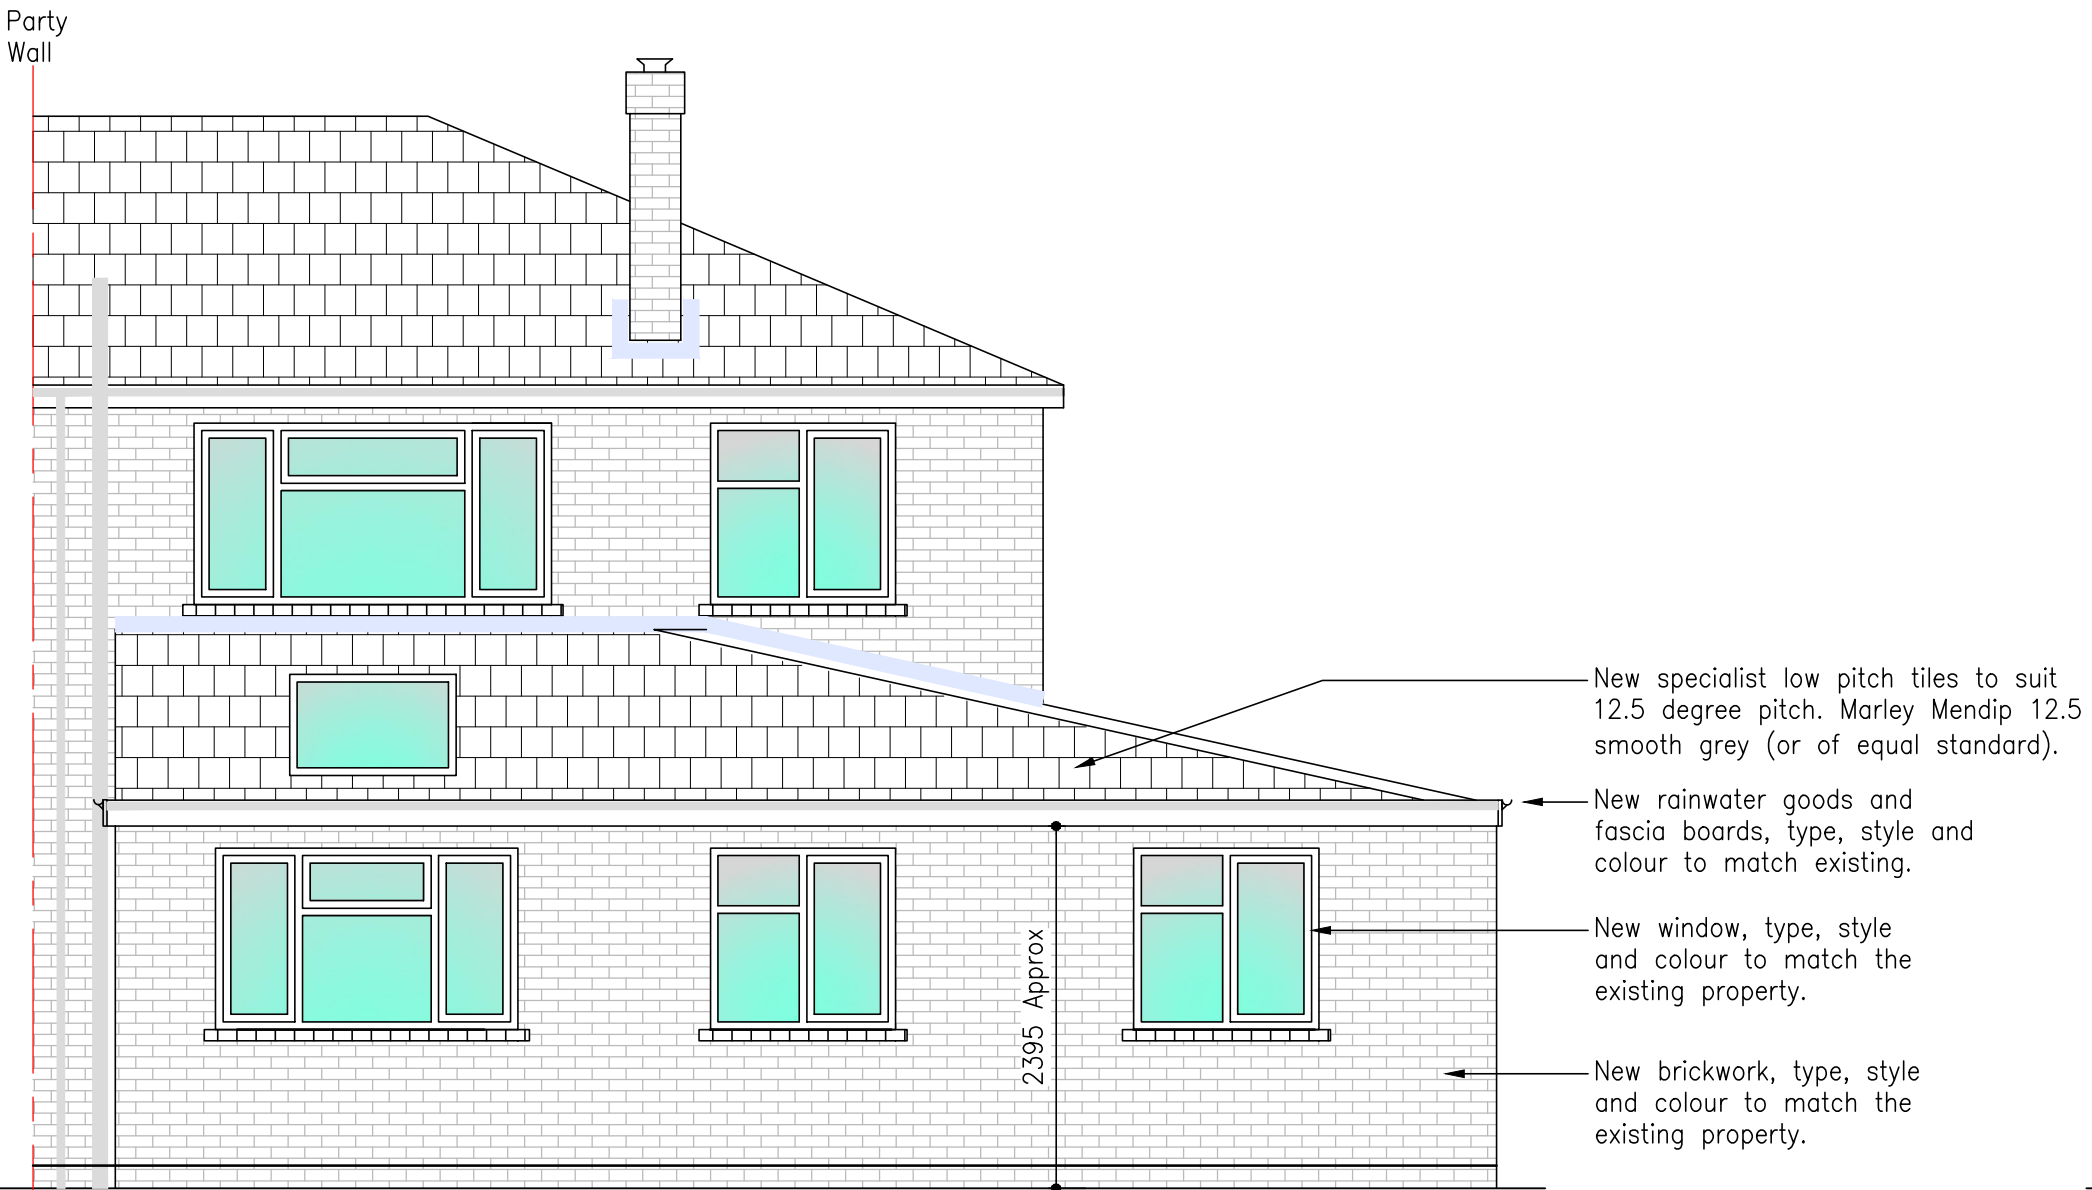


ELEVATION – PROPOSED REAR

Scale 1:50

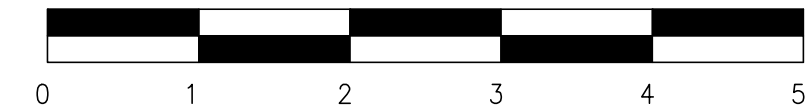

SCALE BAR 1:50

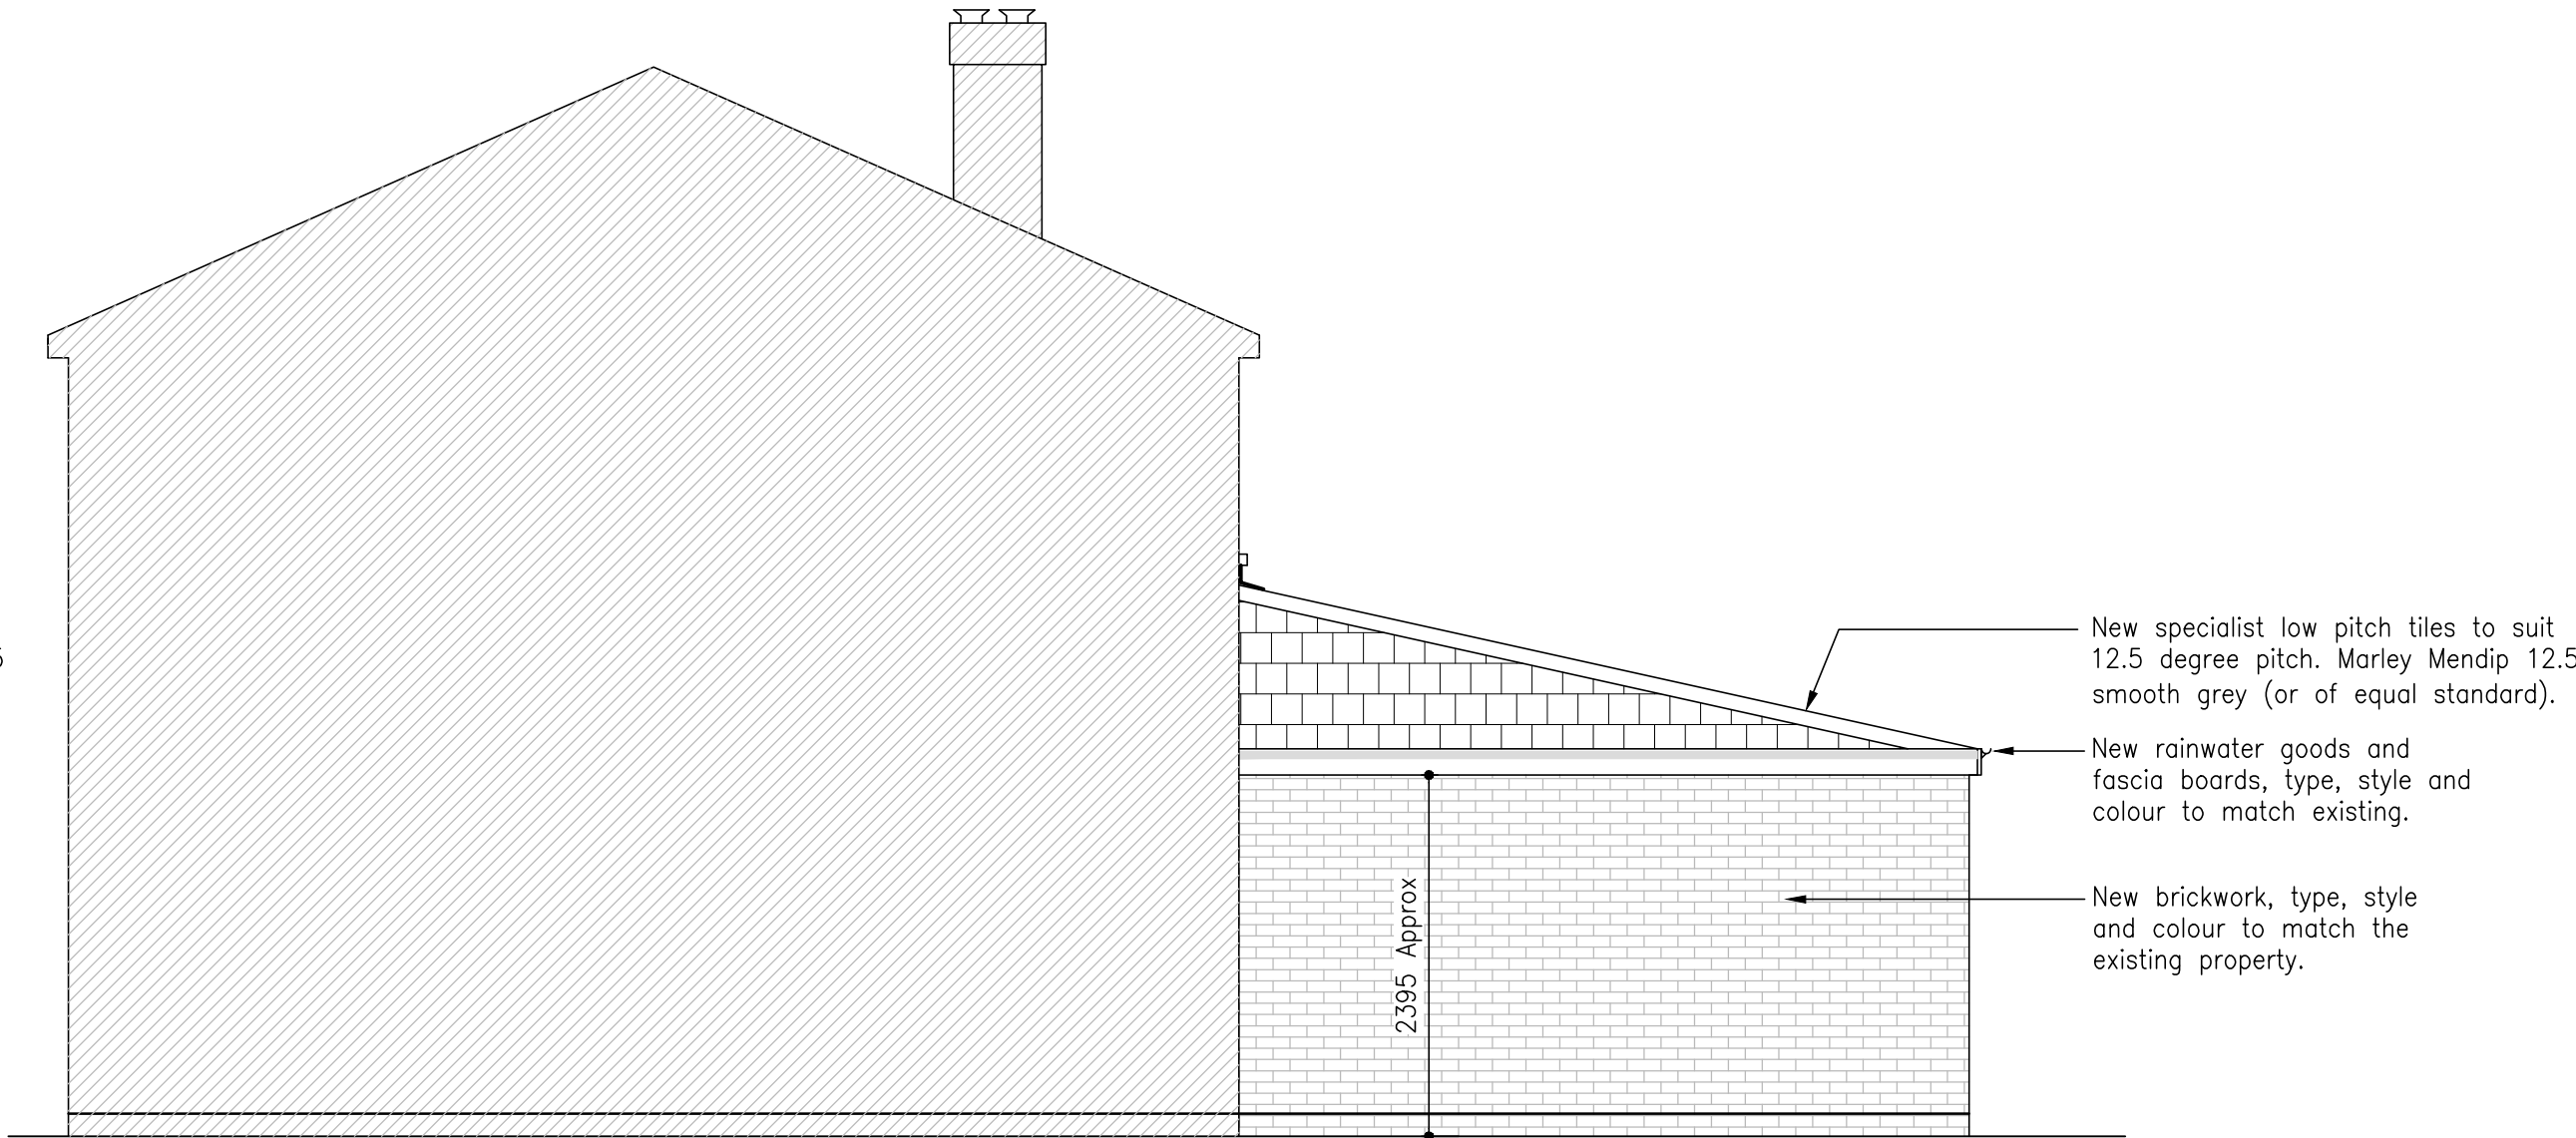

ELEVATION – PROPOSED SIDE
FROM No. 2 CHELMESFORD

Scale 1:50

REV	DATE	BY	DETAILS OF REVISION
ARCHITECT / CLIENT			
MISS EUNICE OSARO OMOGIATE			
PROJECT			
4 CHELMSFORD AVENUE			
MANCHESTER			
M40 2XB			
TITLE			DRAWN BY
REAR AND SIDE EXTENSION			CR
PROPOSED ELEVATIONS			DATE
			17.09.23
			SCALE
			SHOWN@A1
DRAWING NO.			REVISION
HC-23344-(20)-03			-

HEALEY CONSULTING
Brunel House
63 Dale Street
Milnrow
Rochdale
OL16 3NJ
Tel: 01706 343961
Fax: 01706 343981
email: office@healeyconsulting.co.uk
copyright: Healey Consulting



PLANNING APPLICATION