


11

12

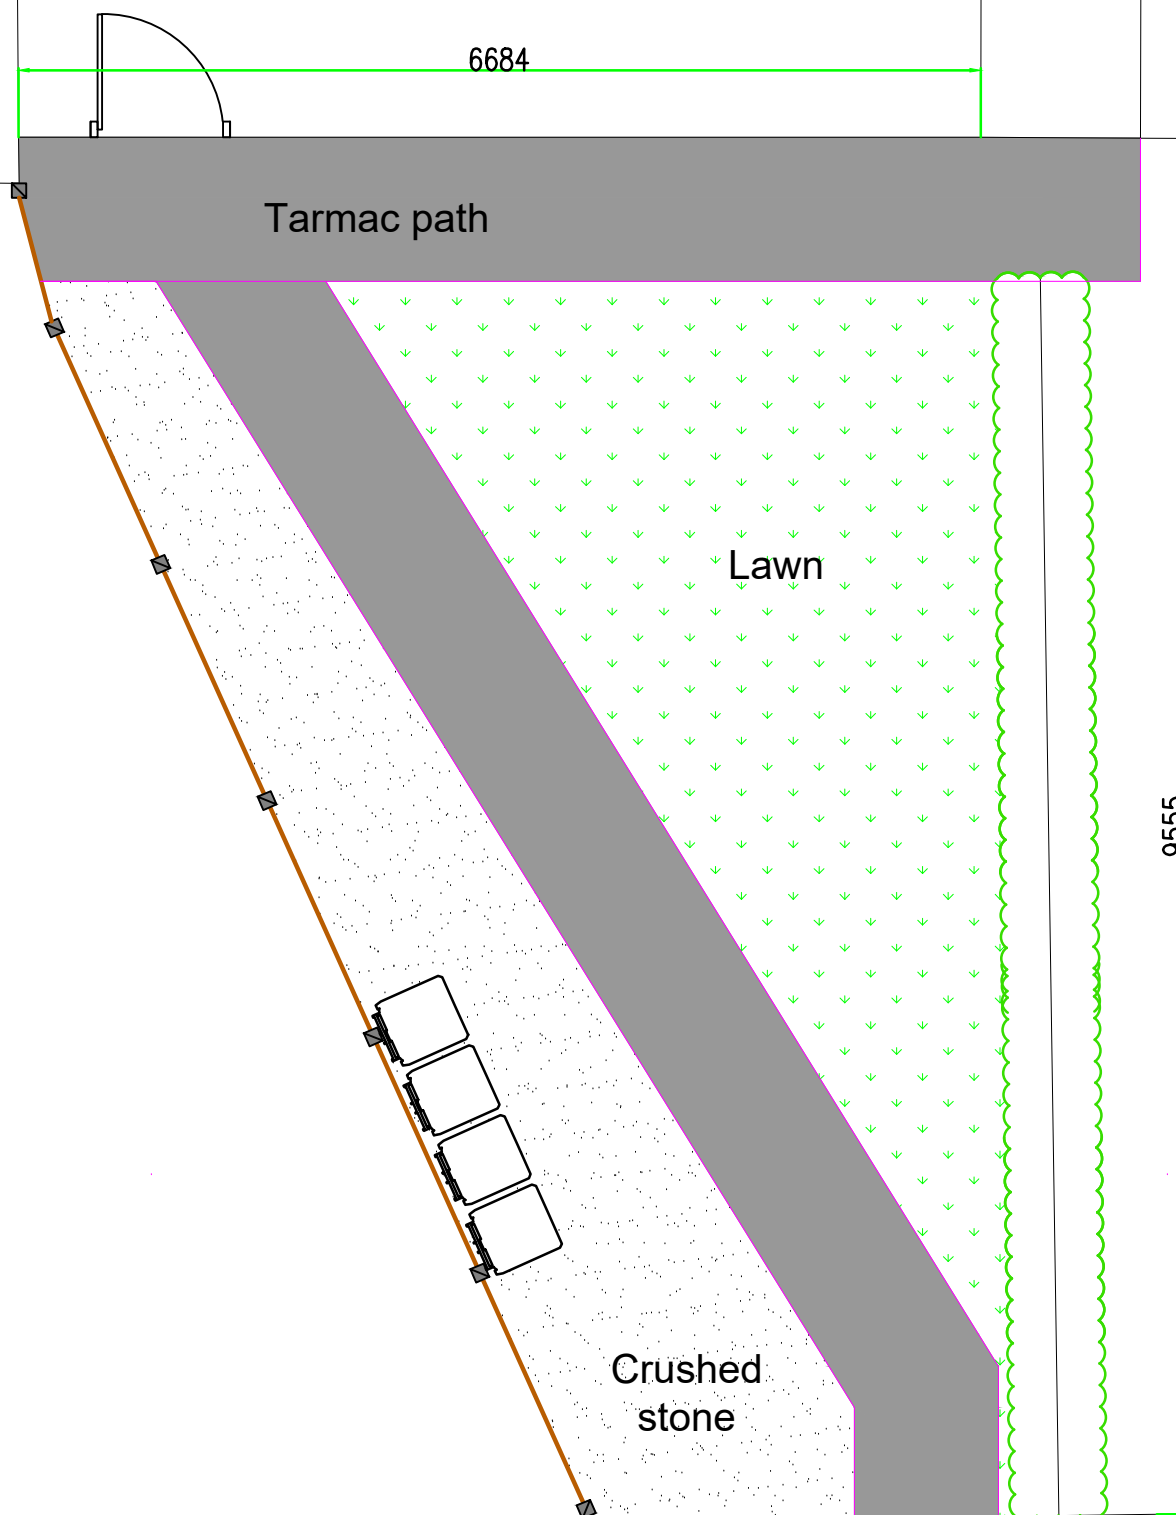

Address: 11 Gisburne Avenue, M40 0LB

Contact details: Ms Deletha Hughes Re. Klay Hughes Tel. 07389 020 227 / email: Delethadobbs@live.co.uk

DWG: Existing front garden

Revision:

Scale: 1:50 @ A3L

House type: 1085L

Date: June 2023

Drawn By: SNe