



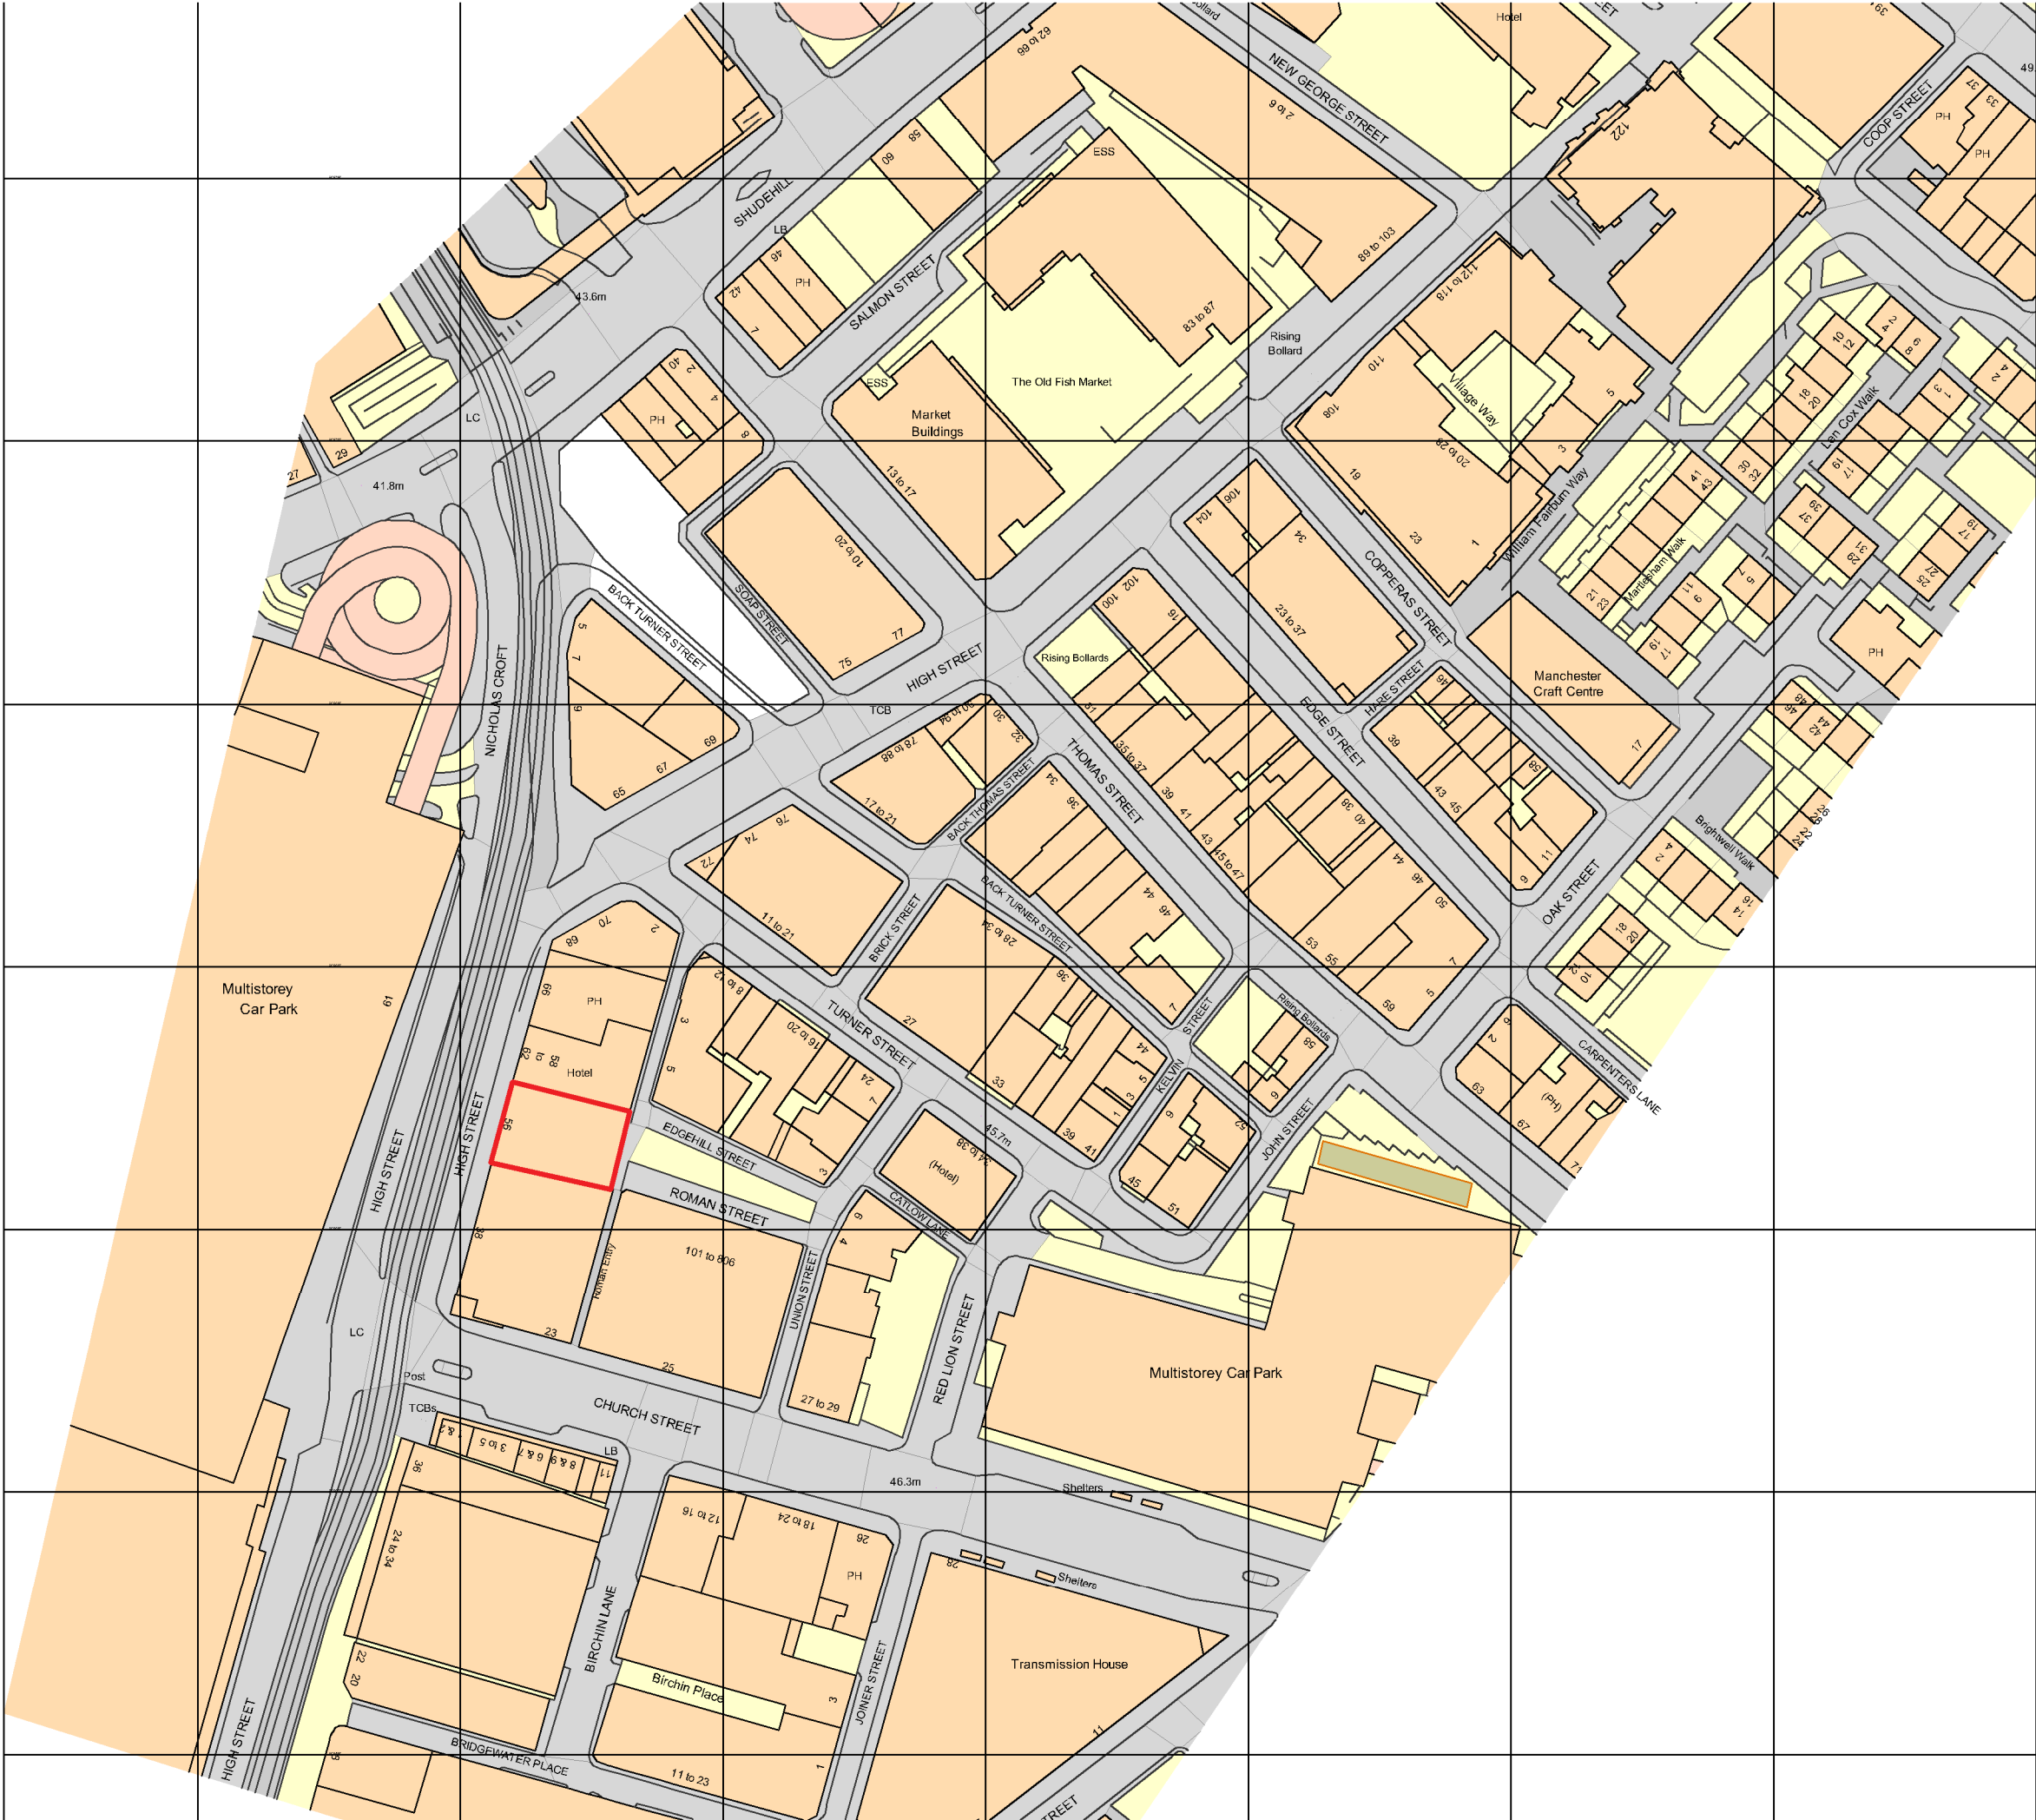

© Copyright: All rights reserved. This drawing must not be reproduced without permission.
Do not scale from this drawing. All dimensions are in millimetres unless otherwise stated.
Any discrepancies should be reported to the Architect.

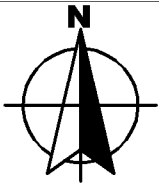

P1	Issued For Planning	27.02.23	EH	SB
PLANNING				
Version	Description	Date	Drawn	Checked
Halliday Meecham Architects Limited				
111 Piccadilly Manchester M1 2HY +44 (0)161 661 5566				
4 Devonshire Street London W1W 5DT +44 (0)203 440 5175				
hma@hallidaymeecham.com www.hallidaymeecham.com				
Client:	Wardens			
Project:	56 High St, Manchester M4 1ED			
Phase/Location:	56 High St, Manchester M4 1ED			
Drawing:	Site Location Plan			
Scale @ A3	Date:	Drawn:	Checked:	Job No.
1:1250	30.01.23	EH	SB	5540
Drawing Ref.	5540-HMA-HS-00-DR-A-00001			Drawing No.
				00001
				Revision
				P1