




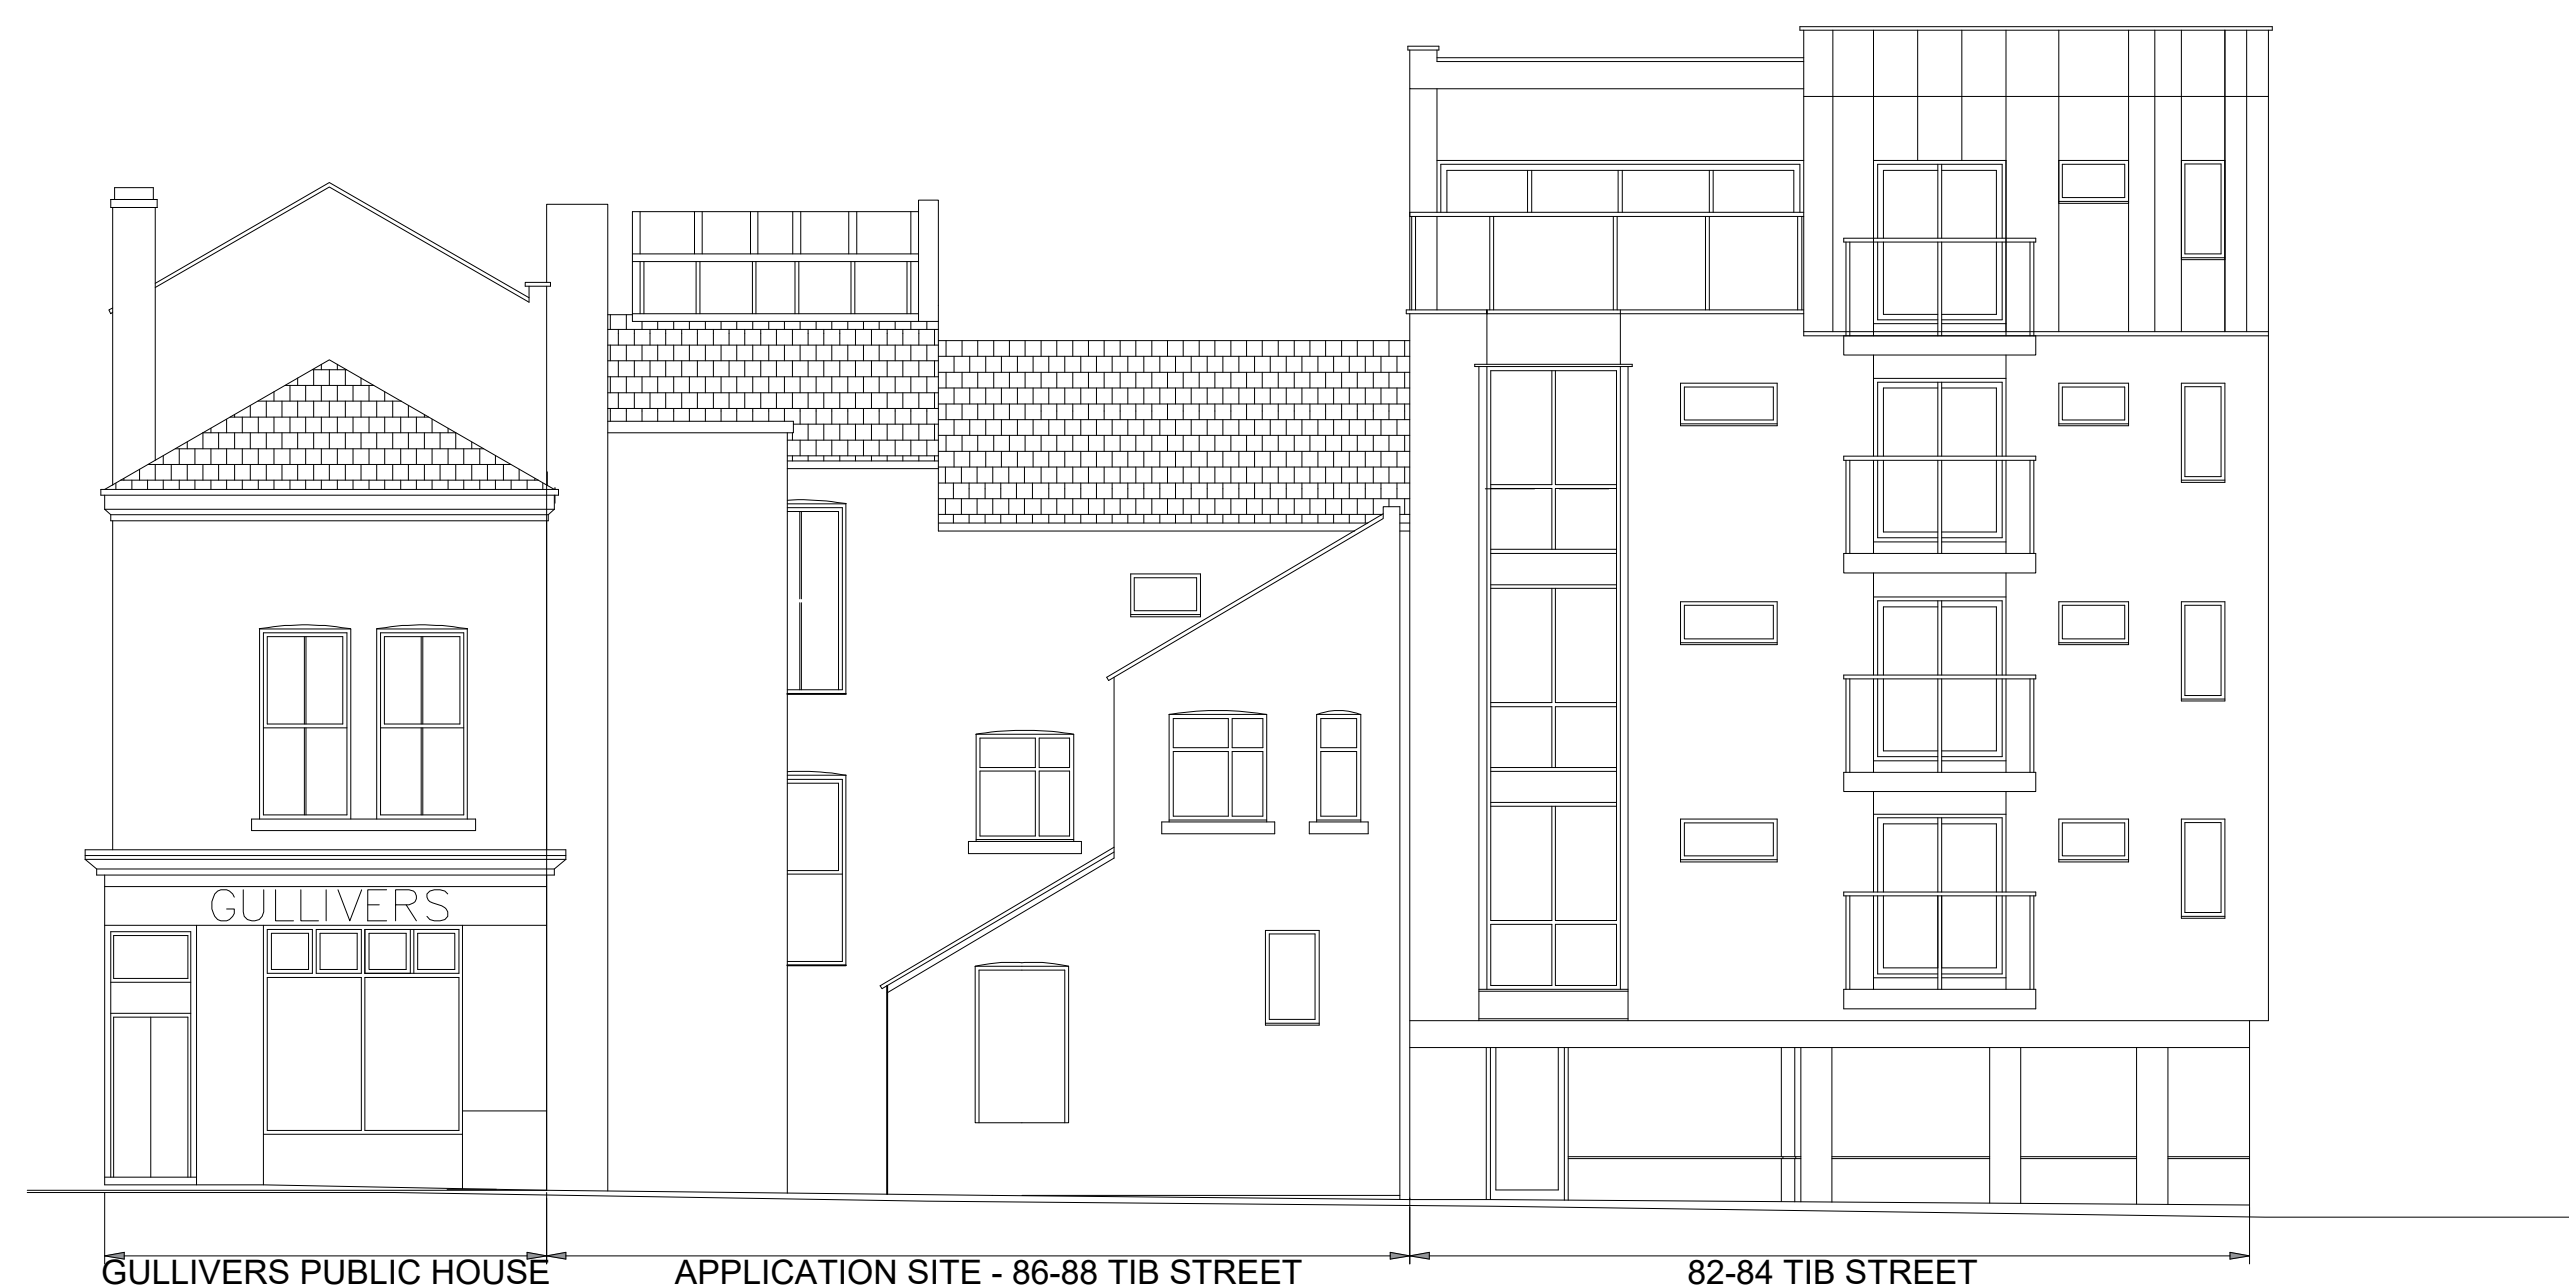

ELEVATION A - TIB STREET

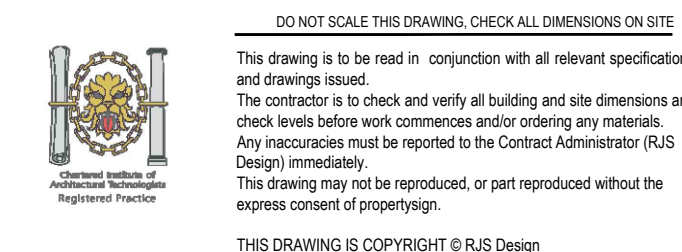

ELEVATION C

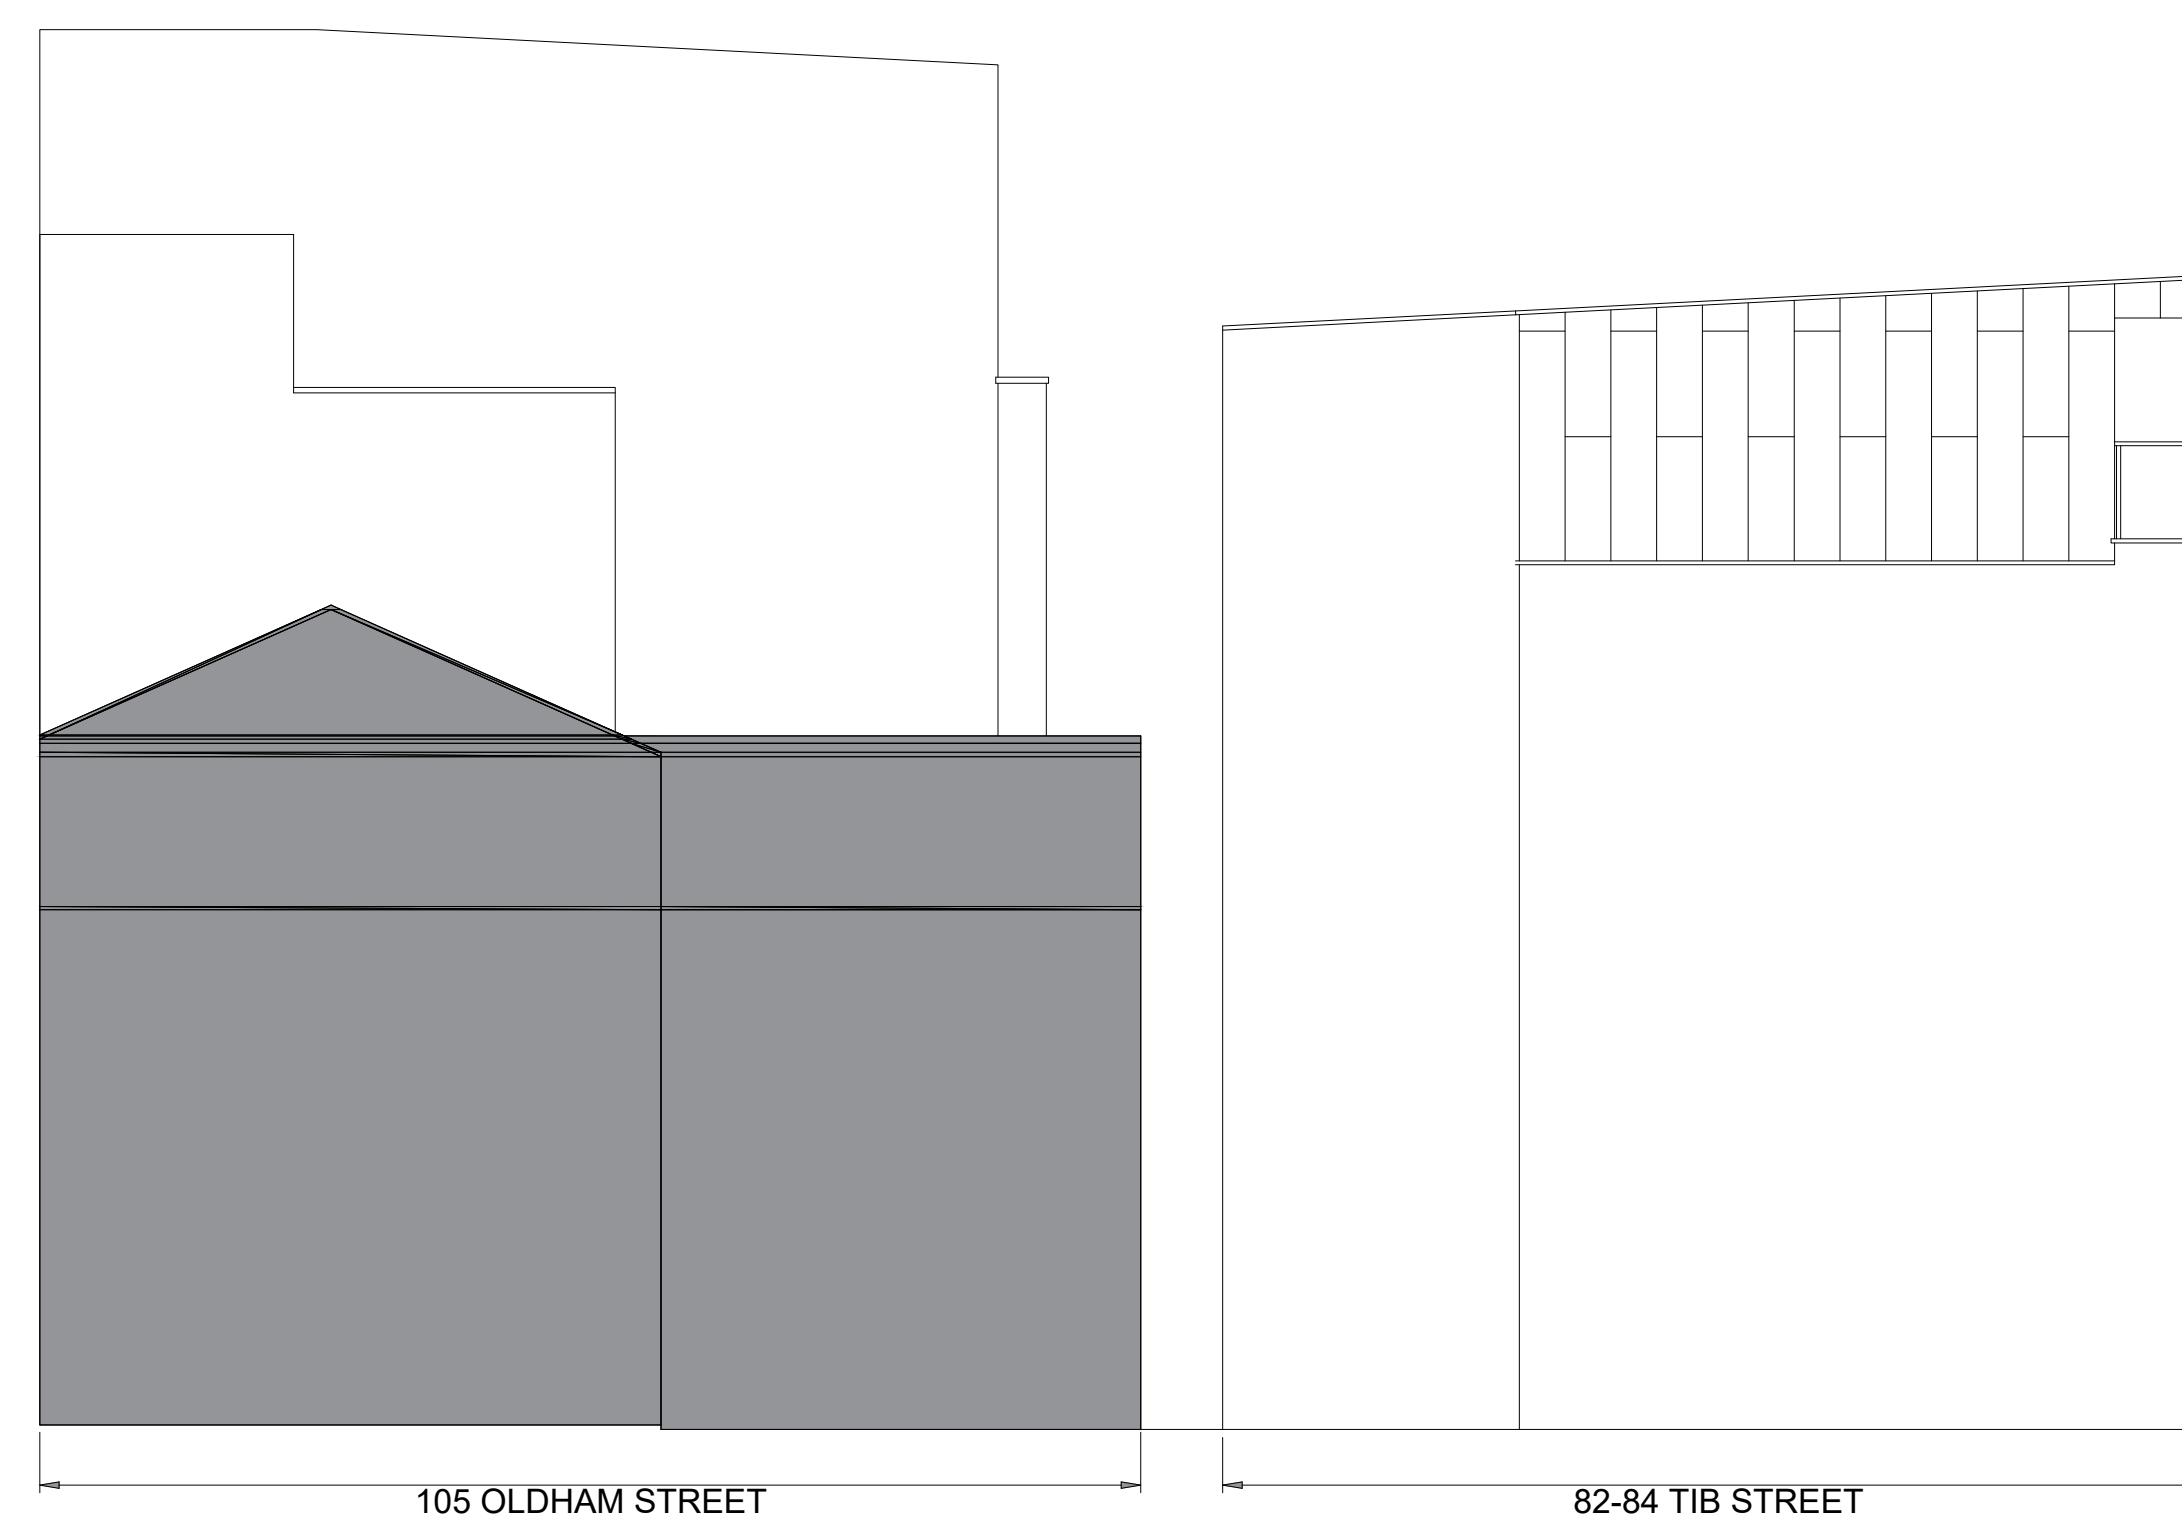

ELEVATION B

Existing Elevations

Scale 1:100 @ A1

Drawing Status

- ☐ PRELIMINARY FOR APPROVAL
- ☐ AGREED LAYOUT -SIGNED OFF
- ☒ PLANNING DRAWING
- ☐ BUILDING CONTROL DRAWING
- ☐ TENDER DRAWING
- ☐ CONTRACT DRAWING
- ☐ CONSTRUCTION DRAWING
- ☐ AS-BUILT DRAWING

Date:	Revision:		Dr:
Client:			
Drawing Issue:			
PLANNING			
Project:			
86-88_TIB_STREET, MANCHESTER			
Drawing Title:			
EXISTING_ELEVATIONS			
Scale:	Drawing No:		
AS SHOWN ON	RUS - PL_004		
Revision:	Drawn:	Authorised by:	Date:
	RUS	RUS	AUG. 2002

Tel: 07875 095563
Email: info@rjs-design.co.uk
Web: www.rjs-designs.co.uk