
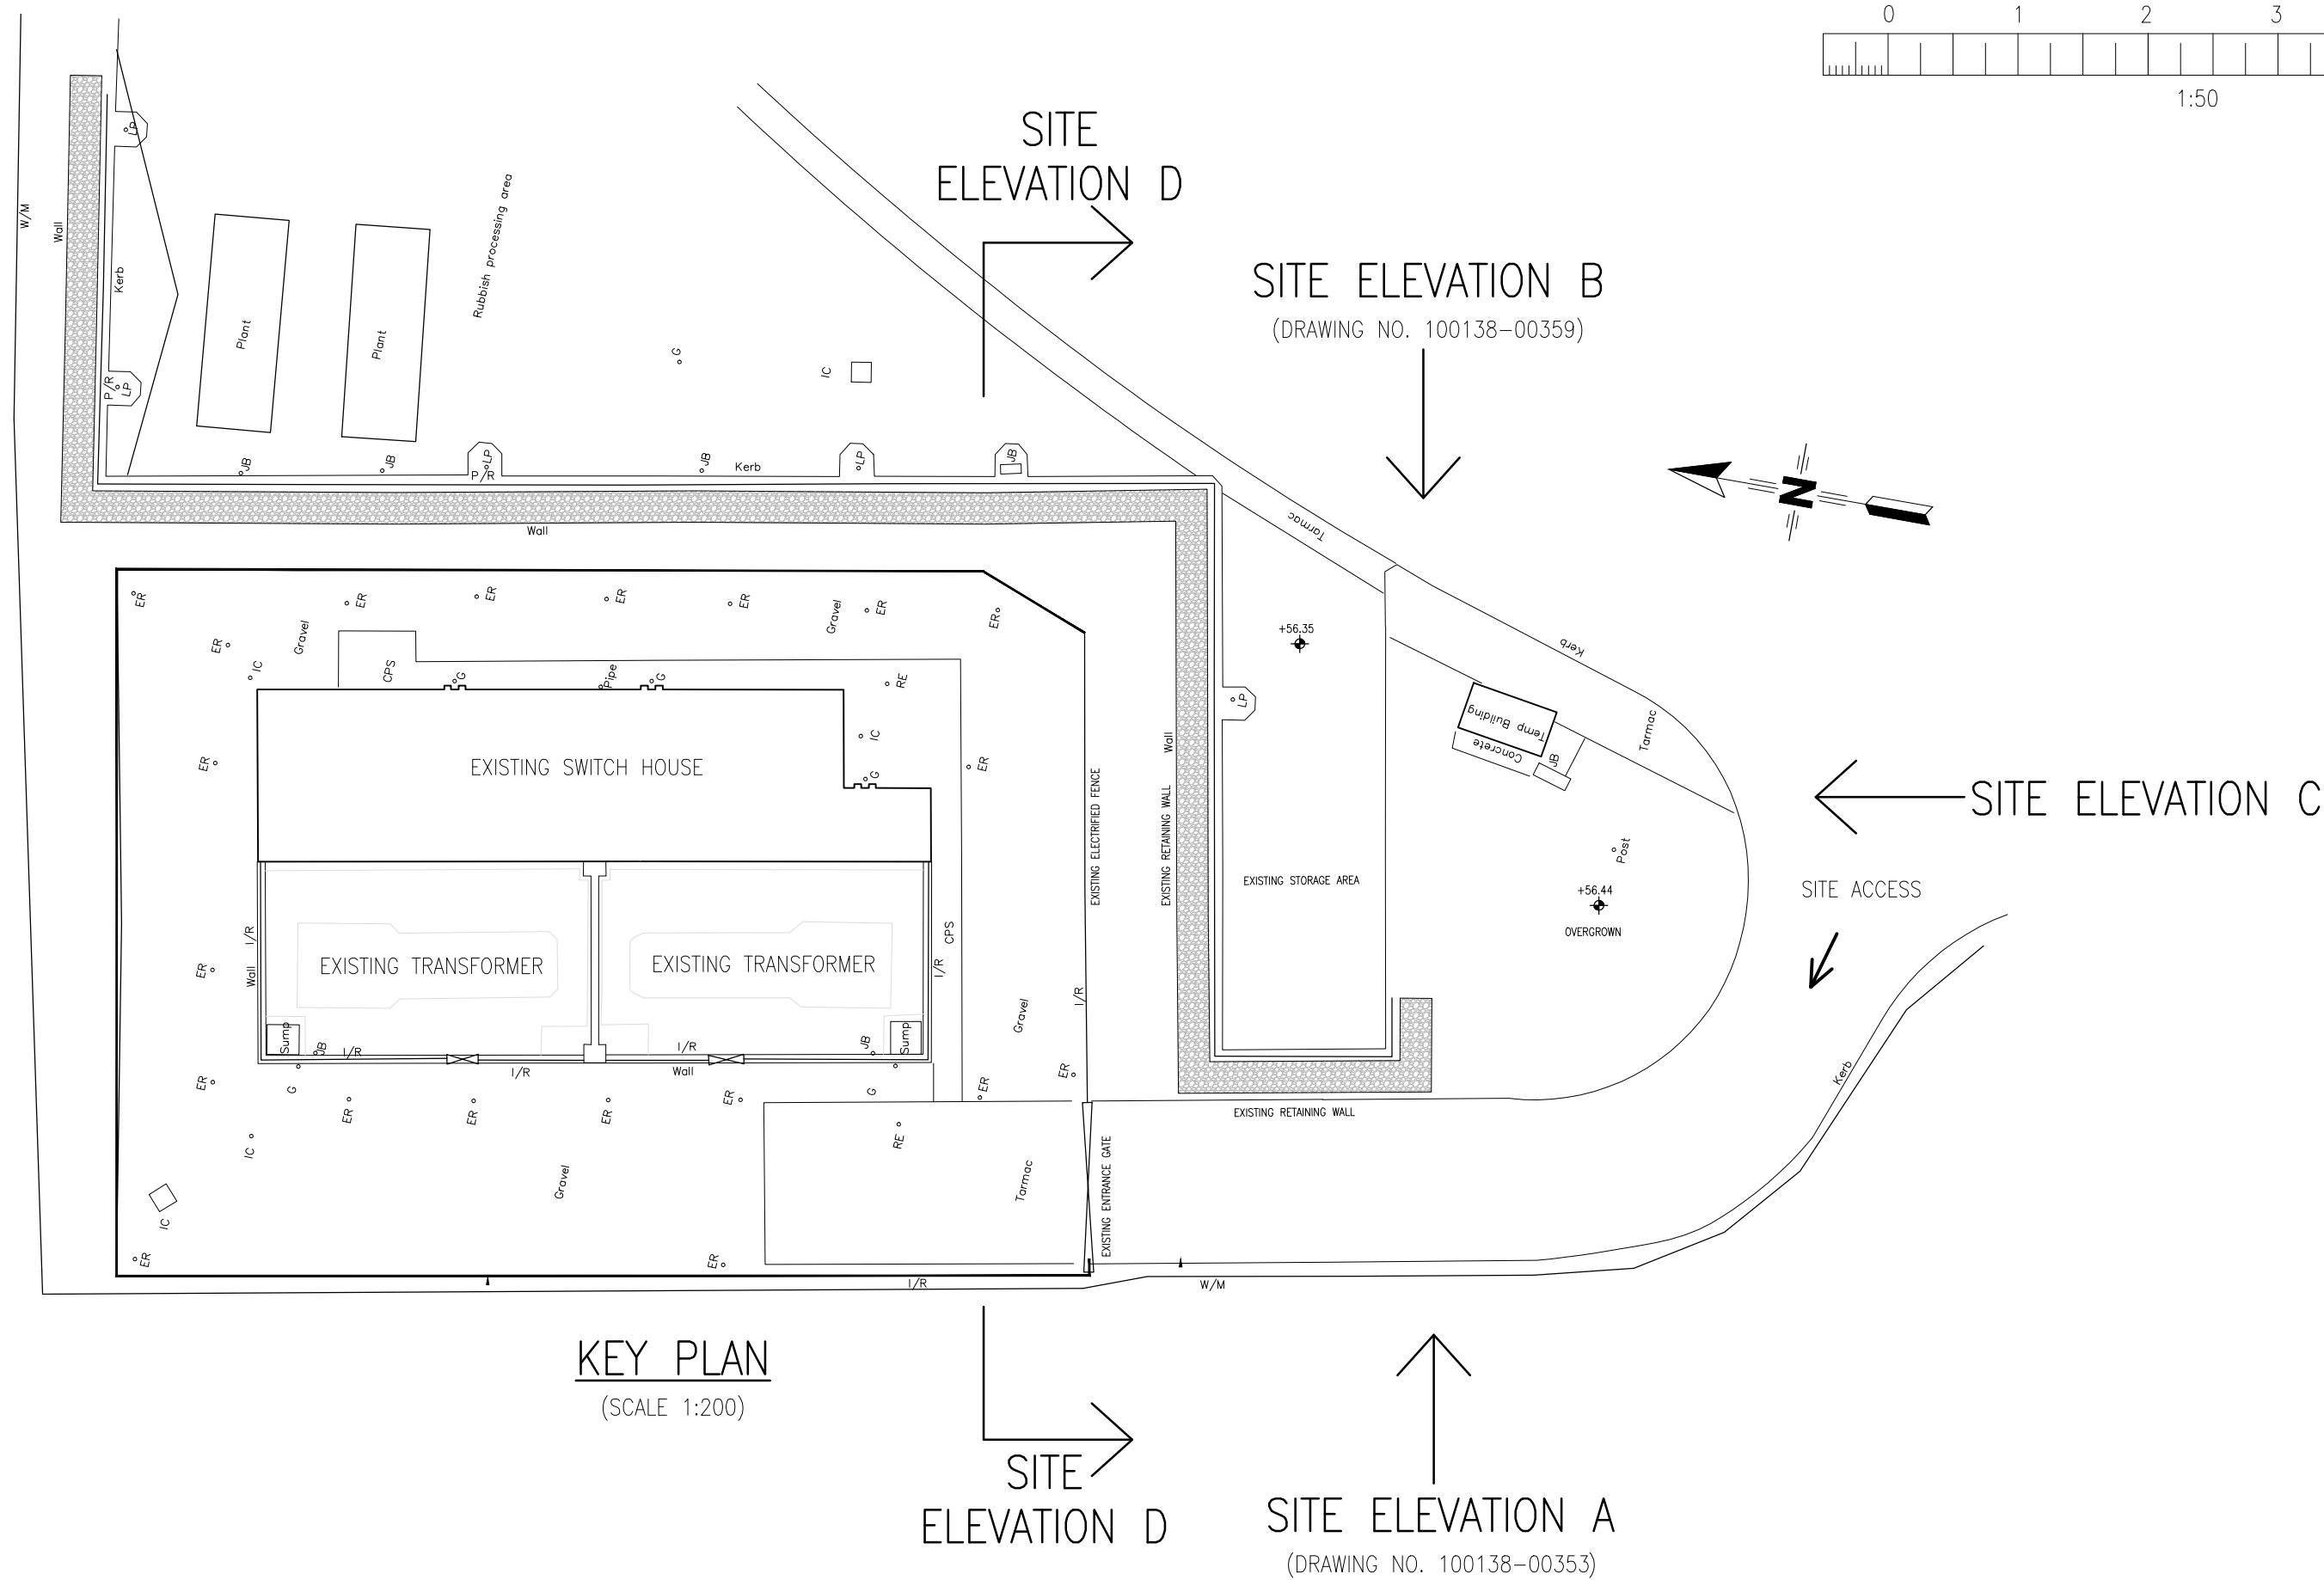
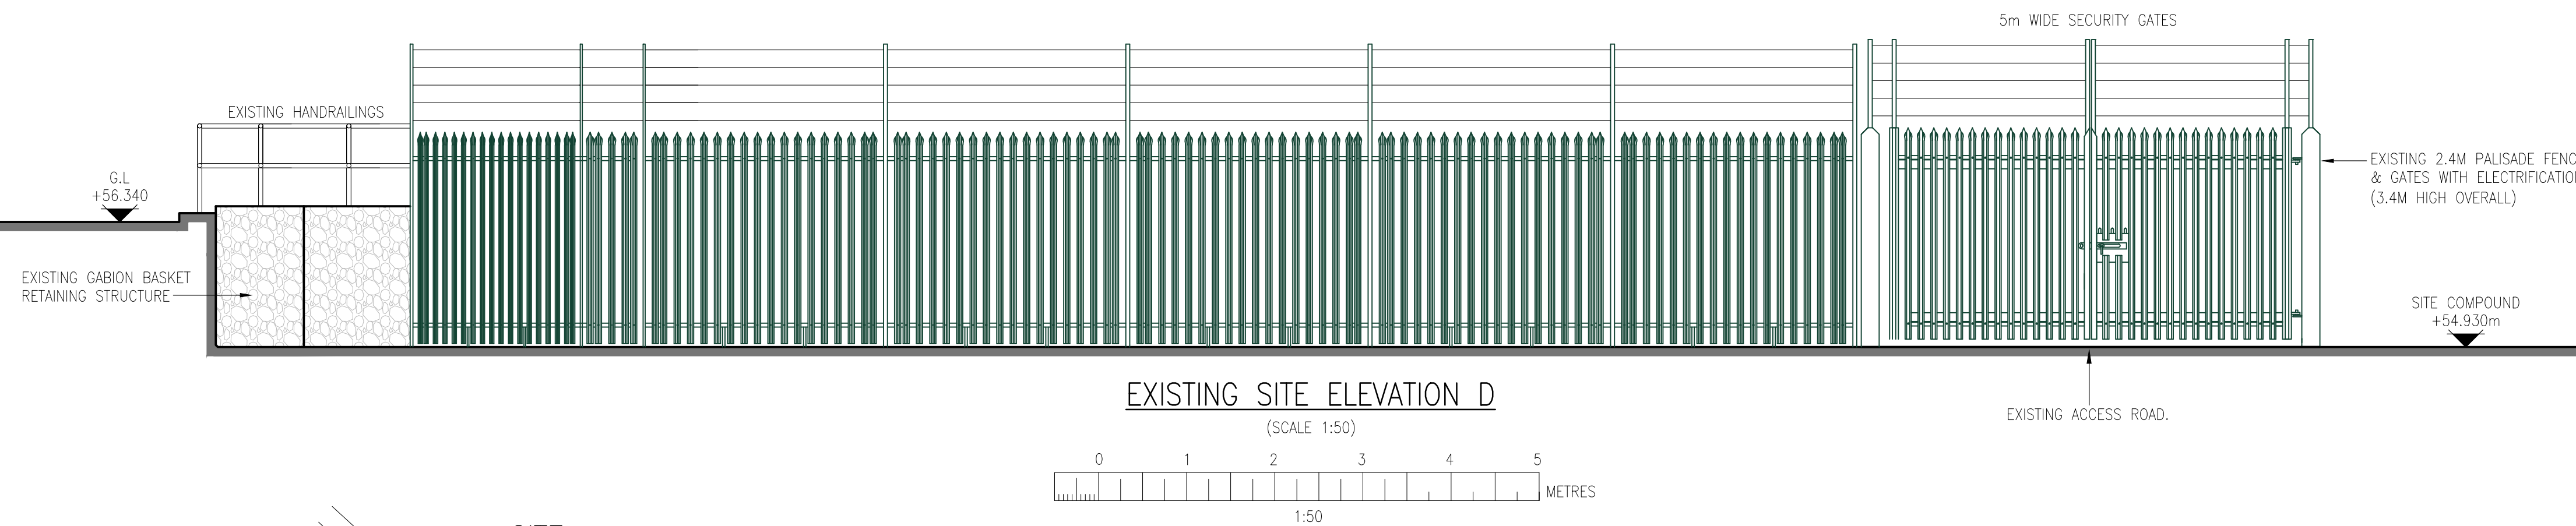


GENERAL NOTES

FOR GENERAL NOTES AND REFERENCE DRAWINGS SEE
DWG No. 100138-00350.

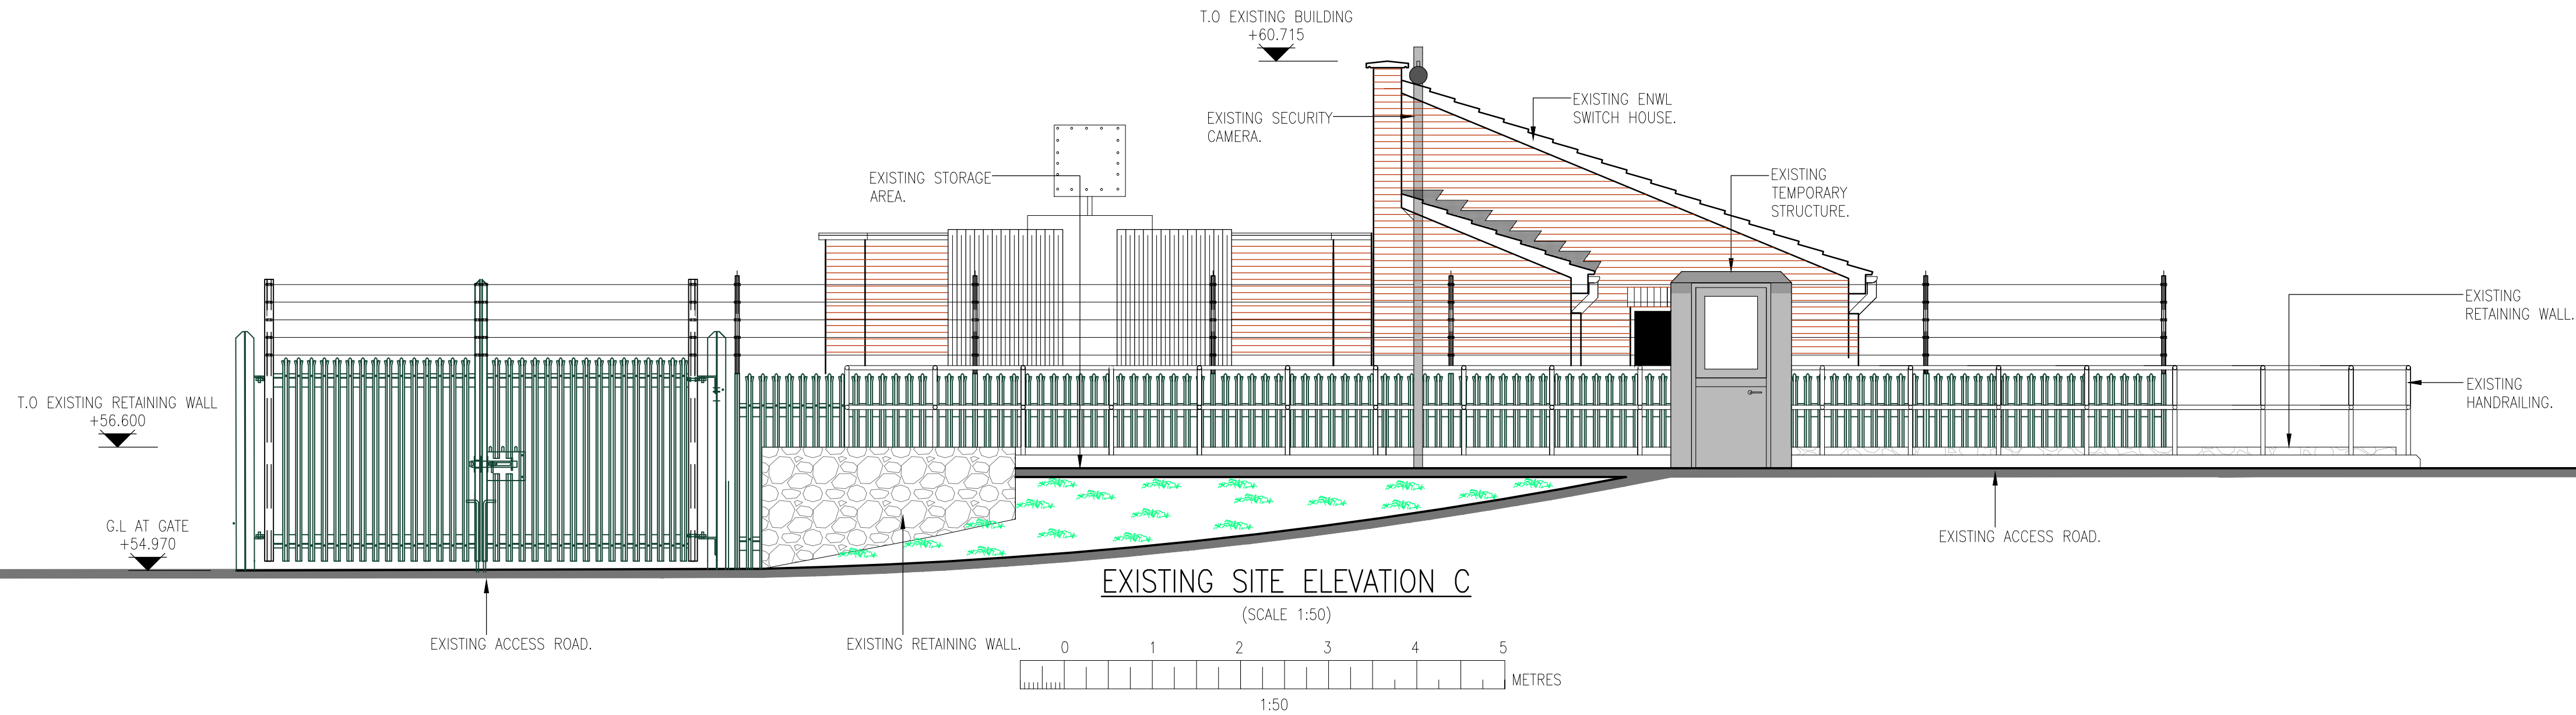

REVISION 001

ADDITIONAL DRAWING PRODUCED FOR PLANNING. REFER ALSO TO
DRAWING NO. 100138-00352 FOR EXISTING EXTERNAL
ELEVATIONS A AND B

THIS DRAWING AND ANY INFORMATION OR DESCRIPTIVE MATTER SET OUT HEREON ARE THE CONFIDENTIAL AND COPYRIGHT PROPERTY OF ELECTRICITY NORTH WEST LIMITED AND MUST NOT BE DISCLOSED, LOANED, COPIED OR USED FOR ANY PURPOSE WITHOUT WRITTEN PERMISSION.				
NOT TO BE SCALED.		UNLESS OTHERWISE STATED DIMENSIONS ARE IN MILLIMETRES.		
REV	AMENDMENTS	DRAWN	APP.	DATE
001	AS NOTED – ISSUED FOR PLANNING	TR	JAB	30-11-22



ELECTRICITY NORTH WEST
FREDERICK ROAD
SALFORD M6 6QH

EASTLANDS PRIMARY SUBSTATION T13 TRANSFORMER AND SWITCH HOUSE PLANNING DRAWINGS EXISTING EXTERNAL ELEVATIONS SHEET 2 OF 2				
SCALE	AS SHOWN AT A1	SITE NAME	EASTLANDS PRIMARY SUBSTATION	
DRAWN	JEWB	PROJECT	T13 TRANSFORMER AND SWITCH HOUSE	
APPROVED	JAB	P.F.R. NO.	100138	DWG STATUS RELEASED
DATE	OCT 21	DRAWING NUMBER	100138-00358	
SHEET SIZE	A1	REVISION	001	
OLD DWG NO	-			