


Planning Document

17 Kildare Road, Manchester, M21 0YG

NOTE:
All elements indicated in red
dash lines to be demolished
and make good surrounding
areas ready to receive new
construction

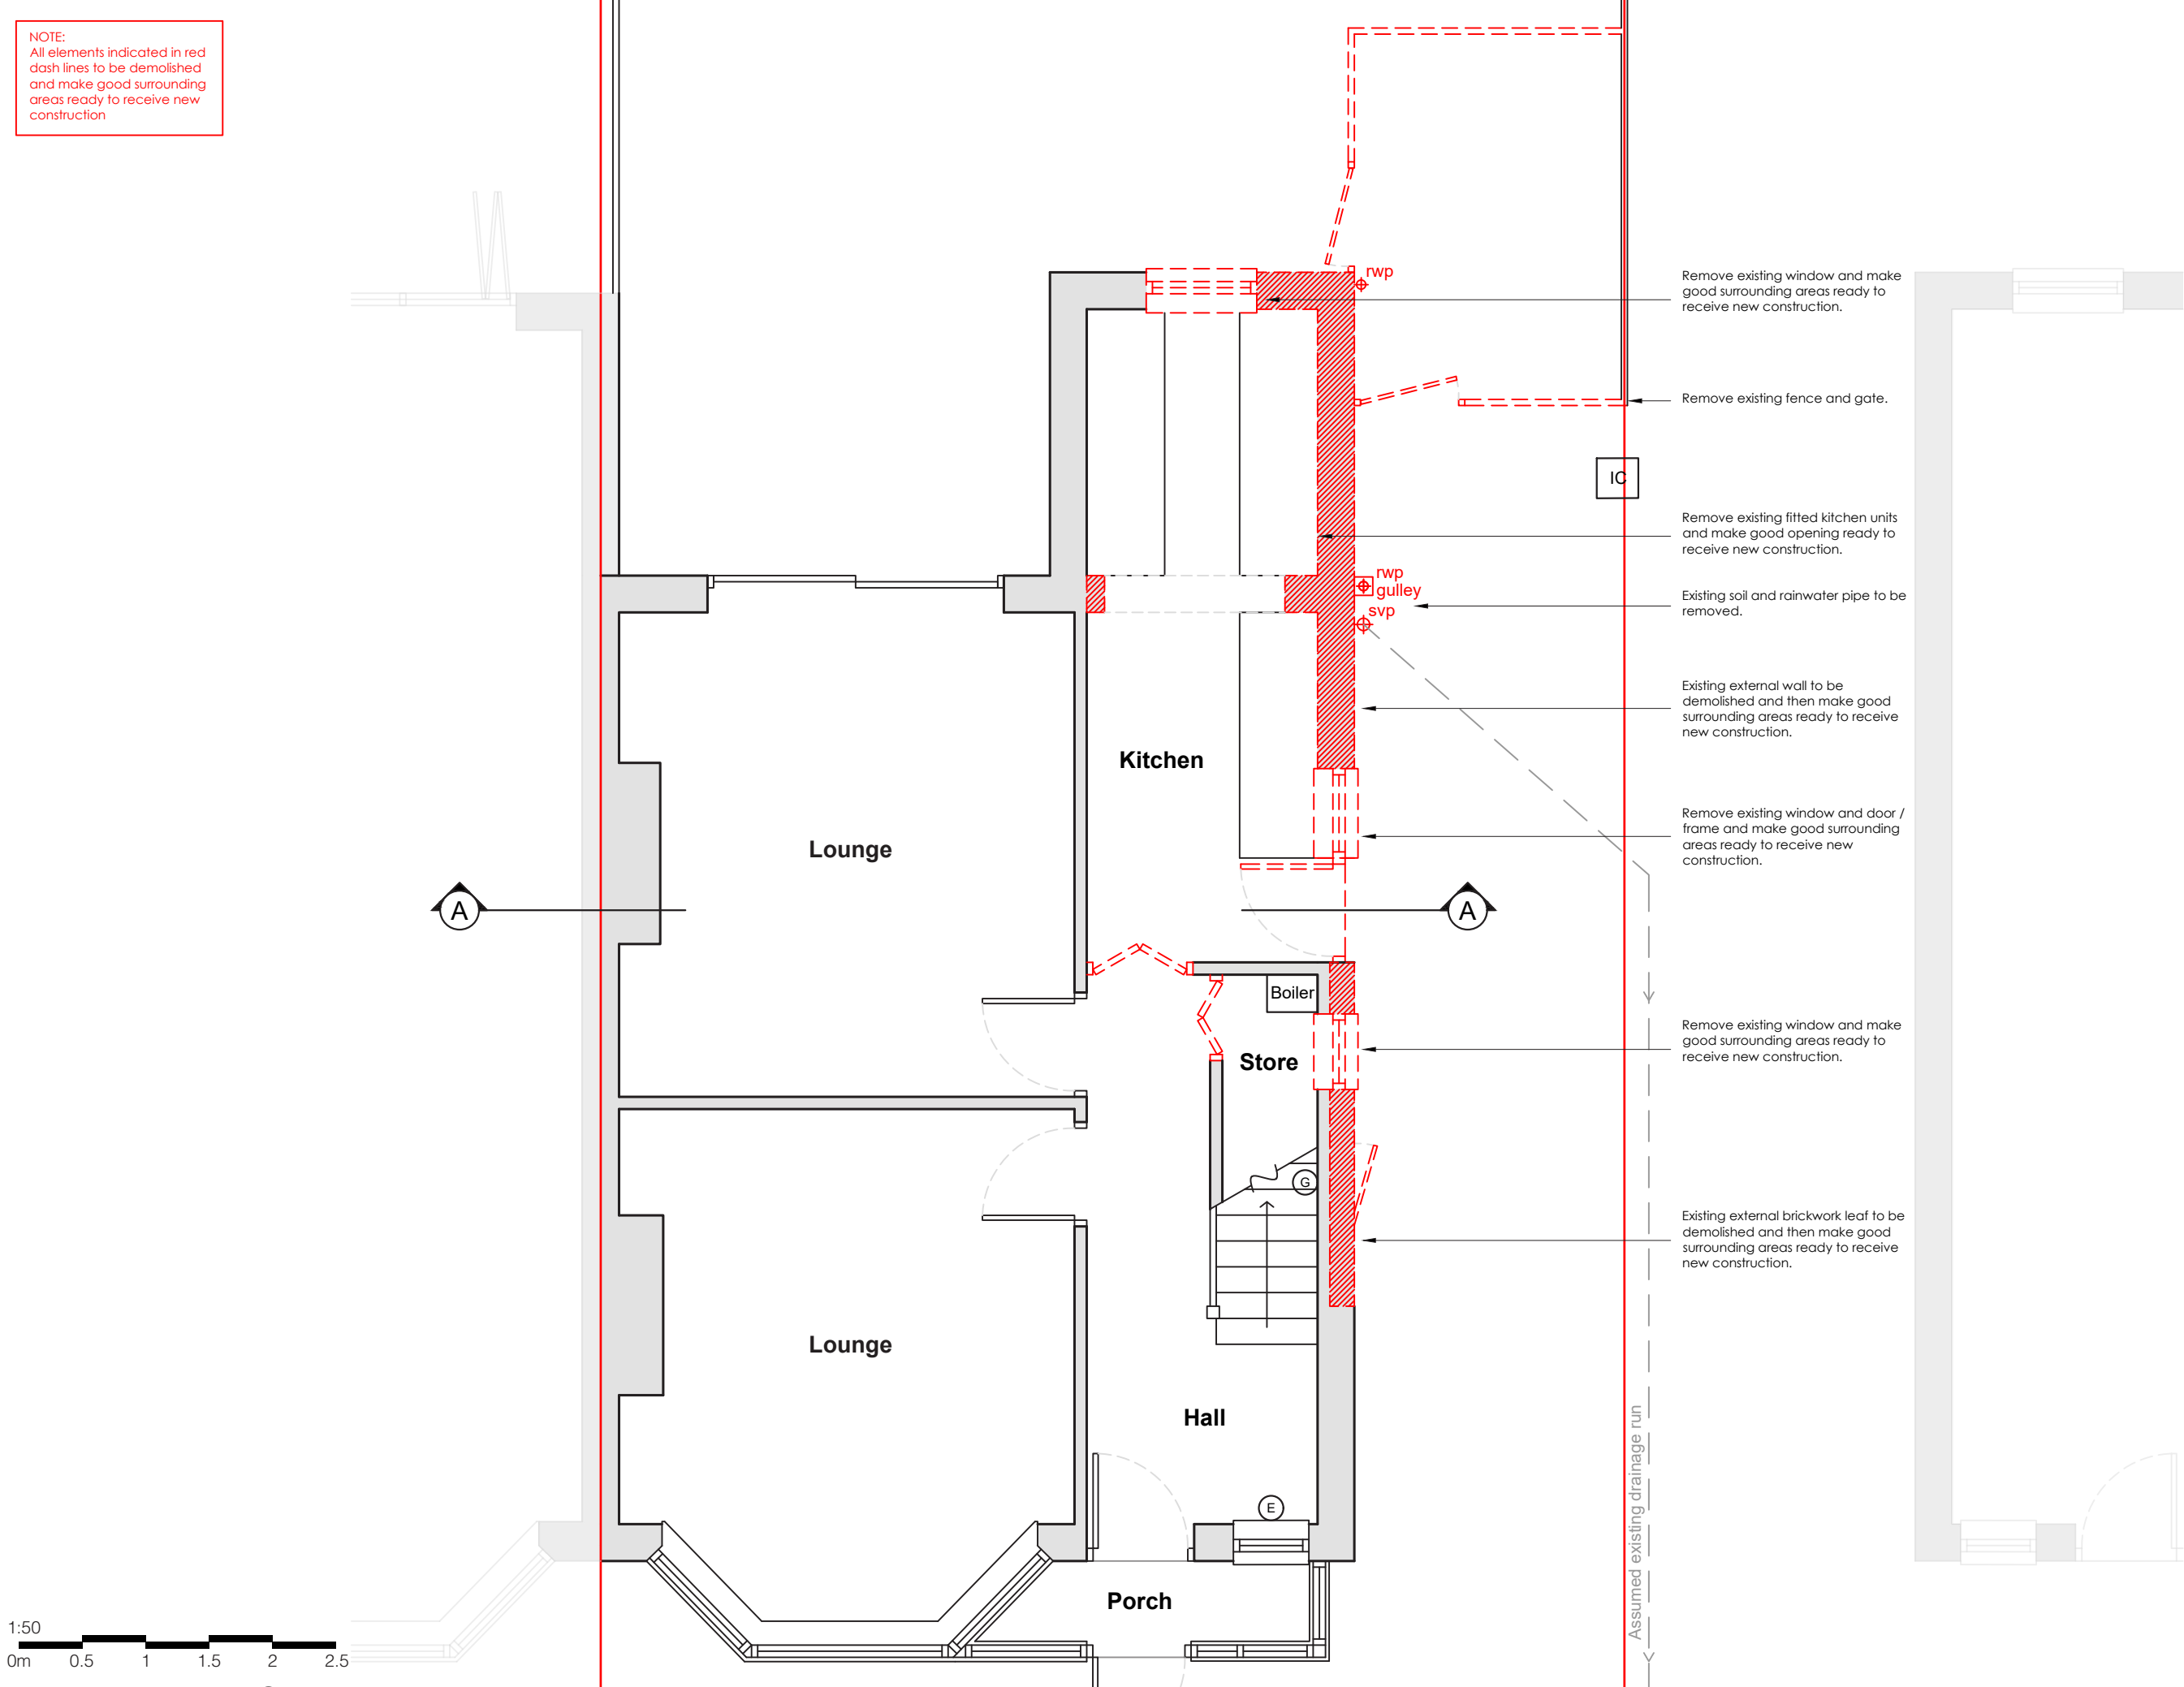

17 Kildare Road


JRA

Jake Rawlinson Architectural

info@jr-architectural.com

07480 658094

NOTE:
All elements indicated in red
dash lines to be demolished
and make good surrounding
areas ready to receive new
construction

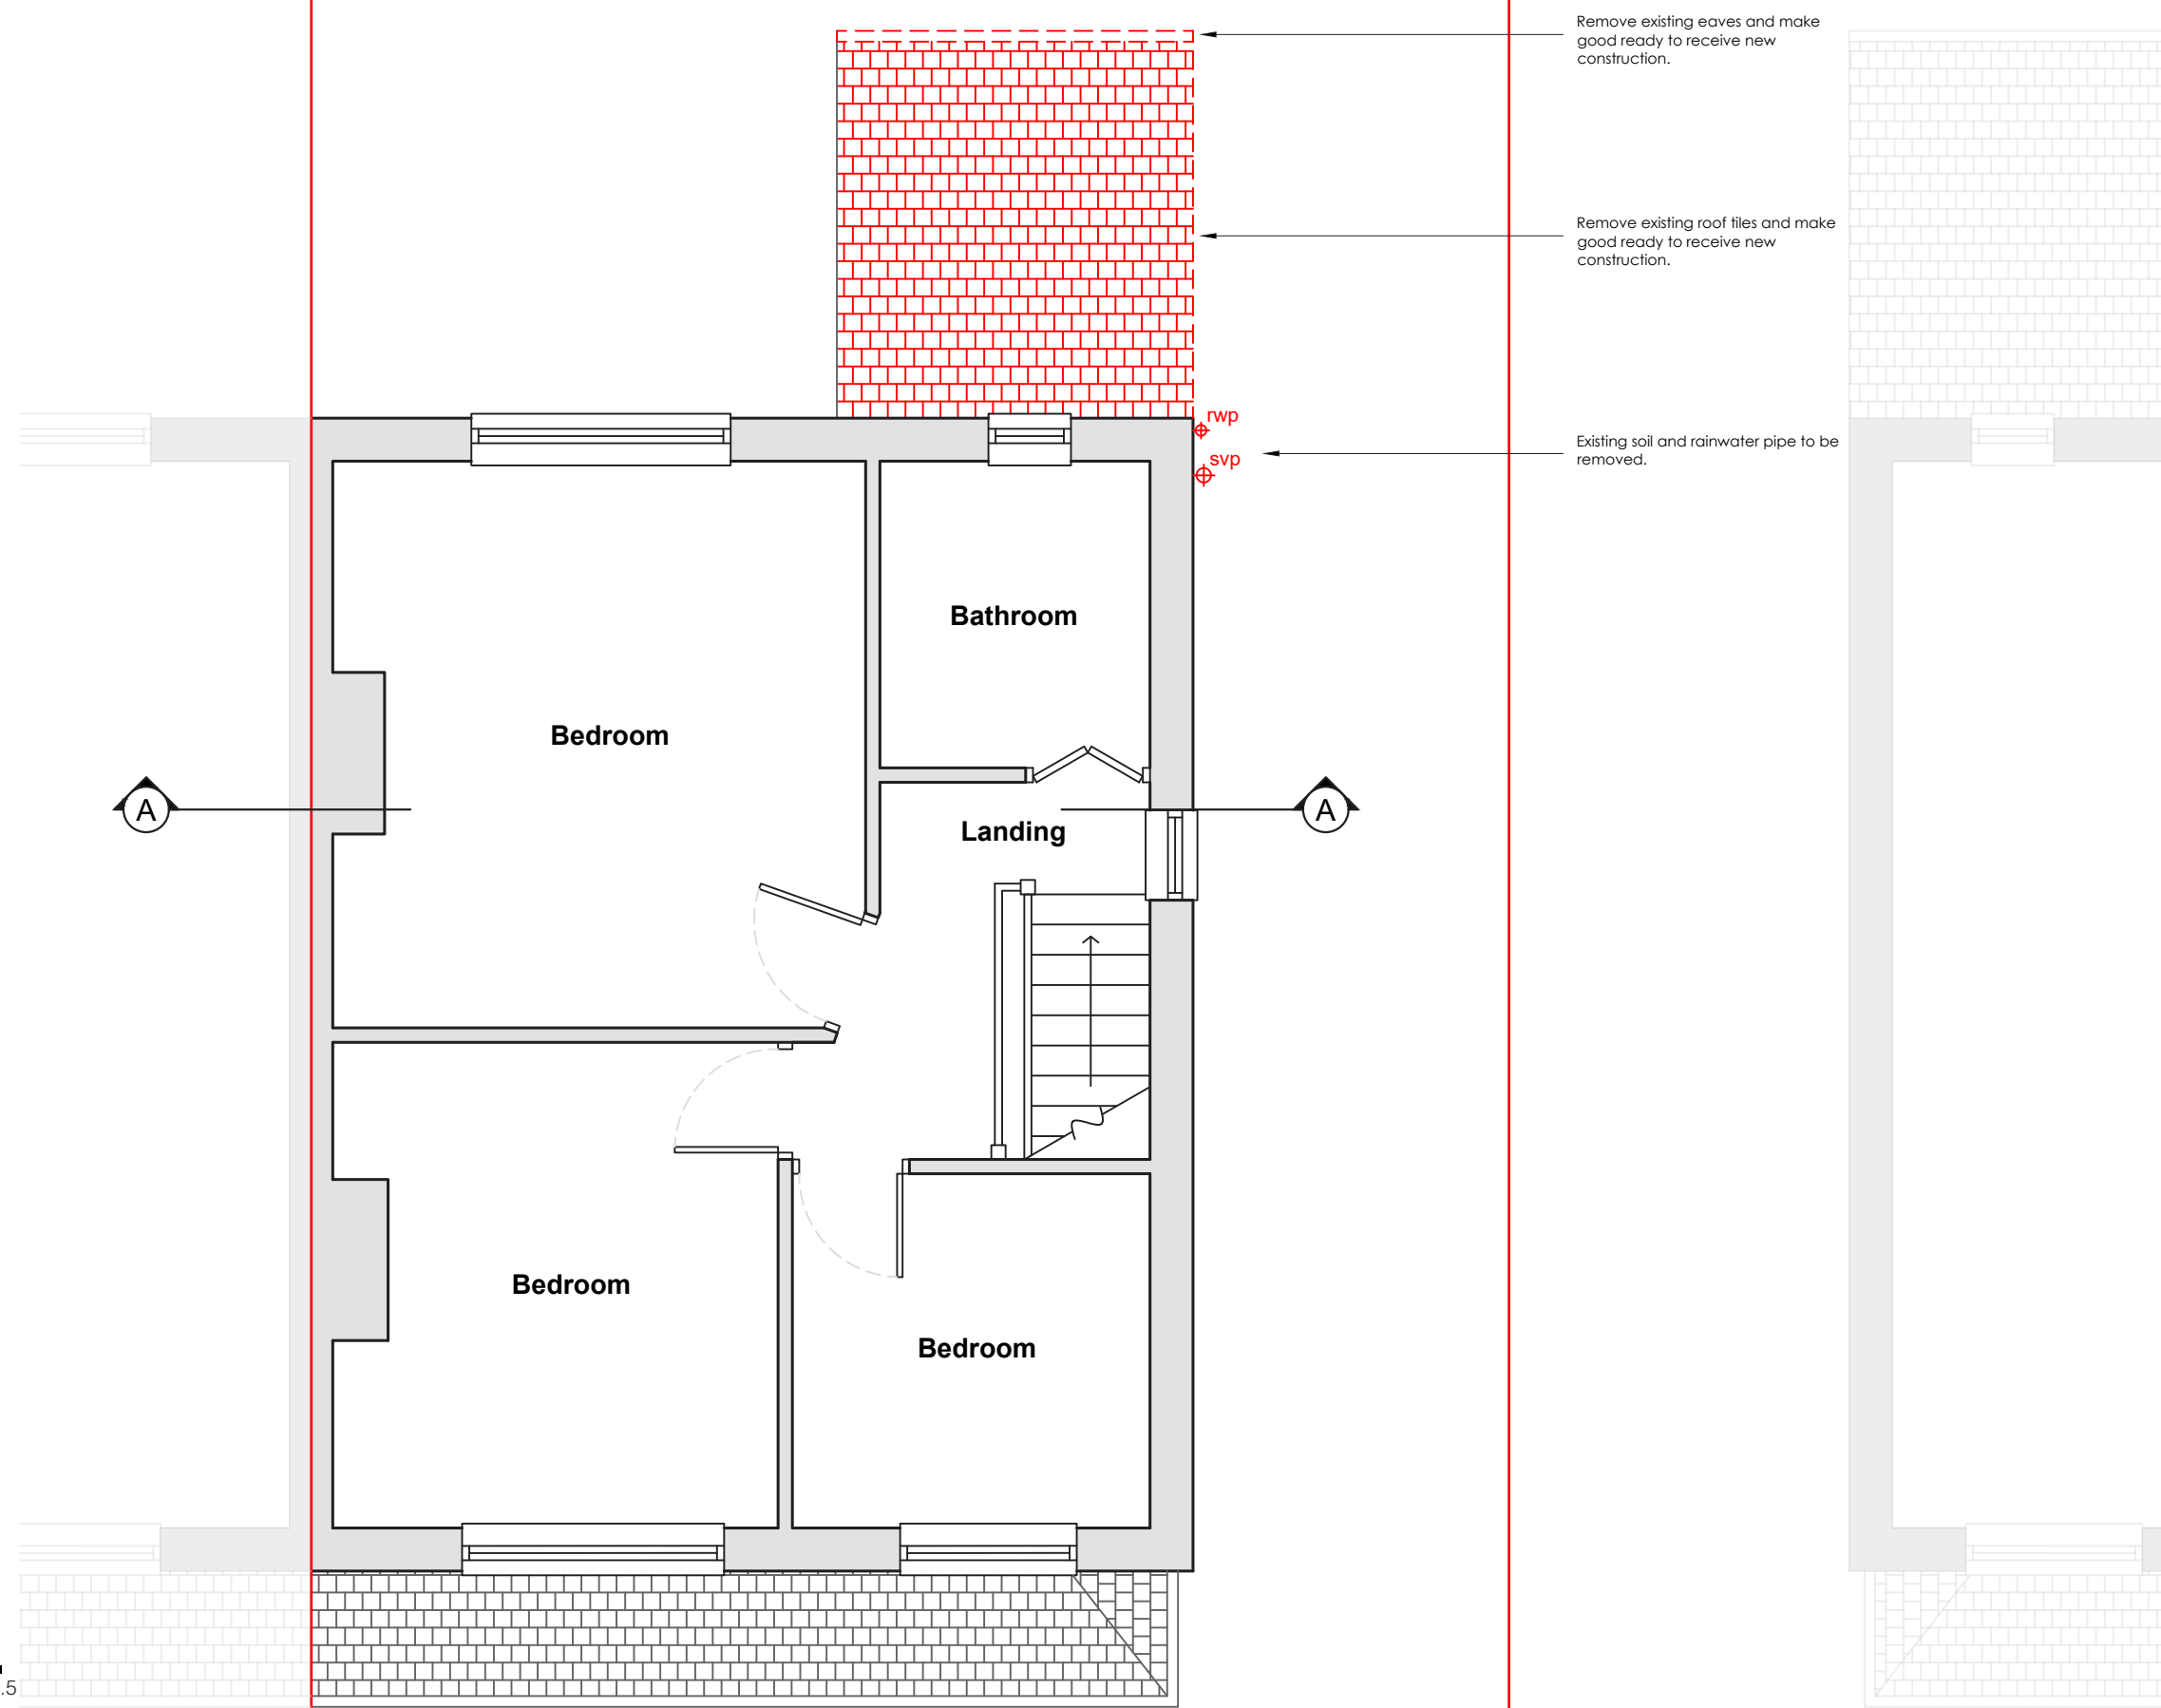

1:50
0m 0.5 1 1.5 2 2.5

001-02 - Existing - First Floor Plan


17 Kildare Road

JRA

Jake Rawlinson Architectural

info@jr-architectural.com
07480 658094

NOTE:
All elements indicated in red
dash lines to be demolished
and make good surrounding
areas ready to receive new
construction

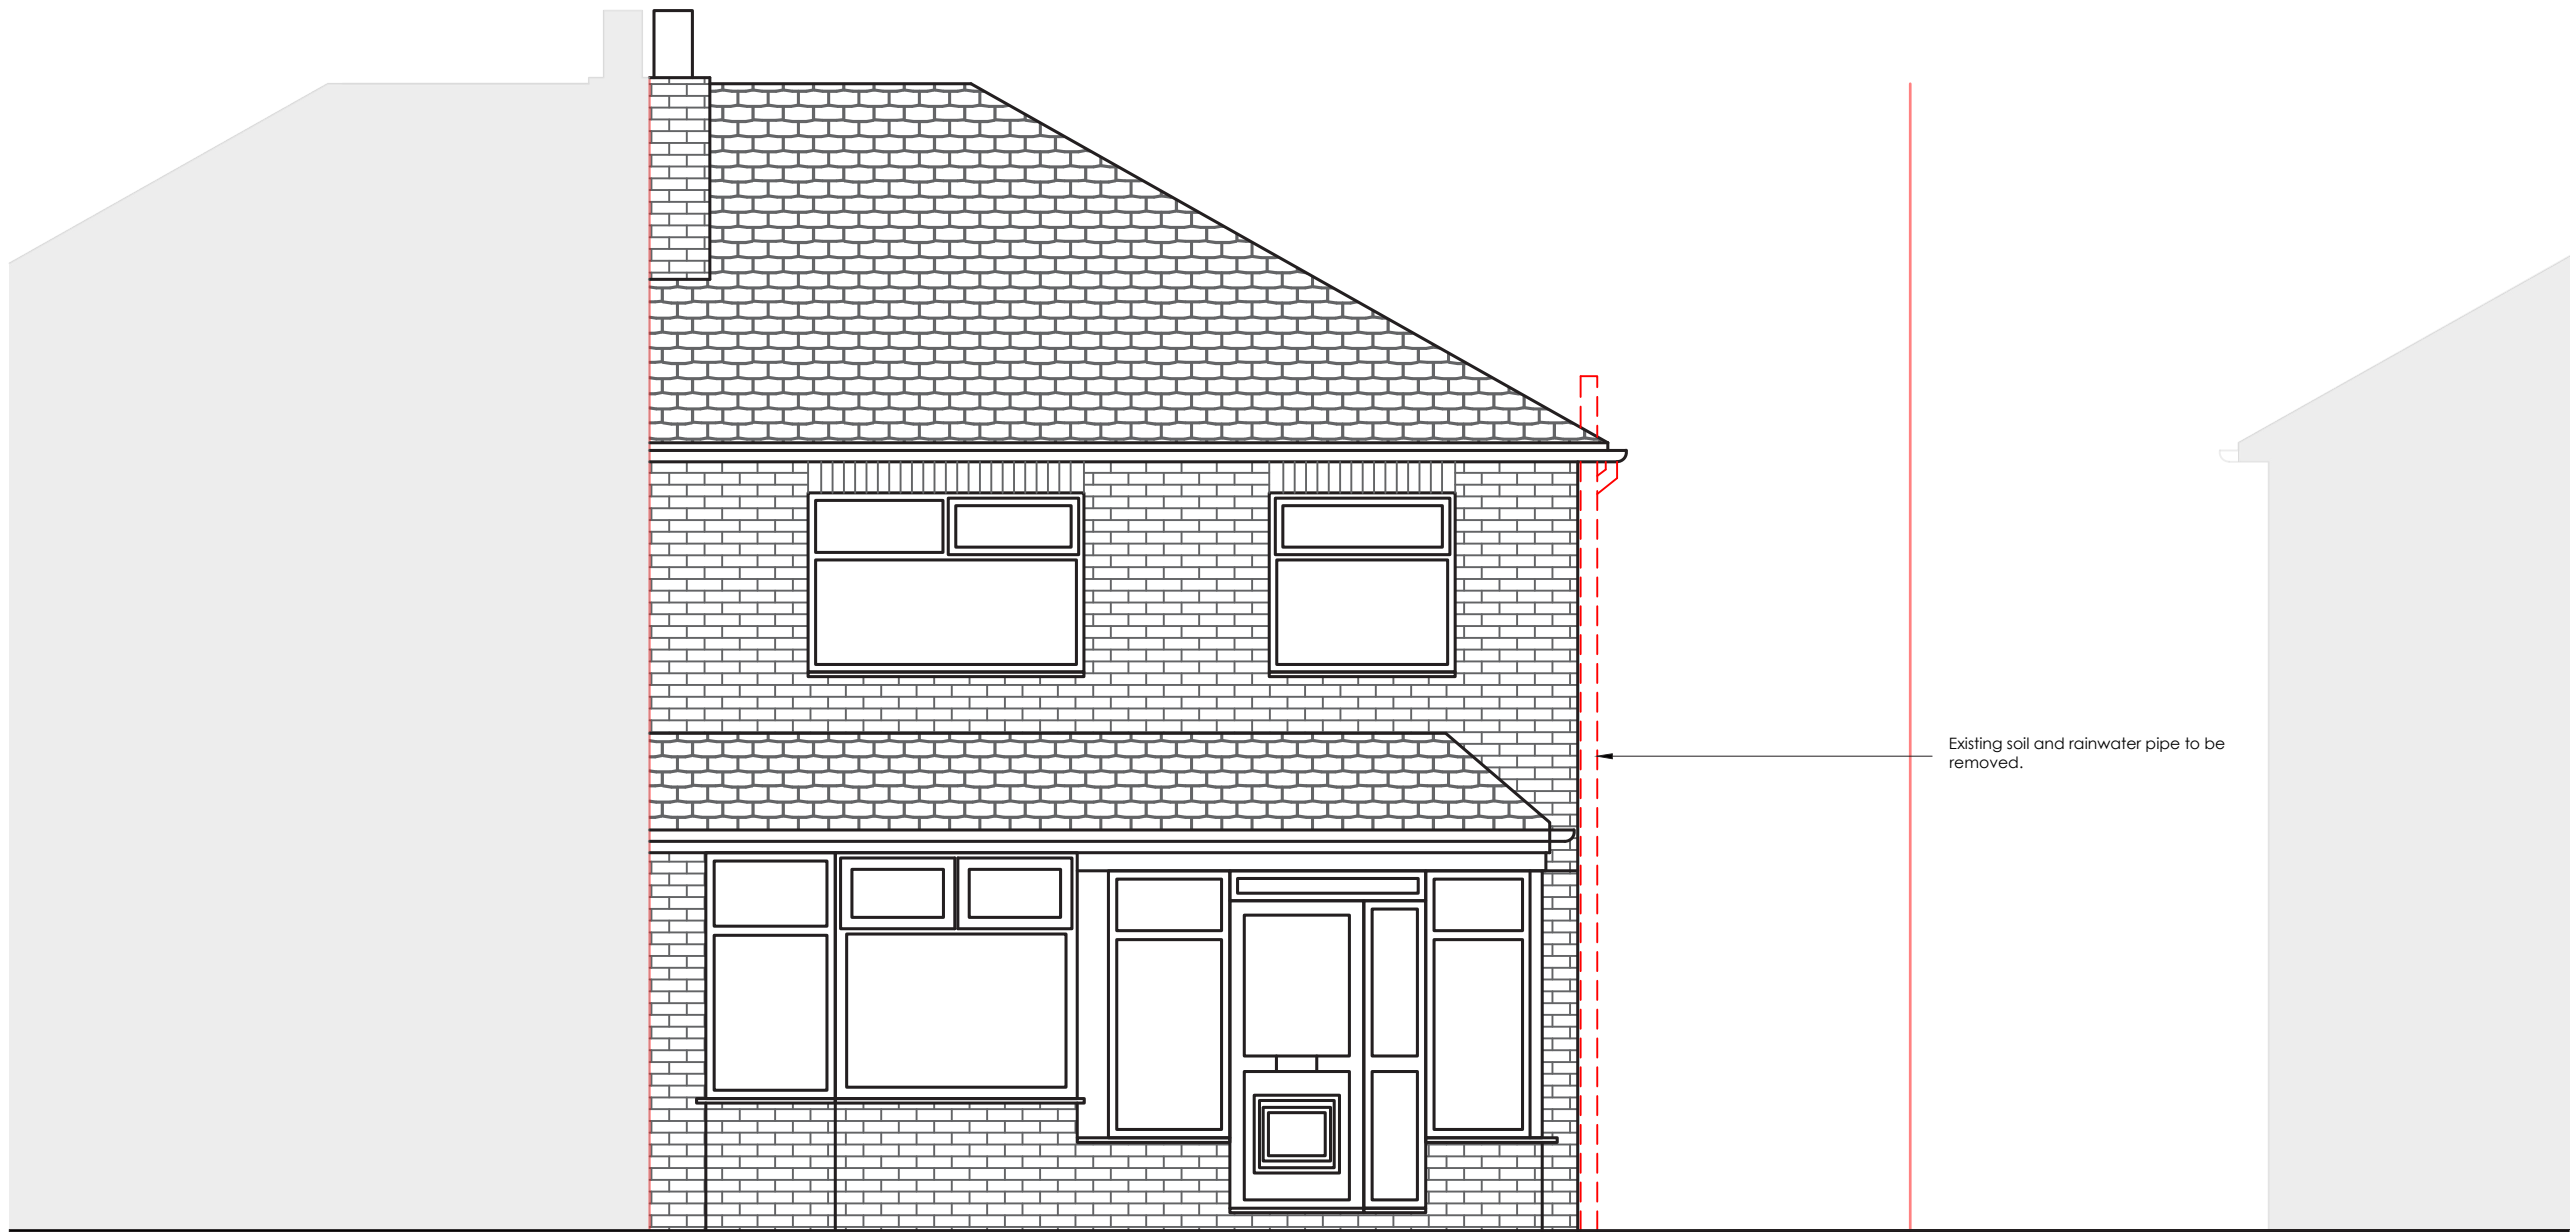

17 Kildare Road

JRA

Jake Rawlinson Architectural


info@jr-architectural.com
07480 658094

1:50
0m 0.5 1 1.5 2 2.5

001-03 - Existing - Front Elevation

All these drawings are for the purpose of achieving local authority planning and building regulations plans approval only and should not be used as a working drawings for building construction. These design drawings must be read in conjunction with structural engineers design, drawings and calculations. All rights reserved © Copyright 2022. These plans & specifications are the property of Jake Rawlinson Architectural and shall not be re-printed, reproduced, modified in whole or part without written consent, nor shall any building or structure be constructed in accordance with such plans or specifications thereof without written consent.

NOTE:
All elements indicated in red
dash lines to be demolished
and make good surrounding
areas ready to receive new
construction

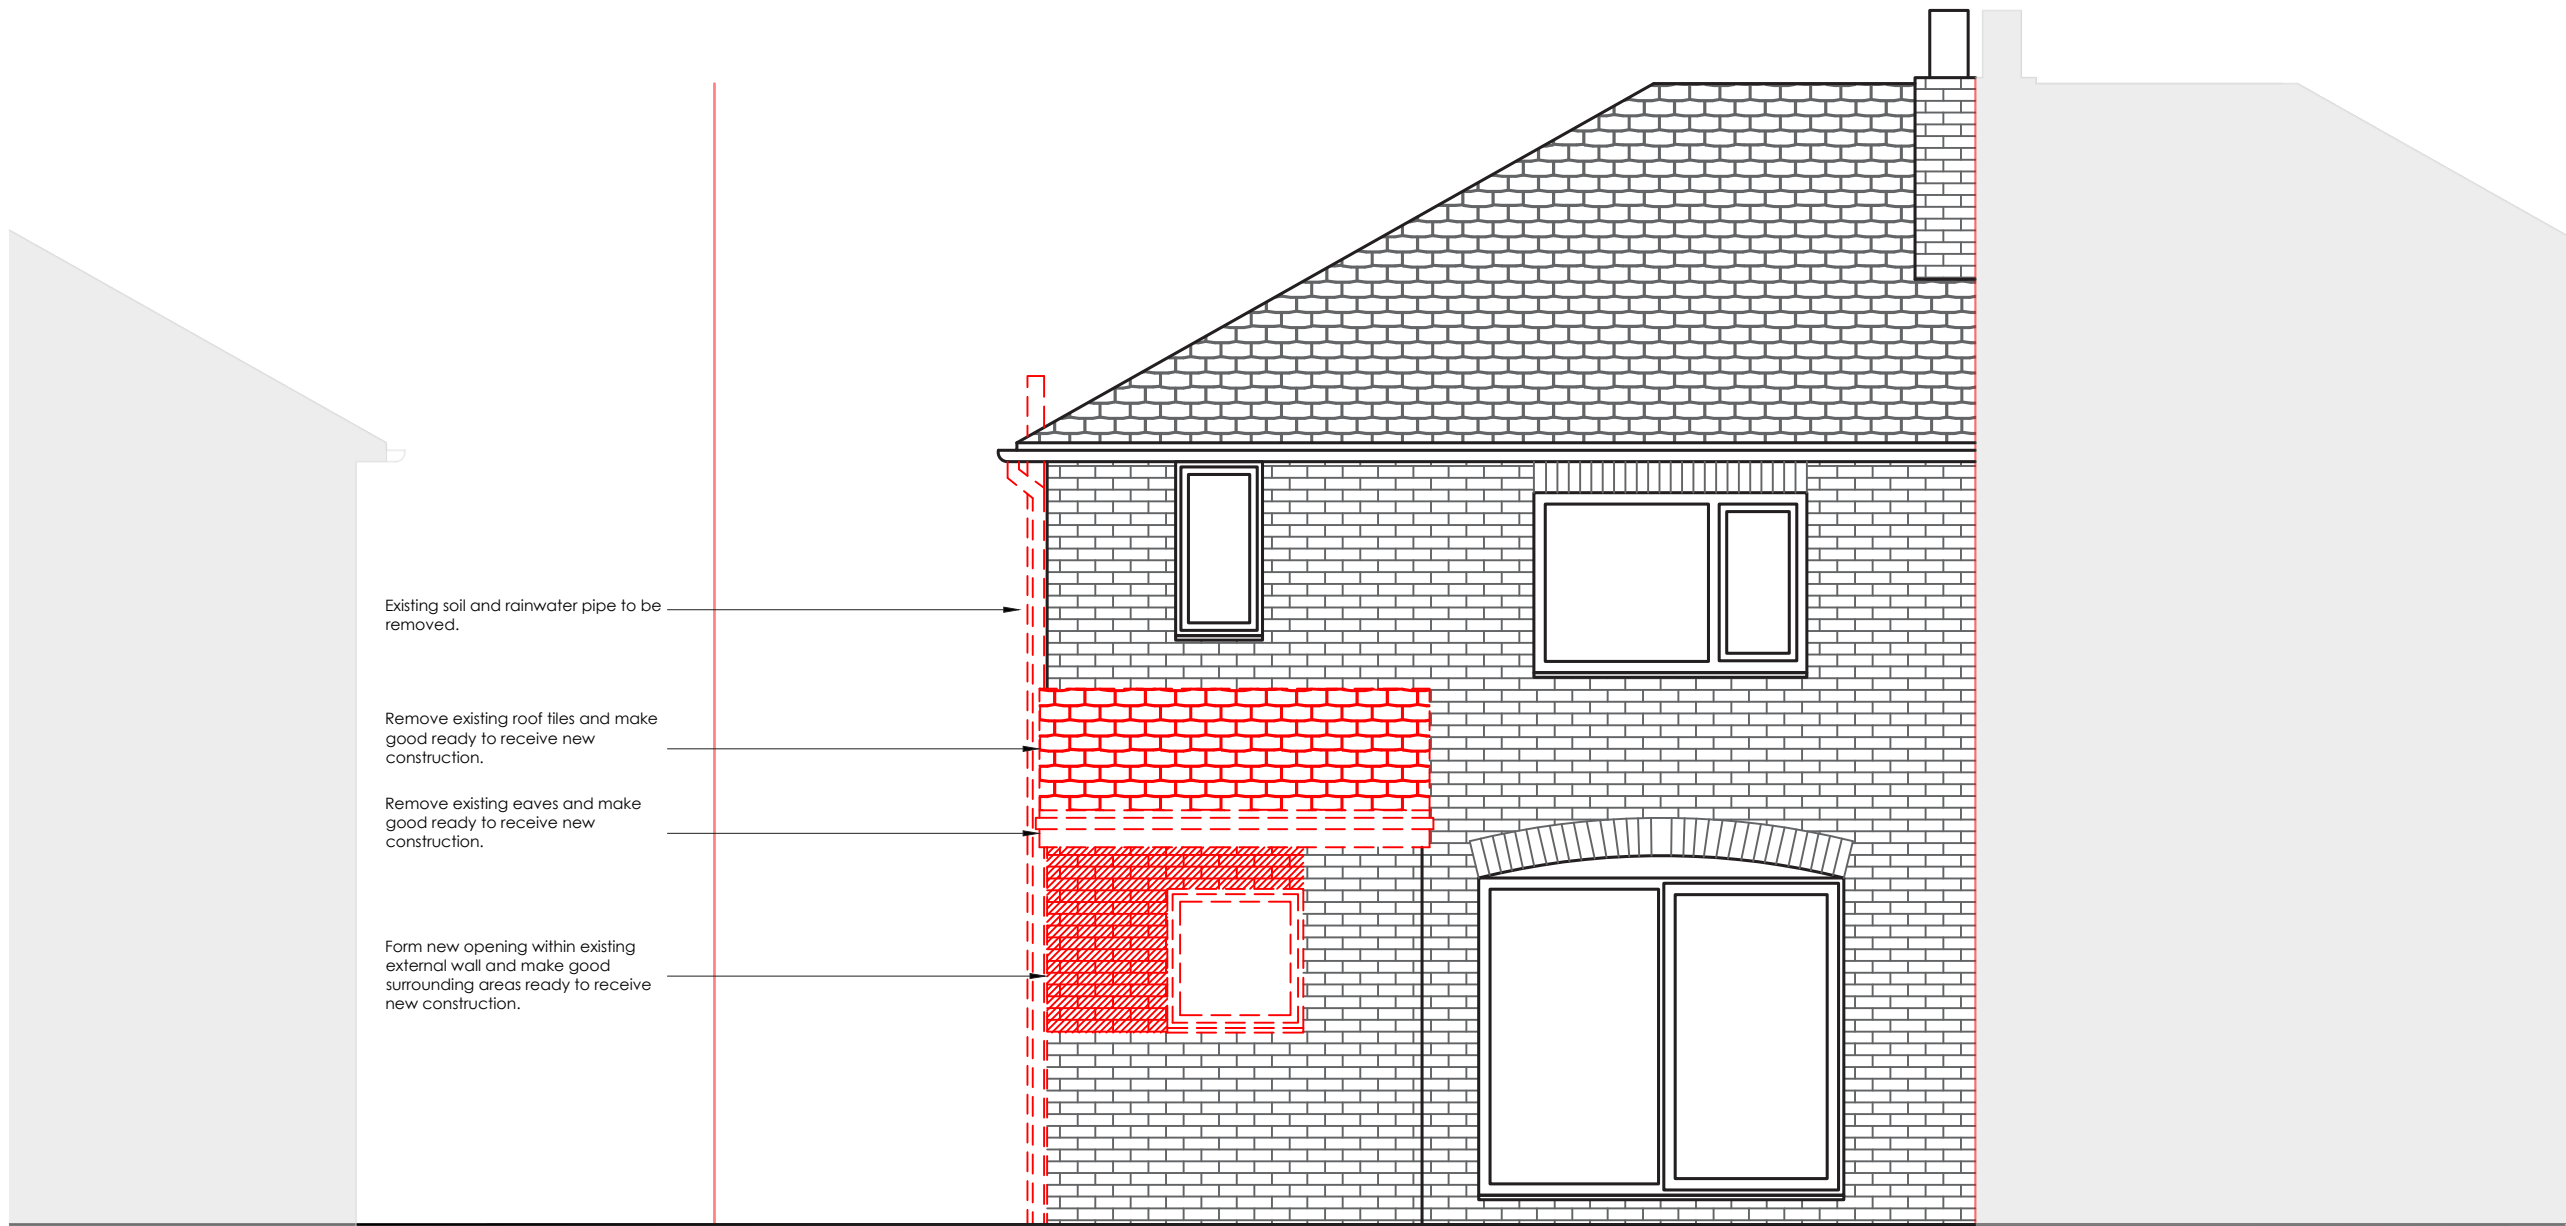

17 Kildare Road

JRA

Jake Rawlinson Architectural


info@jr-architectural.com
07480 658094

1:50
0m 0.5 1 1.5 2 2.5

001-04 - Existing - Rear Elevation

All these drawings are for the purpose of achieving local authority planning and building regulations plans approval only and should not be used as a working drawings for building construction. These design drawings must be read in conjunction with structural engineers design, drawings and calculations. All rights reserved © Copyright 2022. These plans & specifications are the property of Jake Rawlinson Architectural and shall not be re-printed, reproduced, modified in whole or part without written consent, nor shall any building or structure be constructed in accordance with such plans or specifications thereof without written consent.

NOTE:
All elements indicated in red
dash lines to be demolished
and make good surrounding
areas ready to receive new
construction

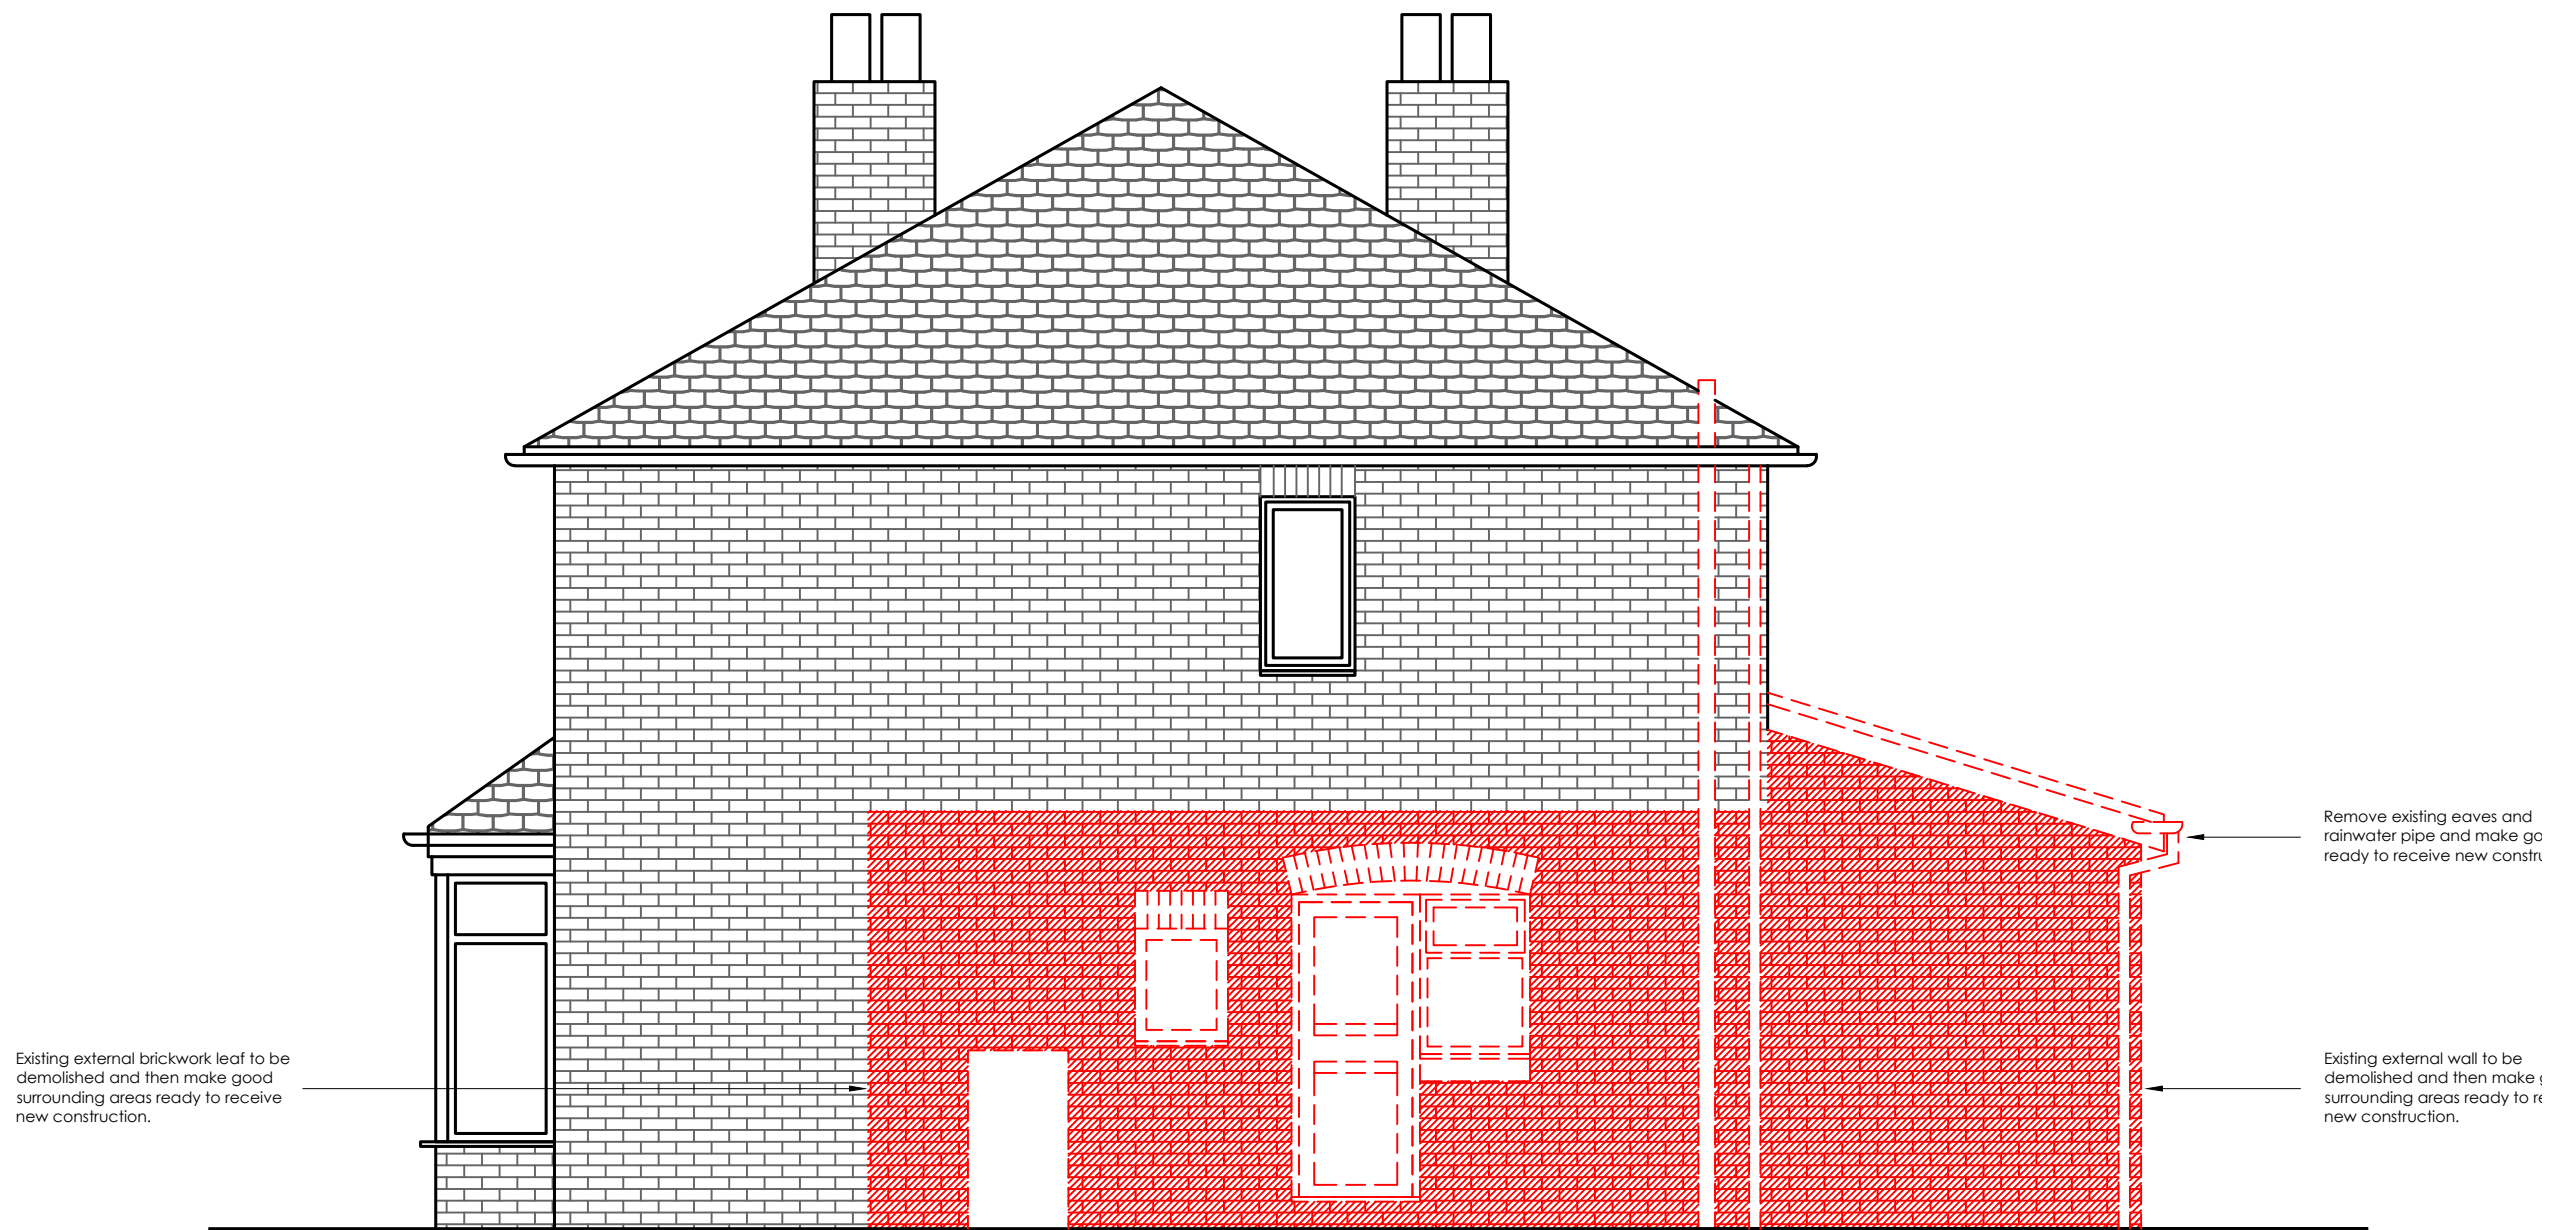

17 Kildare Road

JRA

Jake Rawlinson Architectural


info@jr-architectural.com
07480 658094

1:50
0m 0.5 1 1.5 2 2.5

001-05 - Existing - Side Elevation

All these drawings are for the purpose of achieving local authority planning and building regulations plans approval only and should not be used as a working drawings for building construction. These design drawings must be read in conjunction with structural engineers design, drawings and calculations. All rights reserved © Copyright 2022. These plans & specifications are the property of Jake Rawlinson Architectural and shall not be re-printed, reproduced, modified in whole or part without written consent, nor shall any building or structure be constructed in accordance with such plans or specifications thereof without written consent.

NOTE:
All elements indicated in red
dash lines to be demolished
and make good surrounding
areas ready to receive new
construction

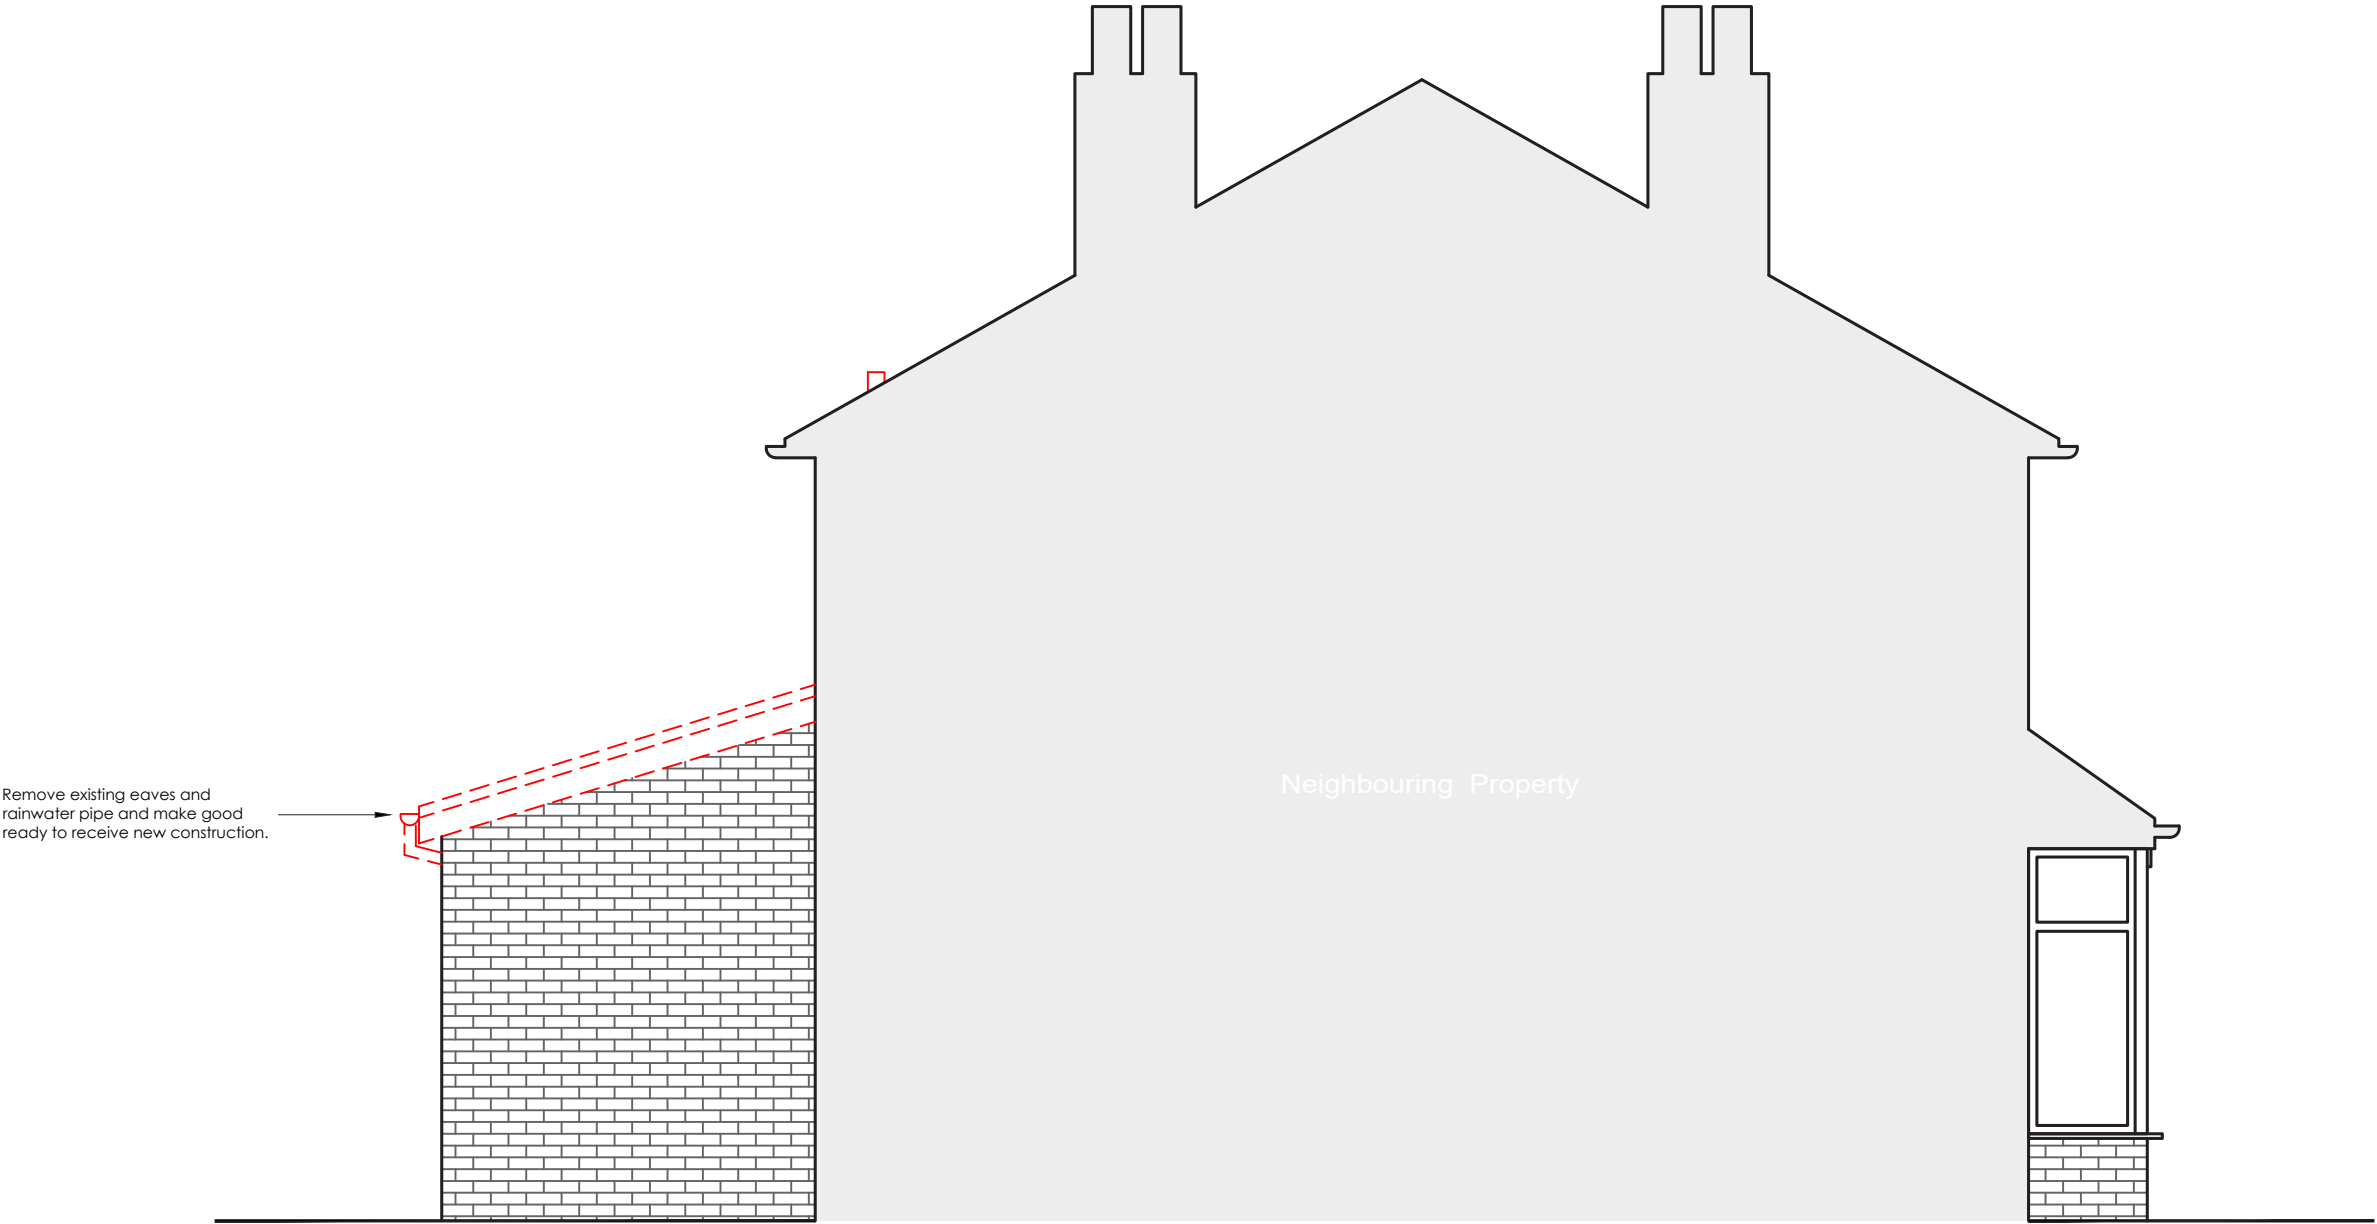

1:50
0m 0.5 1 1.5 2 2.5

001-06 - Existing - Side Elevation


17 Kildare Road

JRA

Jake Rawlinson Architectural

info@jr-architectural.com
07480 658094

NOTE:
All elements indicated in red
dash lines to be demolished
and make good surrounding
areas ready to receive new
construction

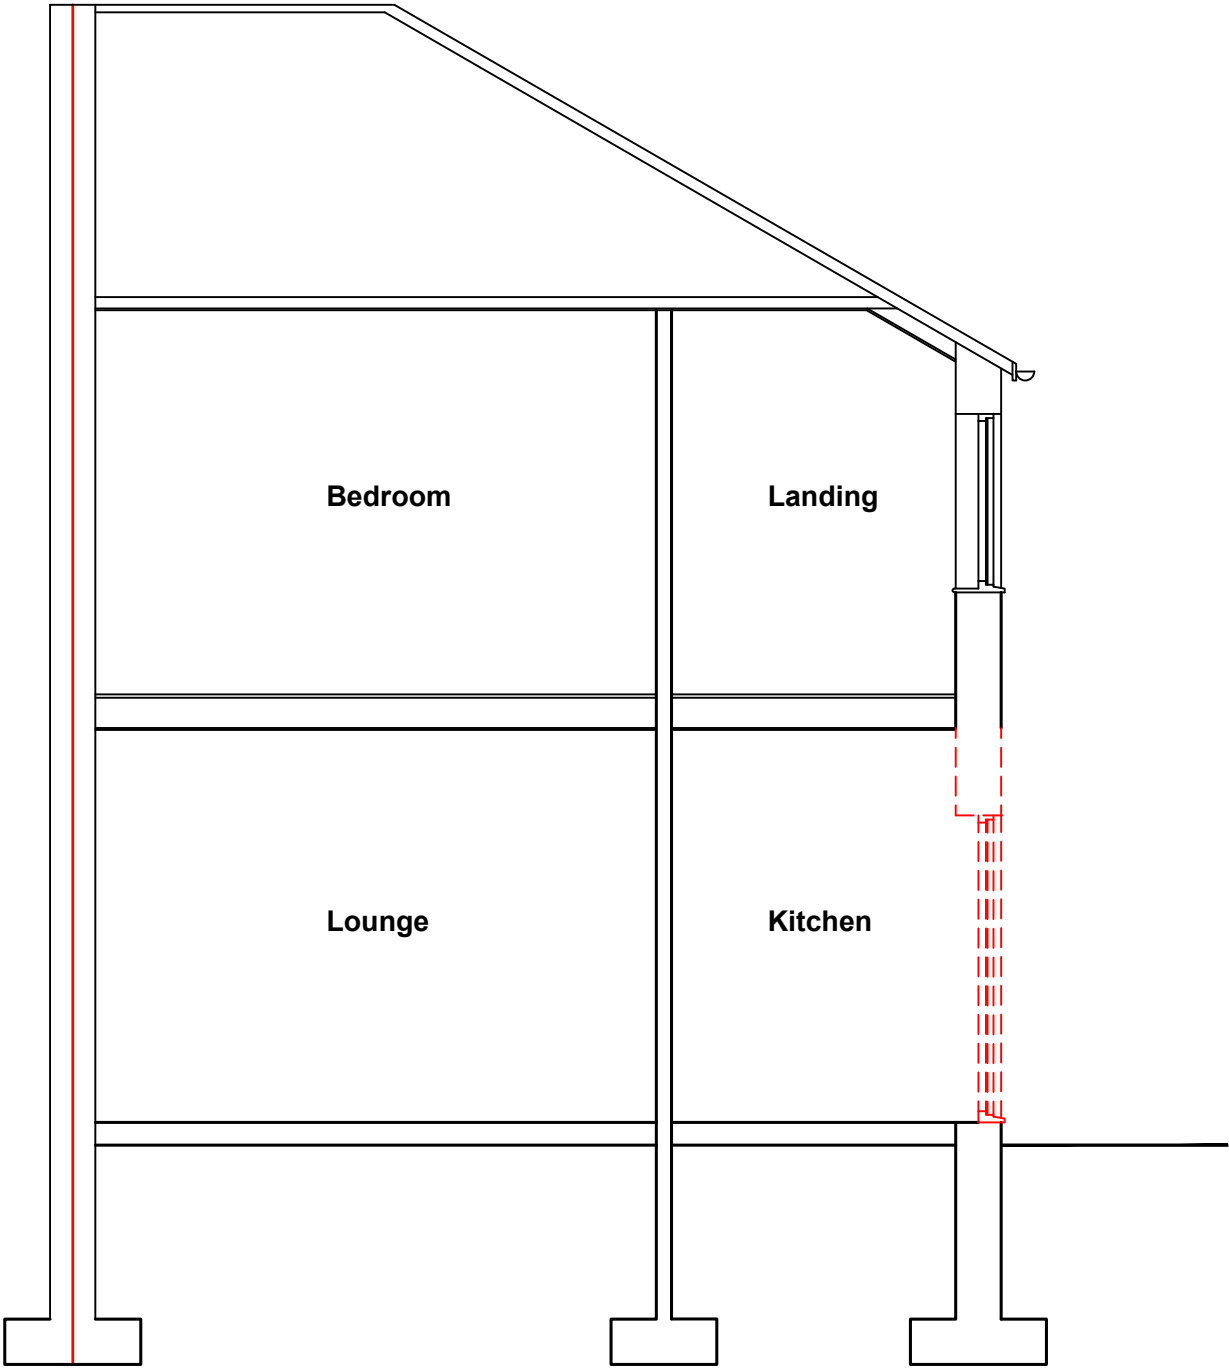

1:50
0m 0.5 1 1.5 2 2.5


001-07 - Existing - Section A-A

17 Kildare Road

JRA

Jake Rawlinson Architectural

info@jr-architectural.com
07480 658094

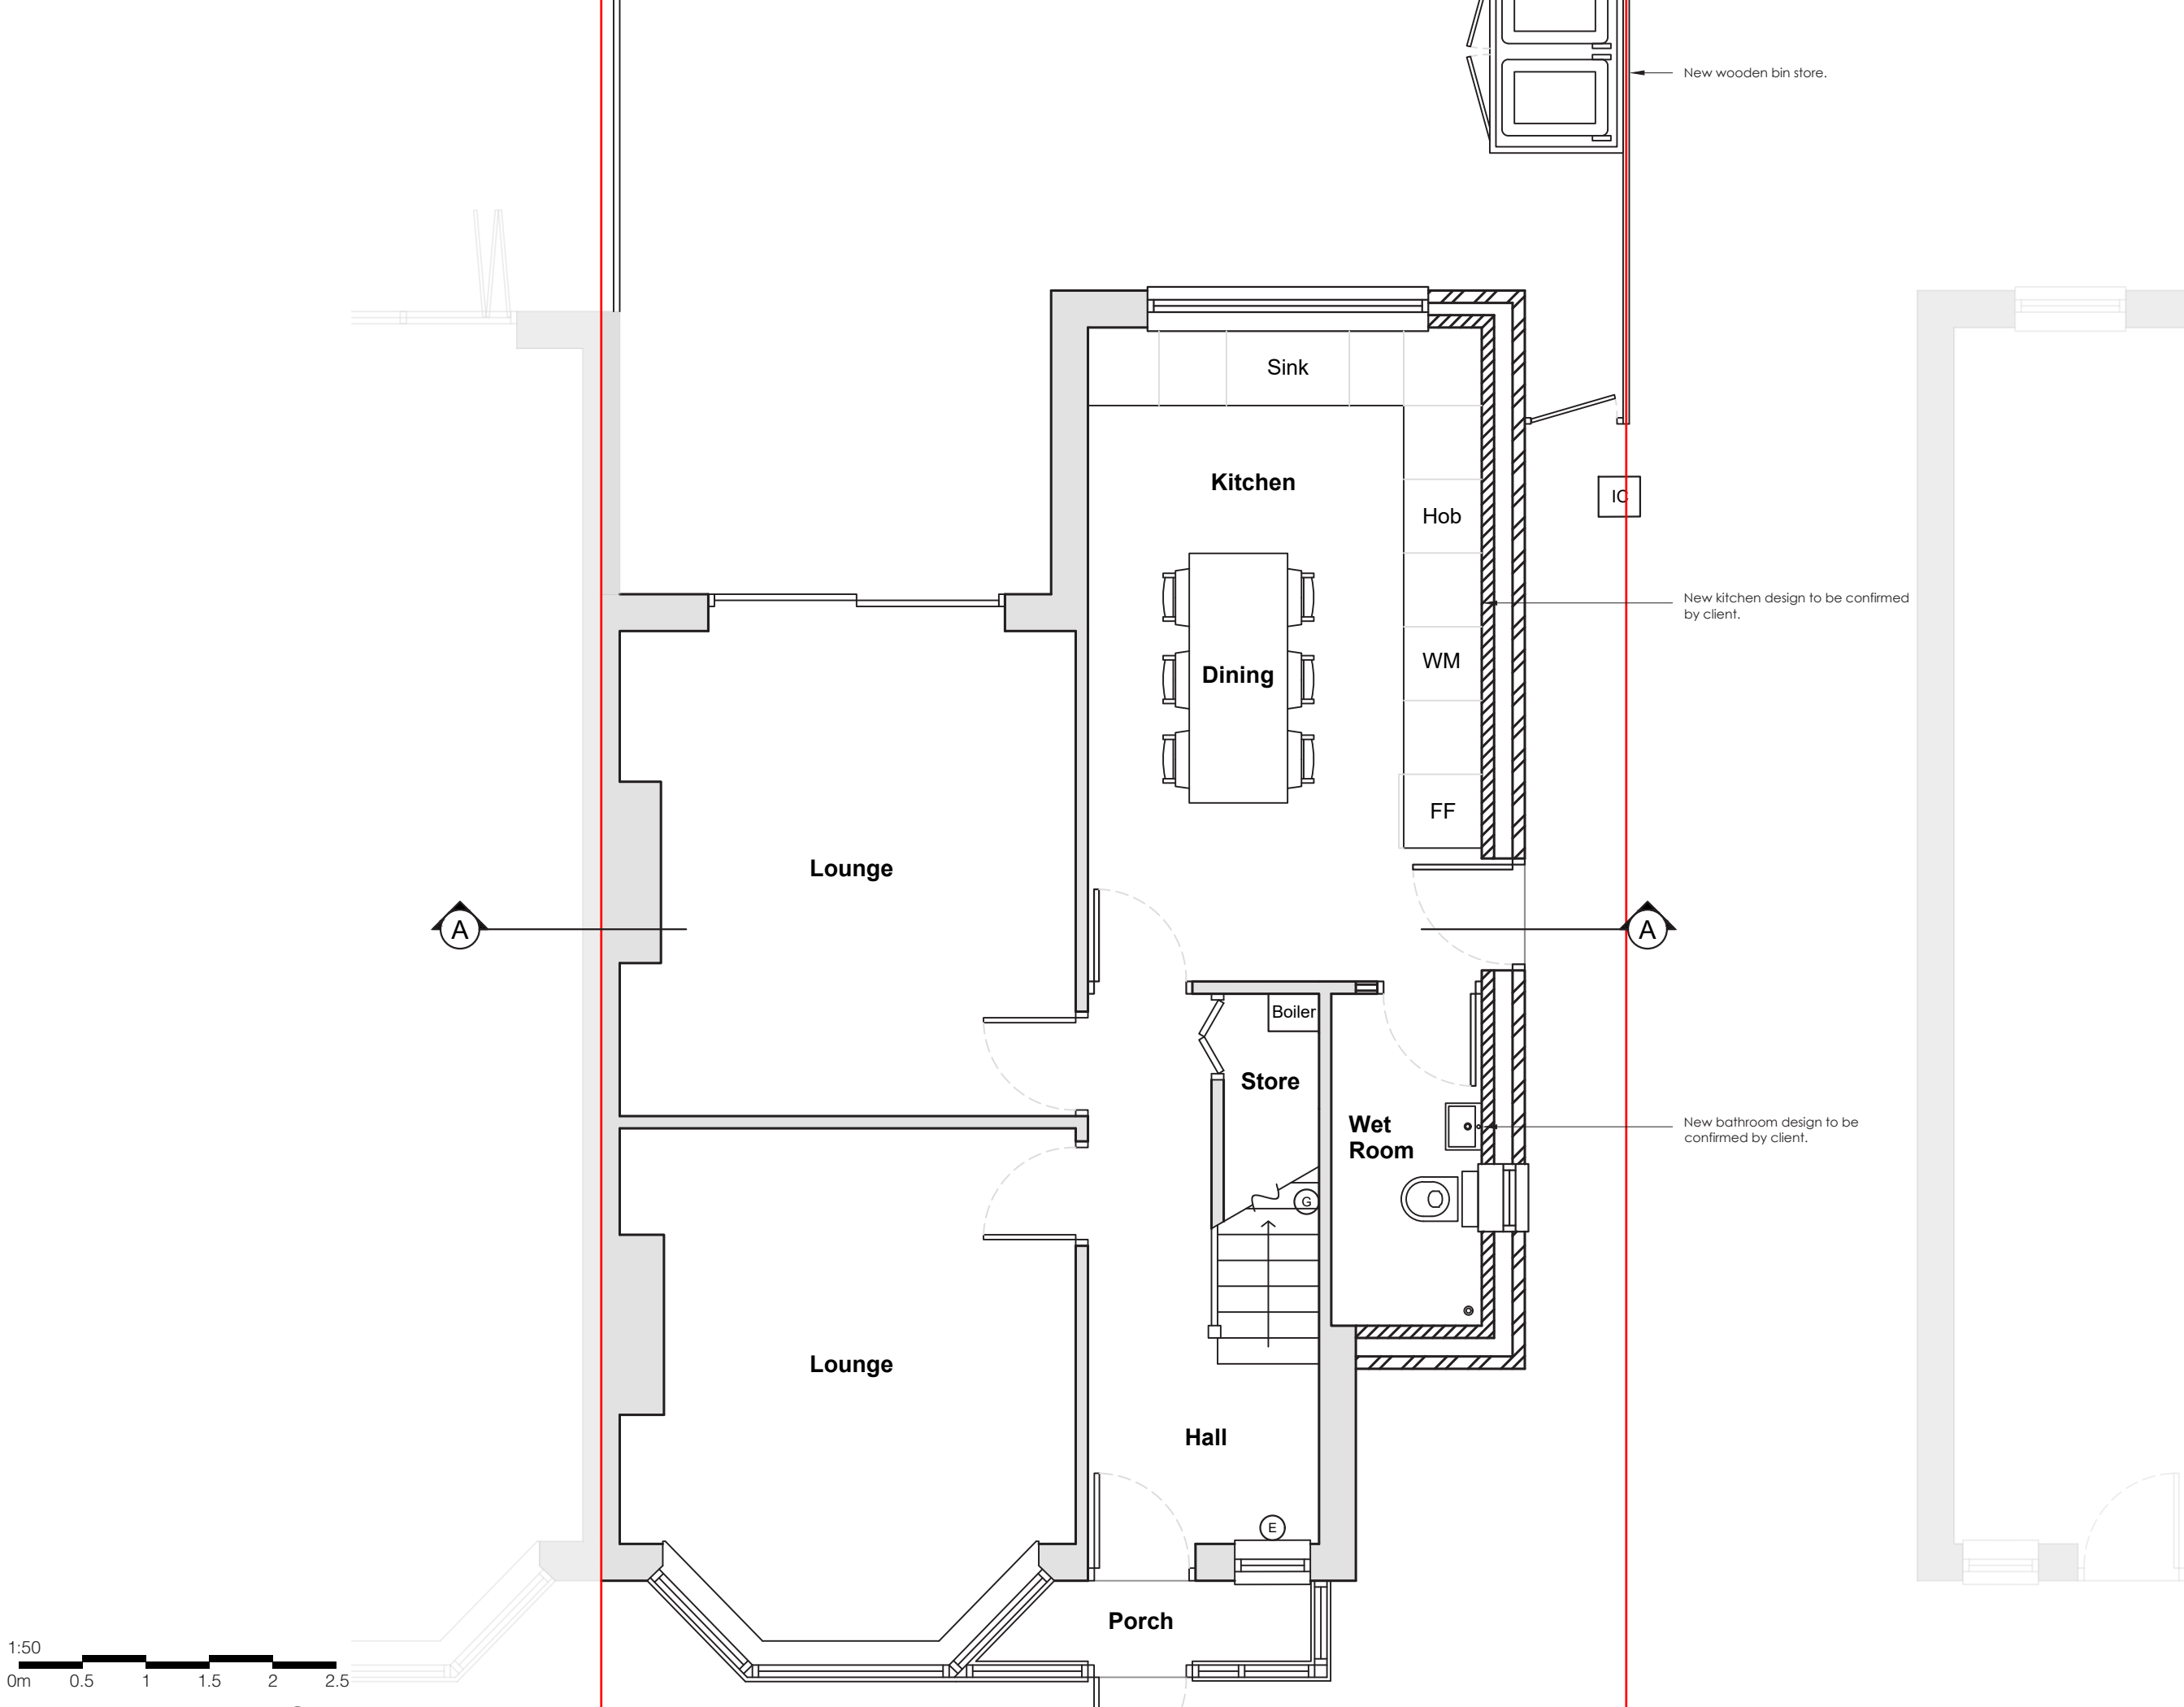

002-01 - Proposed - Ground Floor Plan


17 Kildare Road

JRA

Jake Rawlinson Architectural

info@jr-architectural.com

07480 658094

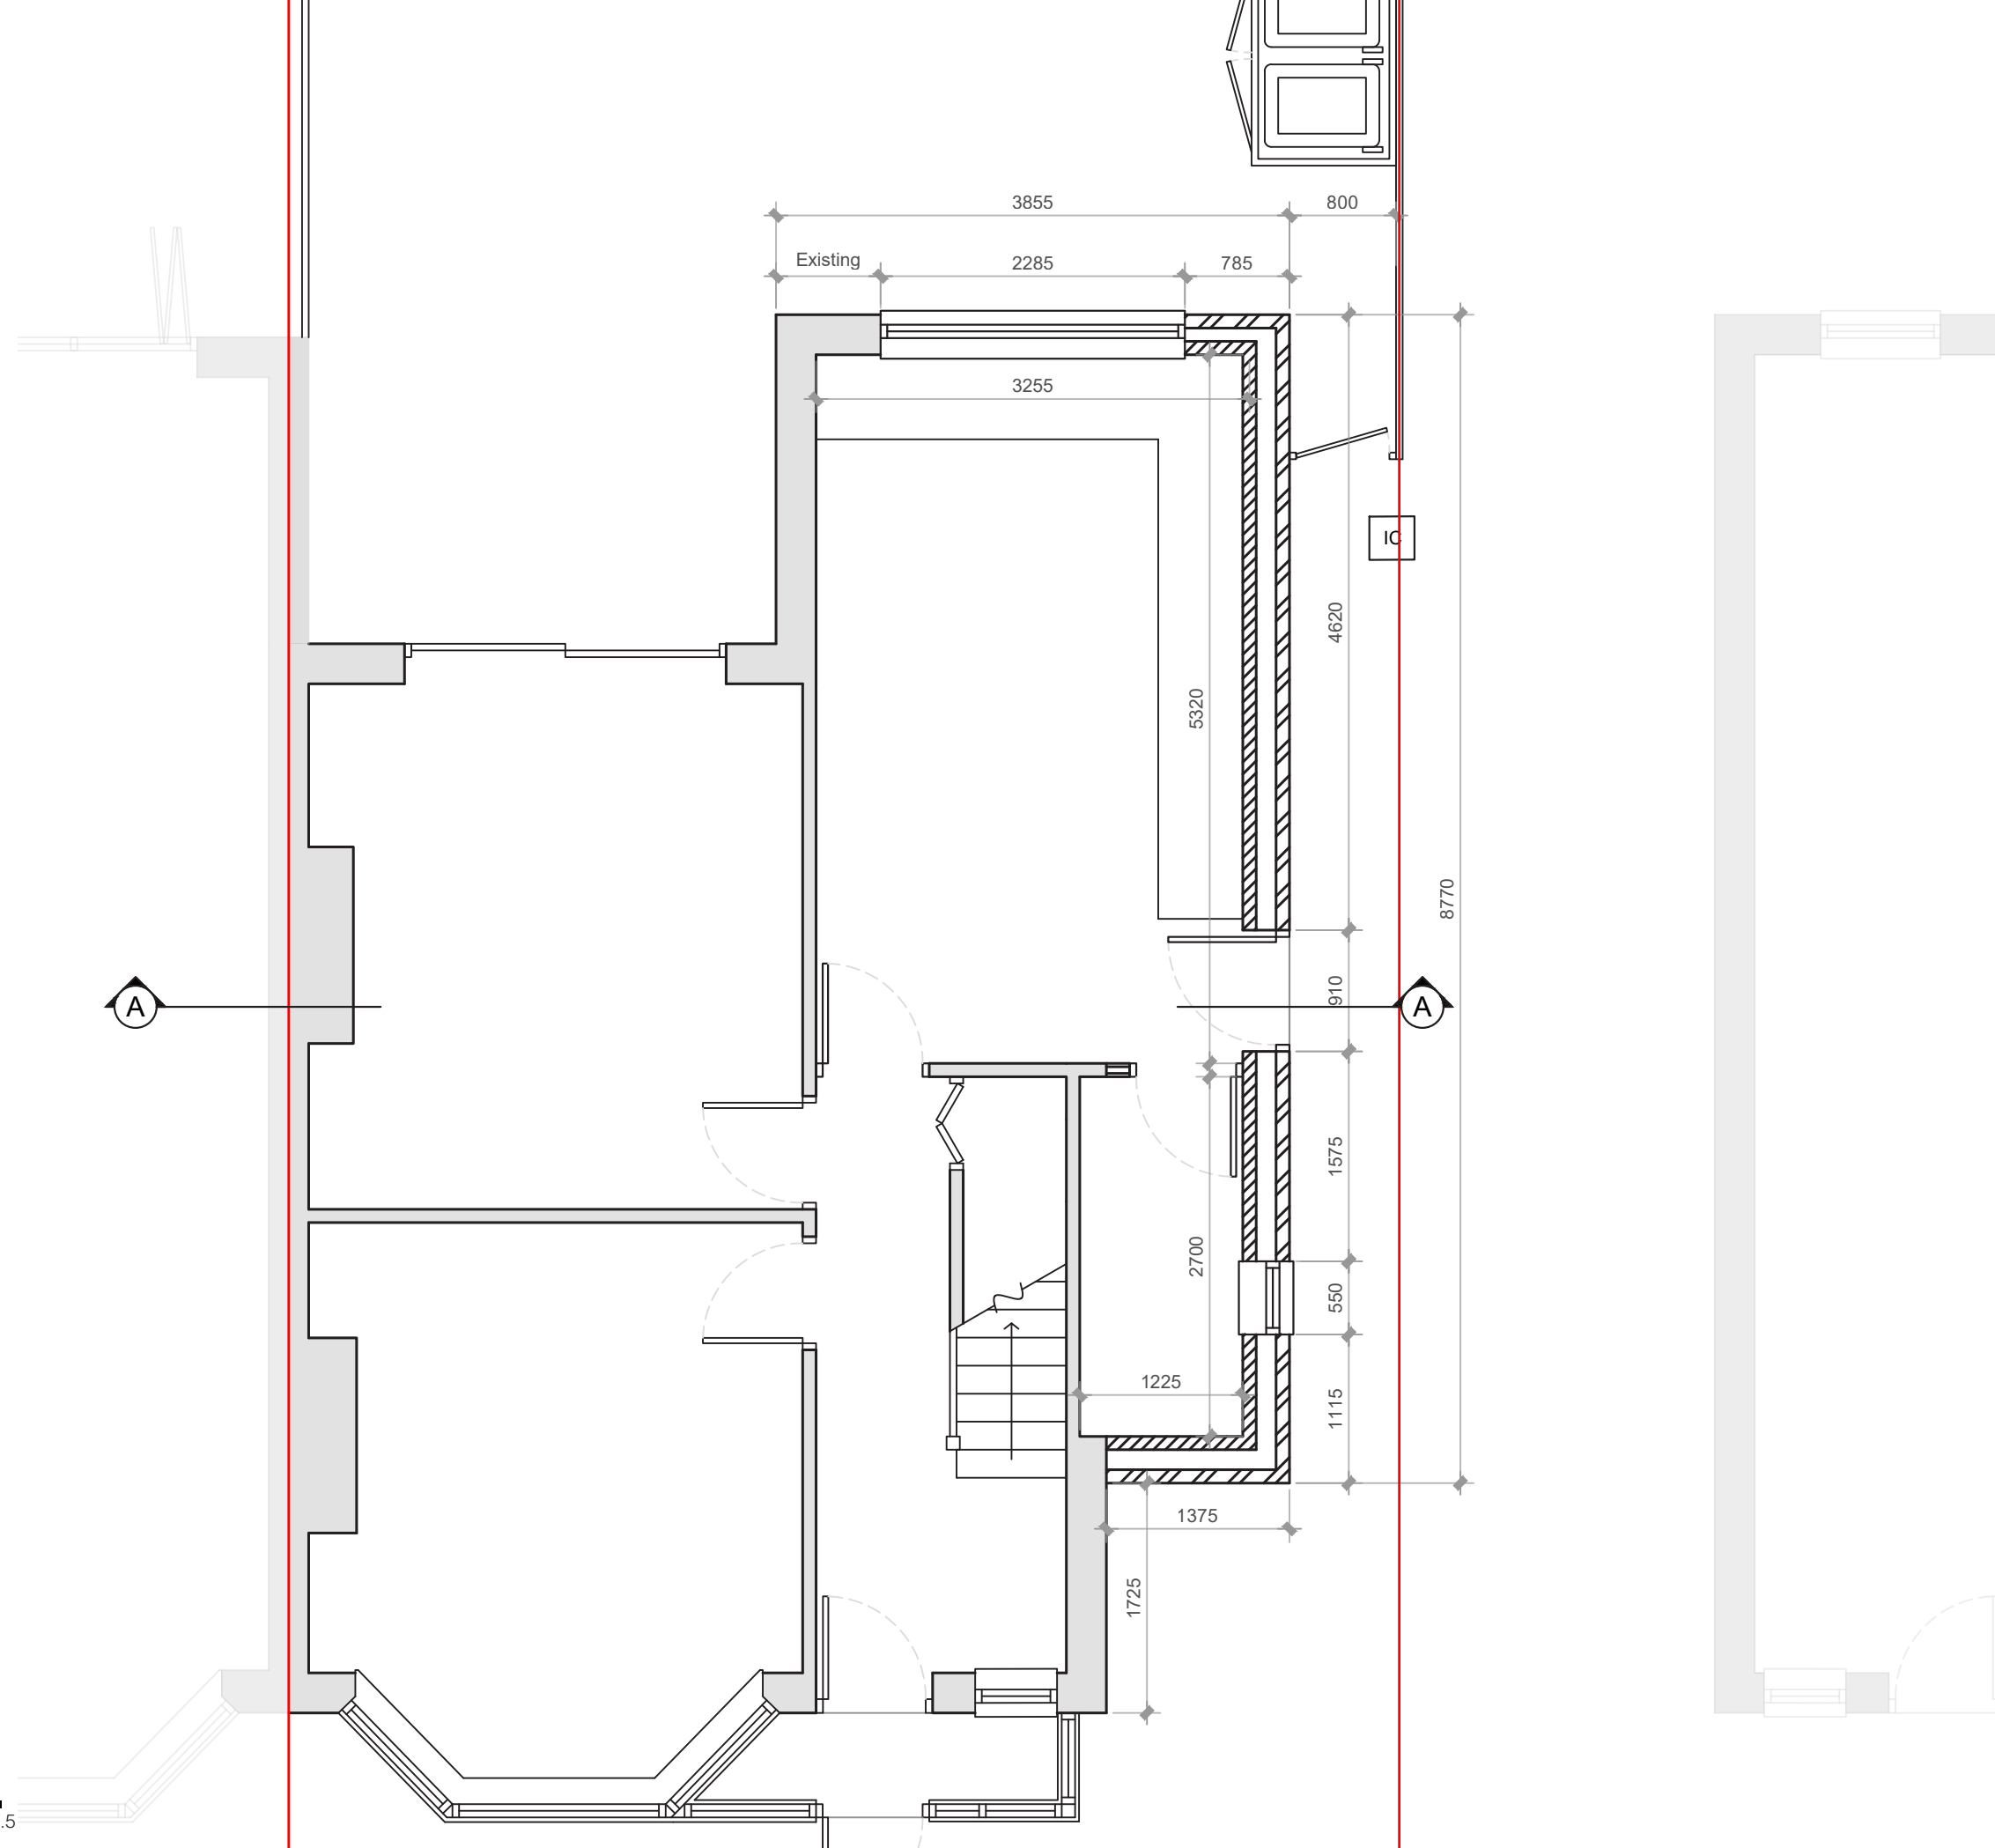

17 Kildare Road

JRA

Jake Rawlinson Architectural


info@jr-architectural.com

07480 658094

1:50
0m 0.5 1 1.5 2 2.5

002-02 - Proposed - Ground Floor Plan - GA's

All these drawings are for the purpose of achieving local authority planning and building regulations plans approval only and should not be used as a working drawings for building construction. These design drawings must be read in conjunction with structural engineers design, drawings and calculations. All rights reserved © Copyright 2022. These plans & specifications are the property of Jake Rawlinson Architectural and shall not be re-printed, reproduced, modified in whole or part without written consent, nor shall any building or structure be constructed in accordance with such plans or specifications thereof without written consent.

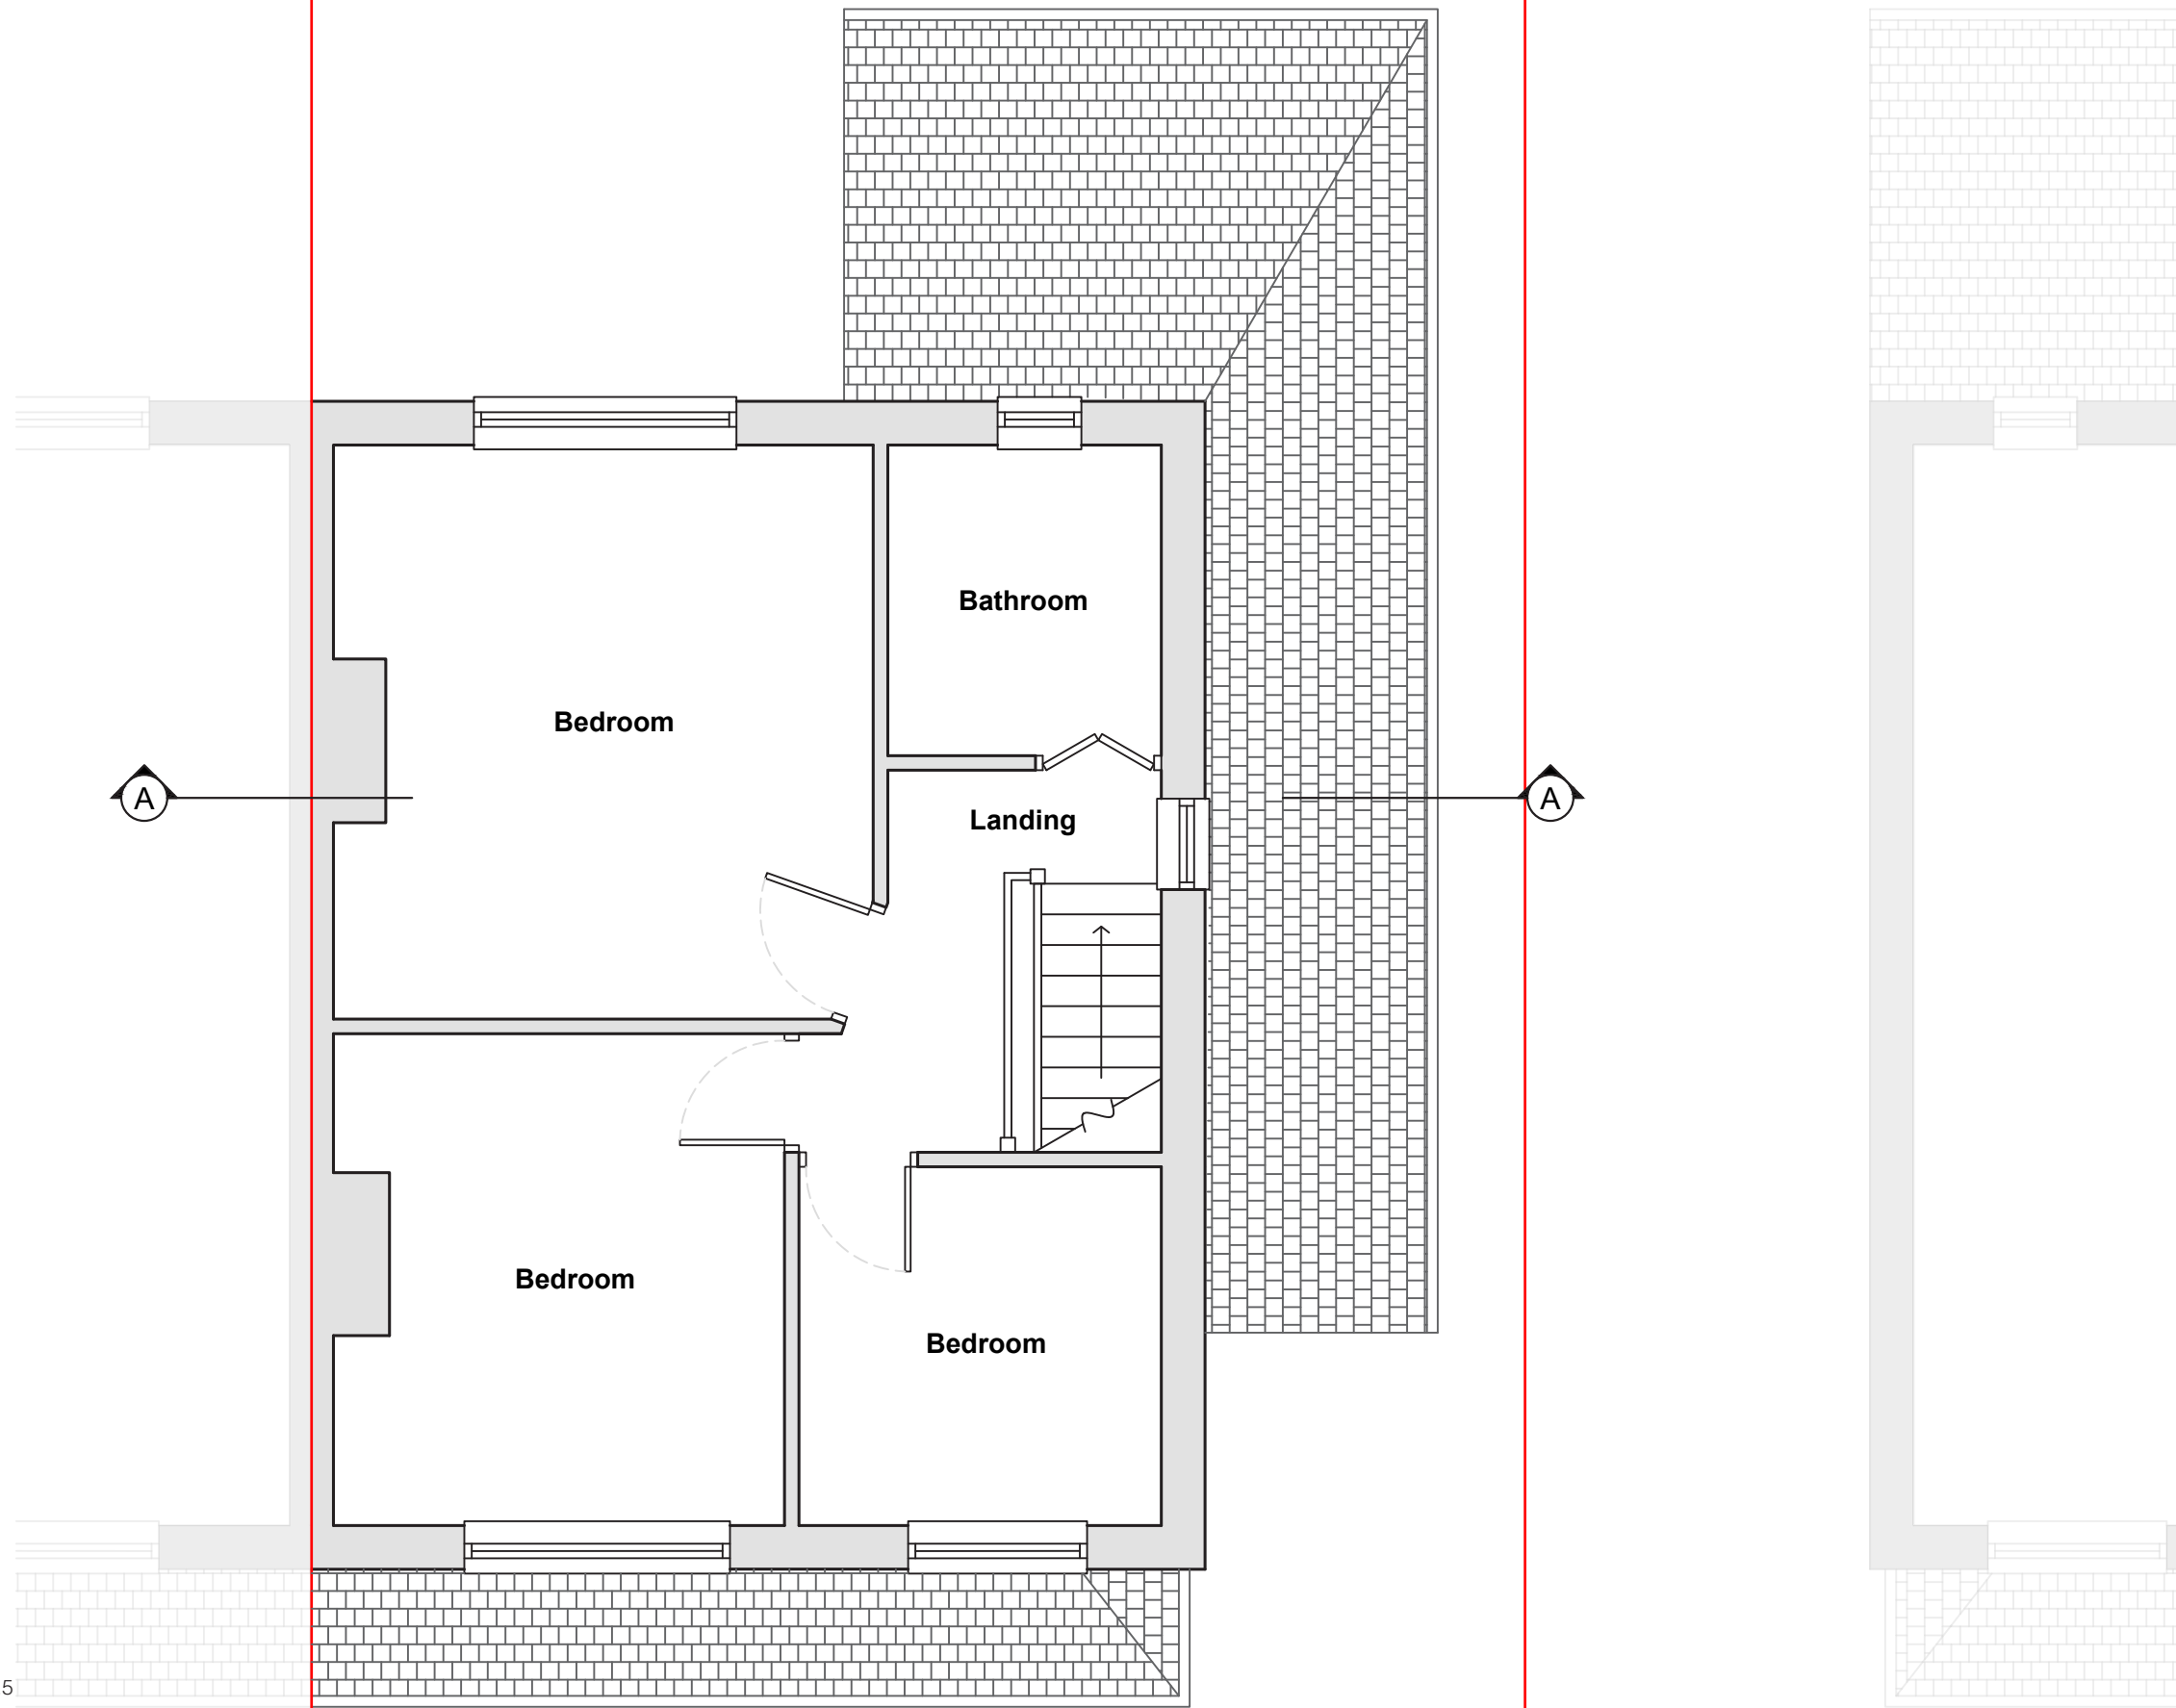

17 Kildare Road

JRA

Jake Rawlinson Architectural

info@jr-architectural.com

07480 658094

1:50
0m 0.5 1 1.5 2 2.5

002-03 - Proposed - First Floor Plan

All these drawings are for the purpose of achieving local authority planning and building regulations plans approval only and should not be used as a working drawings for building construction. These design drawings must be read in conjunction with structural engineers design, drawings and calculations. All rights reserved © Copyright 2022. These plans & specifications are the property of Jake Rawlinson Architectural and shall not be re-printed, reproduced, modified in whole or part without written consent, nor shall any building or structure be constructed in accordance with such plans or specifications thereof without written consent.



17 Kildare Road

JRA

Jake Rawlinson Architectural


info@jr-architectural.com

07480 658094

1:50
0m 0.5 1 1.5 2 2.5

002-04 - Proposed - Front Elevation

All these drawings are for the purpose of achieving local authority planning and building regulations plans approval only and should not be used as a working drawings for building construction. These design drawings must be read in conjunction with structural engineers design, drawings and calculations. All rights reserved © Copyright 2022. These plans & specifications are the property of Jake Rawlinson Architectural and shall not be re-printed, reproduced, modified in whole or part without written consent, nor shall any building or structure be constructed in accordance with such plans or specifications thereof without written consent.

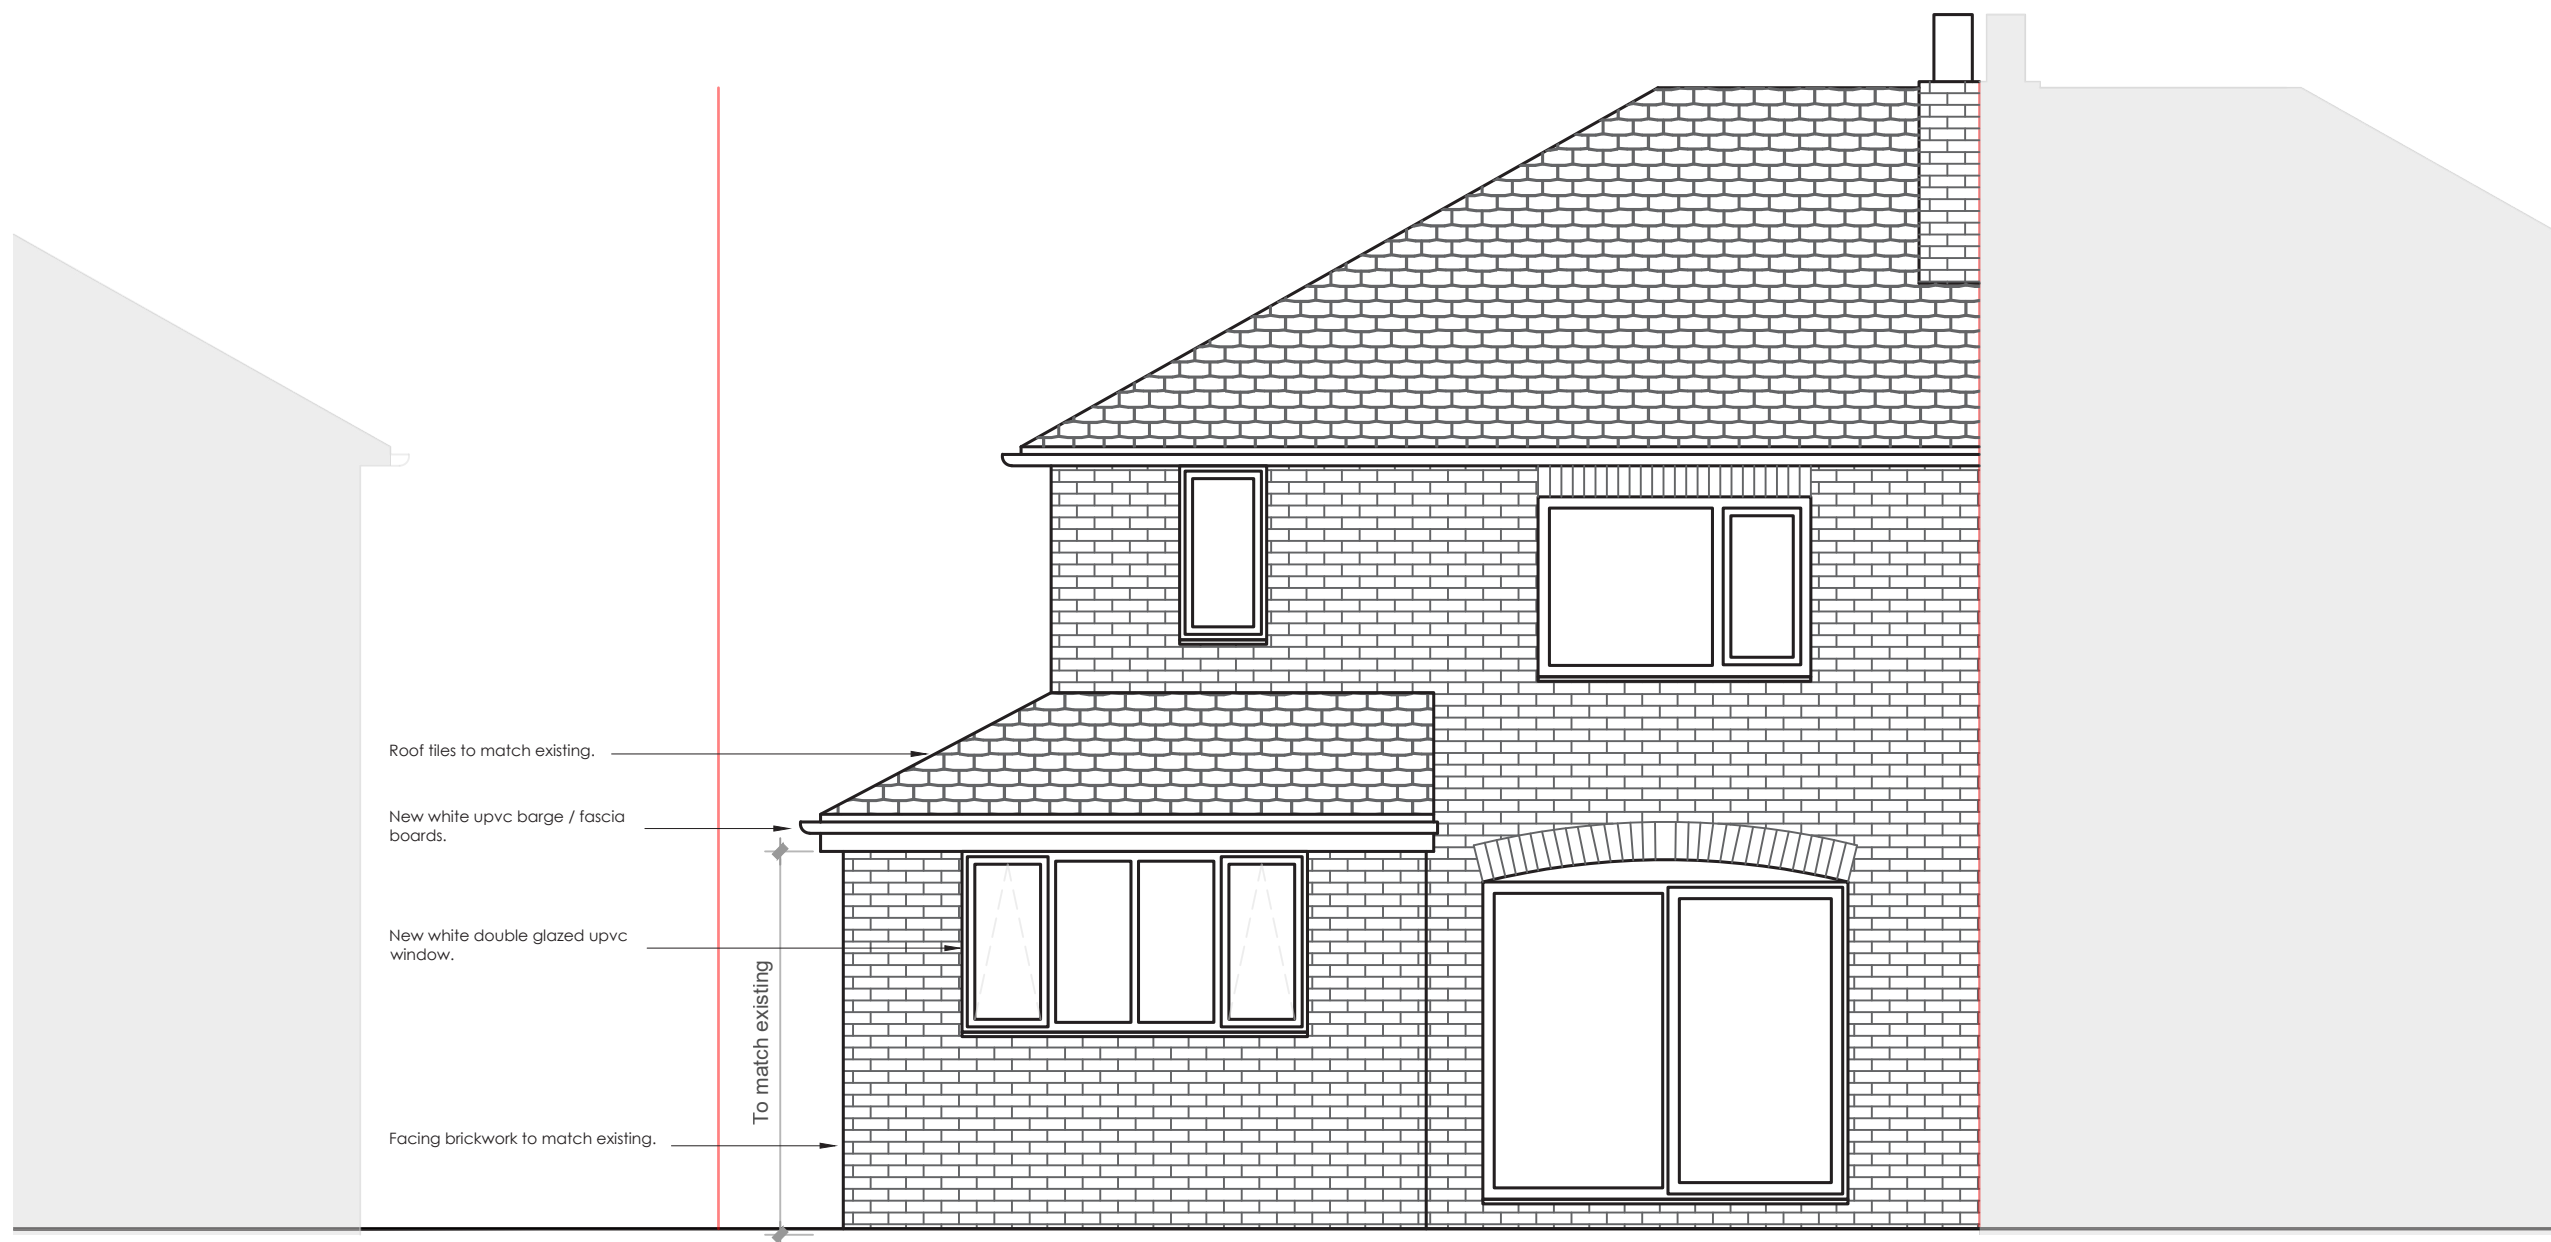

17 Kildare Road

JRA

Jake Rawlinson Architectural


info@jr-architectural.com

07480 658094

1:50
0m 0.5 1 1.5 2 2.5

002-05 - Proposed - Rear Elevation

All these drawings are for the purpose of achieving local authority planning and building regulations plans approval only and should not be used as a working drawings for building construction. These design drawings must be read in conjunction with structural engineers design, drawings and calculations. All rights reserved © Copyright 2022. These plans & specifications are the property of Jake Rawlinson Architectural and shall not be re-printed, reproduced, modified in whole or part without written consent, nor shall any building or structure be constructed in accordance with such plans or specifications thereof without written consent.

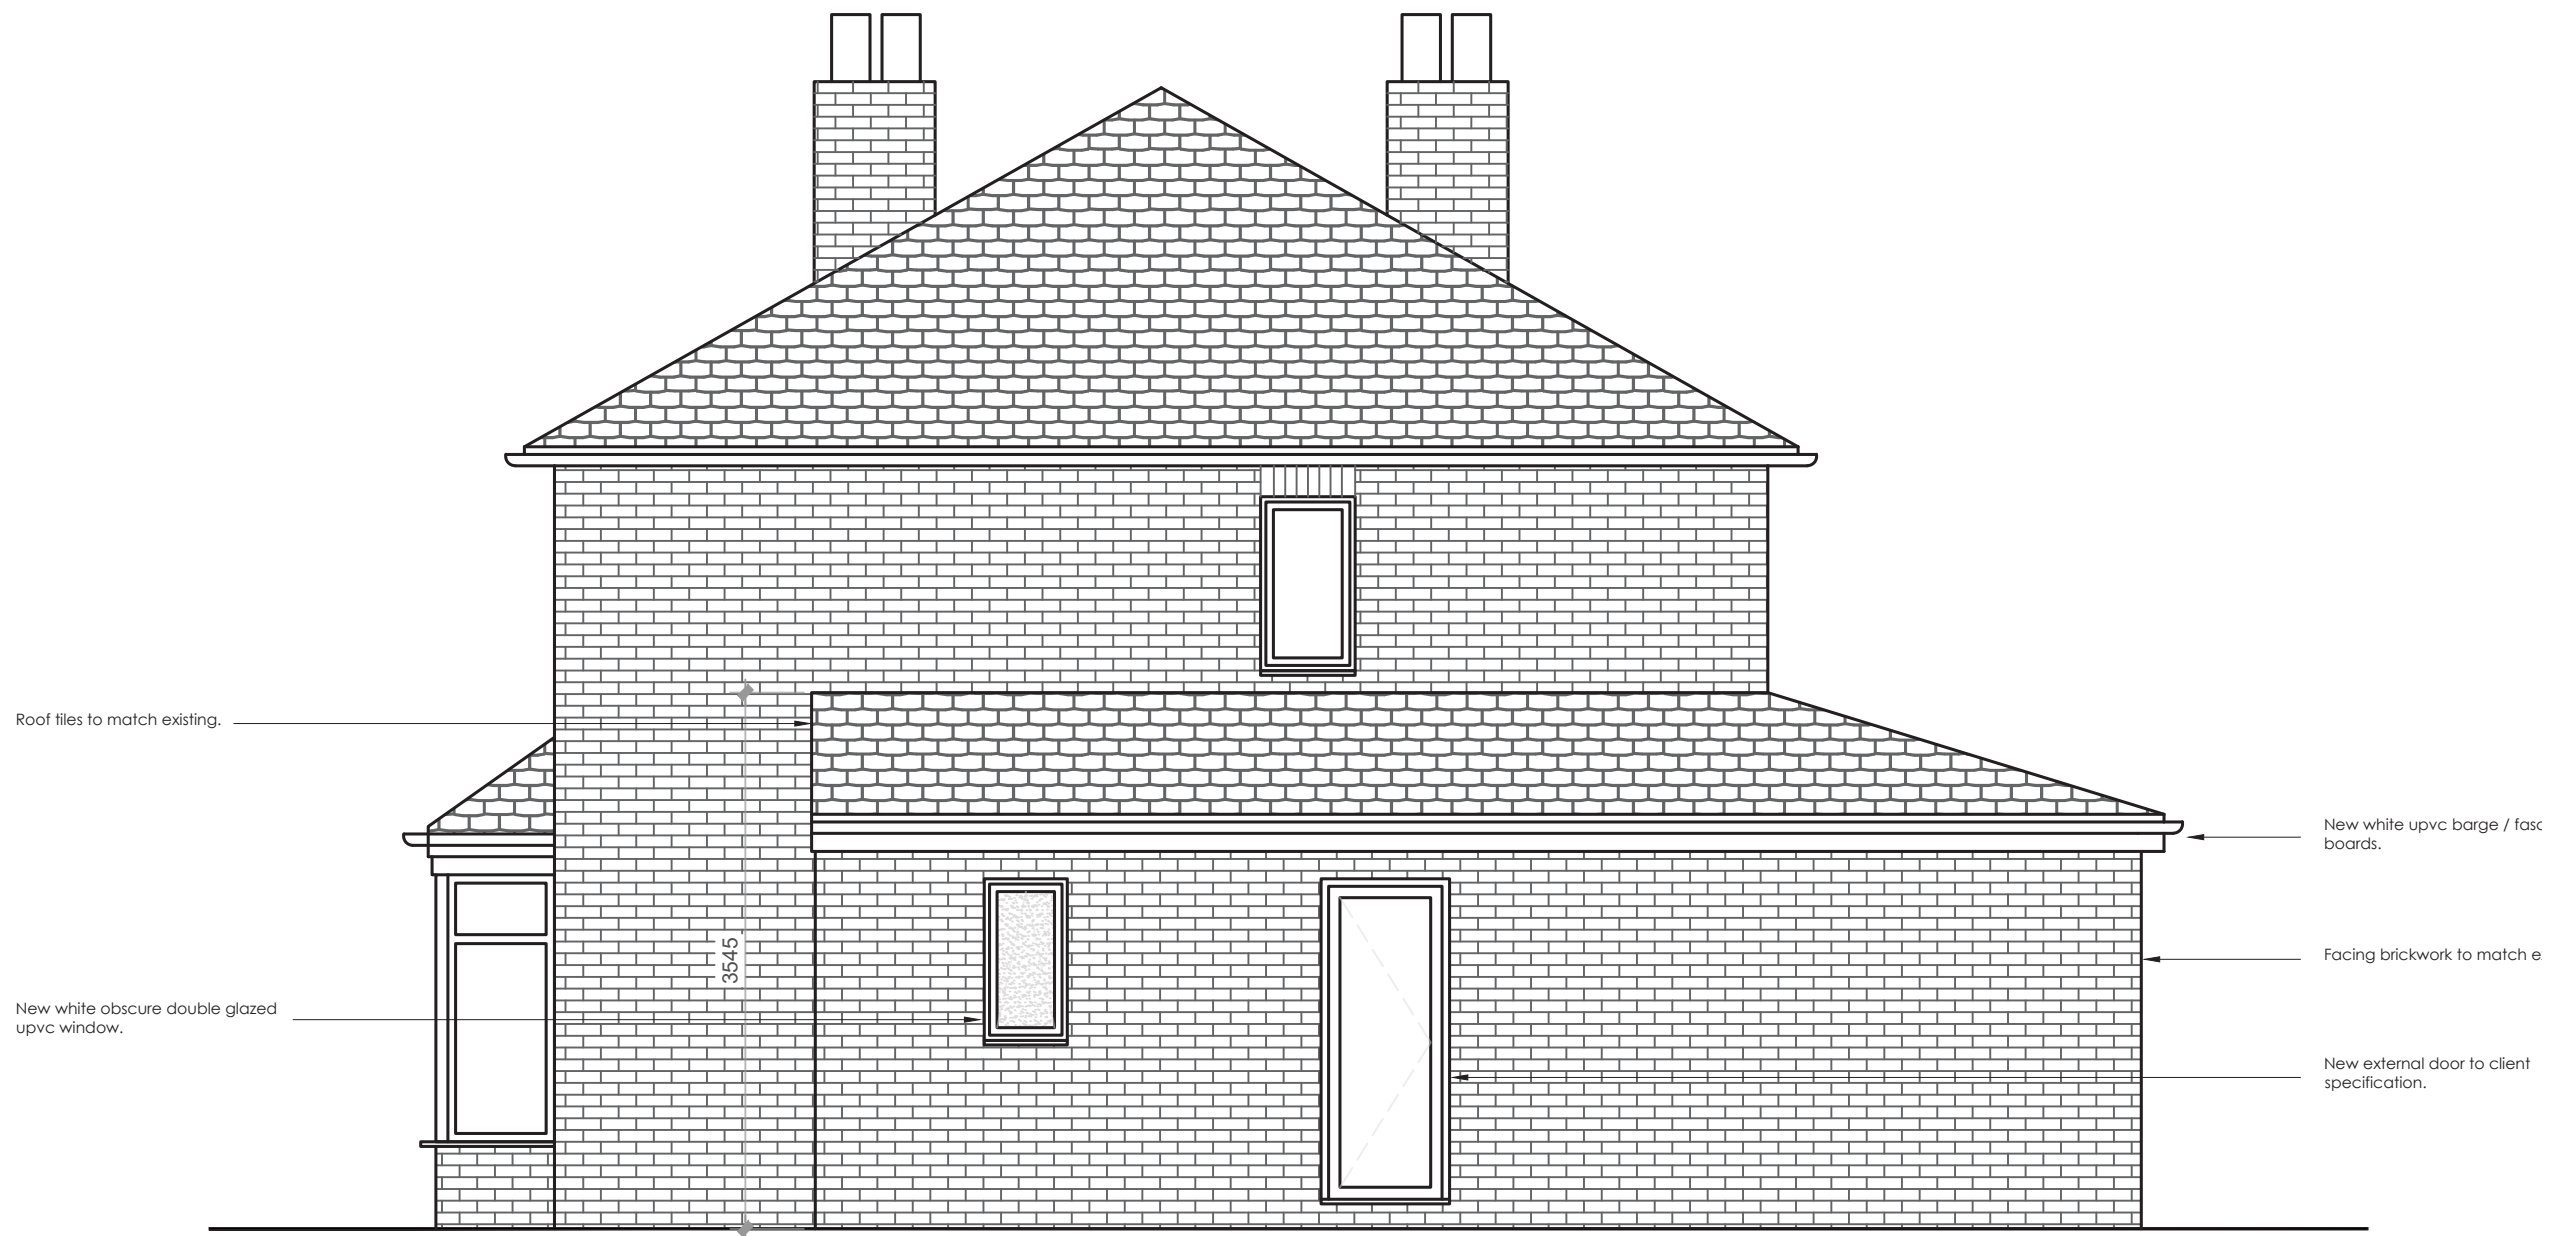

17 Kildare Road

JRA


Jake Rawlinson Architectural

info@jr-architectural.com

07480 658094

002-06 - Proposed - Side Elevation

All these drawings are for the purpose of achieving local authority planning and building regulations plans approval only and should not be used as a working drawings for building construction. These design drawings must be read in conjunction with structural engineers design, drawings and calculations. All rights reserved © Copyright 2022. These plans & specifications are the property of Jake Rawlinson Architectural and shall not be re-printed, reproduced, modified in whole or part without written consent, nor shall any building or structure be constructed in accordance with such plans or specifications thereof without written consent.

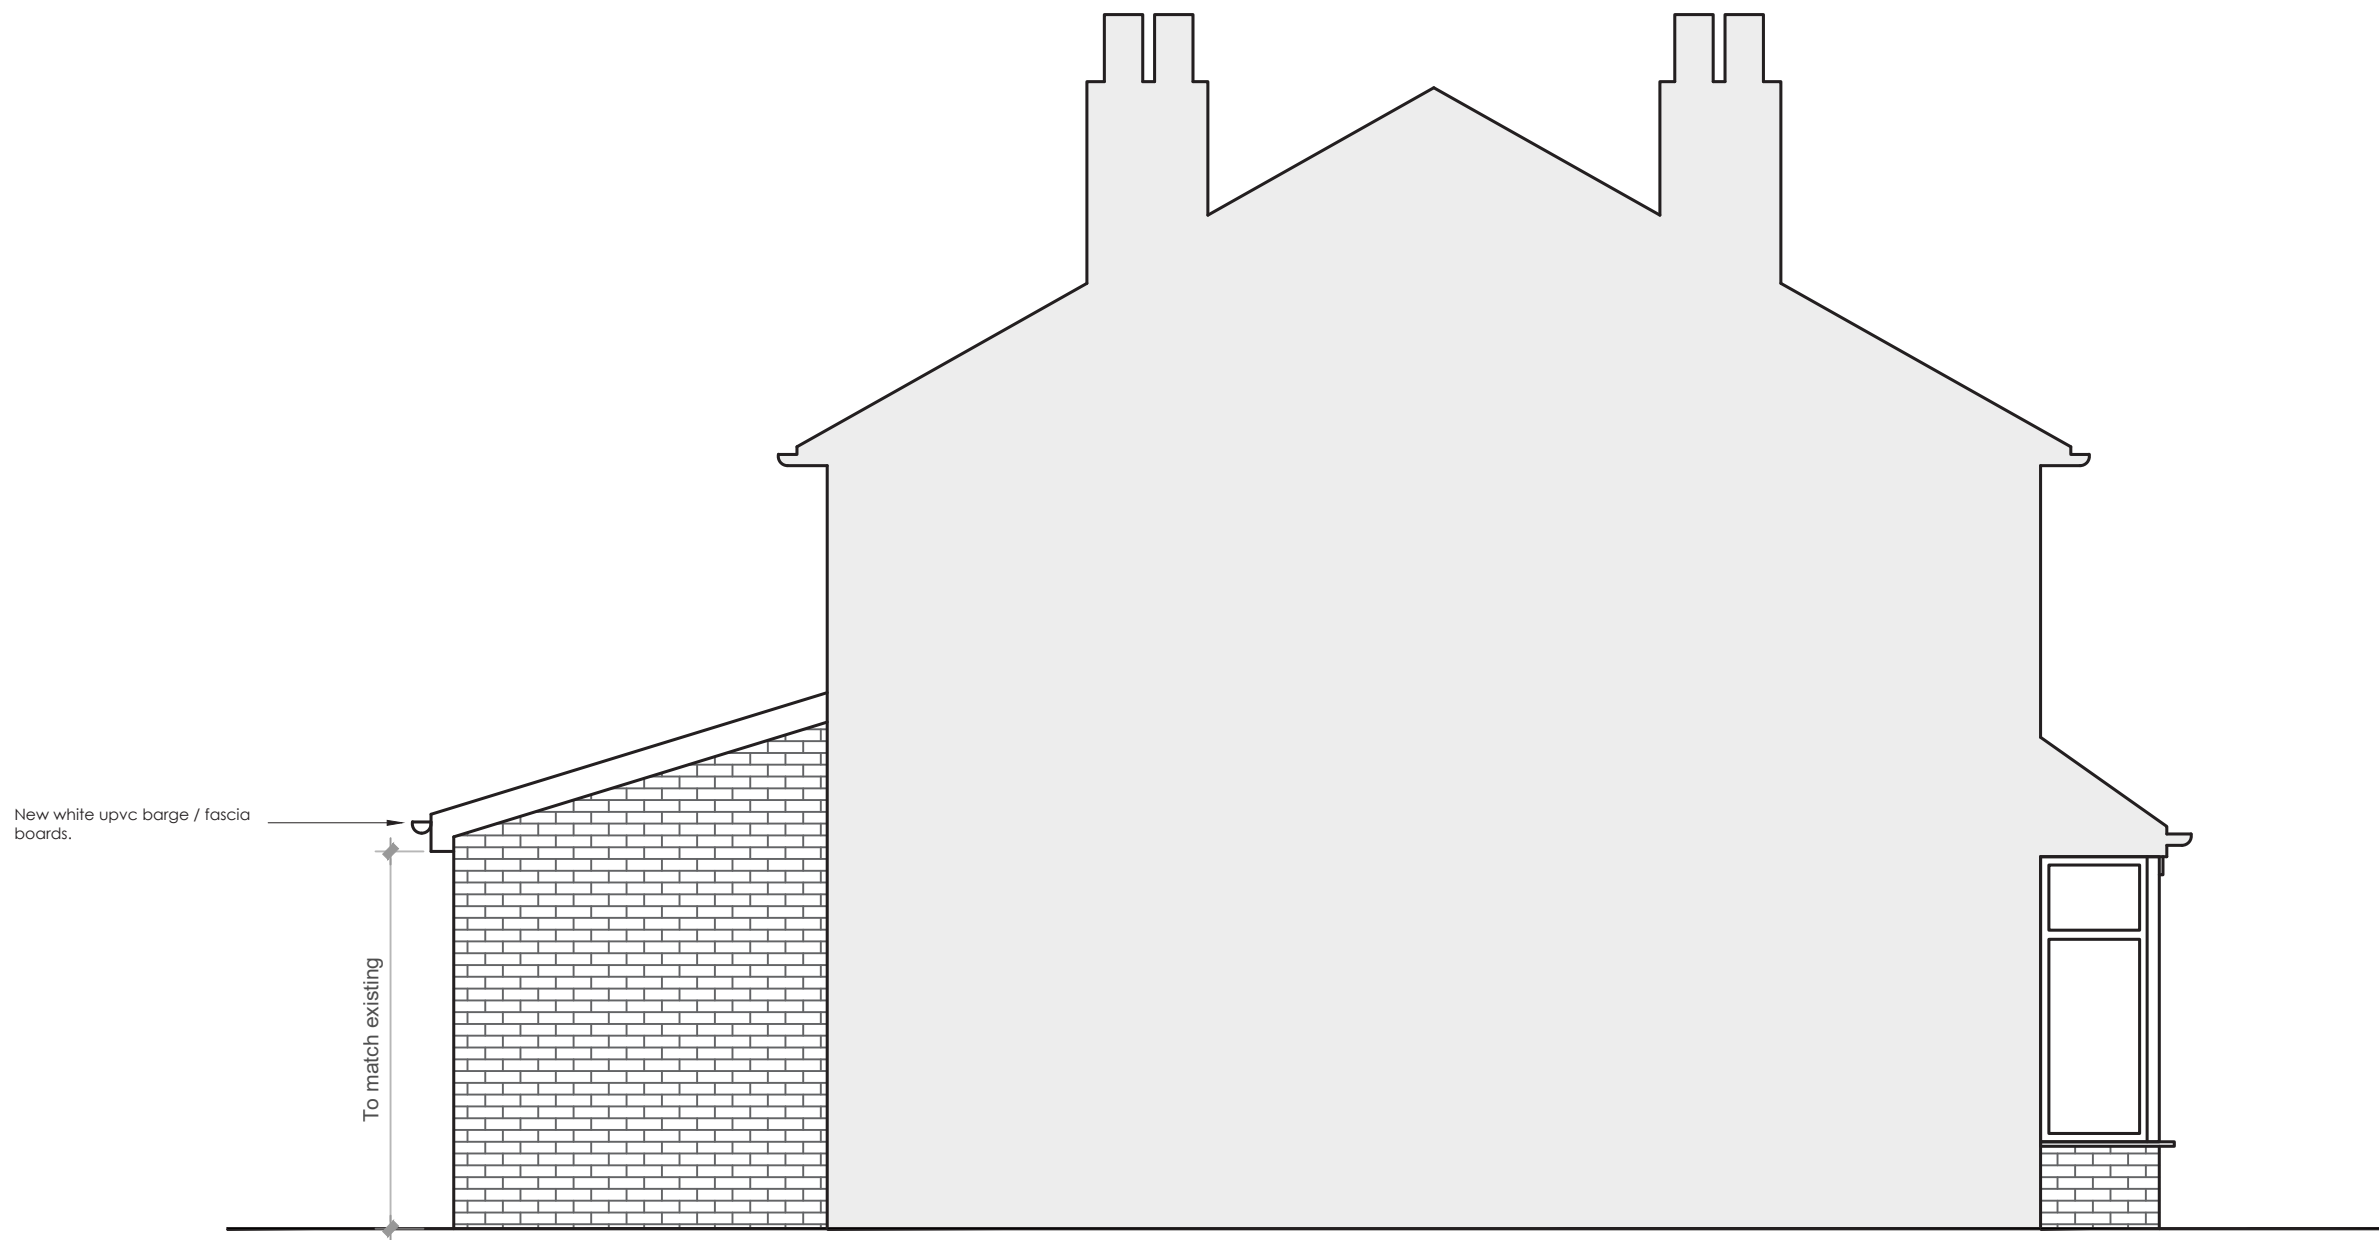


17 Kildare Road

JRA

Jake Rawlinson Architectural

info@jr-architectural.com
07480 658094

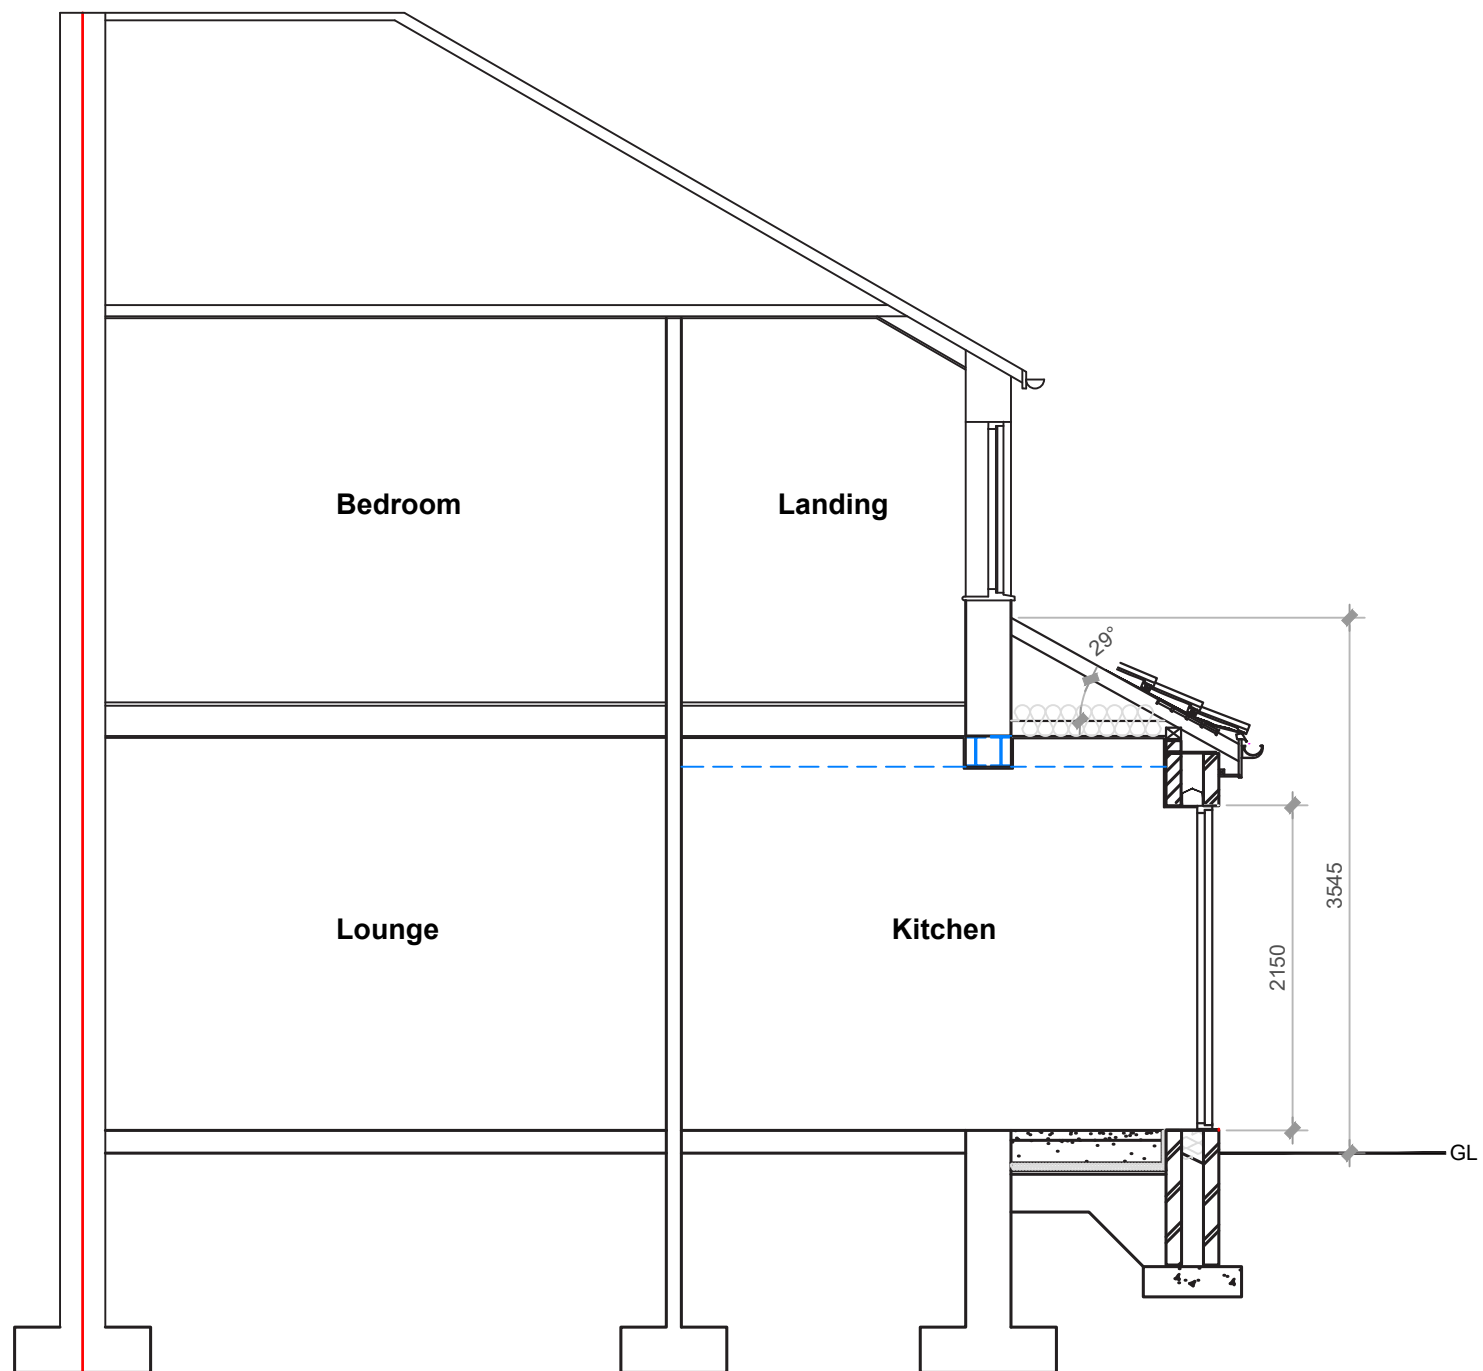

17 Kildare Road

JRA

Jake Rawlinson Architectural

info@jr-architectural.com

07480 658094

1:50
0m 0.5 1 1.5 2 2.5

002-08 - Proposed - Section A-A

All these drawings are for the purpose of achieving local authority planning and building regulations plans approval only and should not be used as a working drawings for building construction. These design drawings must be read in conjunction with structural engineers design, drawings and calculations. All rights reserved © Copyright 2022. These plans & specifications are the property of Jake Rawlinson Architectural and shall not be re-printed, reproduced, modified in whole or part without written consent, nor shall any building or structure be constructed in accordance with such plans or specifications thereof without written consent.

