

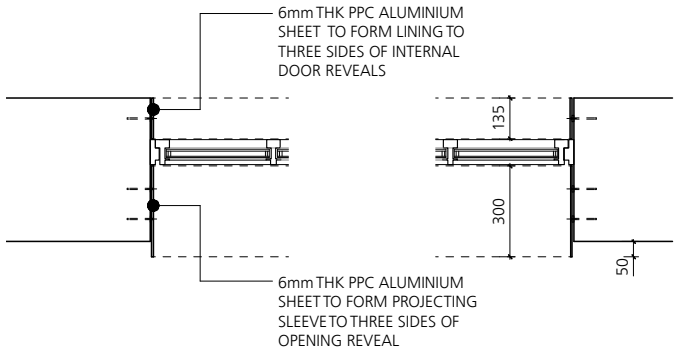


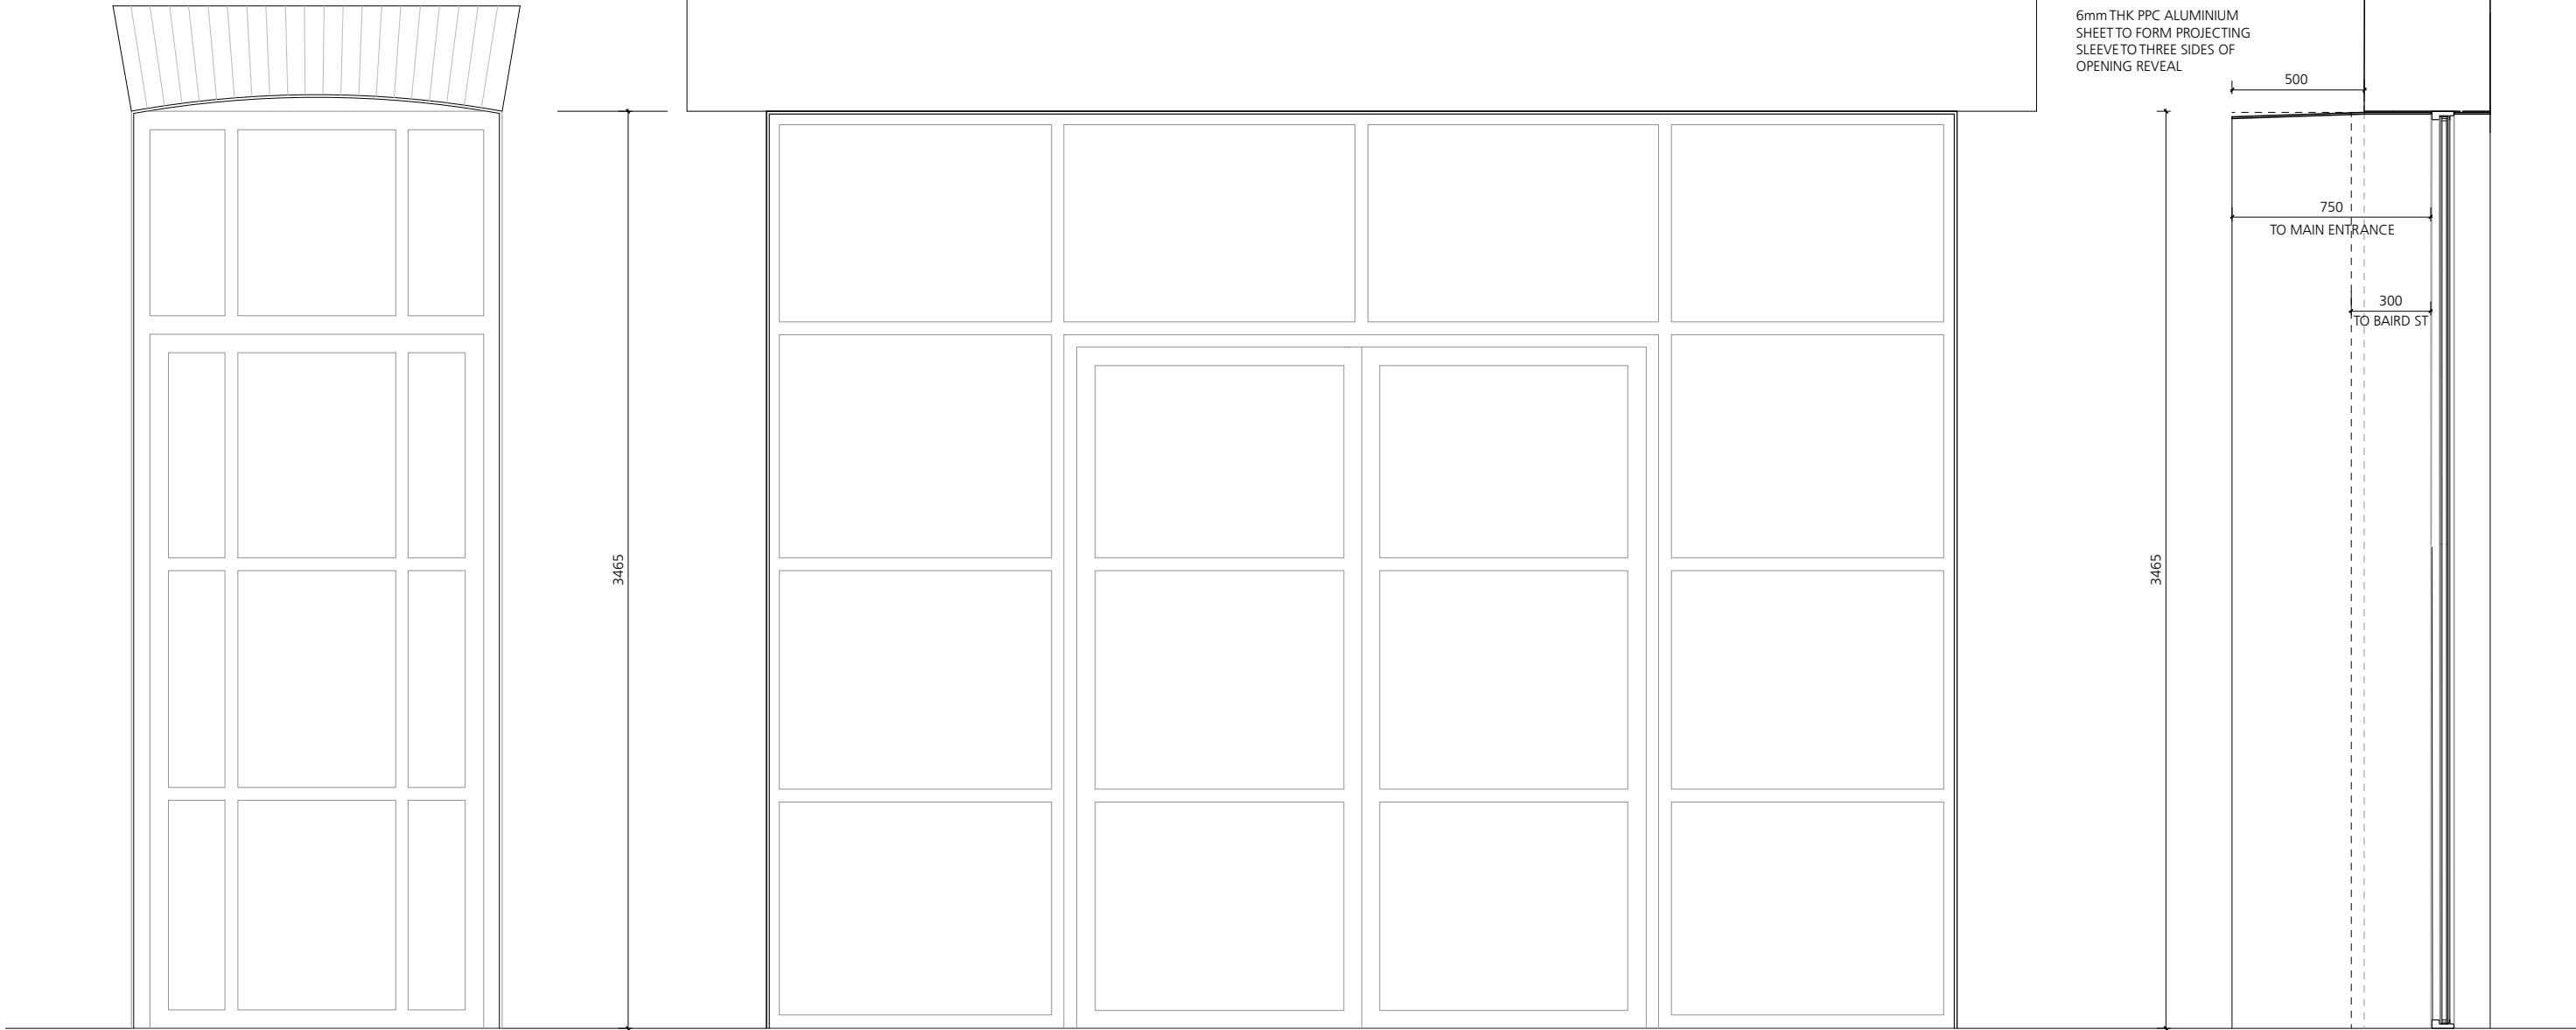

PROJECTING DOOR
SLEEVES TO BAIRD ST

PROJECTING SLEEVE
TO MAIN ENTRANCE

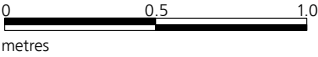

DRAWING TO BE READ IN CONJUNCTION
WITH SCHEDULE 353 CD 3001

DIMENSIONS GIVEN ARE INDICATIVE ONLY
AND ARE TO BE CHECKED ON SITE PRIOR
TO FABRICATION

Jonathan Davidson Architects
Architecture & Industrial Design

47 Hilton Street
MANCHESTER
M1 2EF
t: 0161 711 0835
e: inbox@jddavidsonarchitects.com
w: www.jddavidsonarchitects.com

Client Capital & Centric

Project **Neptune Mill**
Chapelton St, Manchester

Scale 1:25 / 1:5 @ A3

Date June 2023

Rev P2 - 08/23 - Window sleeves omitted, door sleeve
projections amended

Document **Doors & Windows**
Door Sleeve Details

Status For information

Doc Ref	353	CD	3006	P2
---------	-----	----	------	----