




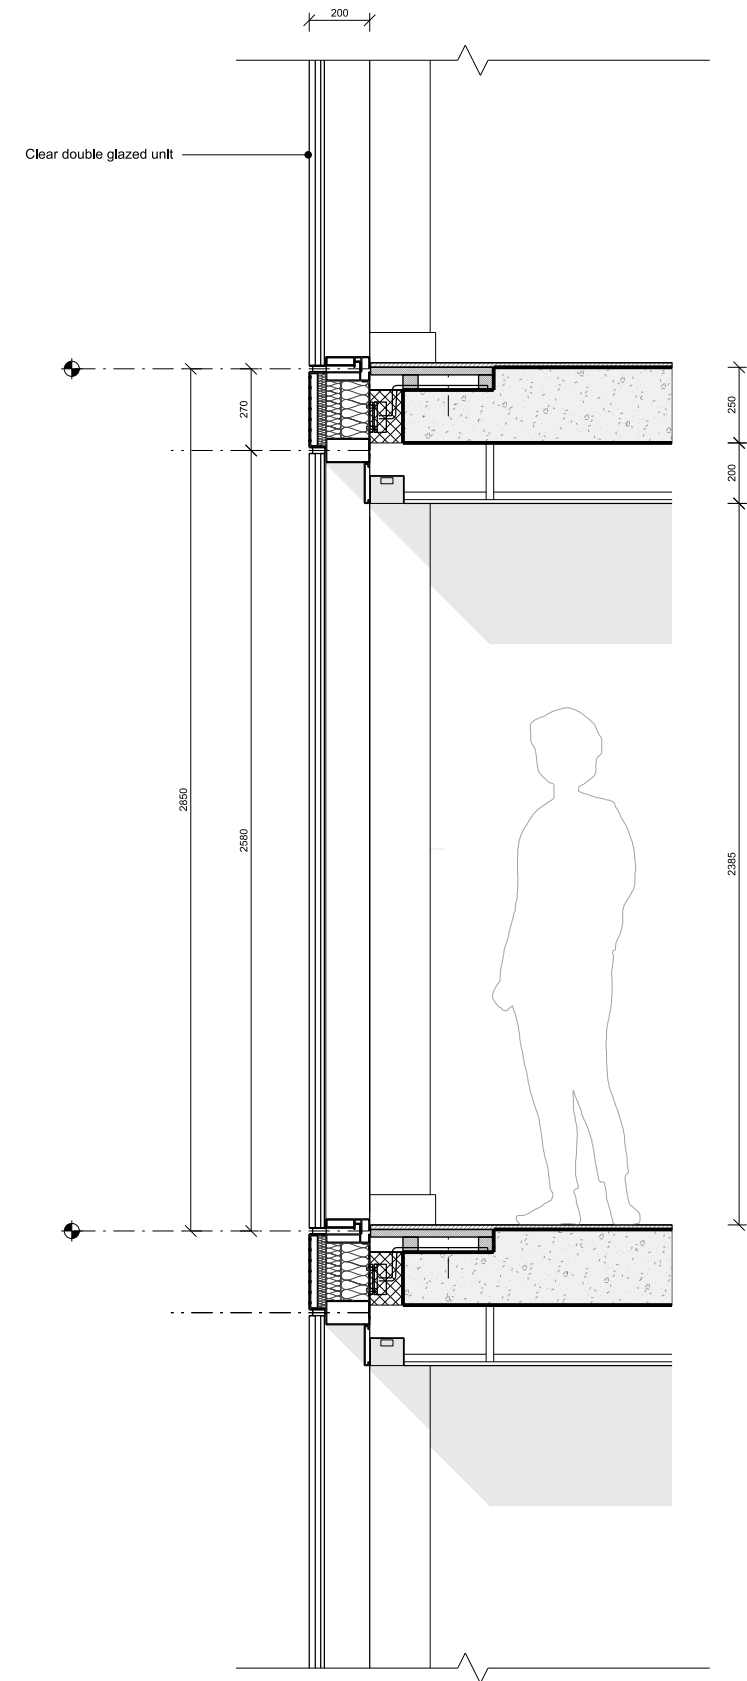

SECTION 01
Clear glazing

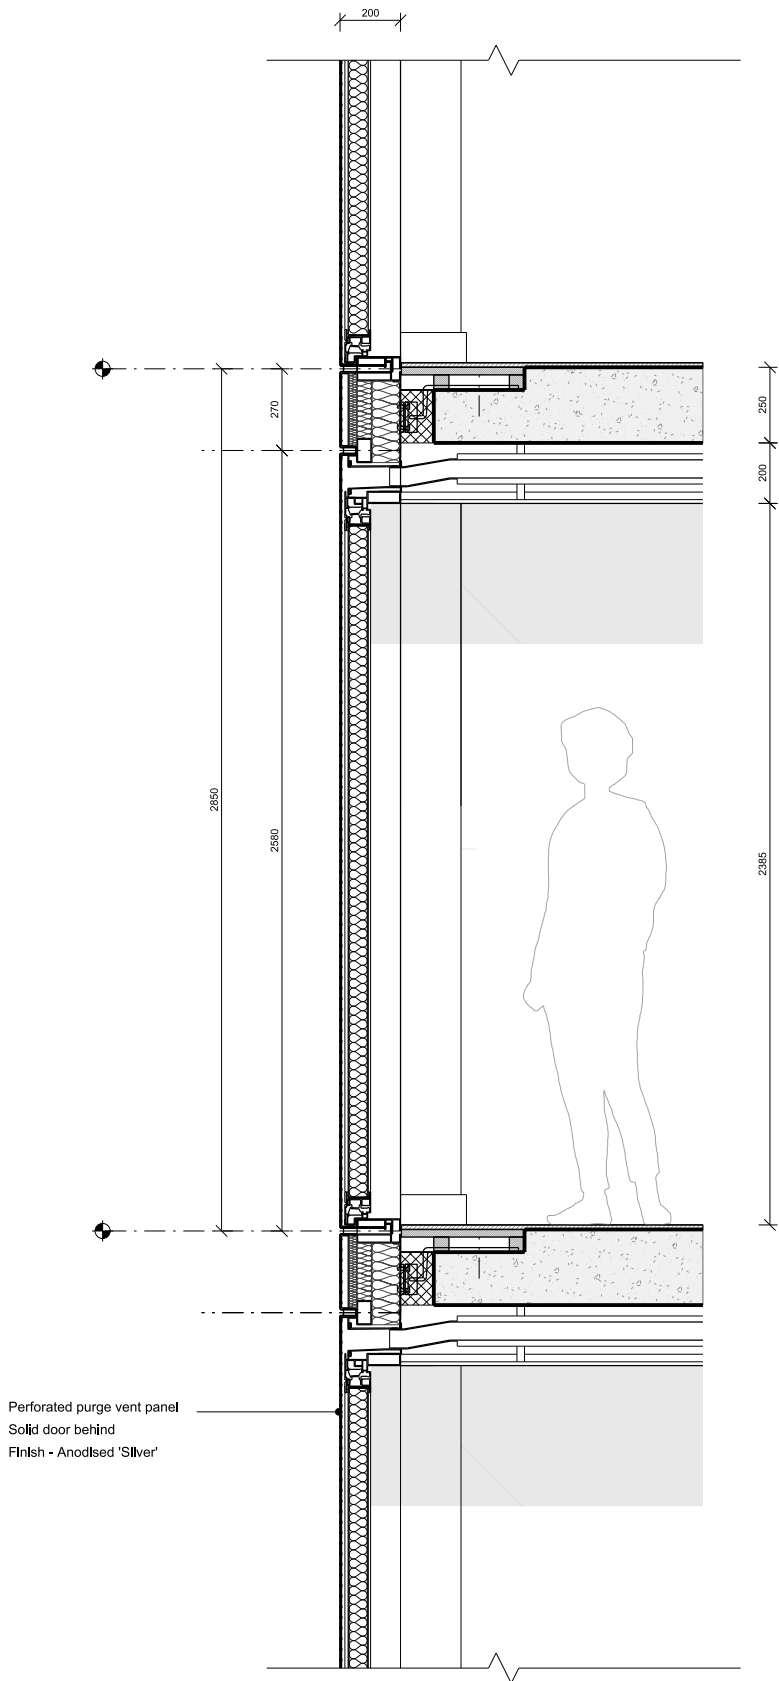

SECTION 02
Purge vent

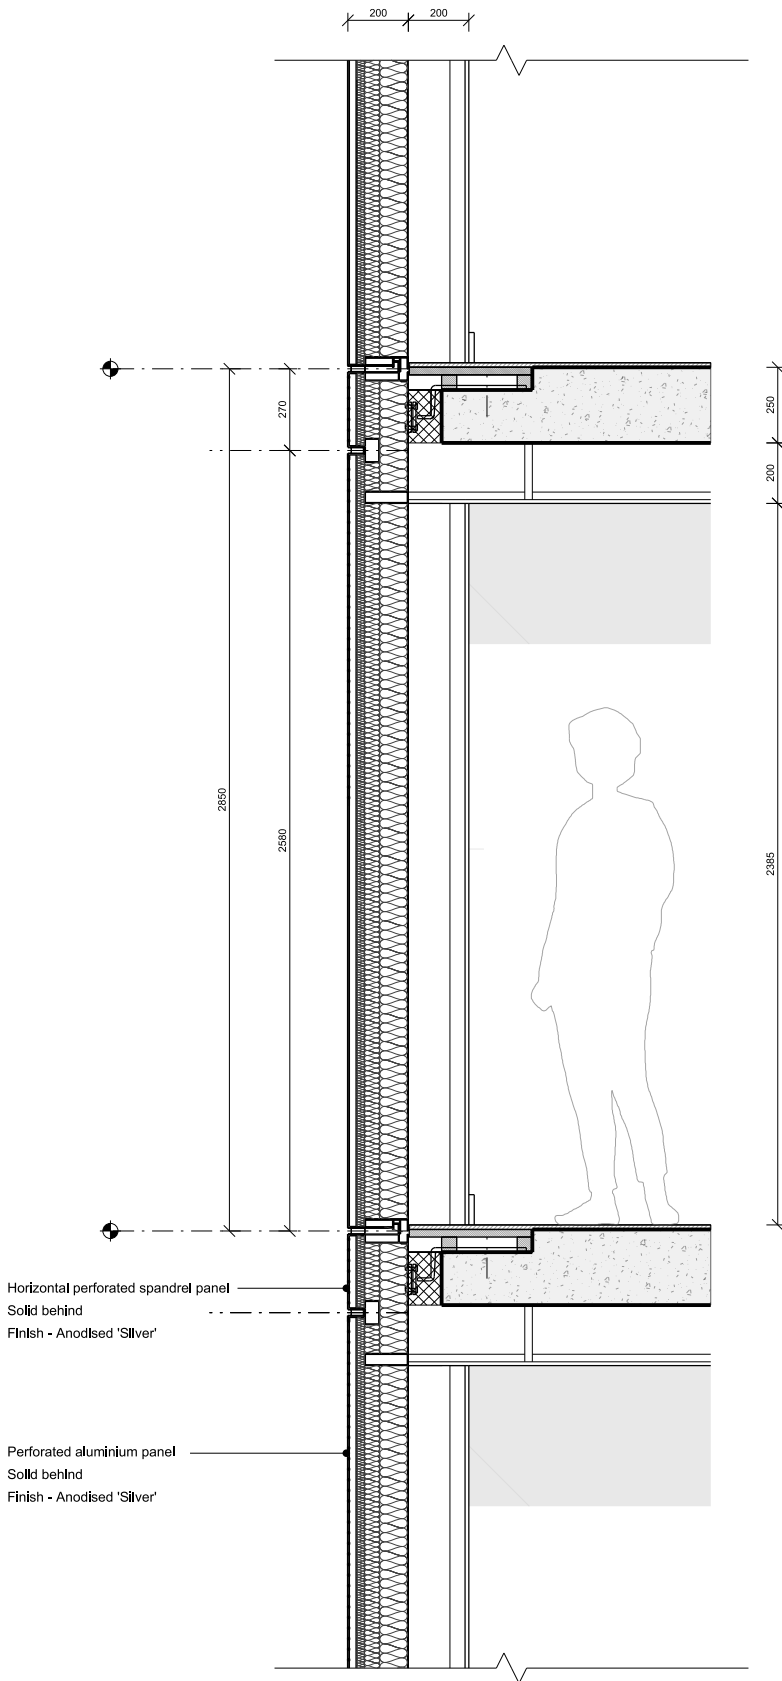

SECTION 03
Solid panel

This drawing is copyright Do not scale off dimensions. All dimensions to be checked on site by contractor. Contractor to report any dimensional discrepancies, errors or omissions prior to commencing on site.	NOTE:	NORTH	Rev	Date	Description	Project Title Tower E1 Typical facade bay Section details	Drawing Title Tower E1 Typical facade bay Section details			MANCHESTER Riverside, 4 Commercial St Manchester M15 4RD +44 (0)161 835 2345 www.simpsonhaugh.com LONDON 5-8 Roberts Place London EC1R 8BB +44 (0)20 7549 4000 mail@simpsonhaugh.com
			X01	20.04.2023	Planning Issue					
			Status	Revision						
			Planning	E1-SHP-G251-DE-XX-B5D801 X01						