


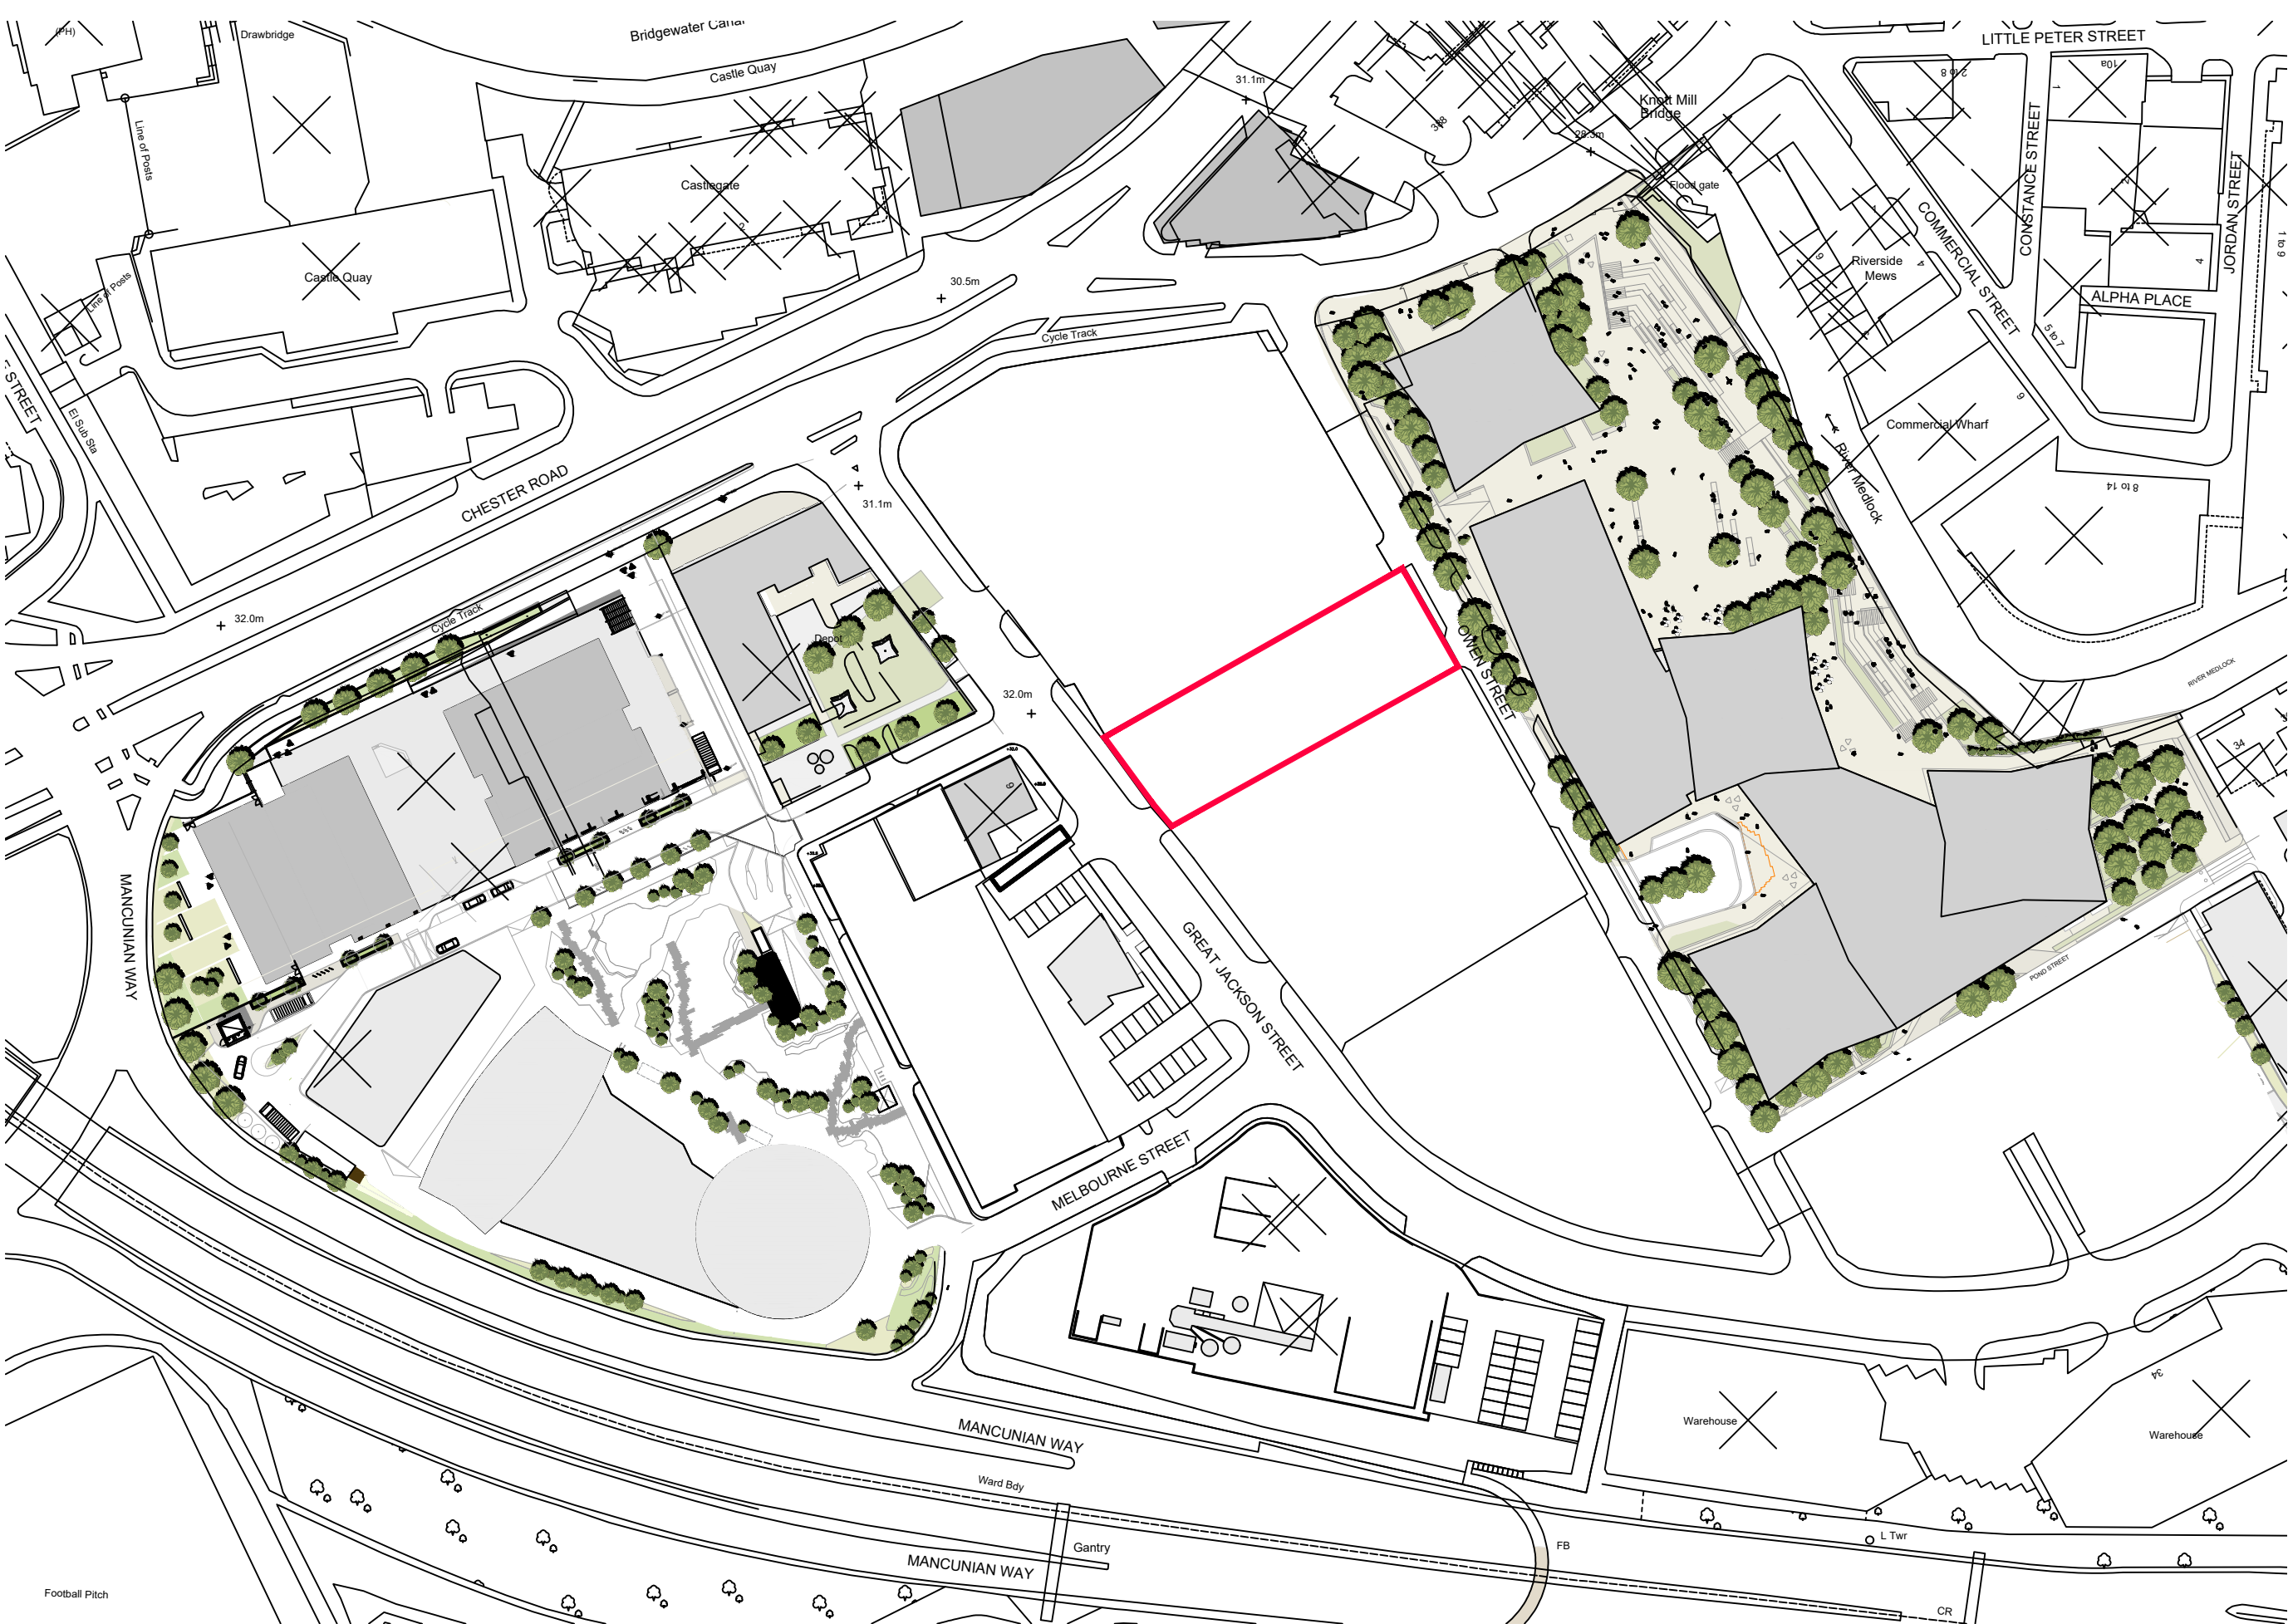

- The Copyright of this drawing belongs to Renaker Build Limited and shall not be used or reproduced in any form without express permission. The Moral right of the author is hereby asserted - Copyright © 2008.
- Do not scale from this drawing - Work to figured dimensions only. All dimensions to be checked on site prior to the execution of any work.
- For the avoidance of doubt all dimensions are measured to wall structure and not the finishes unless otherwise stated.
- Where any discrepancy is found to exist within or between drawings and/or documents it should be reported to the contract administrator immediately.
- Renaker Build Limited shall not be liable for any use of drawings and documents for any purpose other than for which the same were prepared by or on behalf of Renaker Build Limited.
- For Planning Approval ONLY.

Rev. No.	Date	Description

Renaker Build Limited
1st Floor, NQ Building
47 Bengal Street
Ancoats
Manchester
M4 6BB
t0161 245 1150
f0161 601 0210

Job No.	1.105		New Jackson (Owen St) Investments 1 Ltd	Crown Street Phase 3 Club De Padel	Location Plan	PC-RBL-G100-PL-00-001
Stage.	PLANNING					
Dwg. No.	PC(93)001					
Revision.	-					
Scale.	1250@A3					
Date.	June 2023		Client.	Project.	Drawing.	Acute Ref.
Drawn.	Check.	RBL				