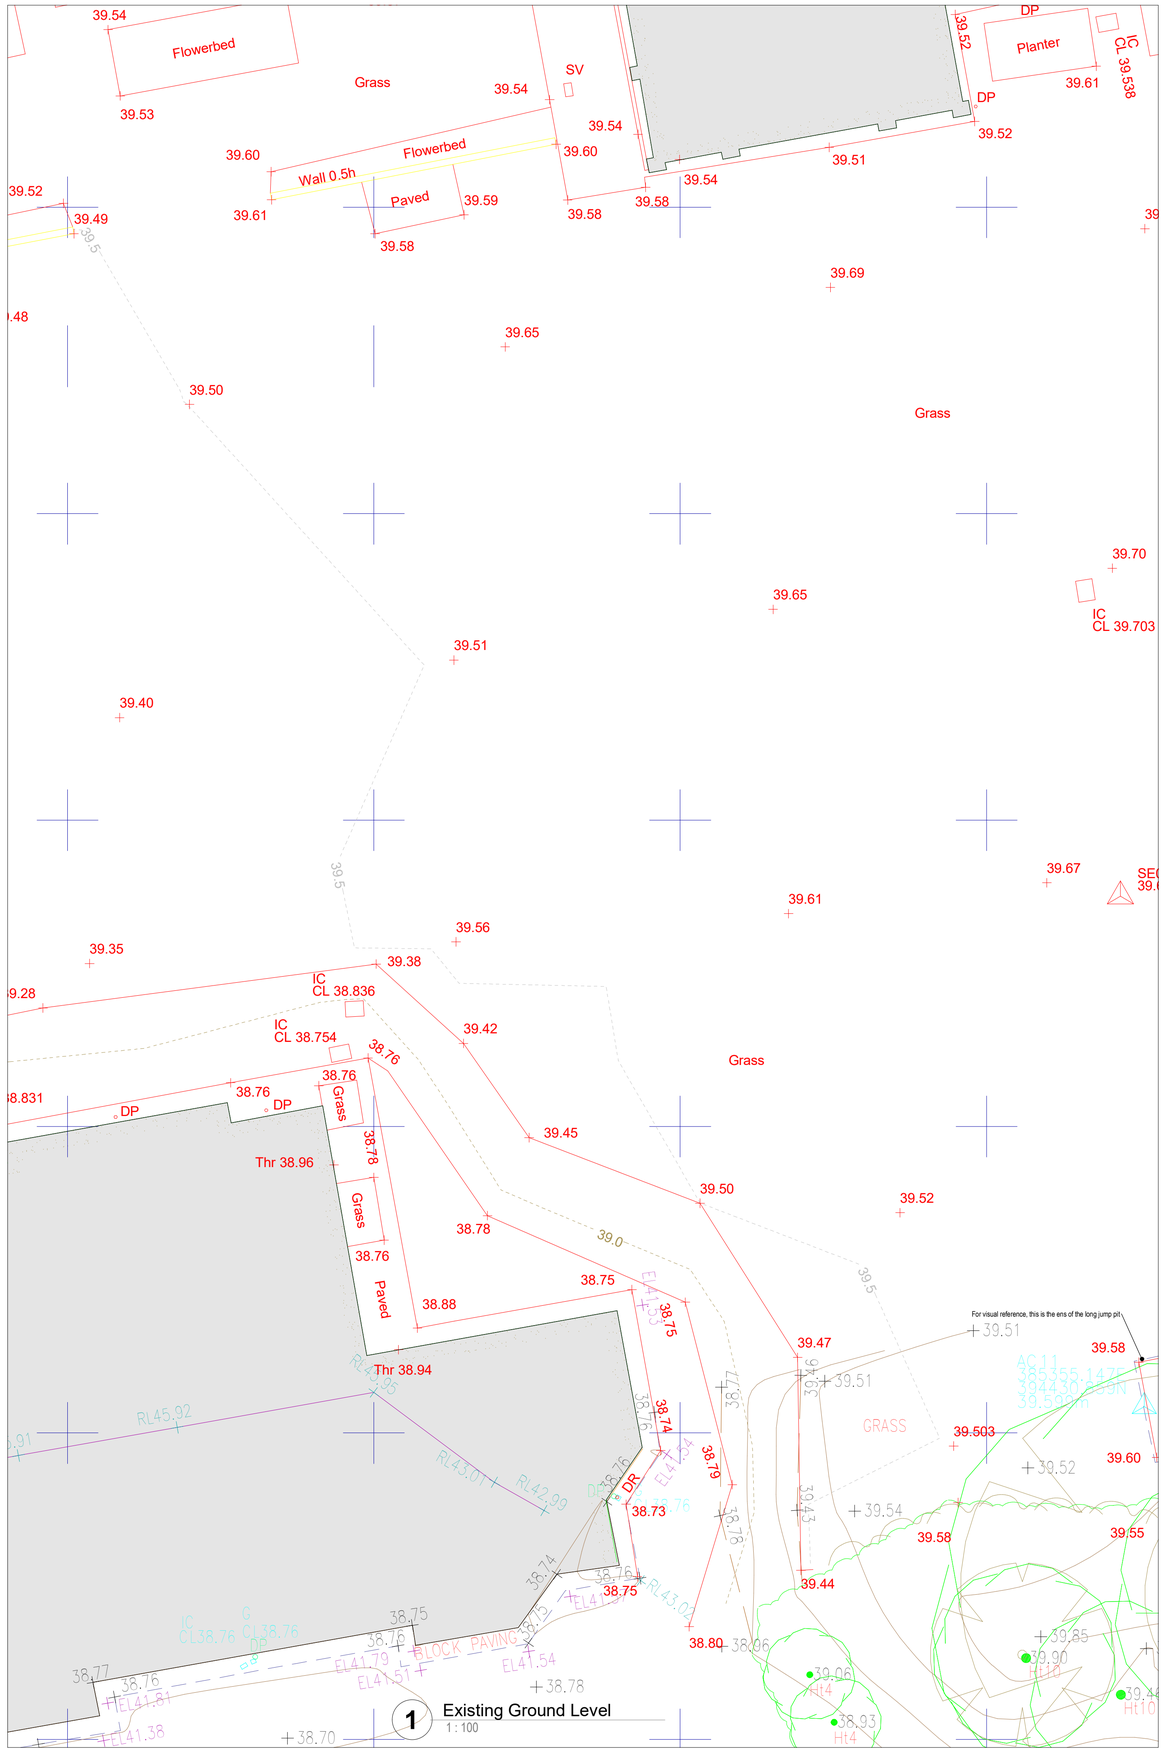
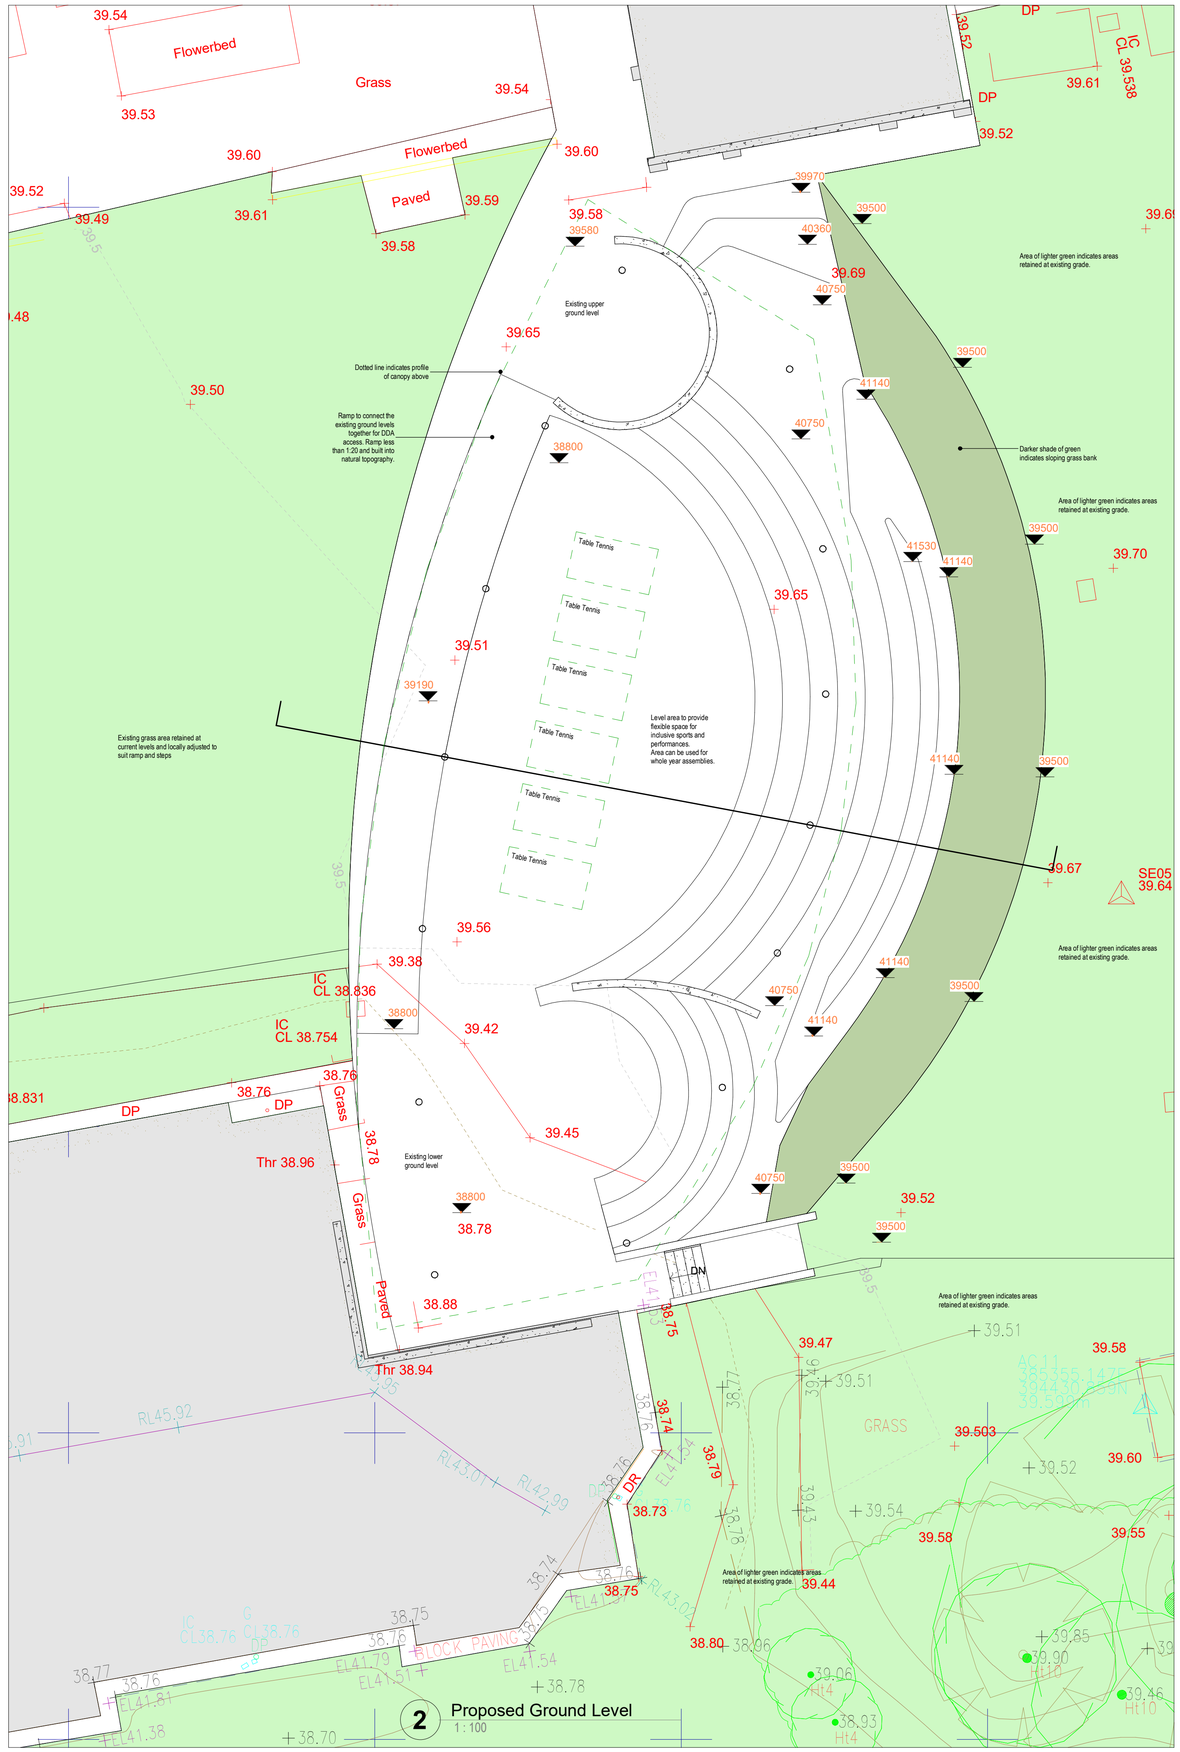



Rev Revision Notes
P1 i110 - Planning for New Canopy

Levels:
Note that for reference existing site levels are to OS datum. Original levels indicated in red with a cross and new levels indicated in orange with a black triangle.

MHCP- 10A- V0- XX- DR- A- 0012- P1

Client: MHSG
Project: New Canopy
Job No.: 1307
Date : 07/21/23
BIM Model : MHCP-10A-WS
QA: ADS AP
Scale : 1 : 100@A1
Drawing: **Canopy Existing and Proposed Landscape**
Rev notes: i110 - Planning for New Canopy

MHCP-10A-V0-XX-DR-A-**0012**-P1

10architect unit 16, 12 hilton street, manchester, m1 1jf

This drawing is copyright. Do not scale dimensions from this drawing "if in doubt ask". This drawing is to be read in conjunction with all other relevant drawings and specifications. All discrepancies on this drawing are to be reported to the architect. Do not modify any element of this drawing. Use drawing only for purpose(s) issued.