

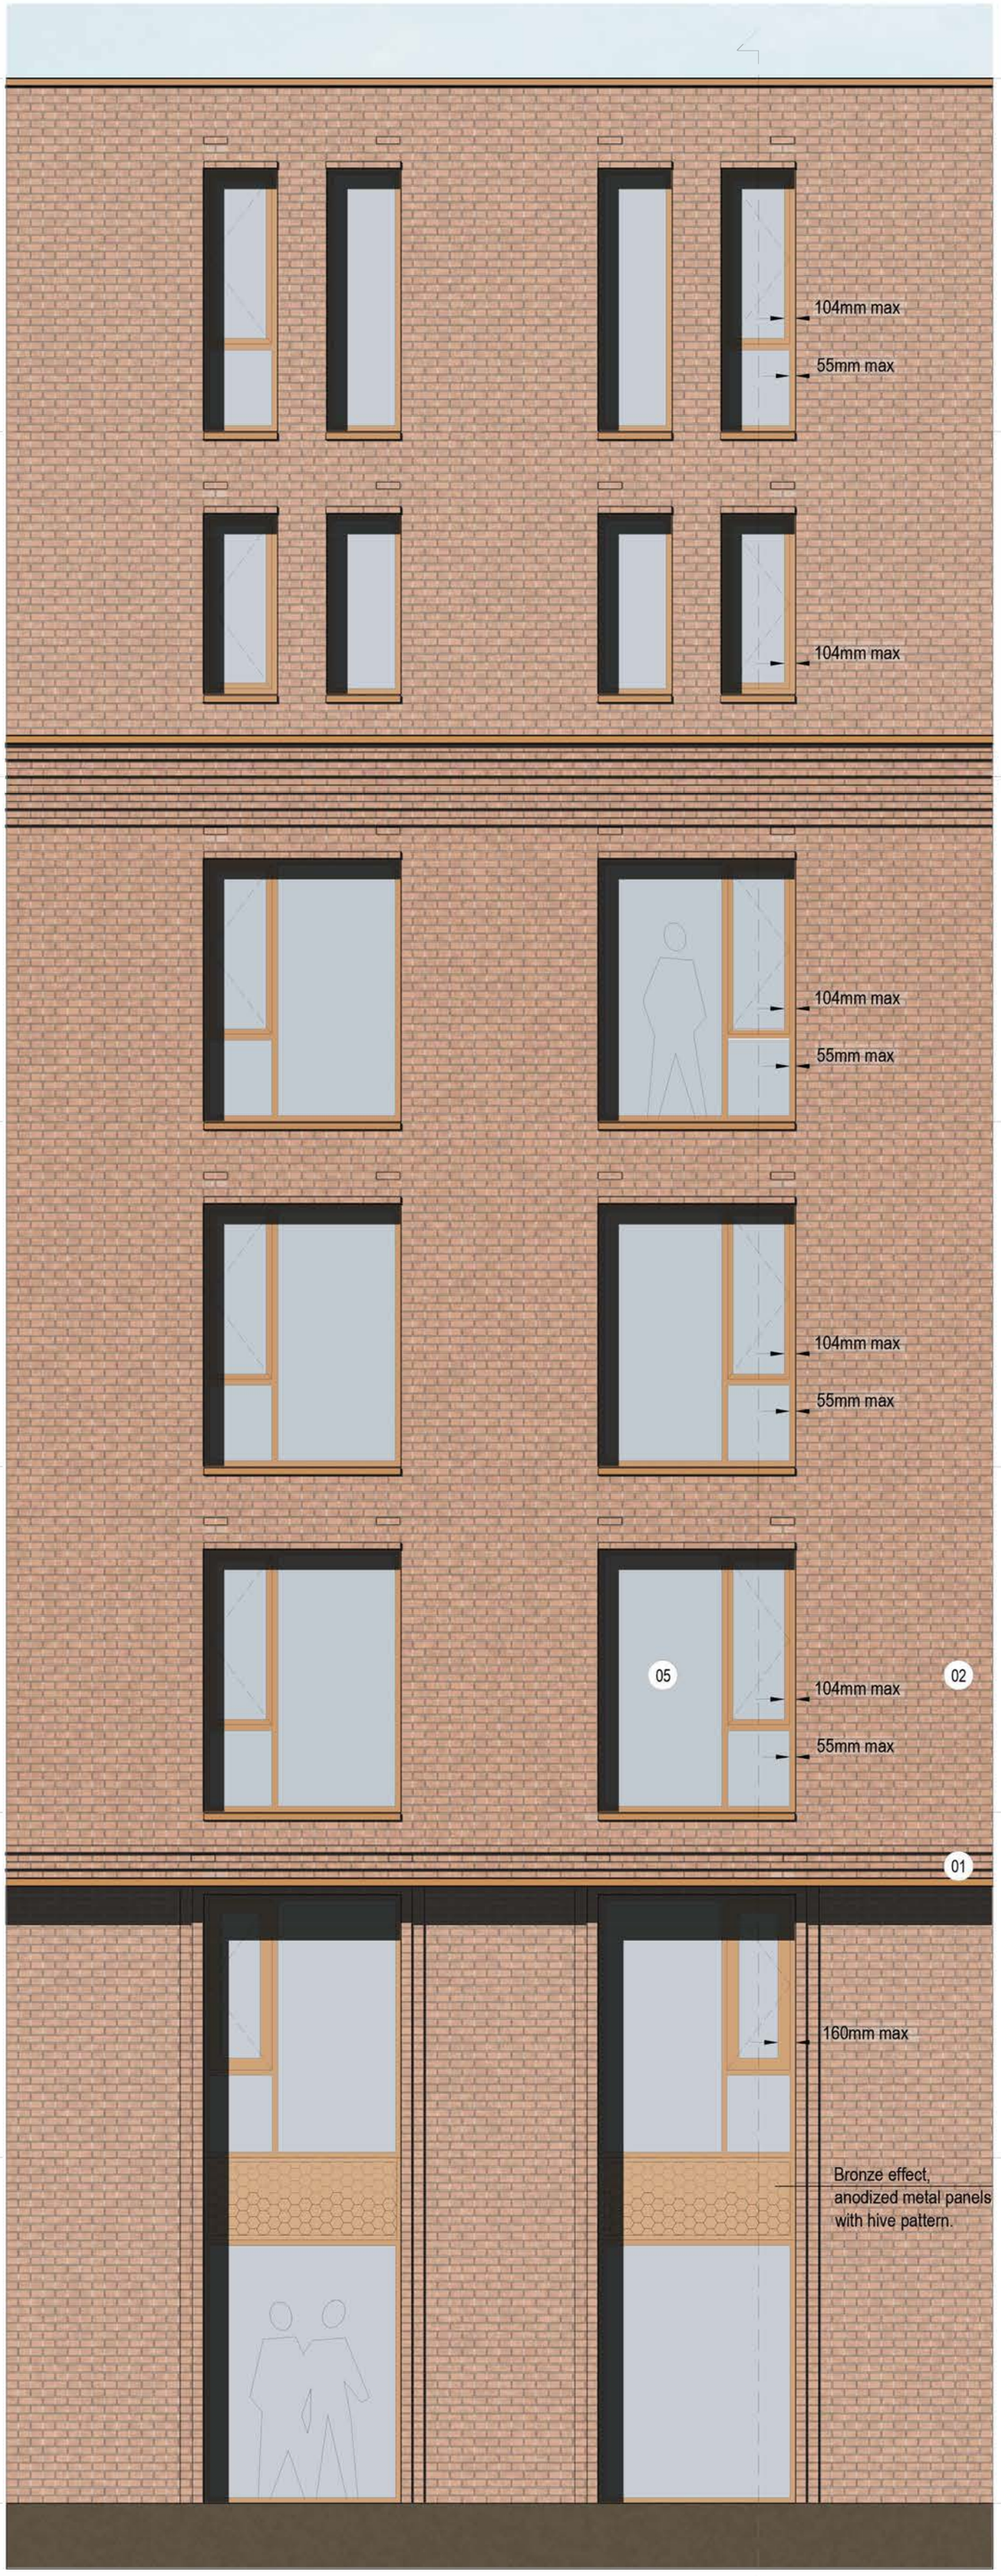


LITTLE LEVER STREET ELEVATION

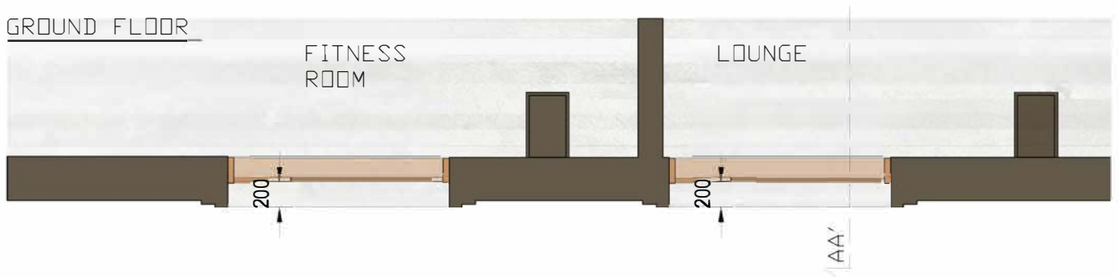

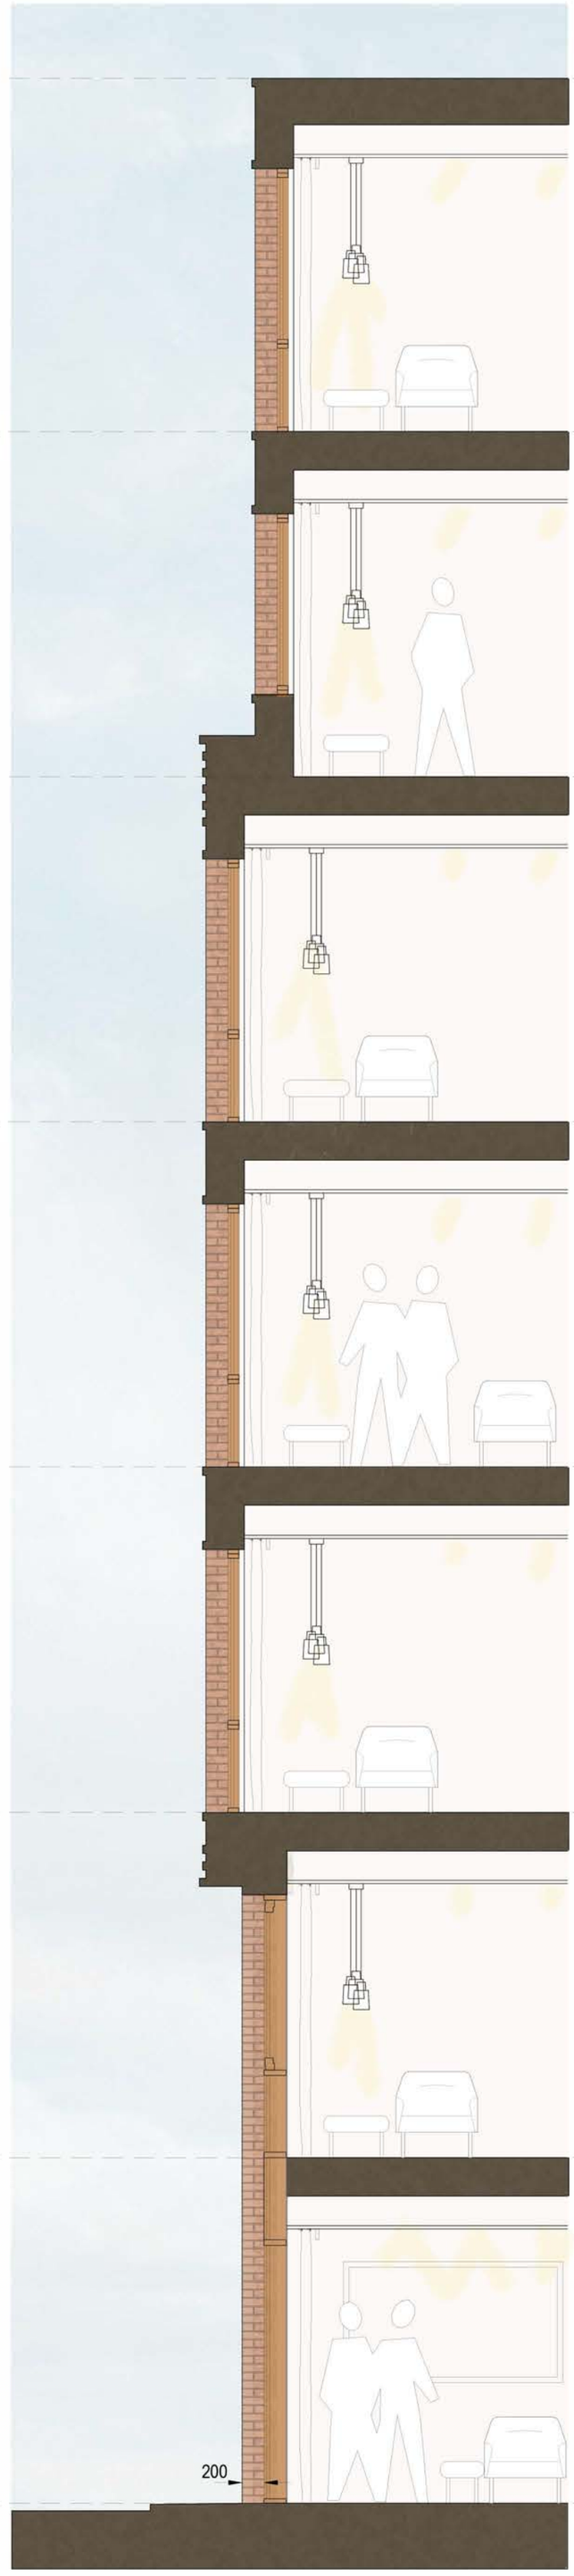

SECTION AA'

m 0 0.5 1.0 1.5 2.0 2.5 3.0 3.5 4.0 4.5 5.0

SCALE 1:50

MATERIALS AND REFERENCES

Architectural bandings /lines:

01 - Recon stone banding and corbelled bricks. TBC and to LPA approval.

External walls:

02 - Reddish facing brick to match existing and context. TBC and to LPA approval.

Doors and windows:

05 - Proposed expanses of double glazing, with bronze metal frames and details intended to complement the reddish, warm tones and existing brickwork of the surrounding buildings. Windows design to match proportion of the context.

rev A: Windows refinements. FI 27.01.2023

client:	project:	drawing:
Cairn Hotel Group	Proposed Hotel Extension 2 Little Lever Street Manchester	Proposed Bay Studay

project no:	drawing no:	revision:	drawn:	checked:	date:	scale @ A2
7433	PS.19	A	FI		25 Nov 22	1:50

street design partnership
architecture - urban design - interiors
16 Brewery Yard, Deva City Office Park, Salford, M3 7BB t. 0161 834 7262 e. info@street-design.net w. www.street-design.net