




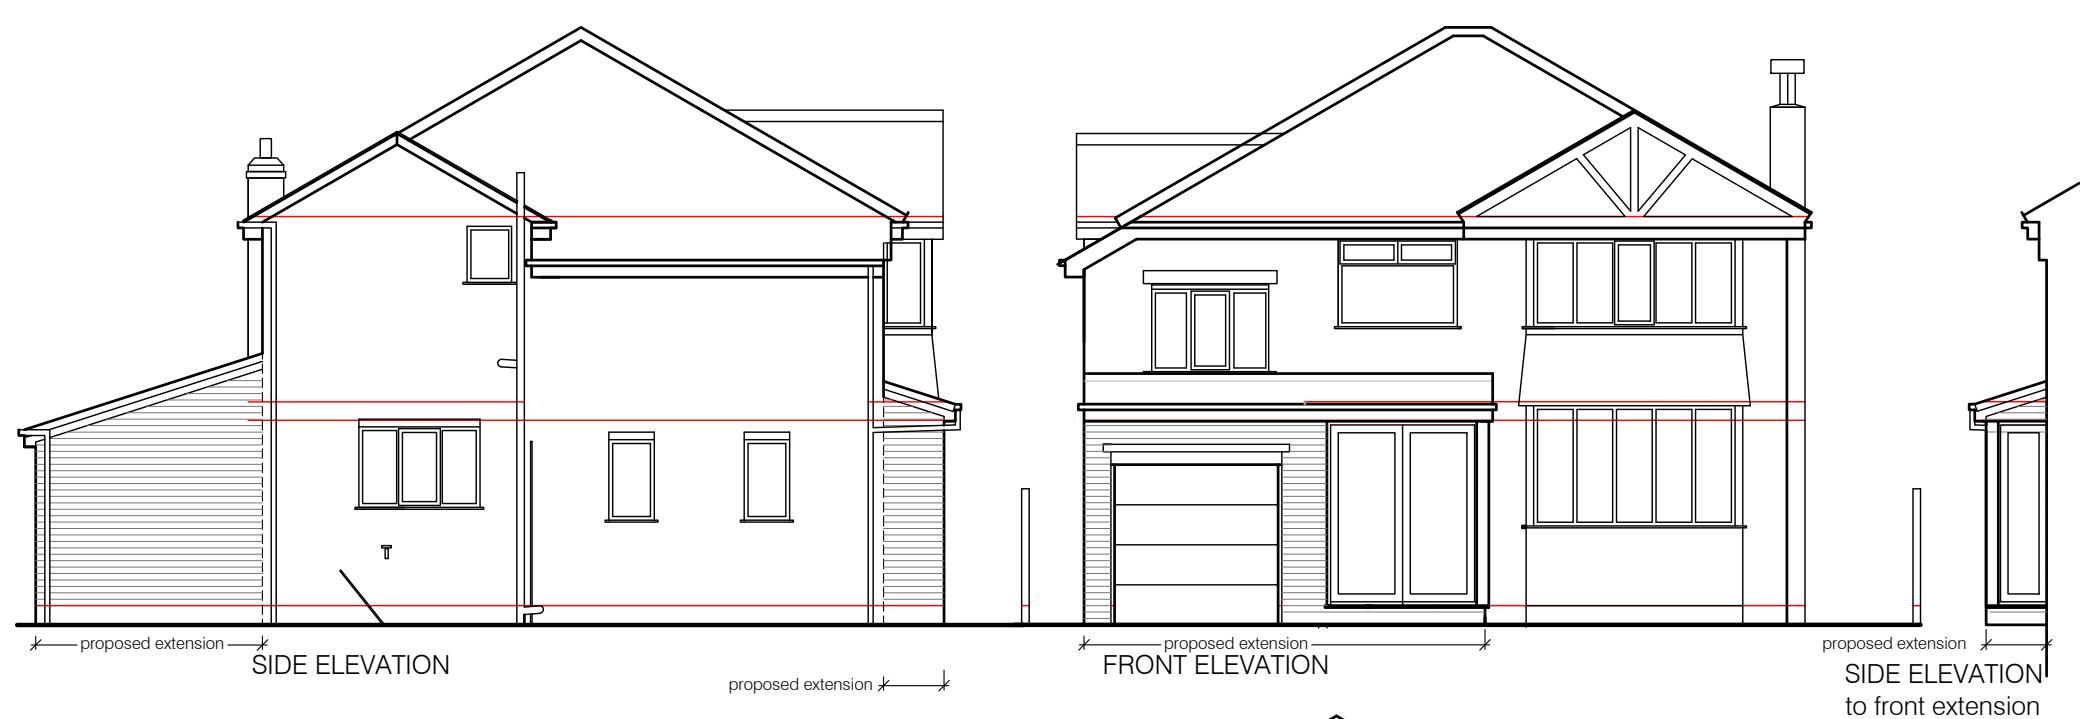


Proposed external materials:
Red concrete tiled roof.
Red smooth facing brick to front and side walls
Red multi facing brick to rear wall
White upvc framed d/g windows, front door
White aluminium framed d/g rear doorsets
Black upvc rainwater goods
White upvc soffits fascias and bargeboards

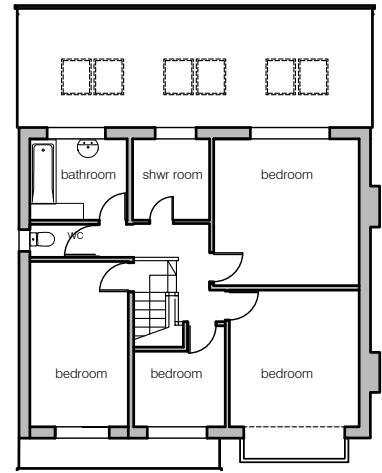


1ST FLOOR PLAN 1:200

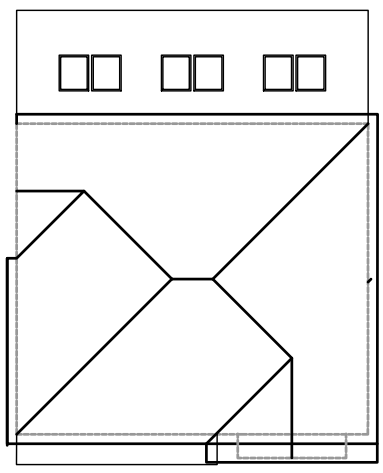

ROOF PLAN 1:200

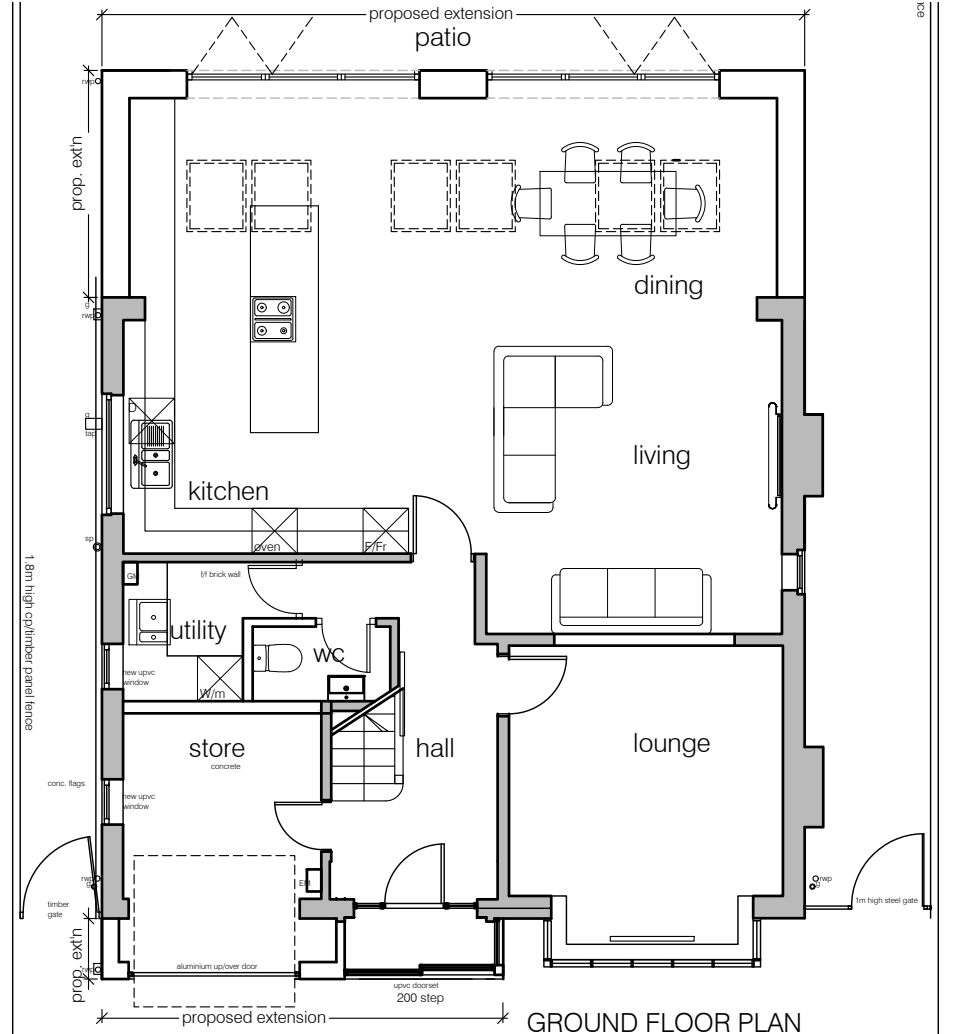

GROUND FLOOR PLAN

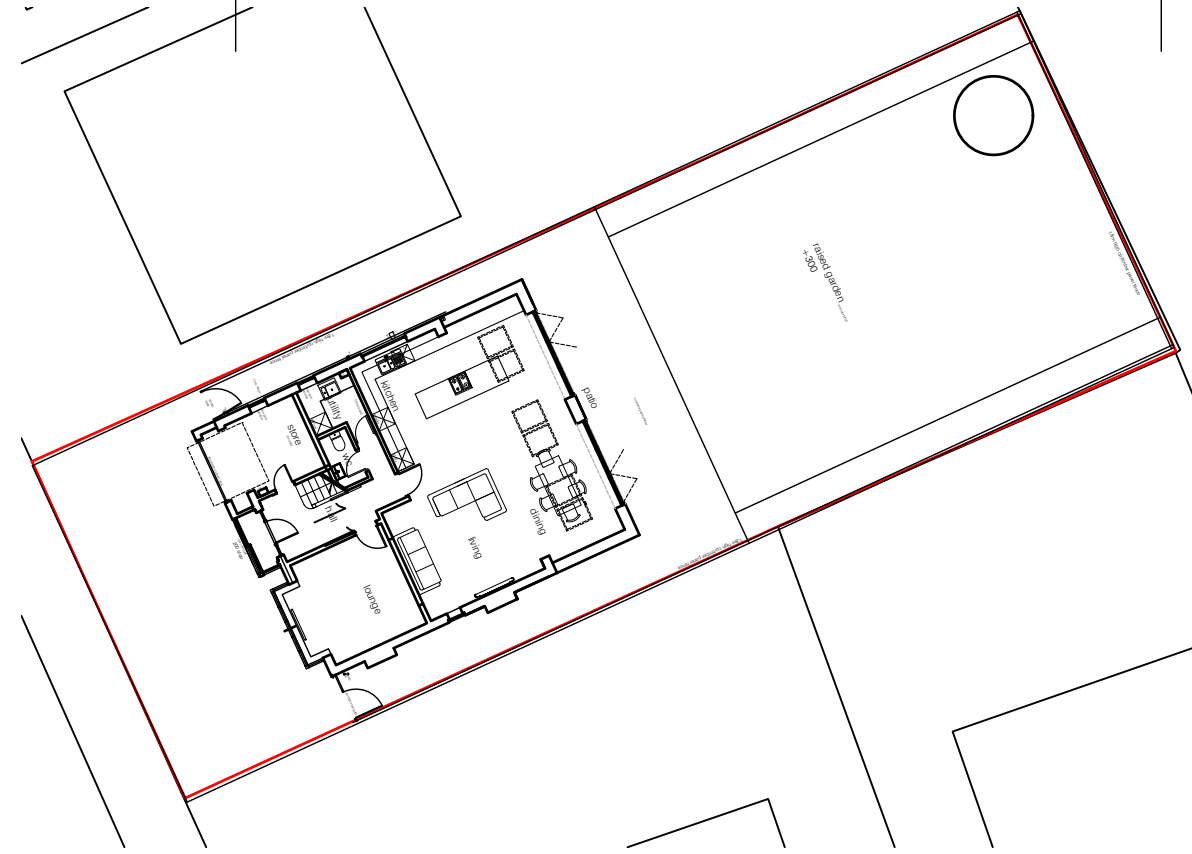

BLOCK PLAN 1:250