




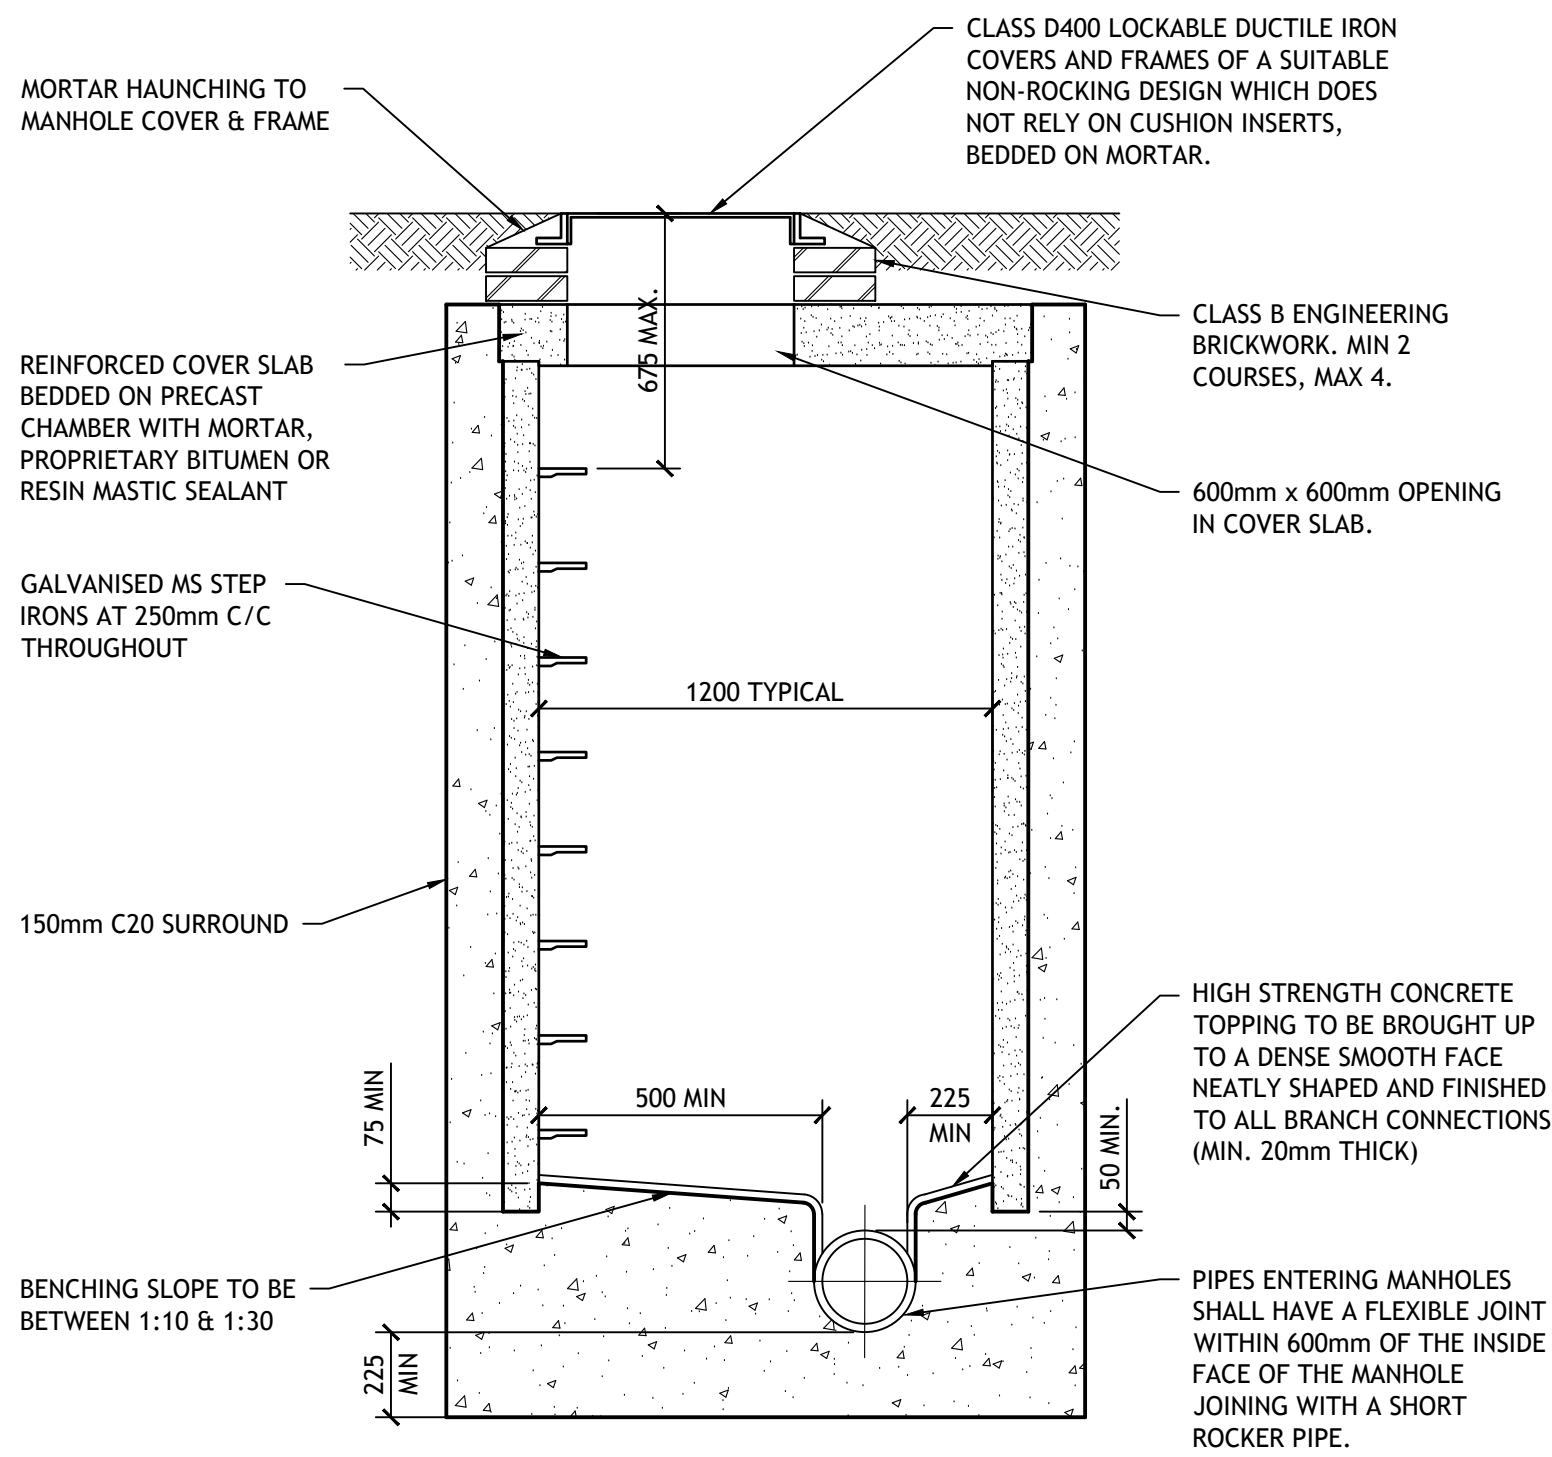


TYPICAL MANHOLE DETAIL TYPE B
DEPTH TO SOFFIT 1.35m - 3.0m
SCALE 1:20

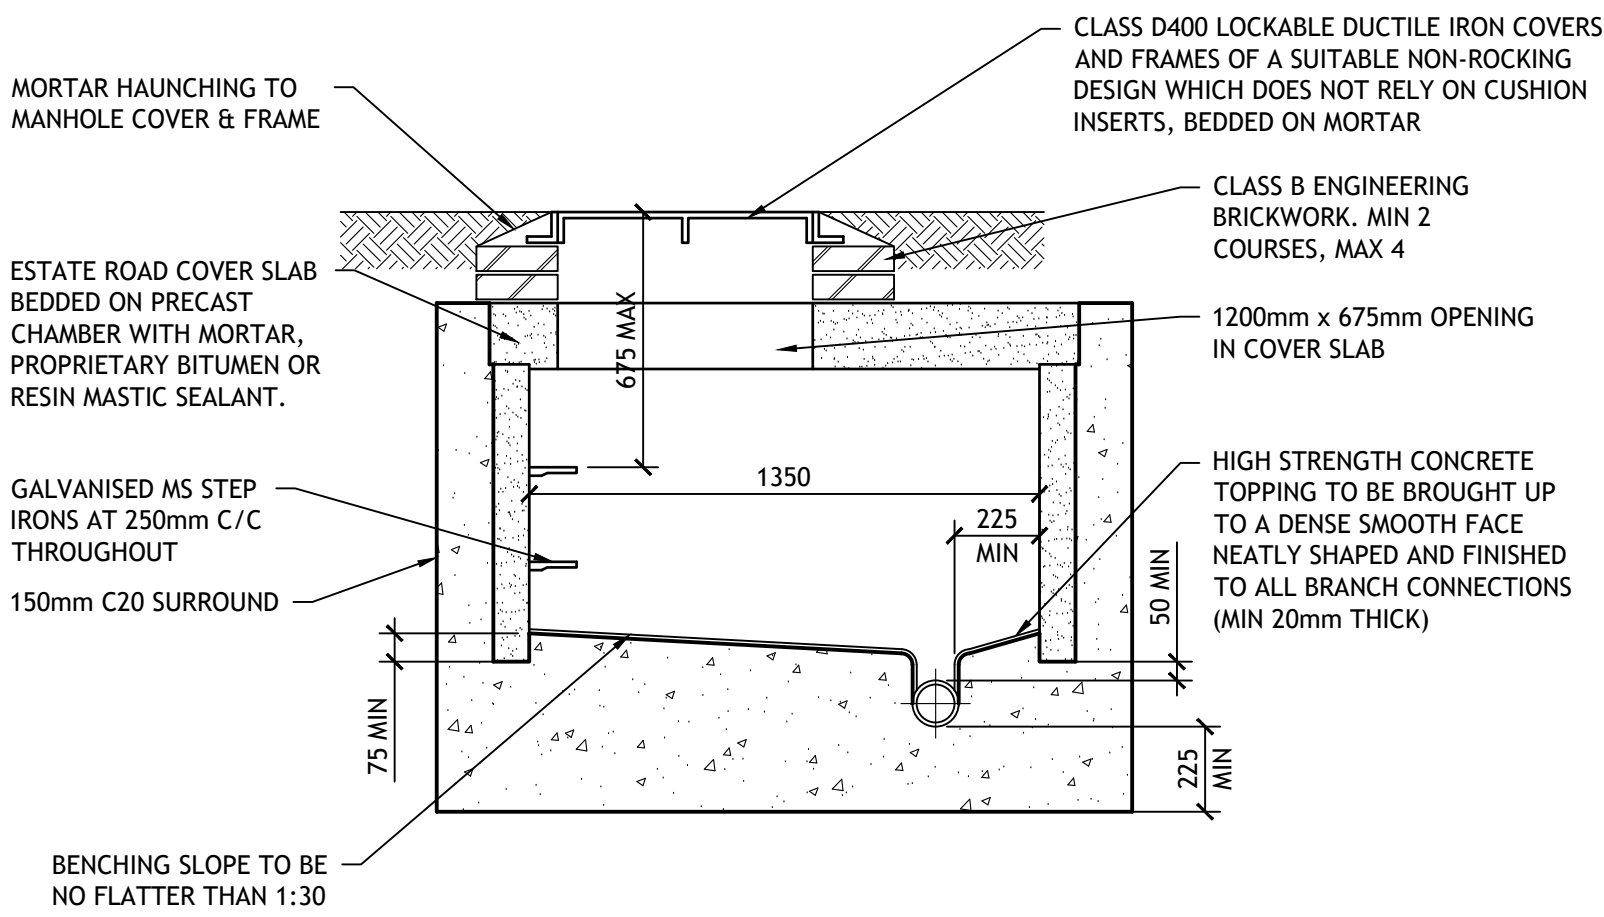


TYPICAL MANHOLE DETAIL TYPE E
DEPTH TO SOFFIT 1.0m - 1.35m
SCALE 1:20

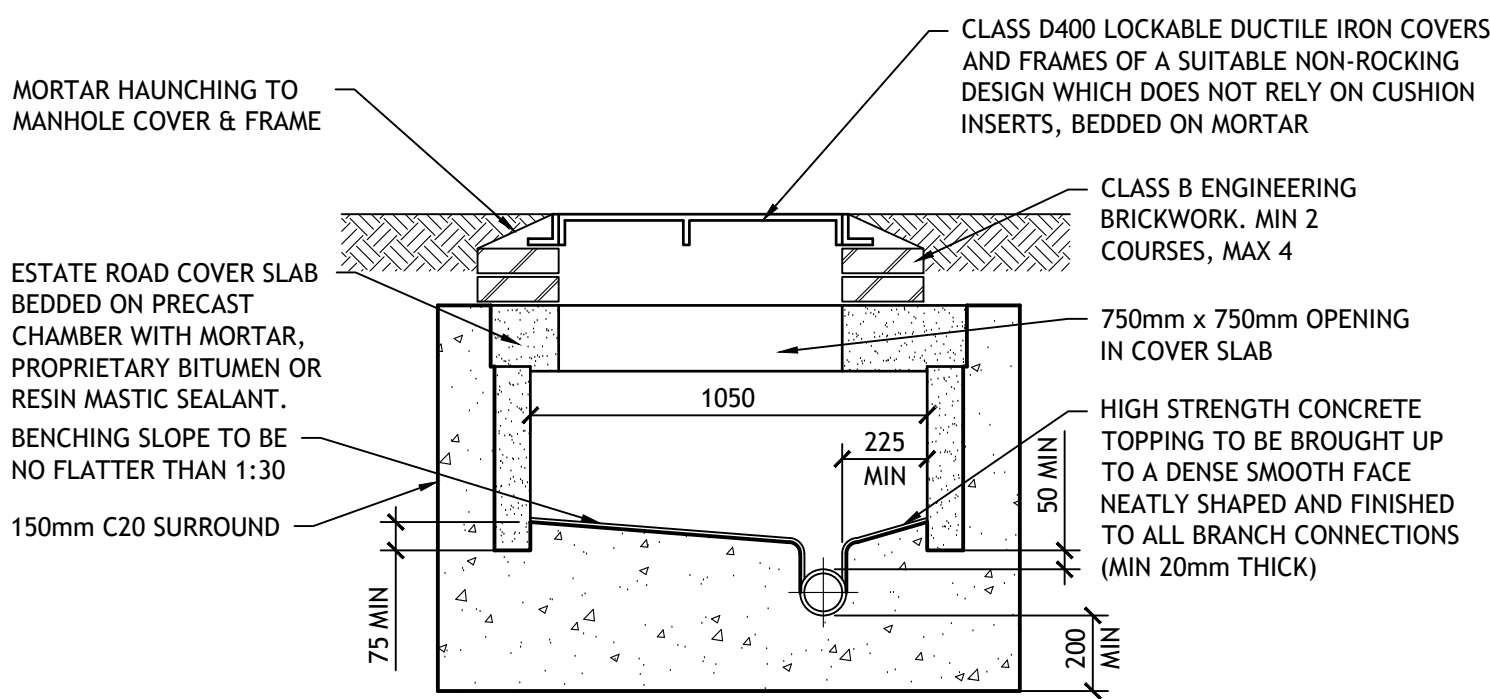

TYPICAL MANHOLE DETAIL TYPE F
DEPTH TO SOFFIT LESS THAN 1.0m
SCALE 1:20

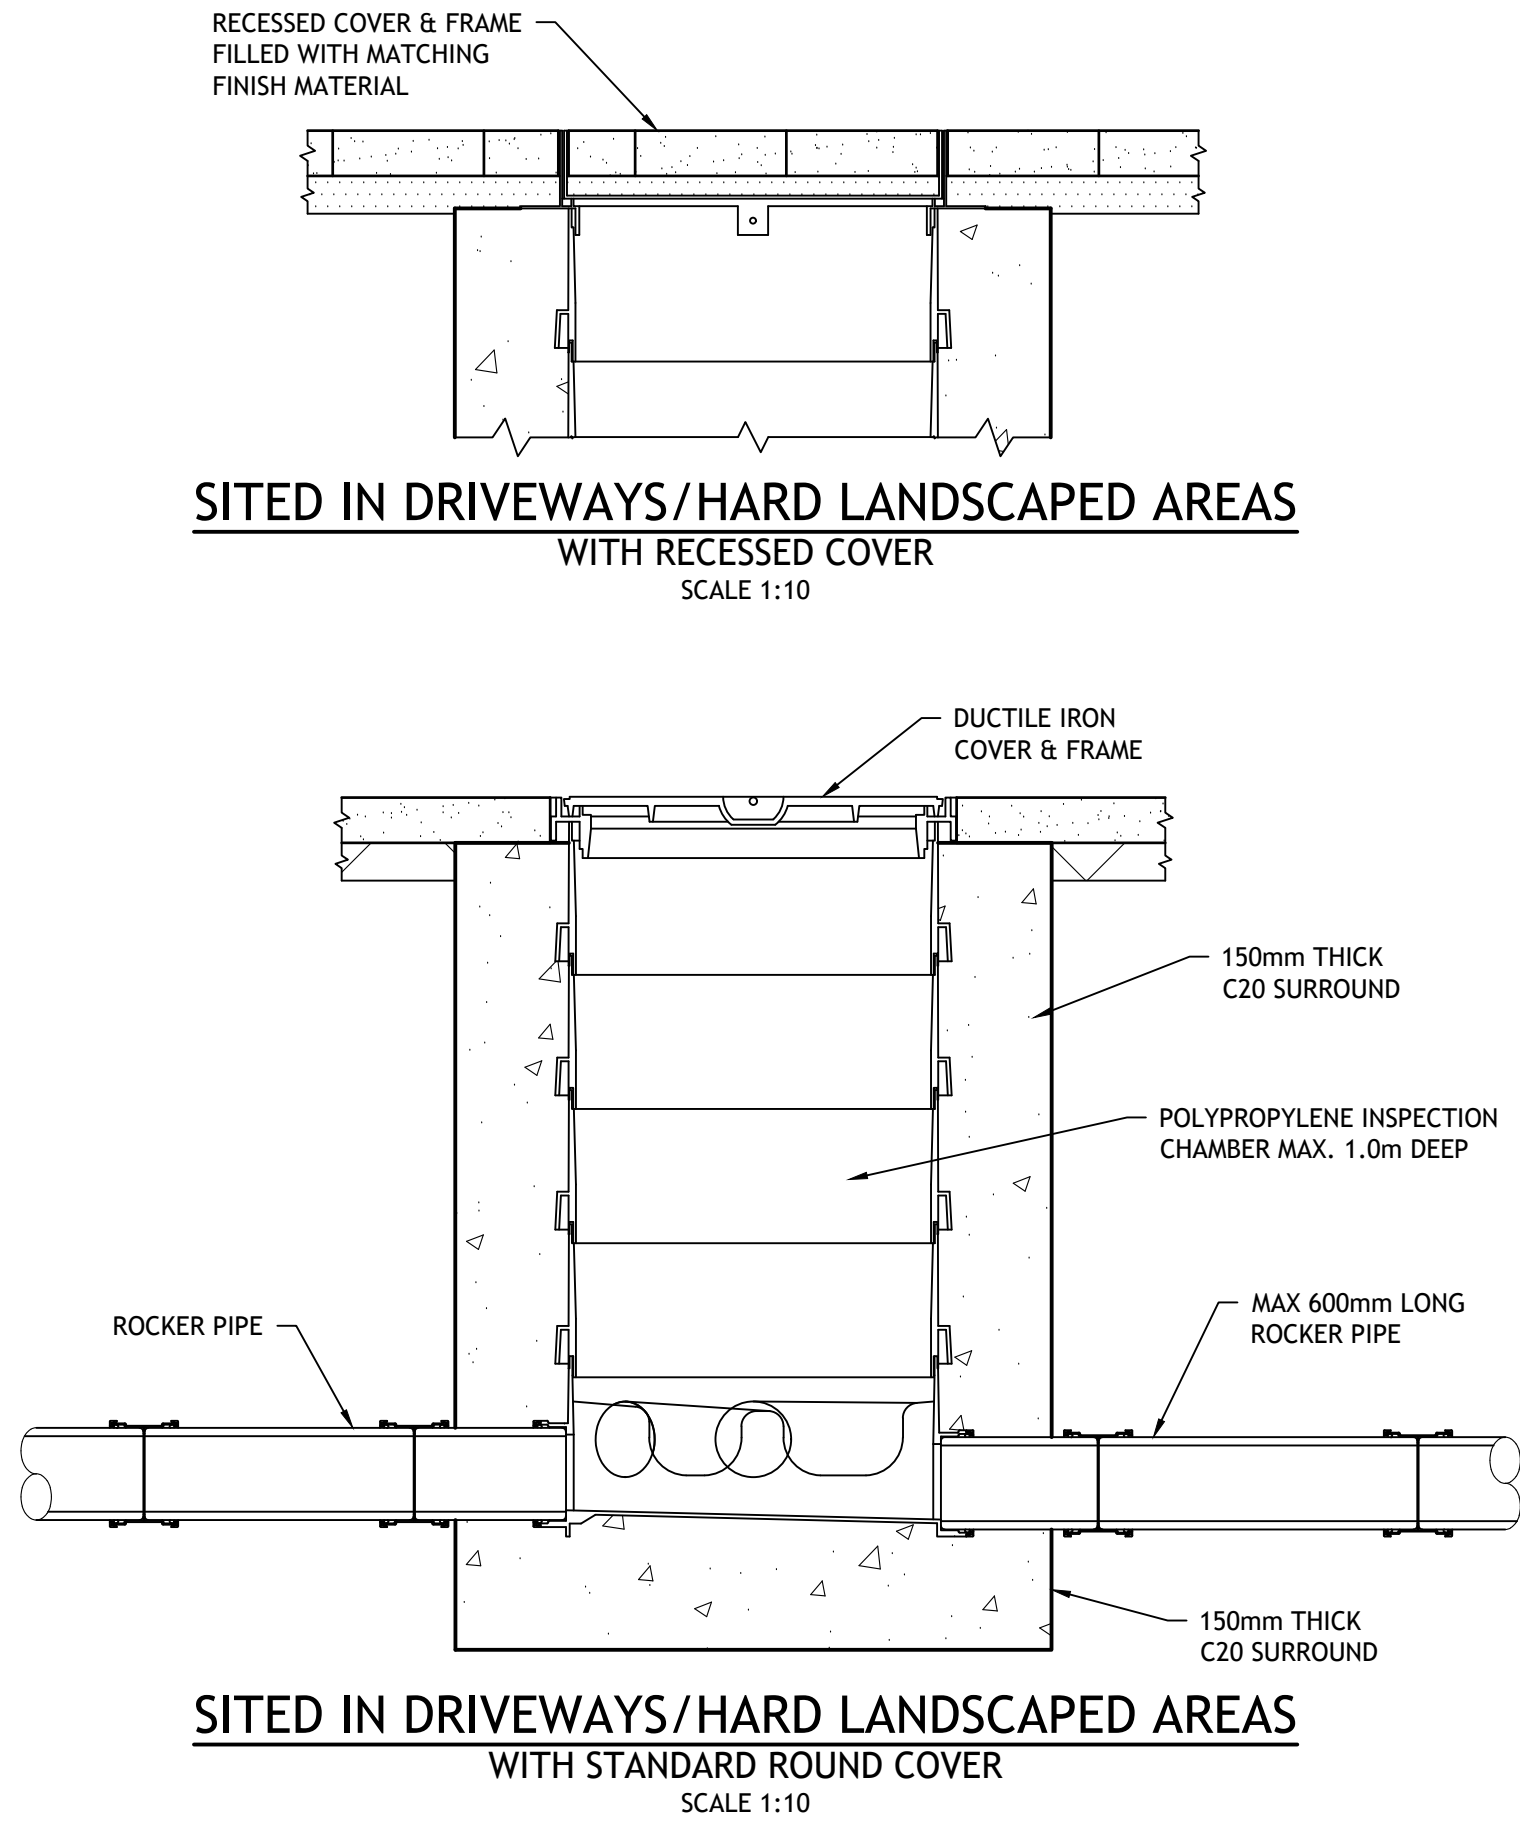


SITED IN DRIVEWAYS/HARD LANDSCAPED AREAS
WITH RECESSED COVER
SCALE 1:10

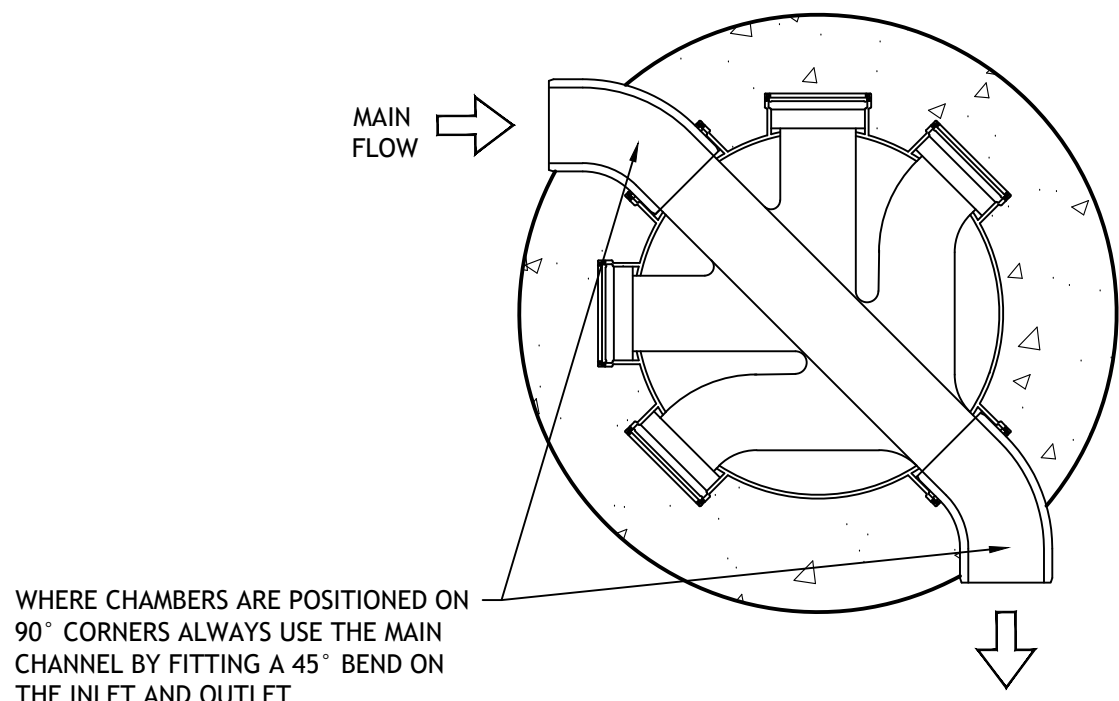

POLYPROPYLENE INSPECTION CHAMBER DETAILS
SCALE 1:10

NOTE
WHERE PPIC'S ARE USED WITHIN ROADS AND CAR PARK AREAS TYPE D400 COVERS ARE TO BE USED TO ACHIEVE SUITABLE LOADING CAPACITY

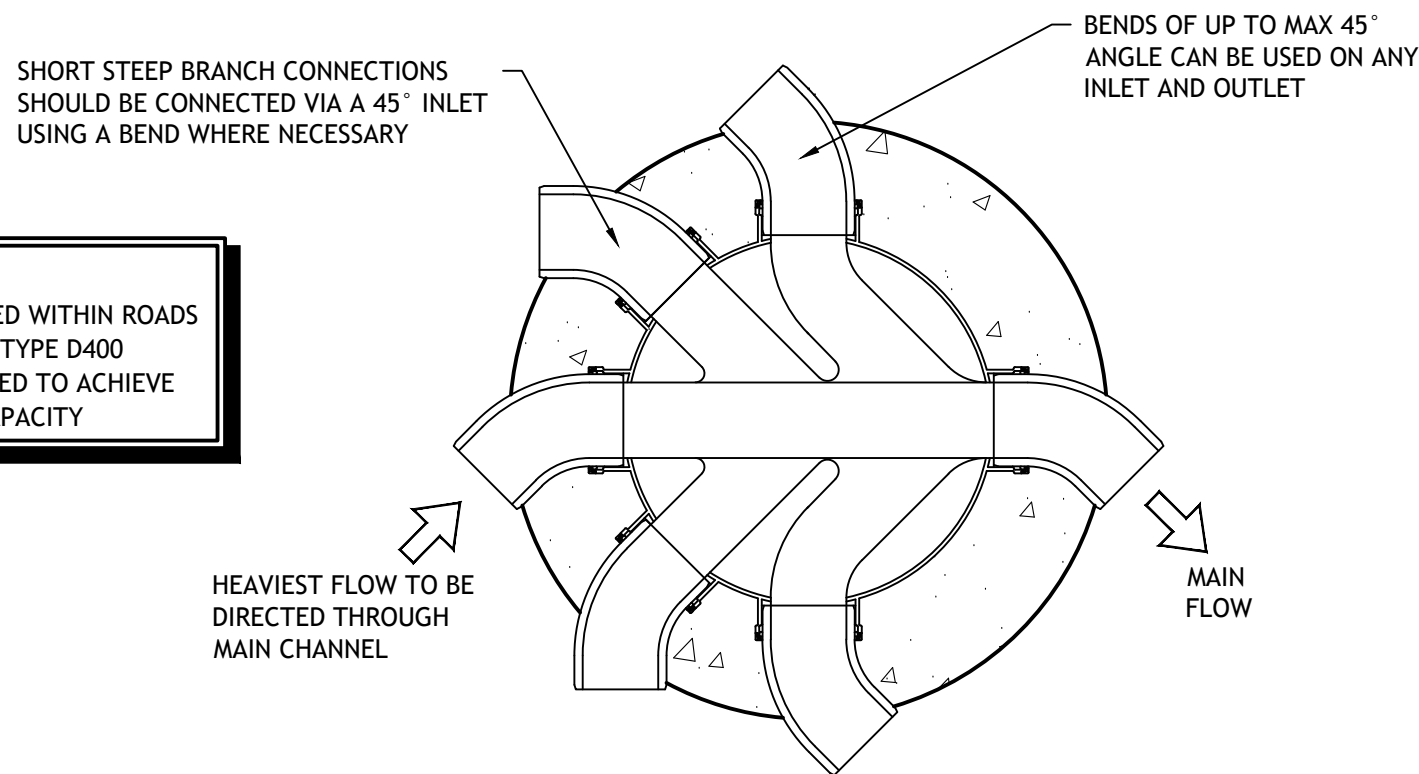

POLYPROPYLENE INSPECTION CHAMBER DETAILS
SCALE 1:10

NOTE
THE ARCHITECTURAL BACKGROUNDS ARE A VISUAL REPRESENTATION OF THE PROPOSED BUILDING LAYOUT, BUT ARE NOT NECESSARILY DIMENSIONALLY ACCURATE AND THUS MAY NOT RELATE TO THE LOCATION OF THE STRUCTURAL MEMBERS

GENERAL

1. ALL DRAWINGS TO BE READ IN CONJUNCTION WITH THE SPECIFICATION
2. ALL DRAWINGS TO BE READ IN CONJUNCTION WITH THE RELEVANT ARCHITECTURAL AND STRUCTURAL DRAWINGS.
3. ALL DIMENSIONS ARE IN MILLIMETRES UNLESS NOTED OTHERWISE.
4. ALL LEVELS ARE IN METRES RELATIVE TO ORDNANCE DATUM.
5. ALL DIMENSIONS ARE TO BE CHECKED ON SITE BY THE CONTRACTOR PRIOR TO THE COMMENCEMENT OF CONSTRUCTION

GENERAL

1. All drawings to be read in conjunction with the specification
2. All drawings to be read in conjunction with the relevant architectural and structural drawings.
3. All dimensions are in millimetres unless noted otherwise.
4. All levels are in metres relative to ordnance datum.
5. All dimensions are to be checked on site by the contractor prior to the commencement of construction

DRAINAGE

1. This drawing uses the architectural drawing as a background. The contractor should use architectural drawings for setting out of all pop-ups and above ground drainage positions.
2. Reference should be made to all other drainage drawings provided by SWF Consulting which gives construction details.
3. This drawing is to be read in conjunction with the drainage specification prepared for this project.
4. The design of the pipes has been based on the following:
 - A. 100Ø foul water pipe: Wavin Osmadrain
 - B. 150Ø or larger foul water pipe: Wavin Ultrarib
 - C. 150Ø or larger surface water pipe: Wavin Twinwall.Alternative products may be used with prior approval from SWF Consulting.
5. The exact location of the outfall pipe/manhole is to be checked and confirmed to SWF Consulting prior to commencement of any drainage works.
6. Reference should be made to any CCTV survey, sewer records which indicate the existing drainage systems.
7. On completion of the contract, the pipes and oil separator shall be jet cleaned to remove any silt or construction debris and a CCTV survey should be undertaken.
8. Once the as-built survey has been completed a copy of the survey logs should be issued to SWF Consulting together with the video footage for their comment with duplicate copies being issued to the CDM co-ordinator for inclusion in the health & safety files.
9. Cover levels are indicative and may need to be adjusted to suit the actual finished levels of the external areas.
10. Gradients indicated on pipes are minimum gradients required. However, manhole invert levels are to take precedence over these gradients.
11. Positions of manholes, gullies and drainage are to be set out by the contractor to avoid white lining delineating car parking areas, kerb lines etc.

P01	23.06.23	D2: Issued for Tender	DR
Rev	Date	Description	By

Client
ALDI STORES LTD

Project Title
9104 - ALDI STORE

Project Address
**VICTORIA AVENUE EAST
MOSTON**

Drawing Title
**DRAINAGE
MANHOLE DETAILS**

Job No.	Originator	Zone	Level	Type	Role
79-E1529	SWF	XX	XX	DR	D
System Classification	Drawing No.	Suitability	Revision		
PM_40_40	1401	D2	P01		
Drawn	Checked	Date	Scale	Size	
DR	PSS	JUNE 2023	AS SHOWN	A1	

Unit 4, Millbank House, Riverside Business Park,
Wilmslow, Cheshire. SK9 1BJ.
Tel: 01625 419866
email: mail@swf.uk.com
www.swf.uk.com

SWF CONSULTING
CONSULTING CIVIL & STRUCTURAL ENGINEERS