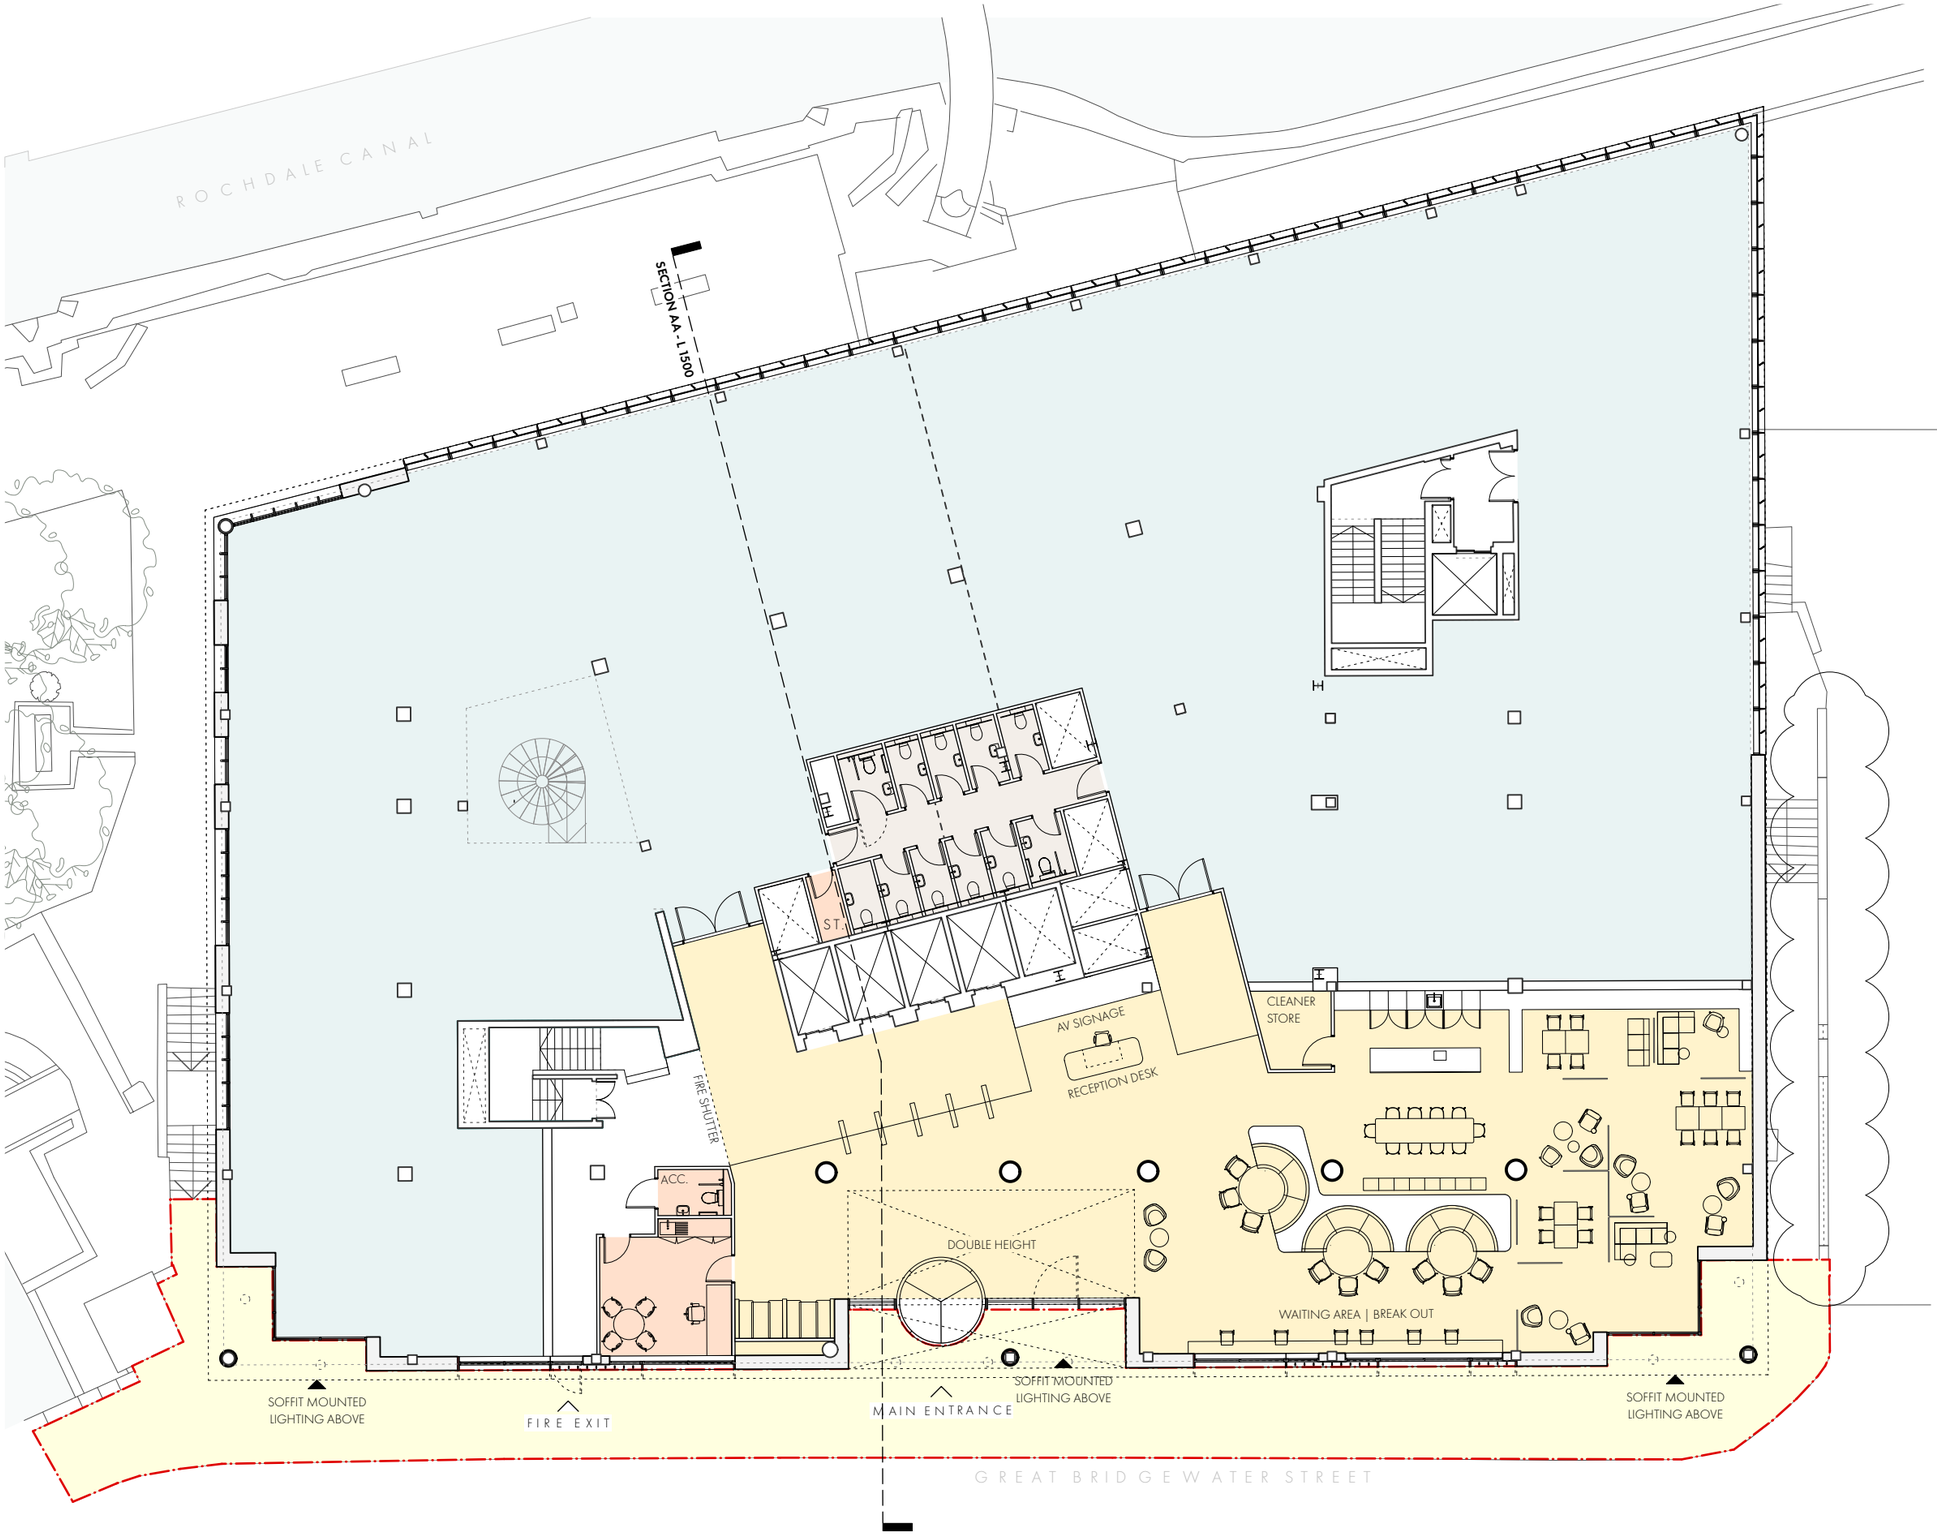


REVISION	DATE	DESCRIPTION
--	DEC' 19	STAGE 2 REPORT
A	30.09.20	FOR INFORMATION
B	16.10.20	FACADE DESIGN UPDATES
C	02.11.20	DESIGN UPDATES
D	27.11.20	PLANNING ISSUE
E	08.06.23	PAVEMENT WORKS INDICATED
F	JUL'23	PROPOSED RAMP WALL INDICATED

PLAN KEY

- LOBBY SPACE | RECEPTION
- OFFICE SPACE **[NIA = 1032 m²]**
- TOILETS **[No. 11 SUPERLOOS]**
- STAFF MANGEMENT
- EXTENT OF NEW PAVING

LOW LEVEL LIGHTING

LOW LEVEL LIGHTING

LOW LEVEL LIGHTING

LOW LEVEL LIGHTING

0 1 2 4 10m

PLANNING ISSUE

OMIArchitects

31 Blackfriars Road, Salford, Manchester, M3 7AQ
+44(0)161 832 3242 / info@omiarchitects.com / www.omiarchitects.com

PROJECT	70 GREAT BRIDGEWATER STREET				
DRAWING	PROPOSED LEVEL 01 GA PLAN				
DATE	JUL' 20	DRAWN BY	KT	SCALE	1.200 @A3
JOB NO.	1420	DWG.NO.	L 1001		

70 GREAT BRIDGEWATER STREET | PROPOSED PLAN
LEVEL 01

1.200 @ A3