


Notes

I. Fire rated plasterboard enclosure to existing iron beam.


Key

- Existing construction
- Existing high level pipes
- Existing high level ducts
- Existing high level trays


- Existing structure
- New 60 minute fire rated fabric

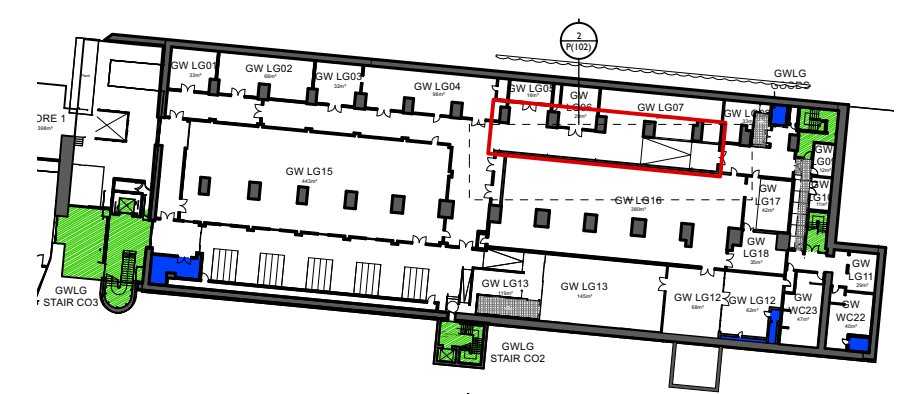


Key Plan
Scale: 1:1000

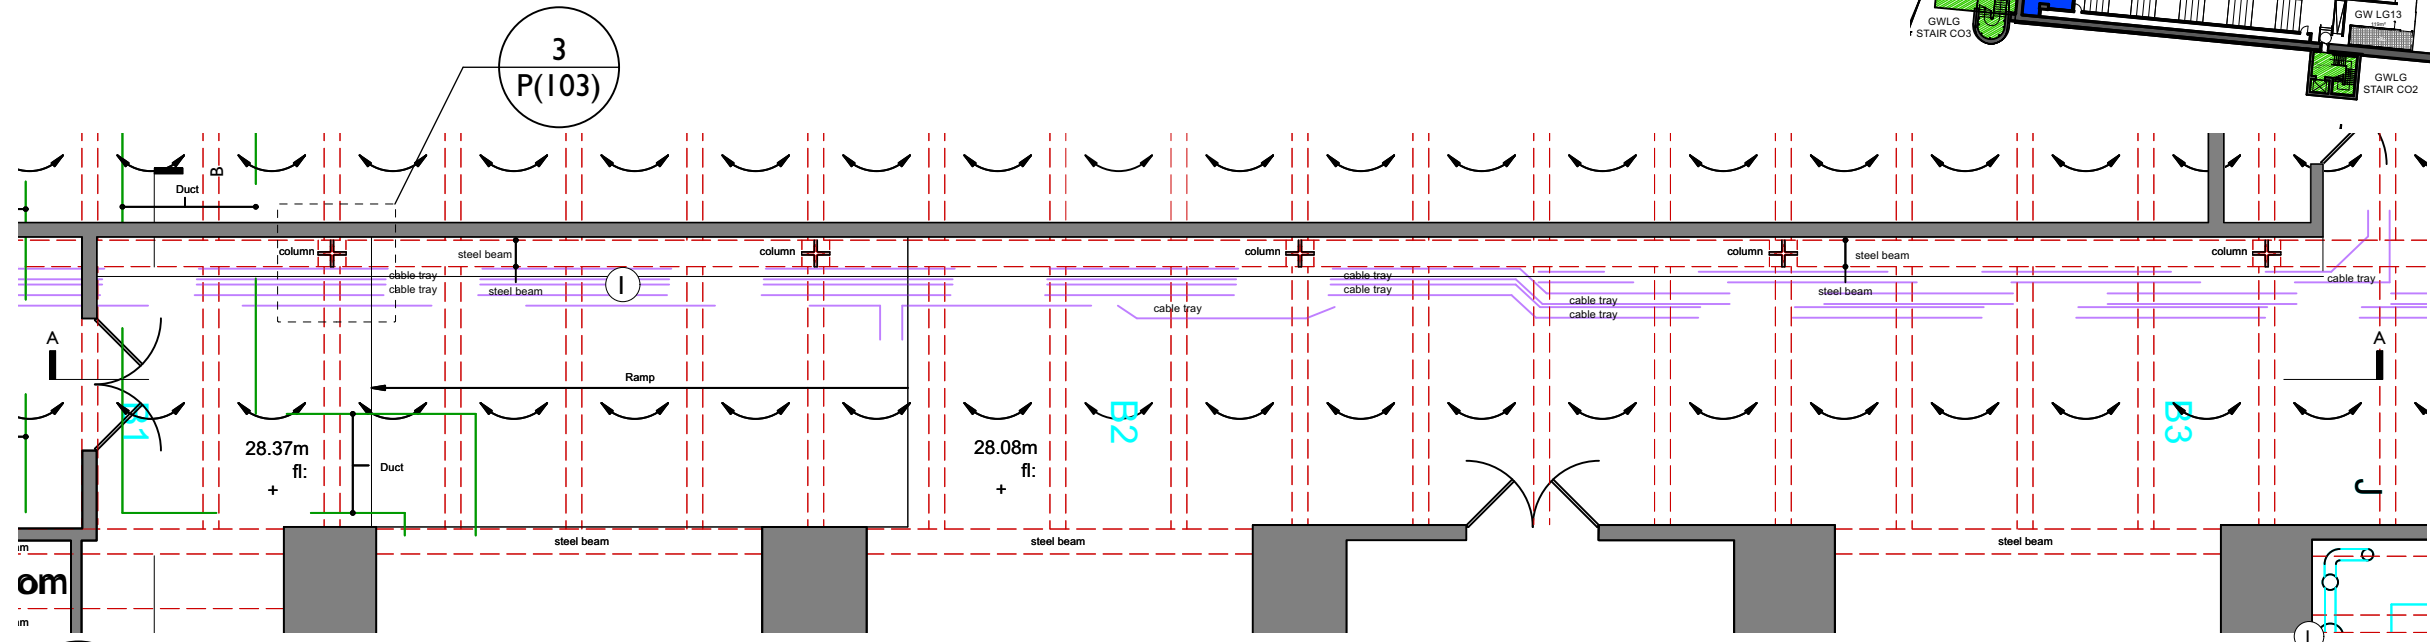

2 Item ref. LL909 Pin 090:38
Scale: 1:100

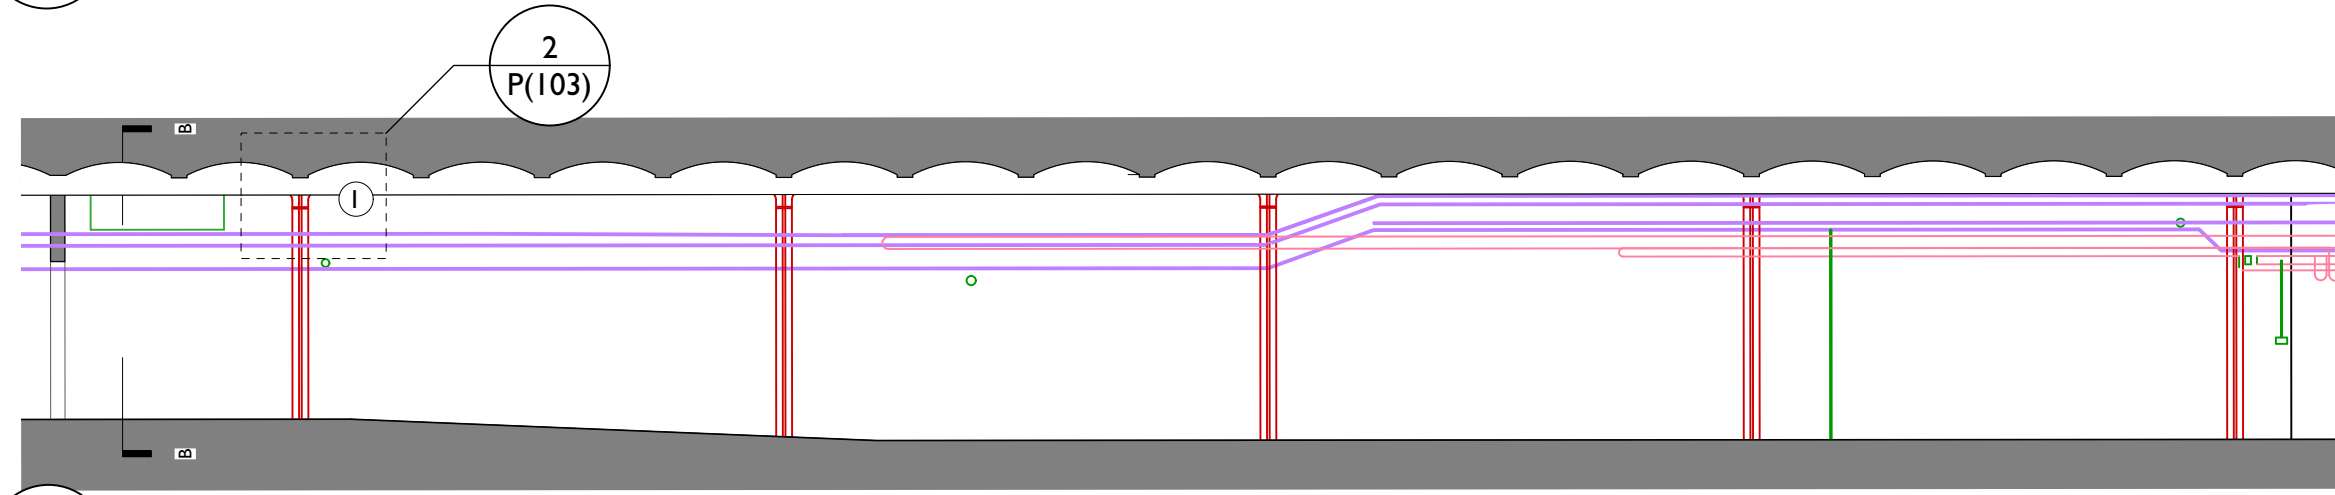

3 Section AA
Scale: 1:100

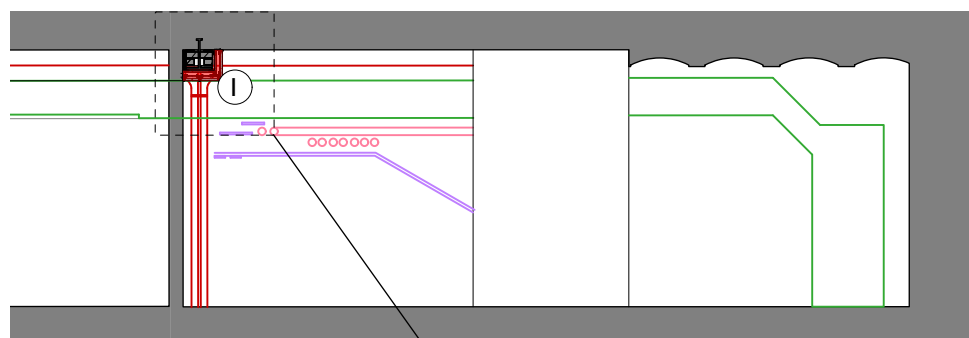

4 Section BB
Scale: 1:100

4
P(103)

Rev	Note	DRN	CHK
-----	------	-----	-----

Science and Industry Museum	
Fire Works	
NW - LG. Proposed Plan 3	
scheme	2002
drwg no.	P(102)
revision	
scale	AS NOTED
date first drawn	March 23
drawn	HW
SK sketch E existing P proposed T tender C construction FI final issue	
www.ateliermb.co.uk	
t 0161 236 0051	
e architect@ateliermb.co.uk	