


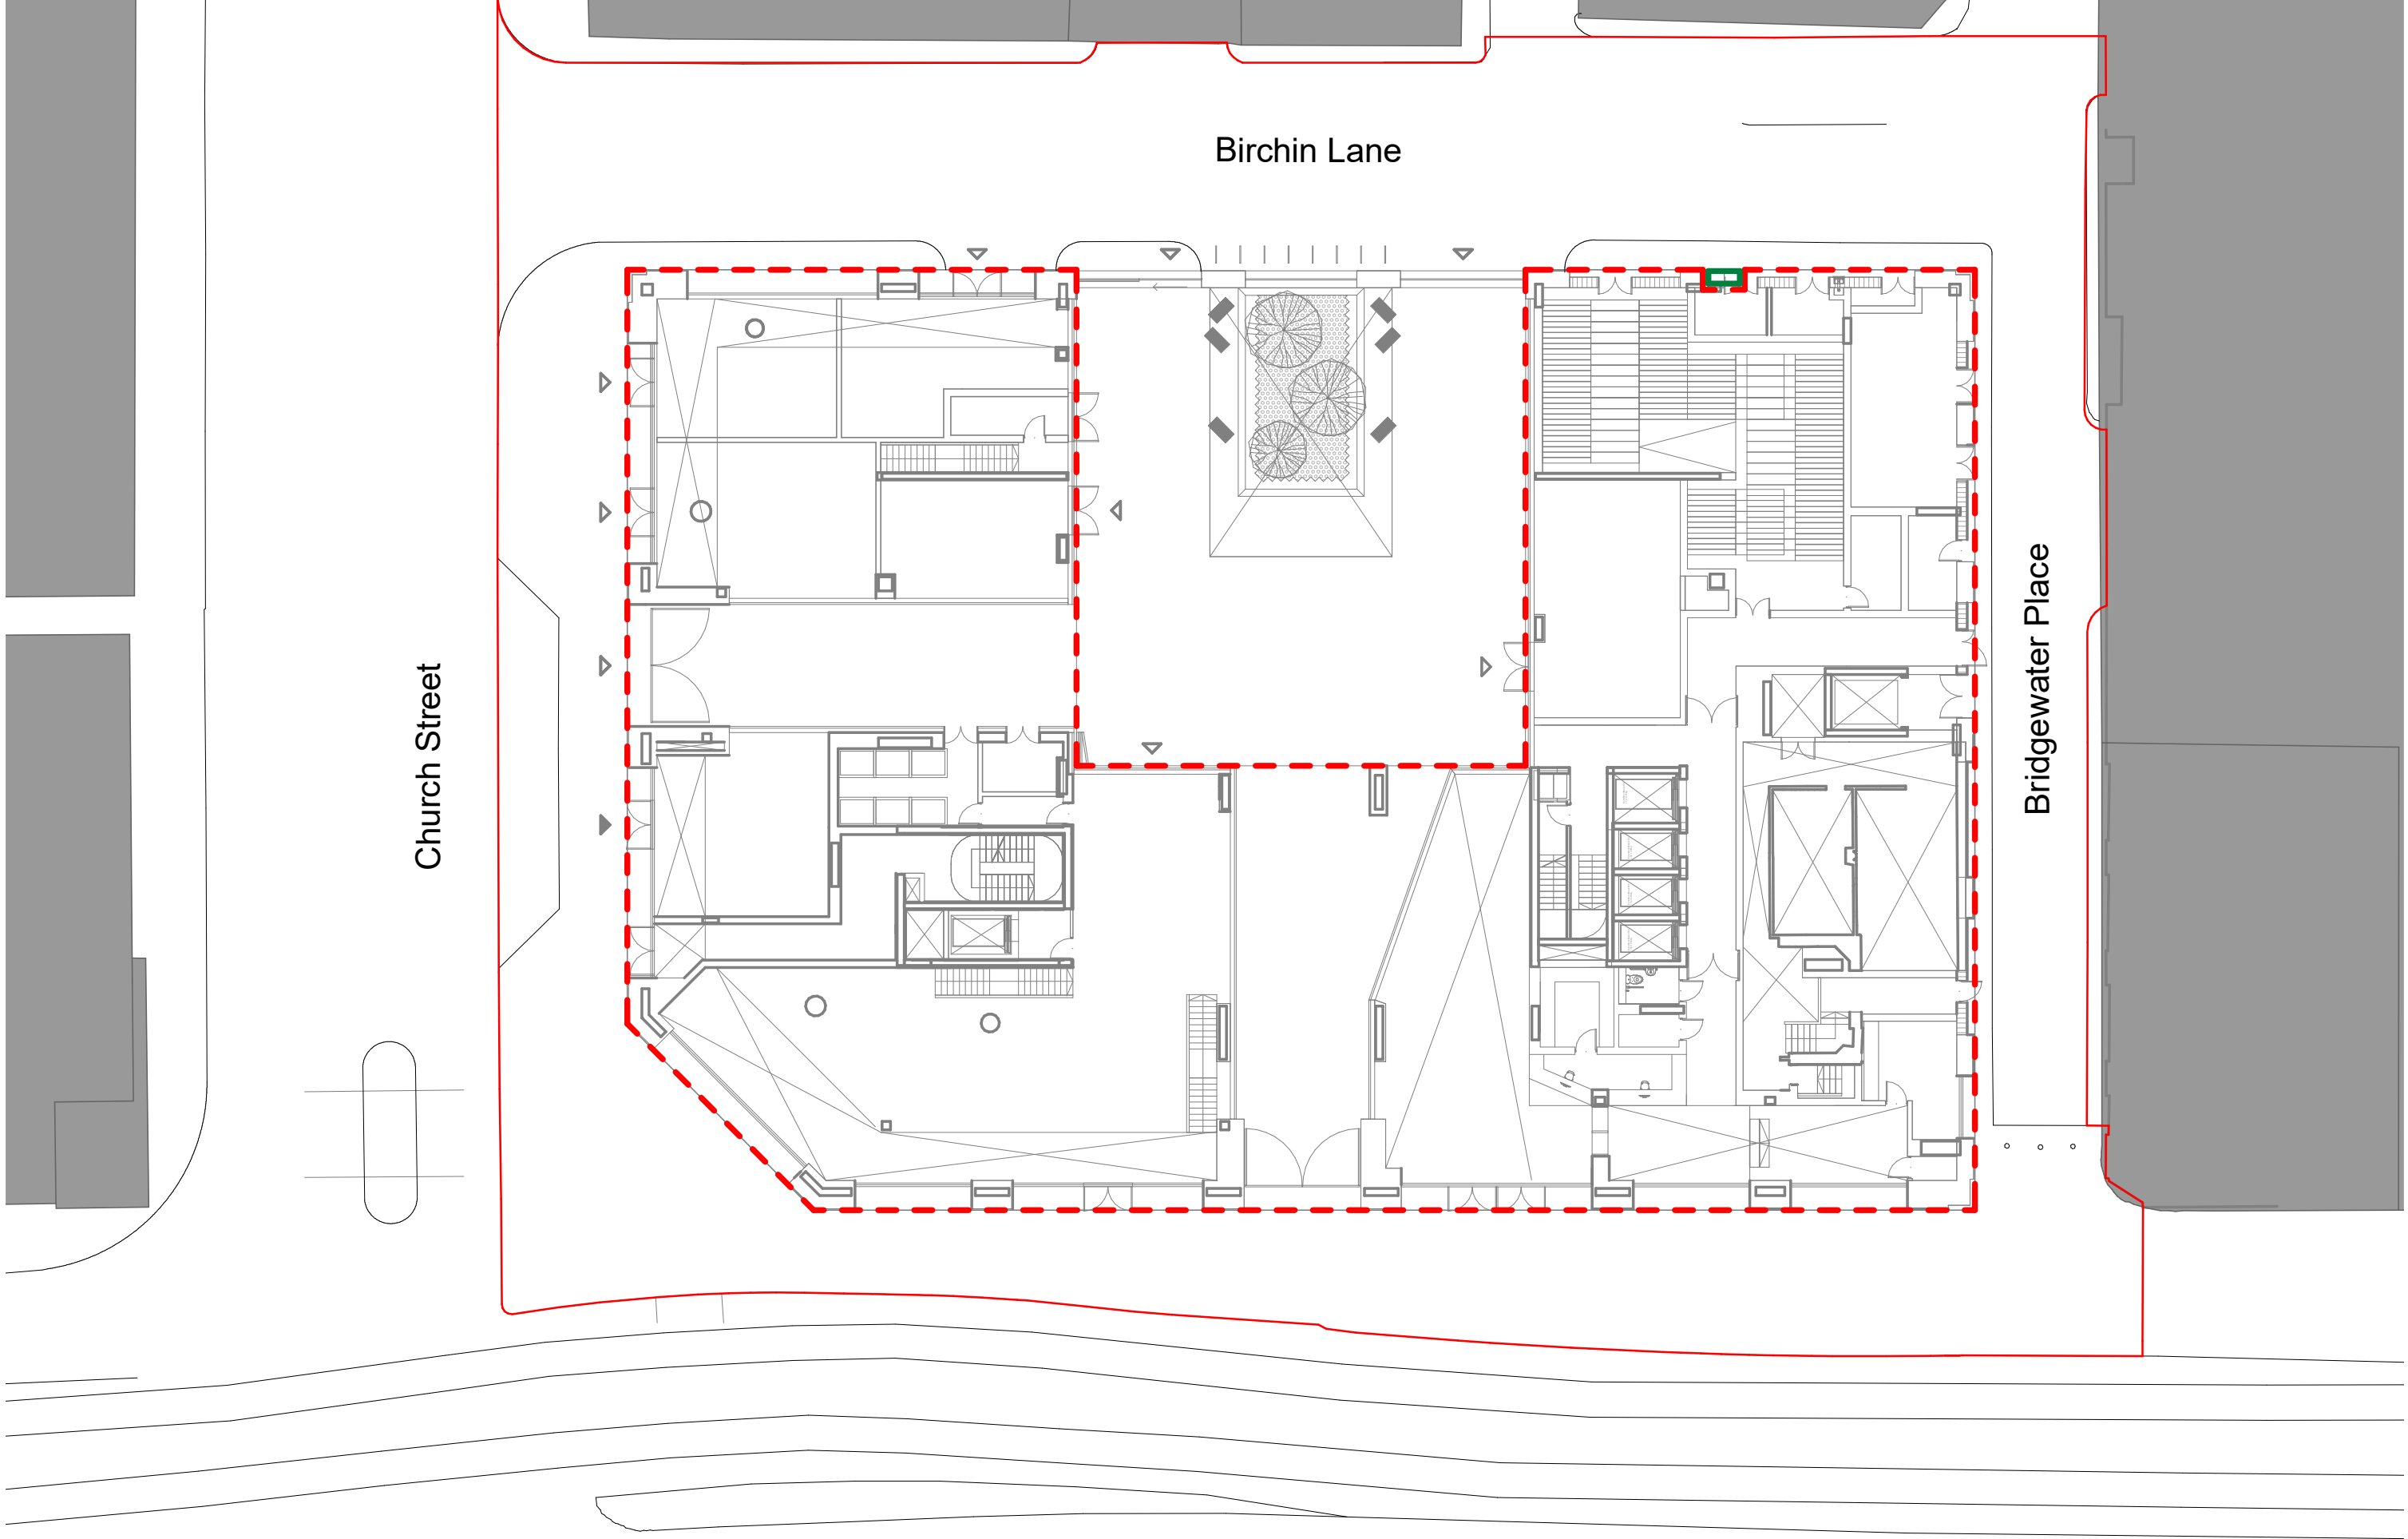


- Key
- Early Works Phase
 - Main Works Phase

Note: Areas approximate and based on limited survey information, therefore not necessarily to RISC guidelines.

Early Works - The digging of a trial pit to the bottom of foundation level, and removal of all waste materials.

High Street

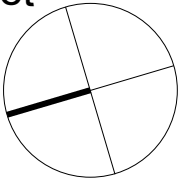

FeildenCleggBradleyStudios
LLP
London Office
Tottenham Street
London
W1T 4RG
t +44 20 7323 5737
e london@fcbstudios.com

Rev	Status	Date
P01	Sketch - Issued for Information	03/05/23
Early Works - The installation of a primary structure, as approved by Building Control. This will include a section of pile cap, with connections provided to future-proof the extension of the pile cap (as part of the approved "Main Works" substructure design). The above ground primary structure will be installed in accordance with the consented façade layout.		

Job/Drawing No	Revision
2097-FCB-XX-00-SK-A-SK1011	P01
20-36 High Street Manchester	
Phasing Plan - Ground Floor Proposed	
Scale 1 : 250@A3	Drawn AW Studio
Date May 2023	Checked AW Studio
FCBS project no 2097	
Do not scale	
All dimensions to be checked on site	