



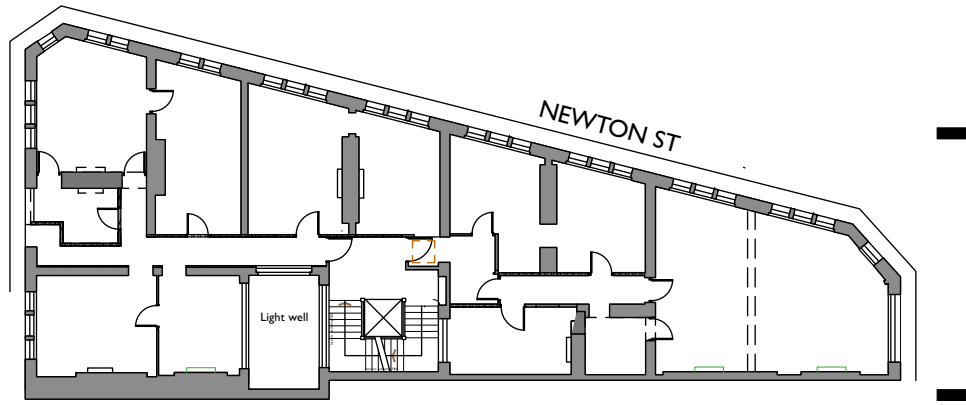

Key Plan 1:500

3rd floor - Remove any non-original opening casement and reinstate sash casements.

Steel frames to be removed

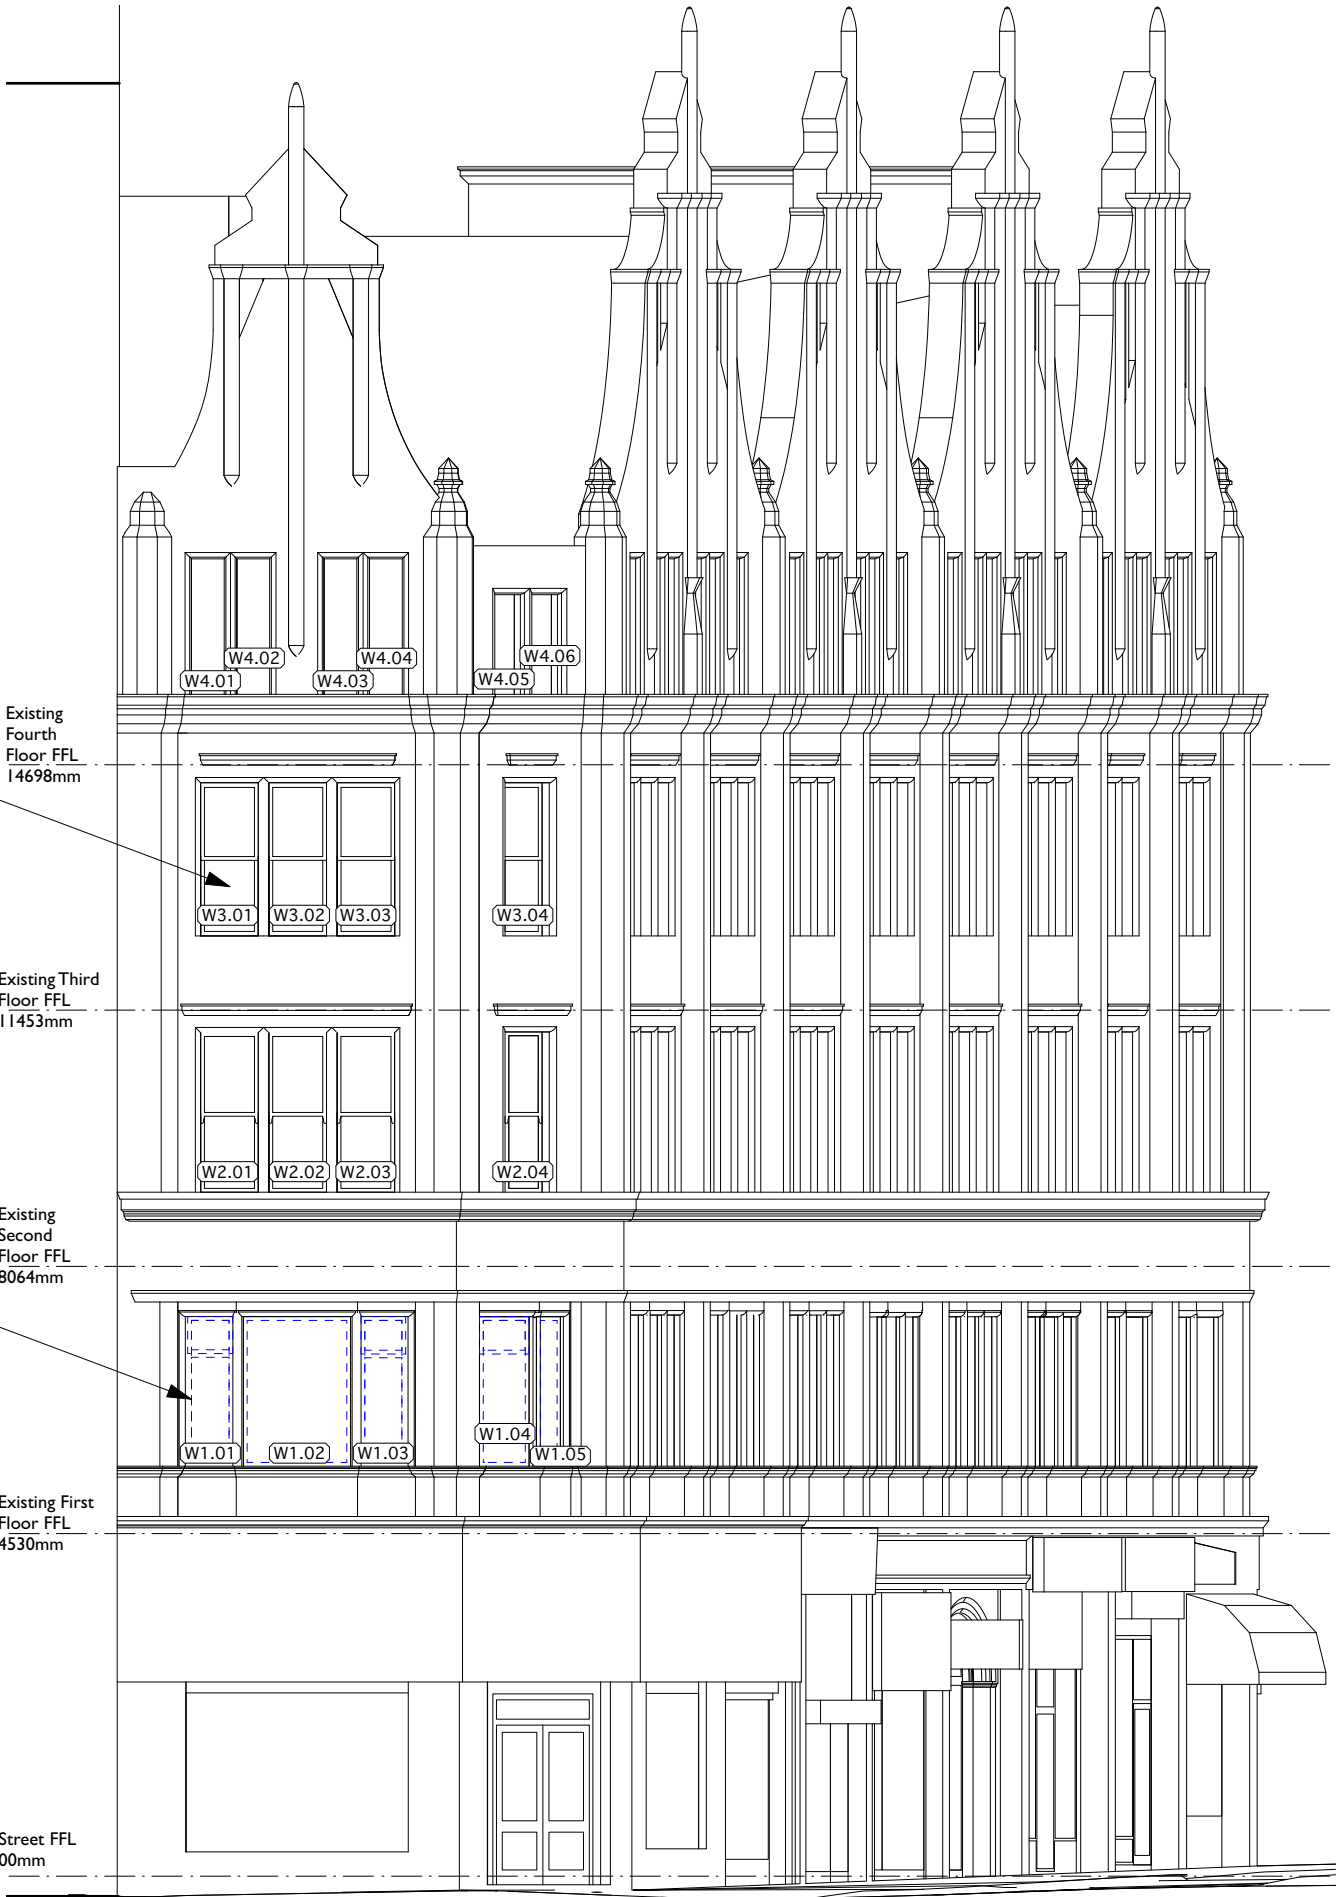

COPYRIGHT OF ATELIER MB LTD
DO NOT SCALE FROM THIS DRAWING
DIMENSIONS TO BE CHECKED ON SITE

- Existing
- Proposed
- Existing Historic Fabric to be Removed
- Existing Non-Historic Fabric to be Removed

Note: Floor Levels are Approximate

A	NYI	annotation updated	RG
Rev	Note	DRN	CHK

St Margarets Chambers
For Charlotte Street Estates

Piccadilly Elevation - Strip-Out

scheme 1907
drwg no. **P(201)**
revision A

scale 1:100 @ A3
date first drawn February 2022
drawn RG

SK sketch E existing P proposed T tender C construction FI final issue

www.ateliermb.co.uk
t 0161 236 0051
e architect@ateliermb.co.uk