

Project:

3 Longton Avenue,

West Diabsbury, M20 3JN

Scale.

1:50 @ A3

Title.

Proposed
First Fl Plan


Drwg No.

008



- New external cavity wall
- New internal partition wall
- Site boundary line
- Walls to be demolished
- Existing wall

REV 2

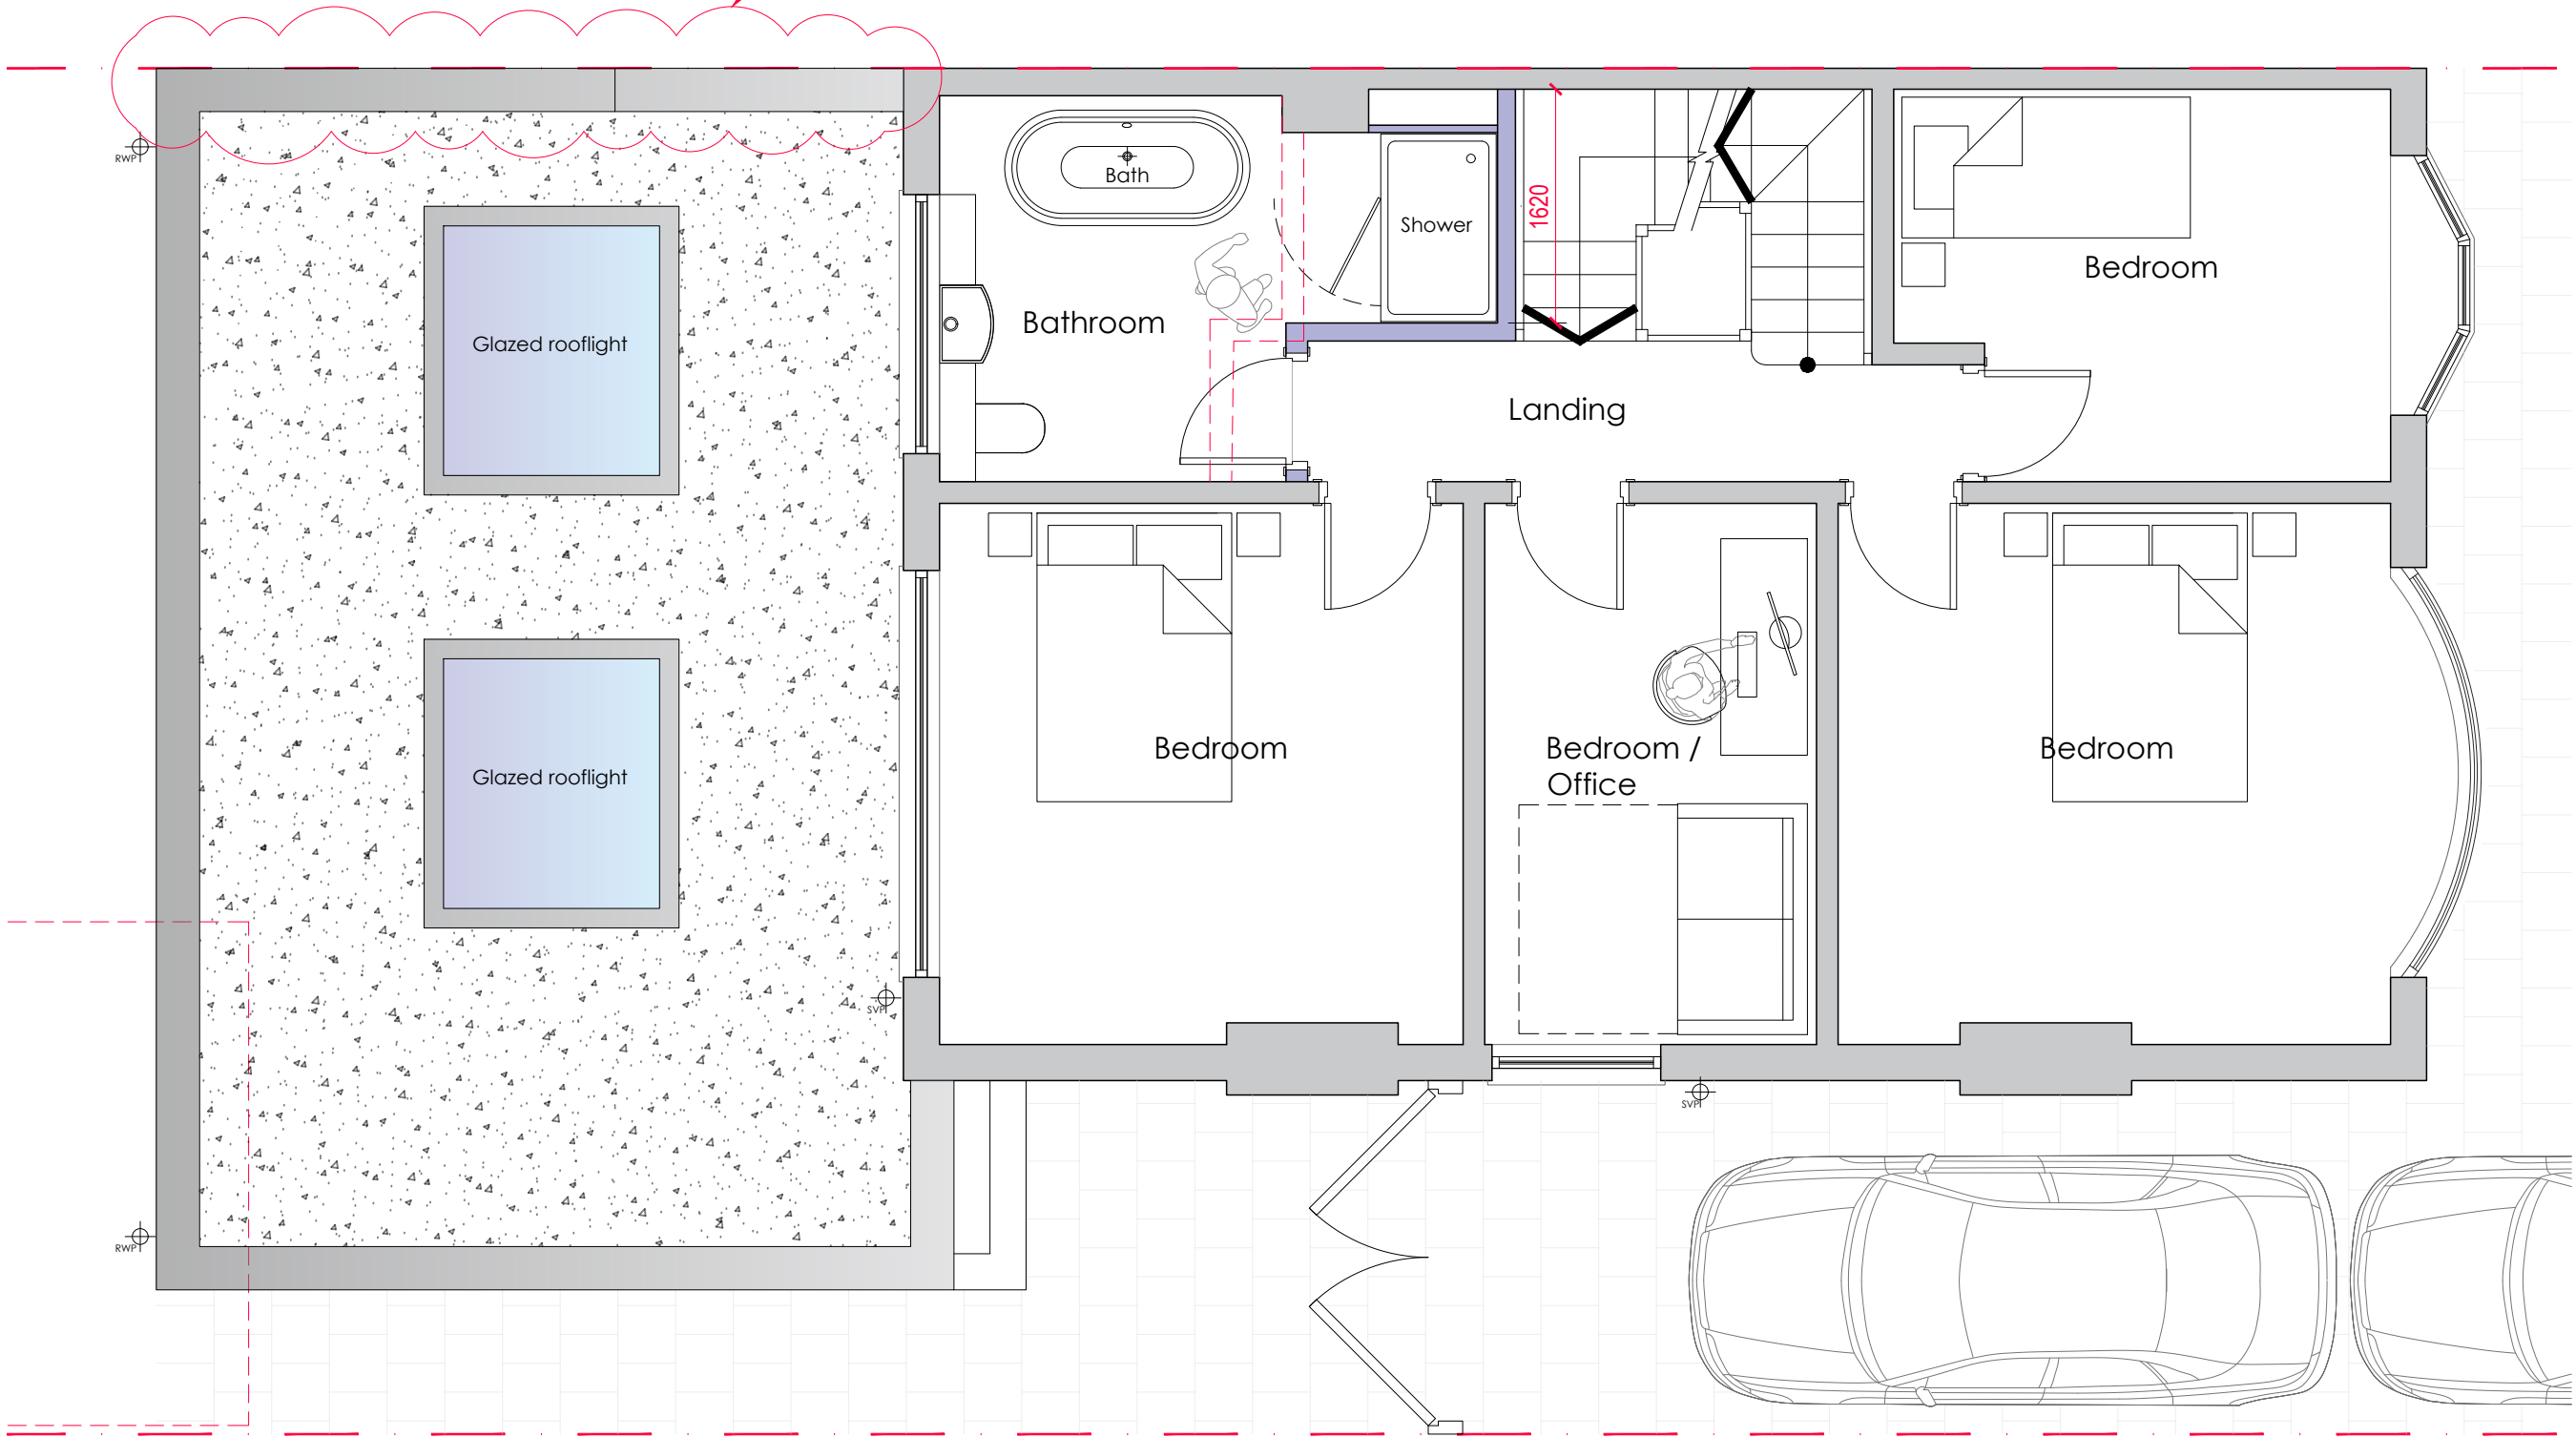

1:50 Scale Bar