




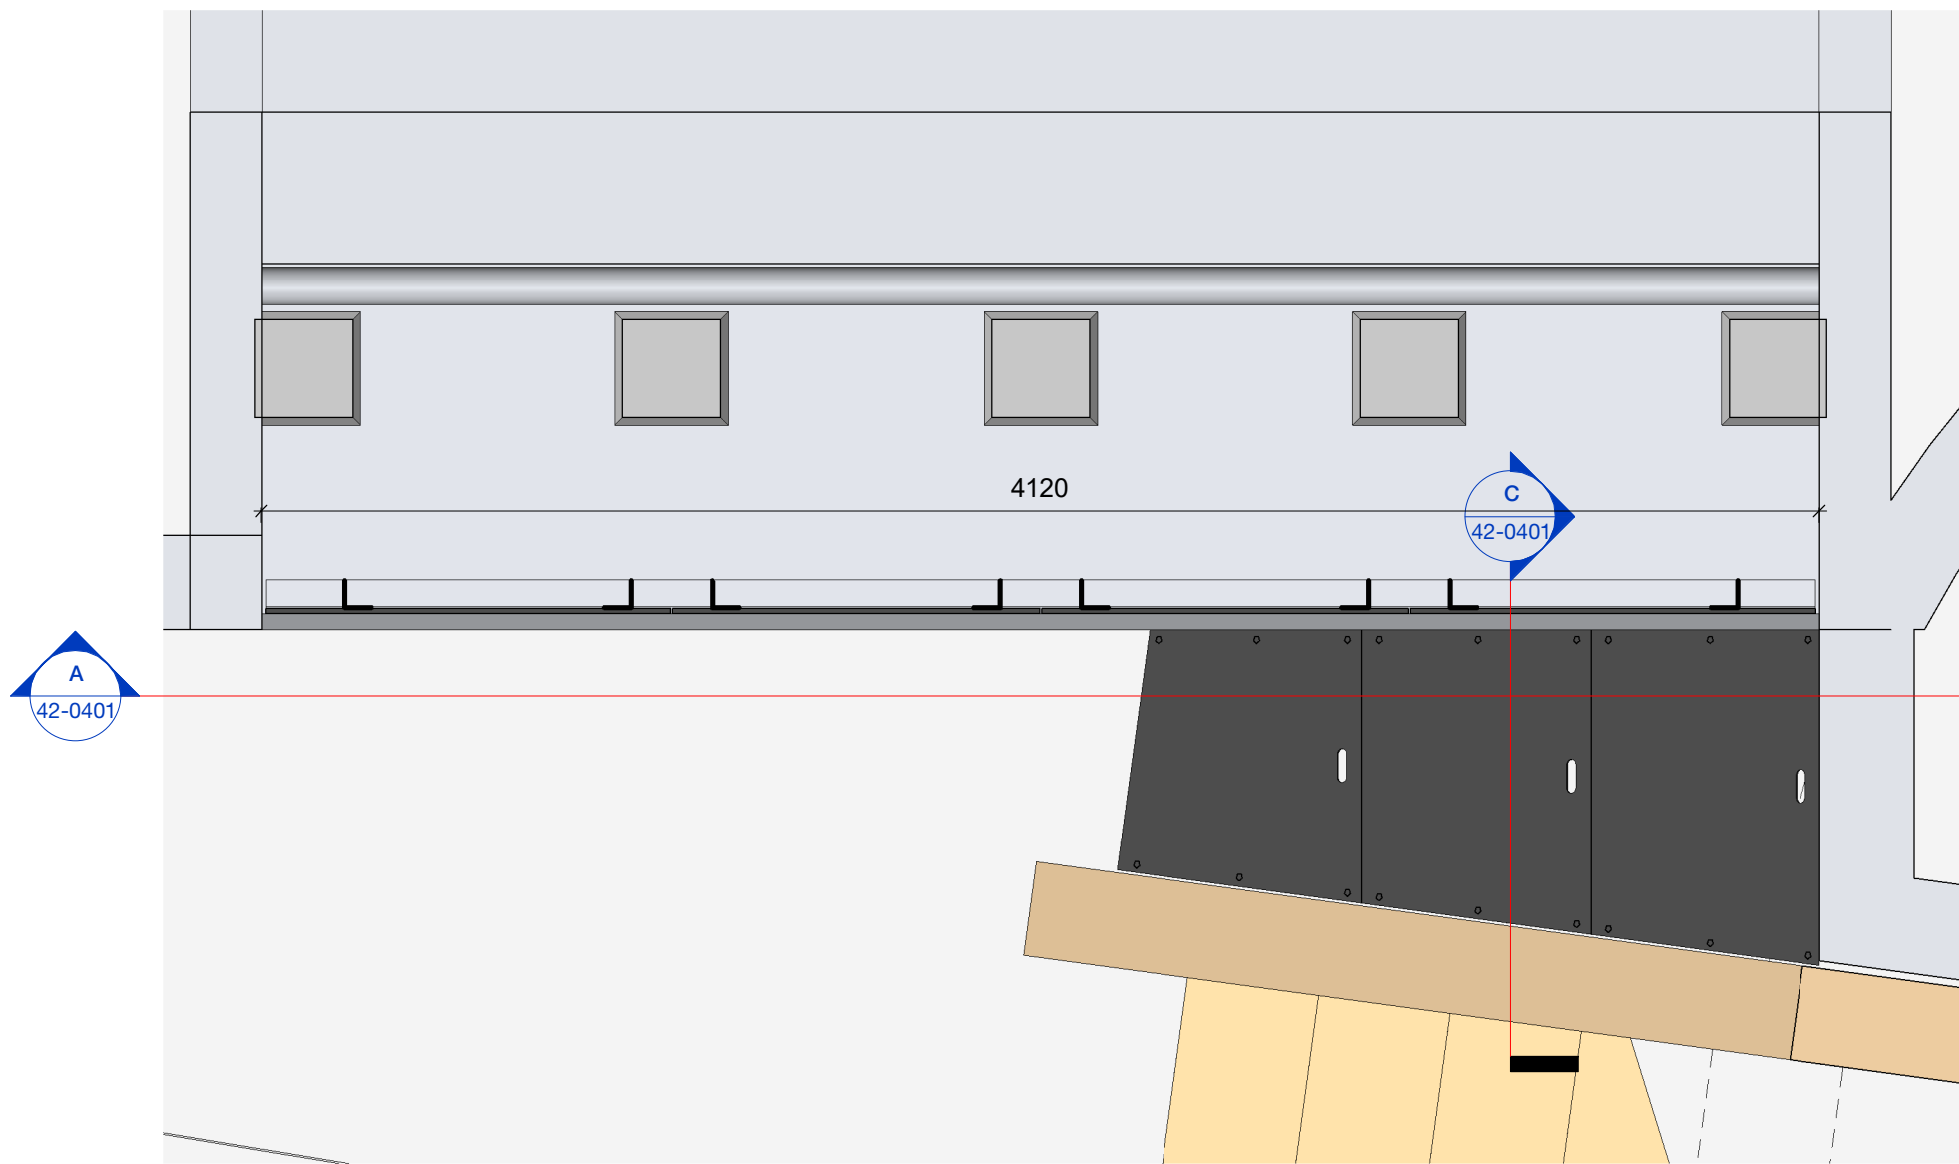


1 Plan at Bearing plate shelf level to North abutment
1 : 20

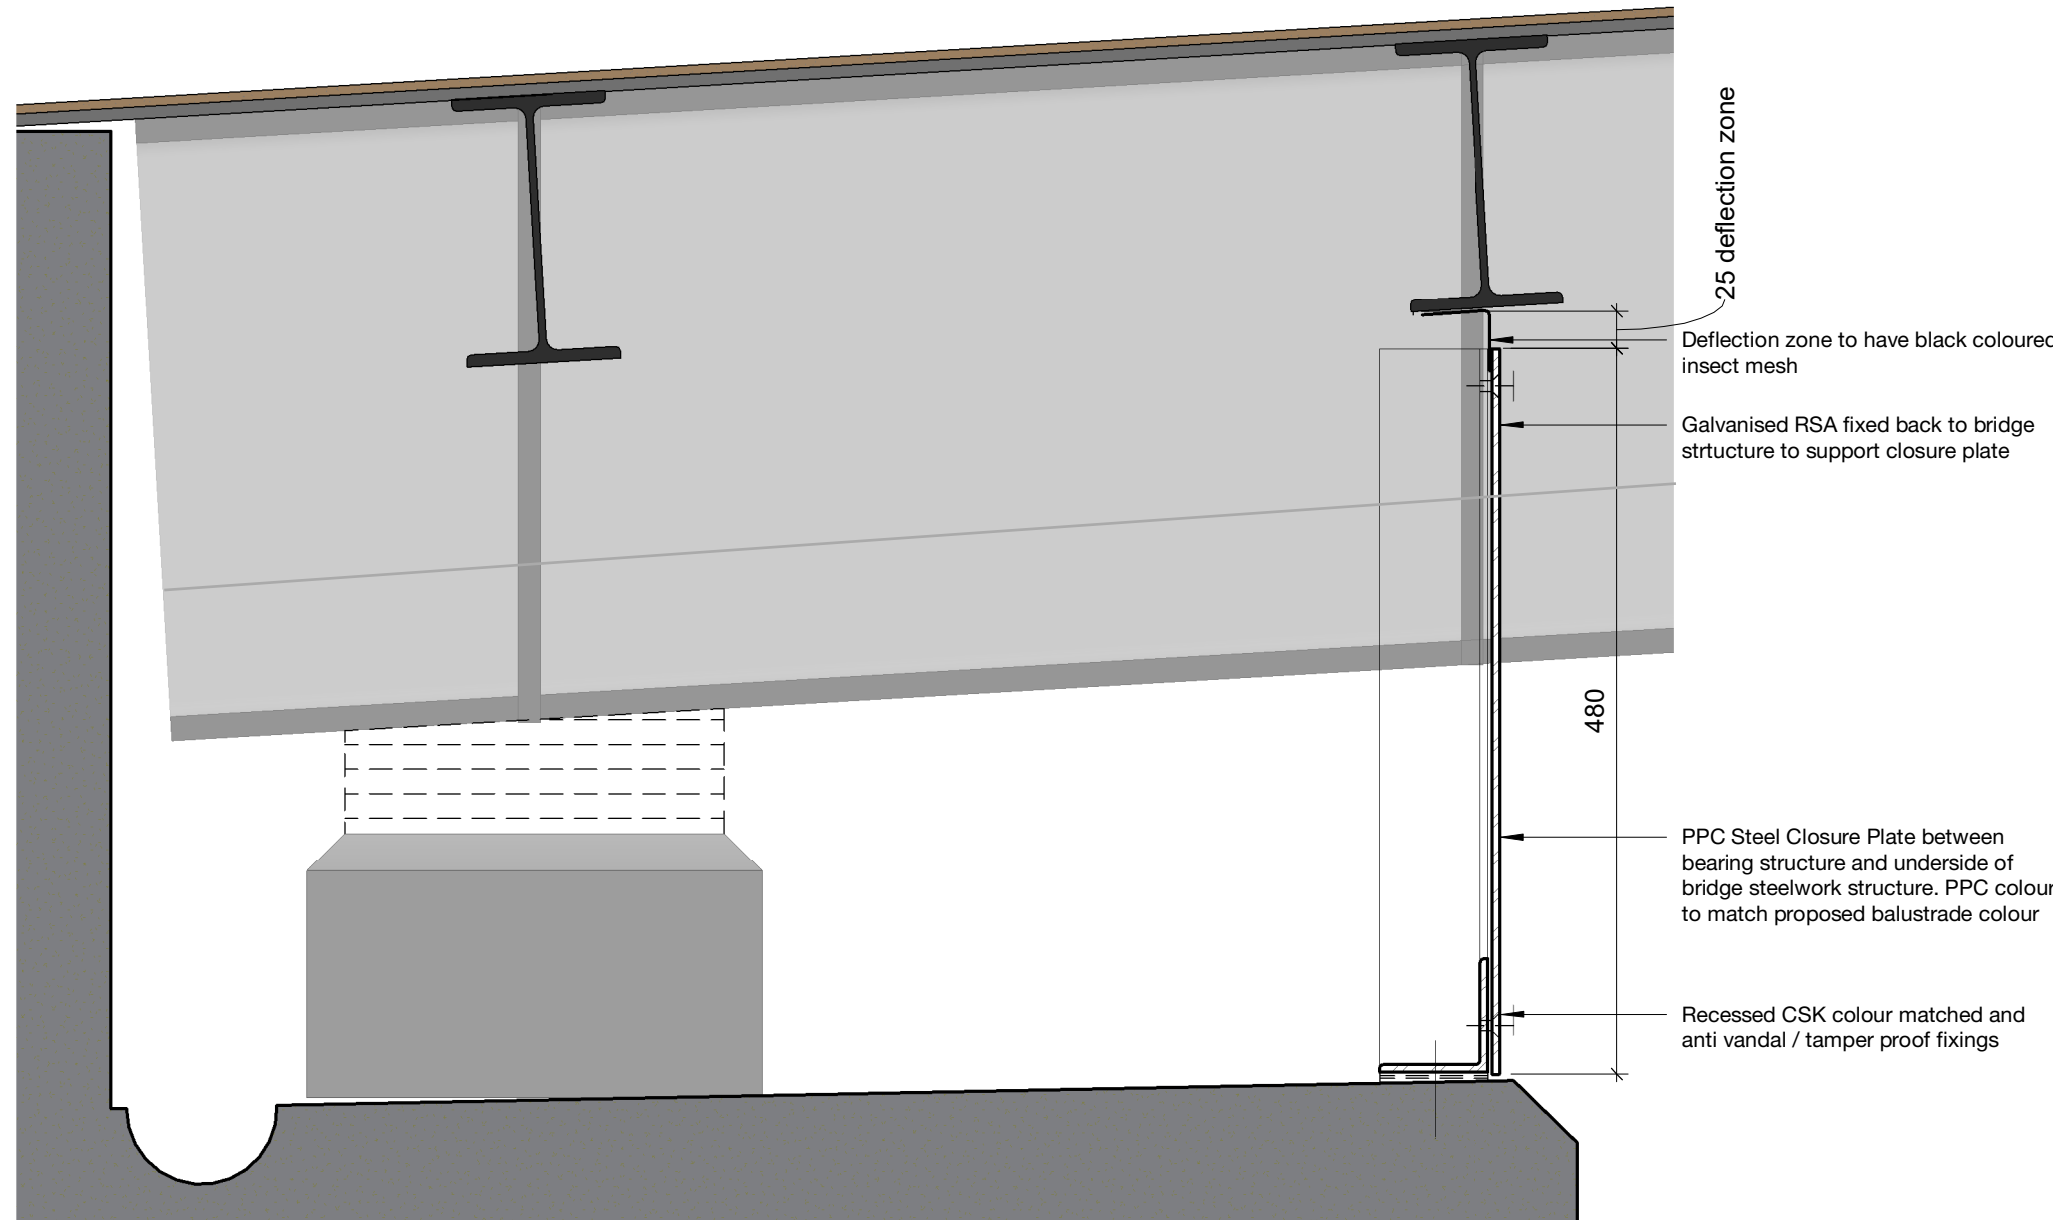


B Section B - through closing plate to North bearing plate
1 : 5

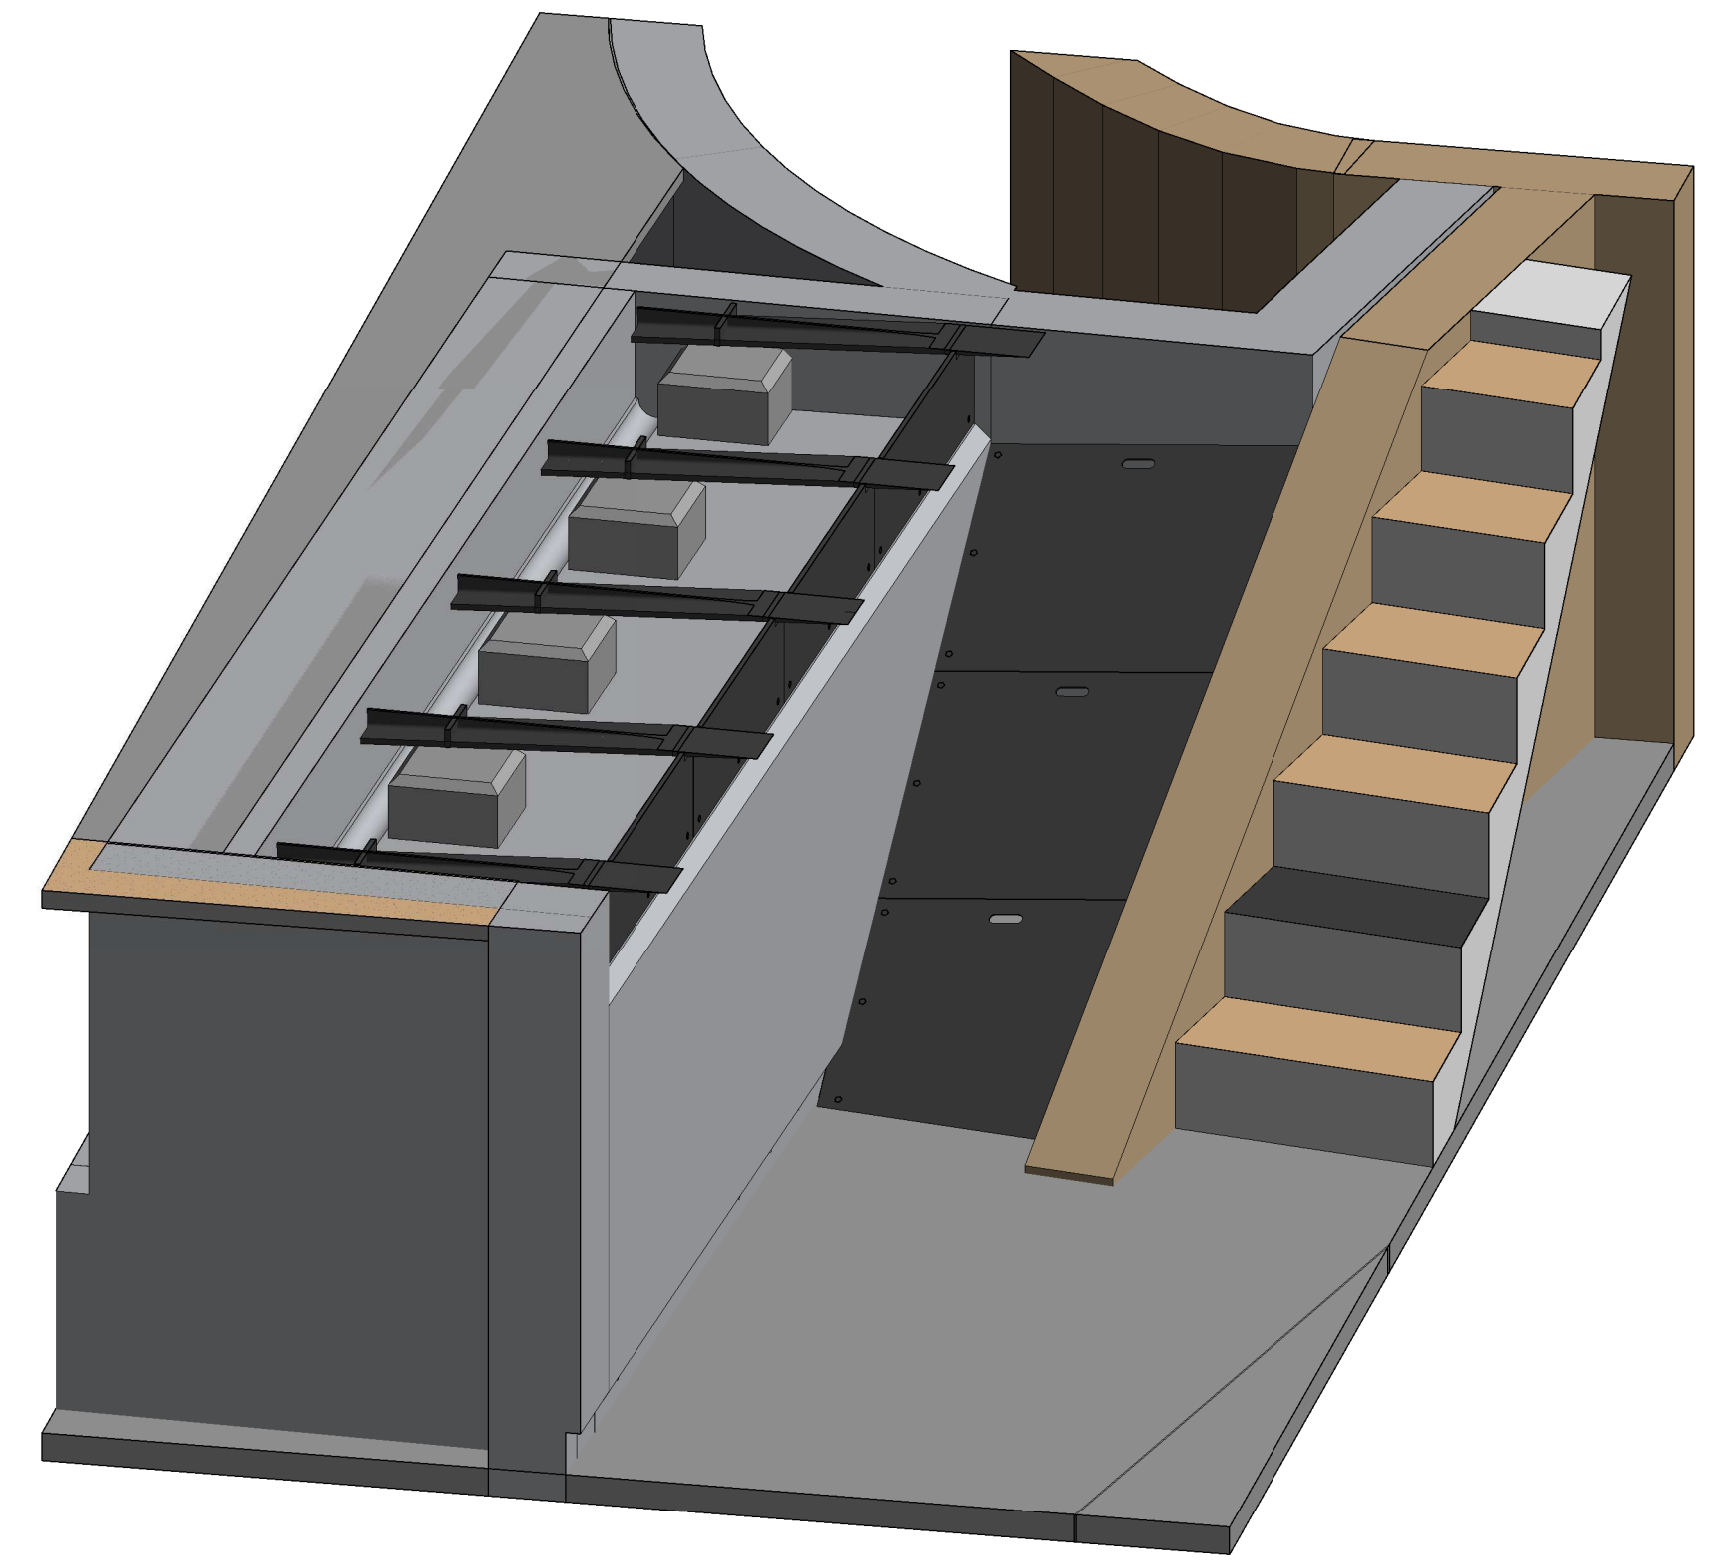

3D North abutment closure & bearing plate Axo

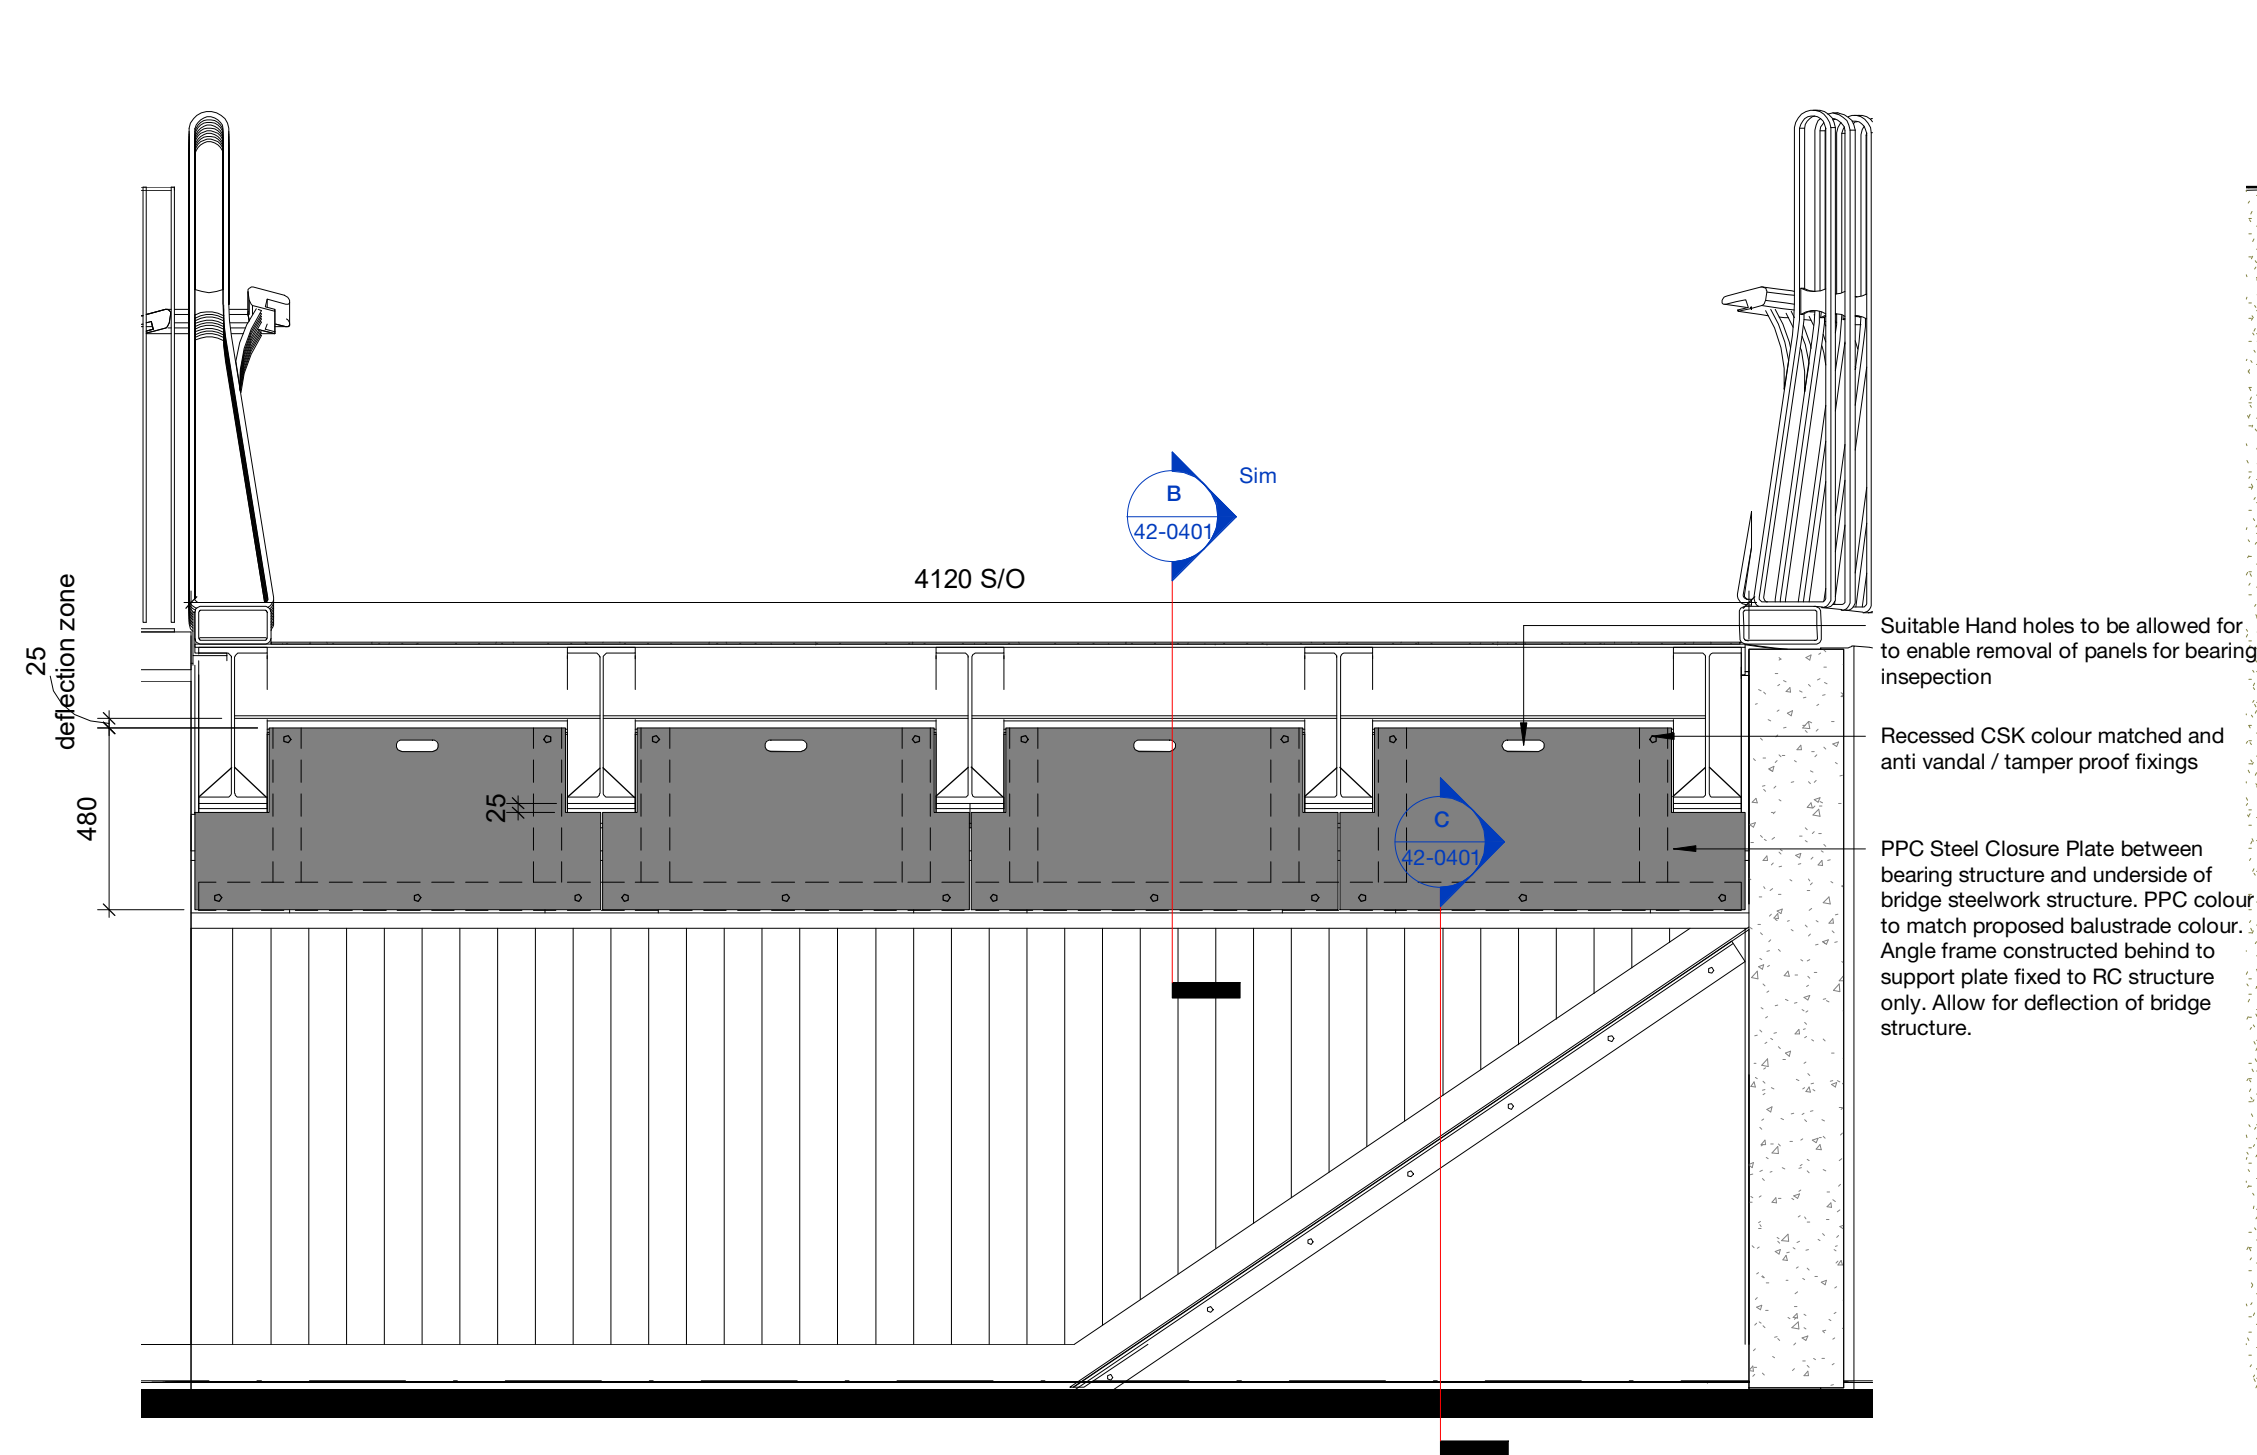

A Section A - towards North Abutment Bearing Shelf
1 : 20

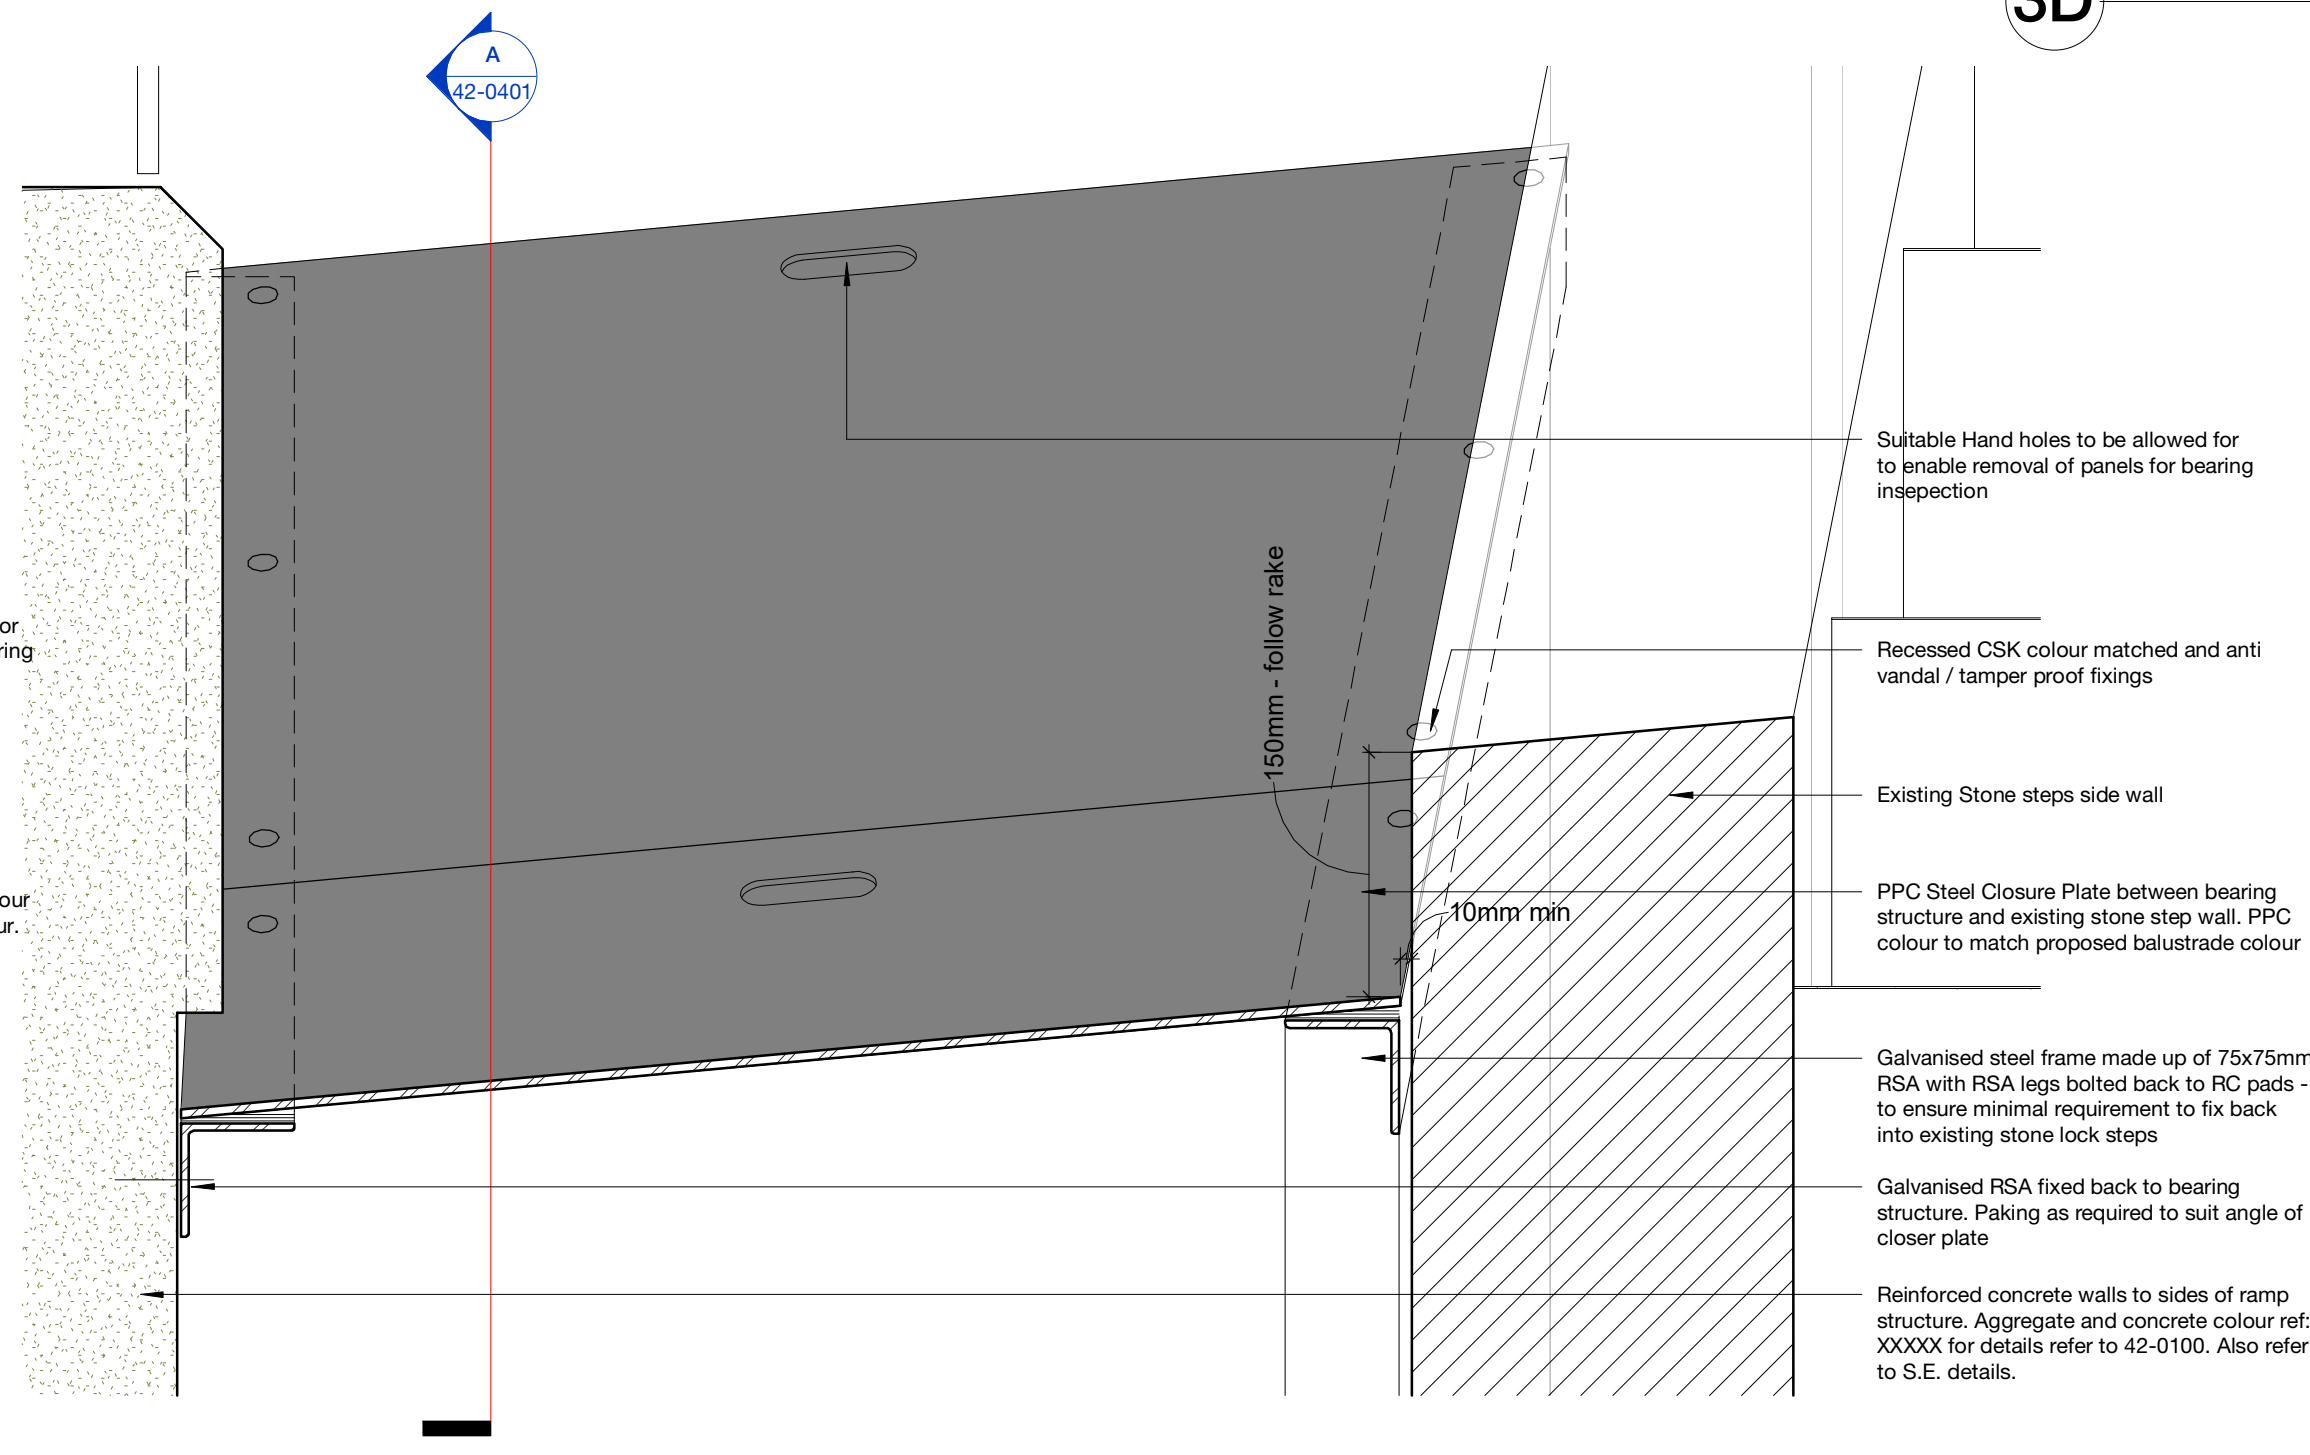

C Section C - through Angled step closure plate
1 : 5

Rev	Description	Date
P1	Initial Issue	06/12/22
P2	Bird slope amended according to MCC comments	19/05/23

Copyright Hawkins\Brown Architects
No implied licence exists. This drawing should not be used to calculate areas for the purposes of valuation. Do not scale this drawing. All dimensions to be checked on the site by the contractor and such dimensions to be their responsibility. All work must comply with relevant British Standards and Building Regulations requirements. Drawing errors and omissions to be reported to the architect. To be read in conjunction with Architect's specification and other consultant information.

Scale @ A1 As indicated	Date 12/05/22	Job Number 210131	Project Islington Cycle Bridge Lock No.3 Ashton Canal Manchester	3C Tariff Street Manchester M1 2FF mail@hawkinsbrown.com hawkinsbrown.com
Drawn By LW	Checked By JK	Status S2		
Drawing No. ICB-HBA-00-00-DR-A-42-0401	Rev P2	Purpose of Issue For Information	Drawing North Abutment Closure Flashings	Hawkins\Brown