


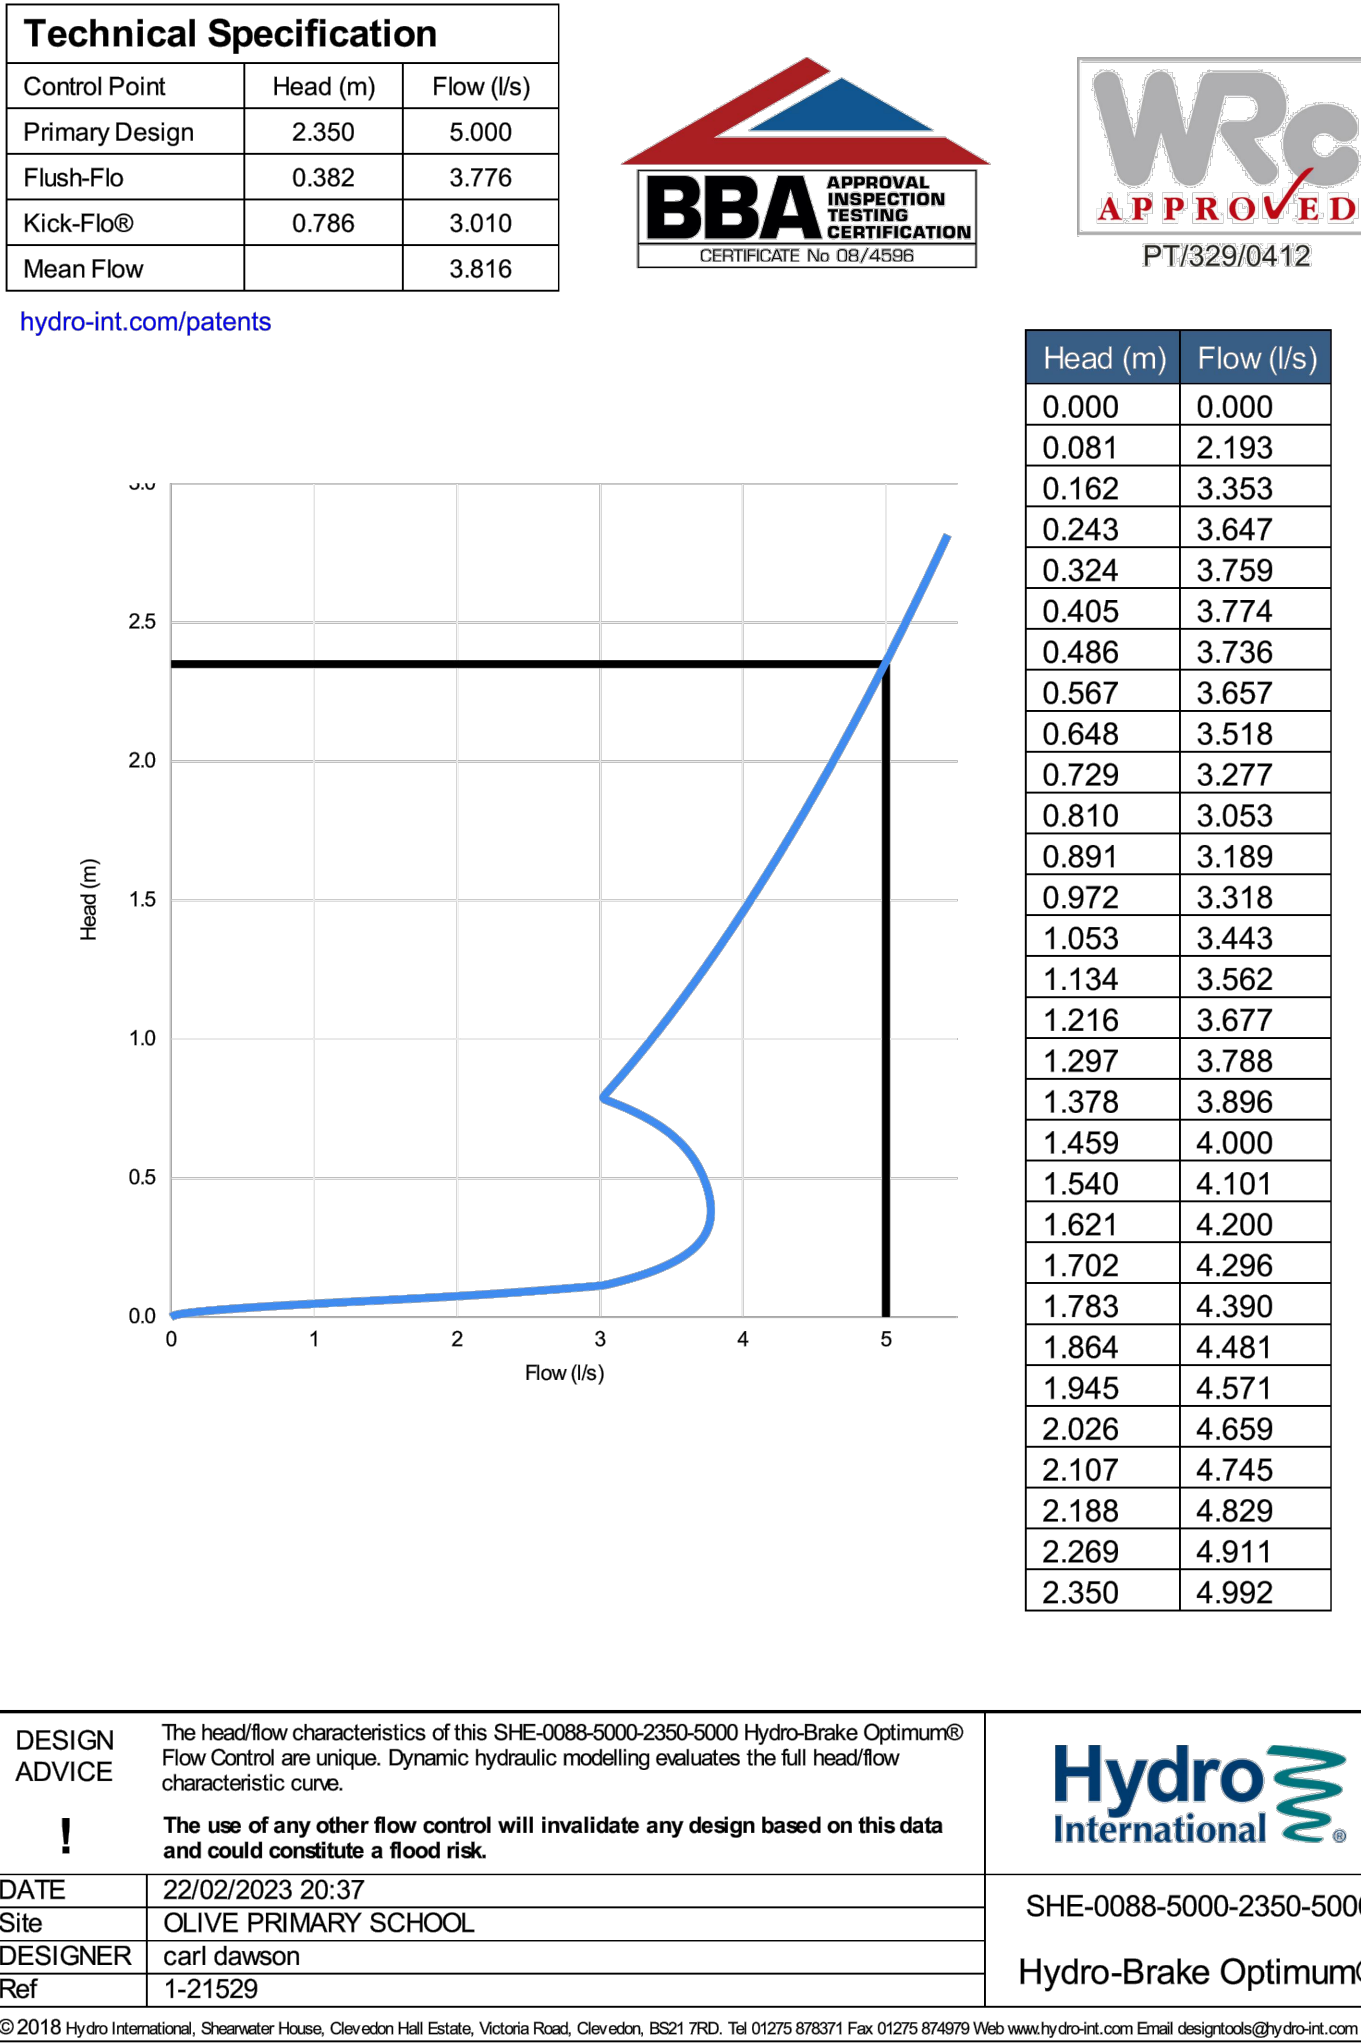

Job Number	Originator	Building/Zone	Level
FS0766	CCL	XX	XX
Type	Discipline	Drawing No.	Revision
DR	C	503	T02