


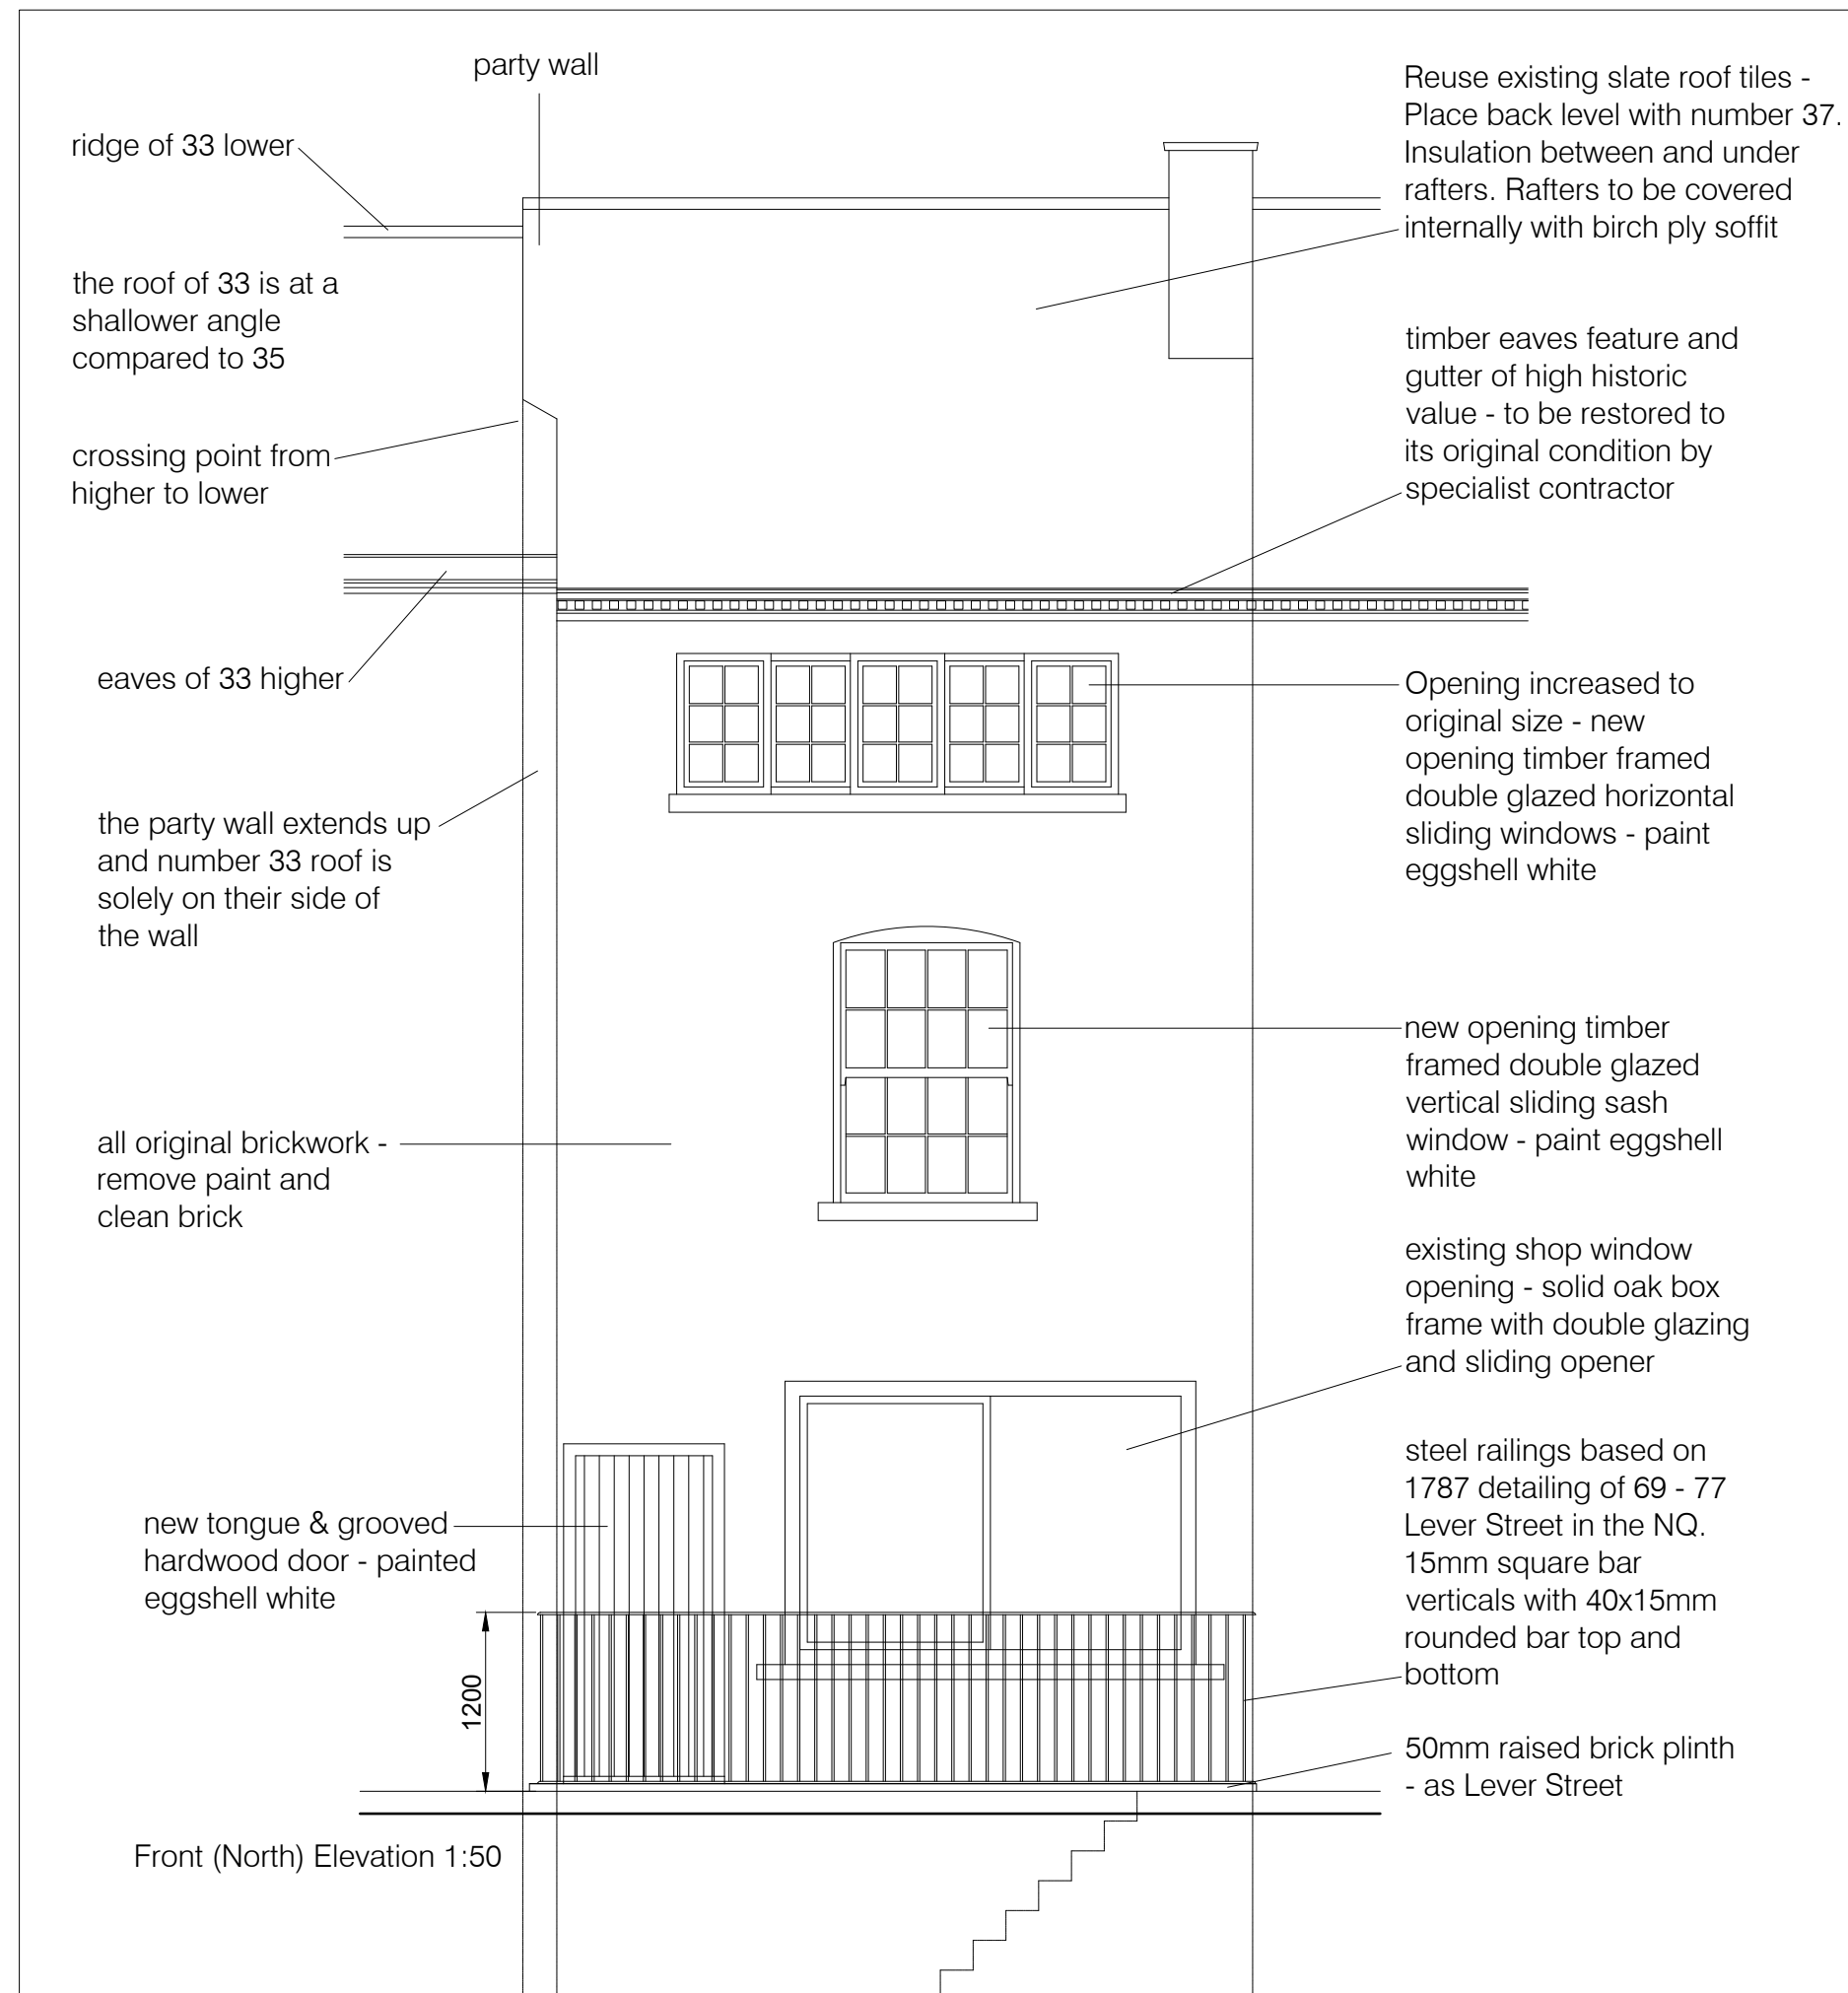

Revisions - Proposal for large '35' removed
 Traditional timber windows added to first and second floors
 Traditional railings added to basement steps down
 External front access through existing roof to balcony - removed
 Glazed openings to front of roof removed
 Glass lantern removed
 Alterations to existing purlins omitted
 Position of insulation lowered so slate tiles remain at existing level

PROP-009 rev A

35 Liverpool Road
 Proposed Front (North) Elevation
 Scale - 1 to 50 @ A3
 17 January 23